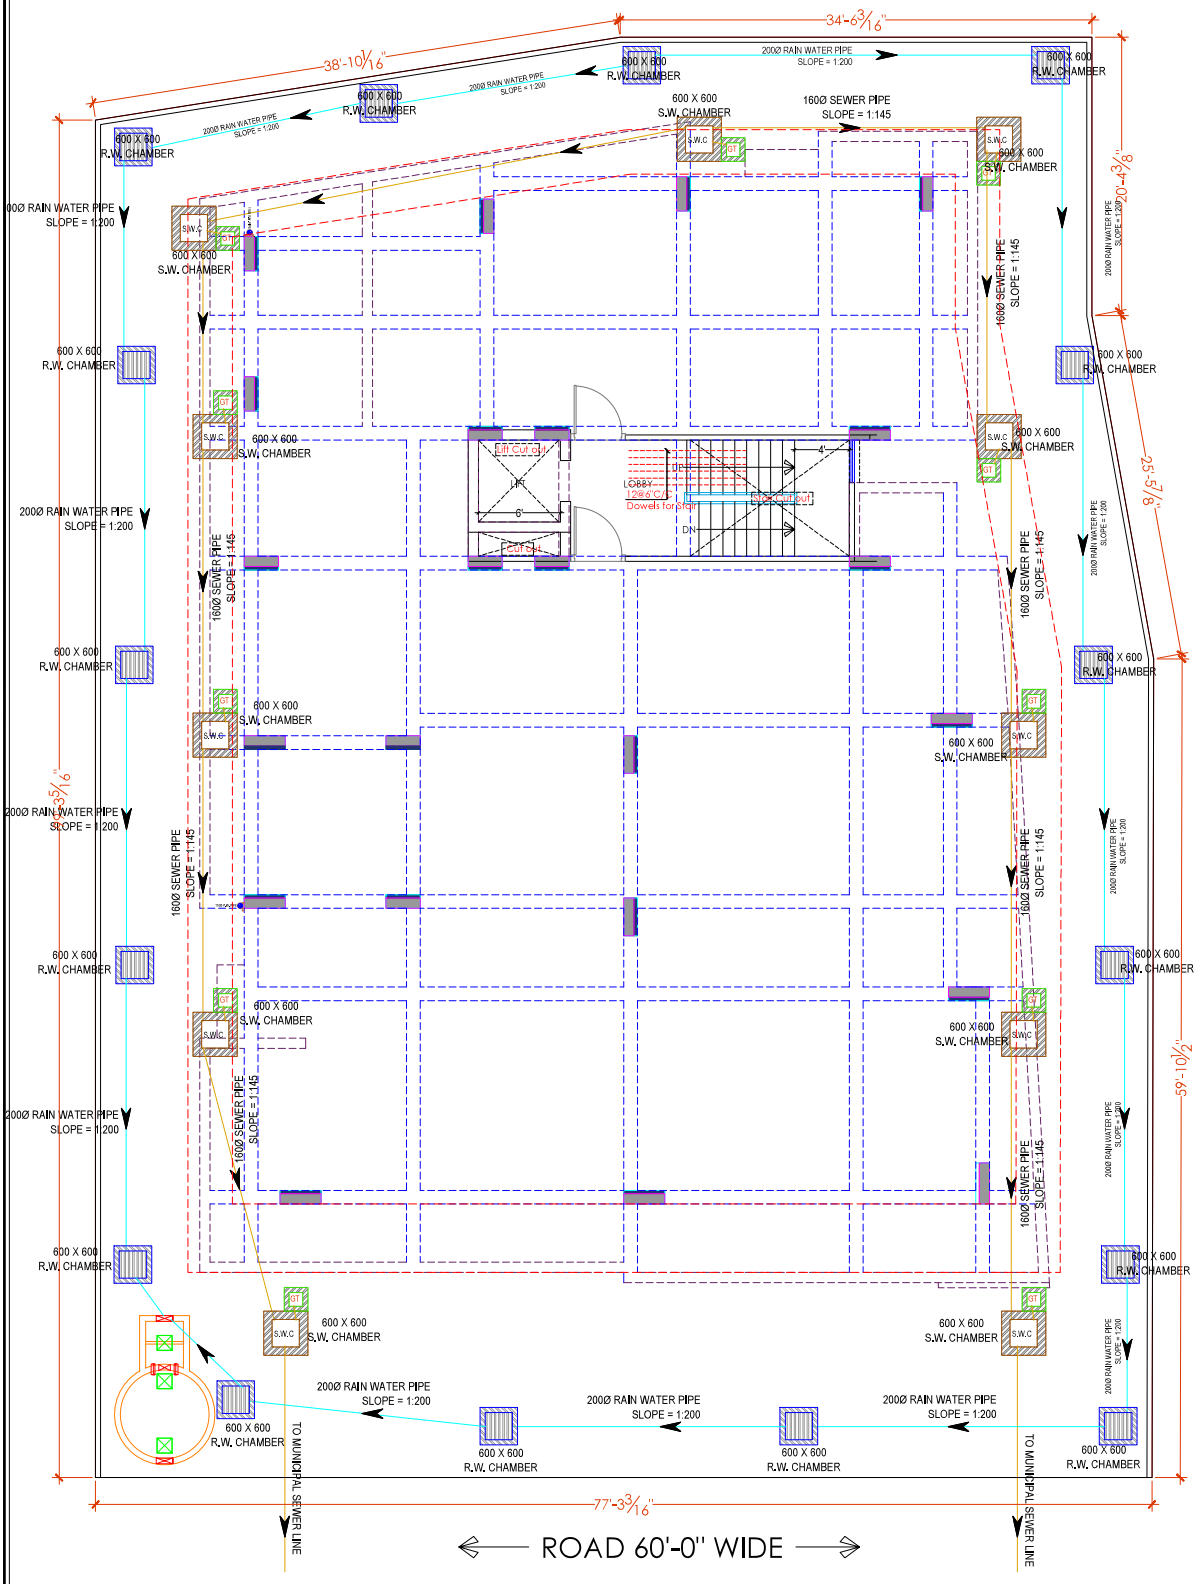


# STILT FLOOR WATER SUPPLY DRAWING, STILT FLOOR EXTERNAL RAIN WATER HARVESTING AND PIPE ROUTE PLAN, STILT FLOOR EXTERNAL SEWERAGE WATER PIPE ROUT PLAN

For VINAYAK HEIHGHTS
Rameshwar &
Partner

Er. SANJEEV SHARMA
B.E ( Electrical )

PROJECT NAME :
ROYAL CASTLE

DEVELOPER NAME:
VINAYAK HEIGHTS

ARCHITECTS :
4 INSIDE
ARCHITECTURE N INTERIORS
Plot no. 72, S.P. Marg , C- Scheme
jaipur, rajasthan, India
cont: +91 9950595991 , 91 9982812777
e.mail: jeets.arch@gmail.com

STRUCTURAL CONSULTANTS:

SERVICES CONSULTANTS:

| S.NO. | DATE | REVISION DESCRIPTION |
|---|---|---|

GENERAL NOTES :
1. All dimension on this drawing are in mm's System Only written dimensions are to be followed,drawing should not be scales.
2. All dimensions must be checked and verified by the contractors prior to execution of work at the site.
3. This drawing is to be readin conjunction with all relevant structural, services & finishy planning drawings.
4. Architectural drawings are to be followed for the location of all structural members e.g. beams, walls, ramps & staircase etc. For complete details of structural members, refer to structural drawings & bar bending schedules.
5. Any discrepancies between architectural, structural and services drawings must be brought to the notice of the architects immediately & prior to execution of site.
6. Coordination with services such as hvac, plumbing & electrical etc., is the responsibility of the contractor.
7. All masonry walls should be aligned with the columns as projected on the plan, irrespective of the column size adjusted with the plaster finishing.
8. For details, refer relevant large scale detail drgs, architraves.

PROJECT:
PLOT NO- 1 & 2, CHANDRAKALA BAL CHAND BAID COLONY, JAIPUR

NAME OF DRAWING:
STILT FLOOR WATER SUPPLY DRAWING, STILT FLOOR EXTERNAL RAIN WATER HARVESTING AND PIPE ROUTE PLAN, STILT FLOOR EXTERNAL SEWERAGE WATER PIPE ROUT PLAN

| DRAWN BY: | APPROVED BY: |
|---|---|
| Banwari Lal | JITENDRA SHARMA |
| DRAWING: WORKING DRAWING | NORTH: |
| PROJECT NO. : | DATE : 03, July - 2024 |
| SCALE : NTS | REV NO. : R-0 |

DRAWING NO. :

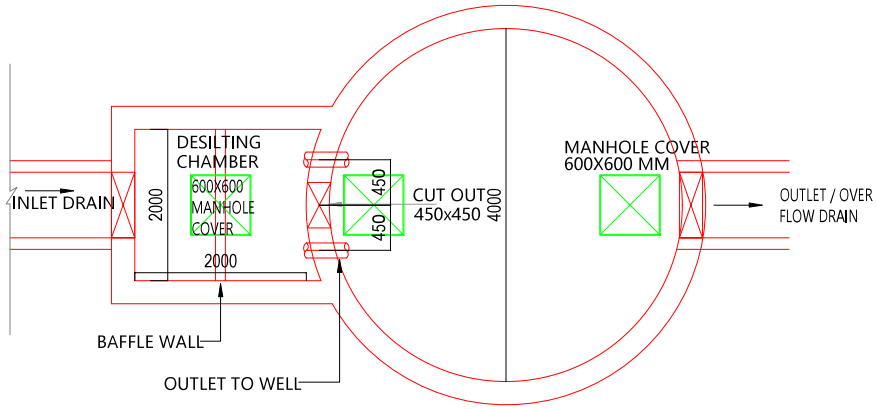


PLAN

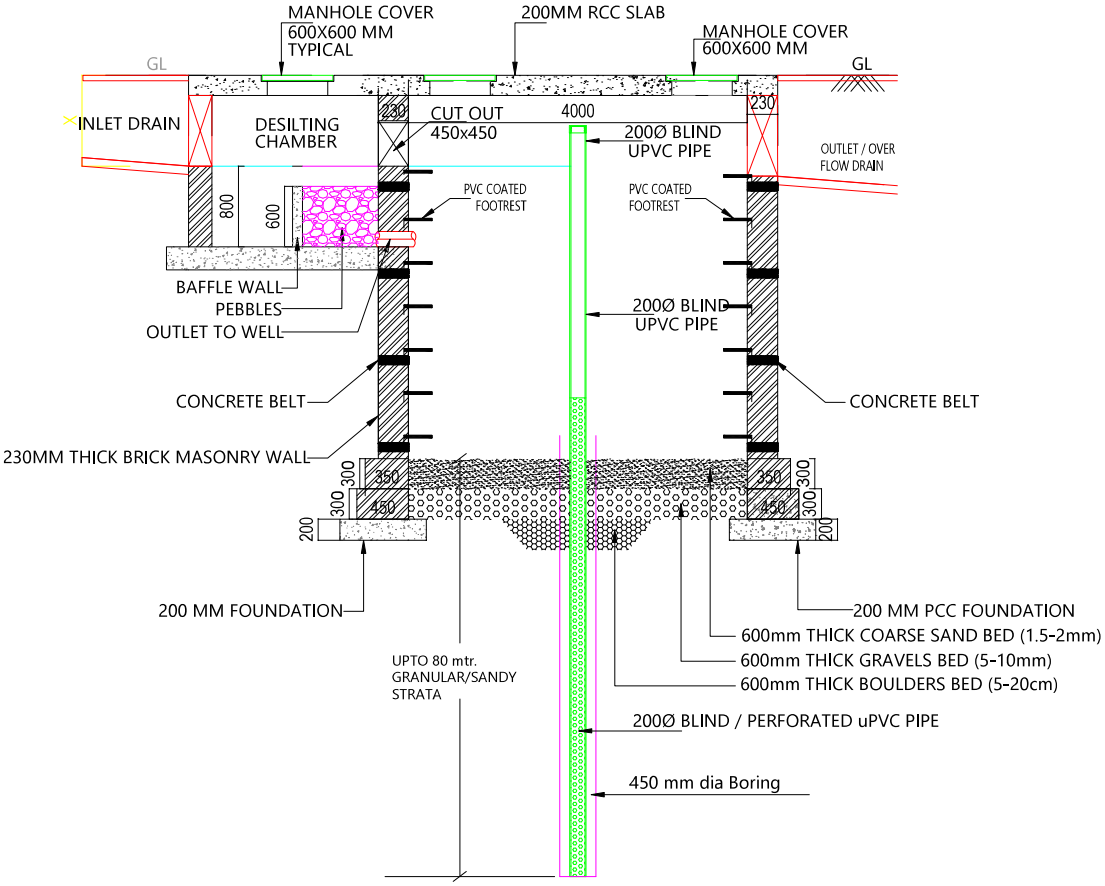


# RAIN WATER HARVESTING/ RECHARGING

## NOTES:

1. ALL DIMENSIONS ARE IN MM. AND INDICATIVE ONLY.
   SUITABLE AMENDMENTS MAY BE DONE AS PER ACTUAL SITE CONDITIONS.
2. THE DIMENSION OF STRUCTURAL ELEMENTS (FOUNDATION, WALL, SLAB ETC.)
   ARE ONLY INDICATIVE. THESE SHALL BE AS PER STRUCTURAL DRAWINGS.
3. THE DIMENSION 'X' SHALL BE CALCULATED ON THE BASIS OF INVERT OF UPSTREAM DRAIN

For VINAYAK HEIGHTS
Rameshwar
Partner

Er. SANJEEV SHARMA
B.E ( Electrical )

PROJECT NAME :
ROYAL CASTLE

DEVELOPER NAME:
VINAYAK HEIGHTS

ARCHITECTS :
4 INSIDE
ARCHITECTURE N INTERIORS
Plot no. 72, S.P. Marg , C- Scheme
jaipur, rajasthan, India
cont: +91 9950595991 , 91 9982812777
e.mail: jeets.arch@gmail.com

STRUCTURAL CONSULTANTS:

SERVICES CONSULTANTS:

| S.NO. | DATE | REVISION DESCRIPTION |
|---|---|---|

GENERAL NOTES :

1. All dimension on this drawing are in M.S System Only written dimensions are to be followed, drawing should not be scaled.
2. All dimensions must be checked and verified by the contractors prior to execution of work at the site.
3. The drawings to be read in conjunction with all relevant structural, services & safety planning drawings.
4. Architectural drawings are to be followed for the location of all structural members & masonry walls, for types & reinforcement details of structural members, refer relevant structural drawings & schedules.
5. Any discrepancies between architectural, structural and services drawings must be brought to the notice of the architect immediately & prior to execution of site.
6. Coordination with services such as hvac, plumbing & electrical etc. is the responsibility of the contractor.
7. All masonry walls should be aligned with the columns as proposed on the plan, irrespective of the position of RCC block with the dimensioning.
8. For details, refer relevant large scale drawings, as indicated.

PROJECT:
PLOT NO- 1 & 2, CHANDRAKALA BAL CHAND BAID COLONY, JAIPUR

NAME OF DRAWING:
**RAIN WATER HARVESTING PIT SECTION DETAILS PLAN**

| DRAWN BY: | APPROVED BY: JITENDRA SHARMA |
|---|---|
| DRAWING: WORKING DRAWING | NORTH: |
| PROJECT NO. : | DATE : 26-04 - 2025 |
| SCALE : NTS | REV NO. : R-0 |

DRAWING NO. :