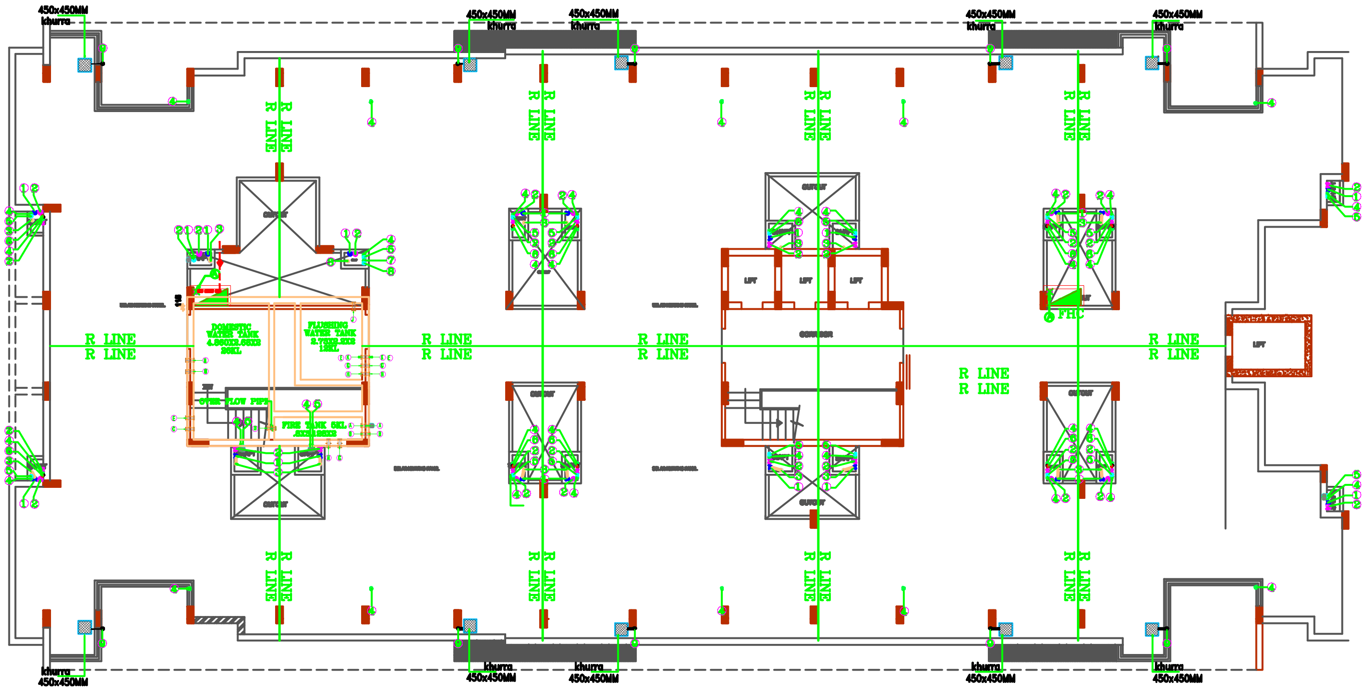

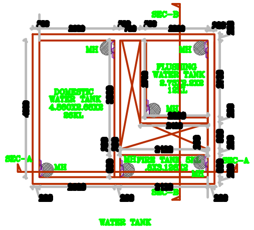
SEC-B
SEC-A
MH
DOMESTIC WATER TANK 4.860X2.66X2 26KL
FLUSHING WATER TANK 2.75X2.2X2 12KL
FIRE TANK 5KL

WATER TANK

SCHEDULE OF PIPES

PIPE NO.	DESCRIPTION
①	110 OD uPVC SOIL PIPE
②	110 OD uPVC WASTE PIPE
③	90 OD uPVC ANTI-SYPHONAGE PIPE
④	DOMESTIC WATER SUPPLY D/N PIPE
⑤	FLUSHING WATER SUPPLY D/N PIPE
⑥	SOLAR WATER D/N TAKE PIPE
⑦	DOMESTIC WATER SUPPLY RISER
⑧	FLUSHING WATER SUPPLY RISER
⑨	110 OD uPVC PIPE RAIN WATER (BALCONY)/TERRACE
● FT	FLOOR P TRAP (110X75)mm
● FD	FLOOR DRAIN (110X63)mm
● BD	BALCONY DRAIN
WM	WASHING MACHINE

PLUMBING NOTES:-

1. WASH BASIN TO FLOOR TRAP (FT) 40 OD uPVC PIPE.
2. FLOOR DRAIN (FD) TO FLOOR TRAP (FT) 63 OD uPVC PIPE
3. KITCHEN SINK TO FLOOR TRAP (FT) 50 OD uPVC WASTE PIPE
3. 110 OD uPVC PIPE USED FOR SOIL & WASTE.

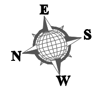

SCHEDULE OF FINISHES

WALL
CEILING
FLOORING

CODE	FINISH
1.	
2.	
3.	
4.	
5.	
6.	
7.	
8.	

PRINTS ISSUED TO :

DATE	NO.	ISSUED TO	FOR

REVISIONS :

CODE	DATE	DESCRIPTION
R1	04.10.2015	REV. AS PER DISCUSSION

CLIENT :
SHIV SHAKTI REAL HOME PVT. LTD.

PLUMBING & FIRE CONSULTANT:-

BEHERA & ASSOCIATES
F-523a, BEHIND, CNG FILLING STATION,
LADO SARAI, NEW DELHI 110030
PH:- 011-40553896, 09811911853
E mail:- behera.associates@gmail.com

PROJECT :
**SHANKRA RESIDENCY
AT OMAXE CITY,JAIPUR**

SHEET TITLE :
**"BLOCK-A
TERRACE FLOOR PLAN
PLUMBING LAYOUT**

ARCHITECTS :
Shilpkaar Architects Pvt. Ltd.
Sustainable Green Architecture
architects, engineers, valuers, project managers
OFF. - 39 Sector-15, Part-1, Gurgaon (Har) Phone -0124-4079288
OFF. - J-2/15 Basement, Khirki Extn. Malviya Nagar, N. Delhi - 17,
OFF. - Hotel Regency Complex Bhiwadi (Rajasthan)
Ph. No. - 01493-221765, 222683,
e-mail - info@sapltd.in, infoggn@sapltd.in

JOB NO.		REVISION-0
DATE :	27-04-2015	
DRAFT BY :	SAJJAN	
CHKD BY :	SOMNATH	DRAWING NO.- PL/BA/S.R./405
SCALE :	1:200(A3)	

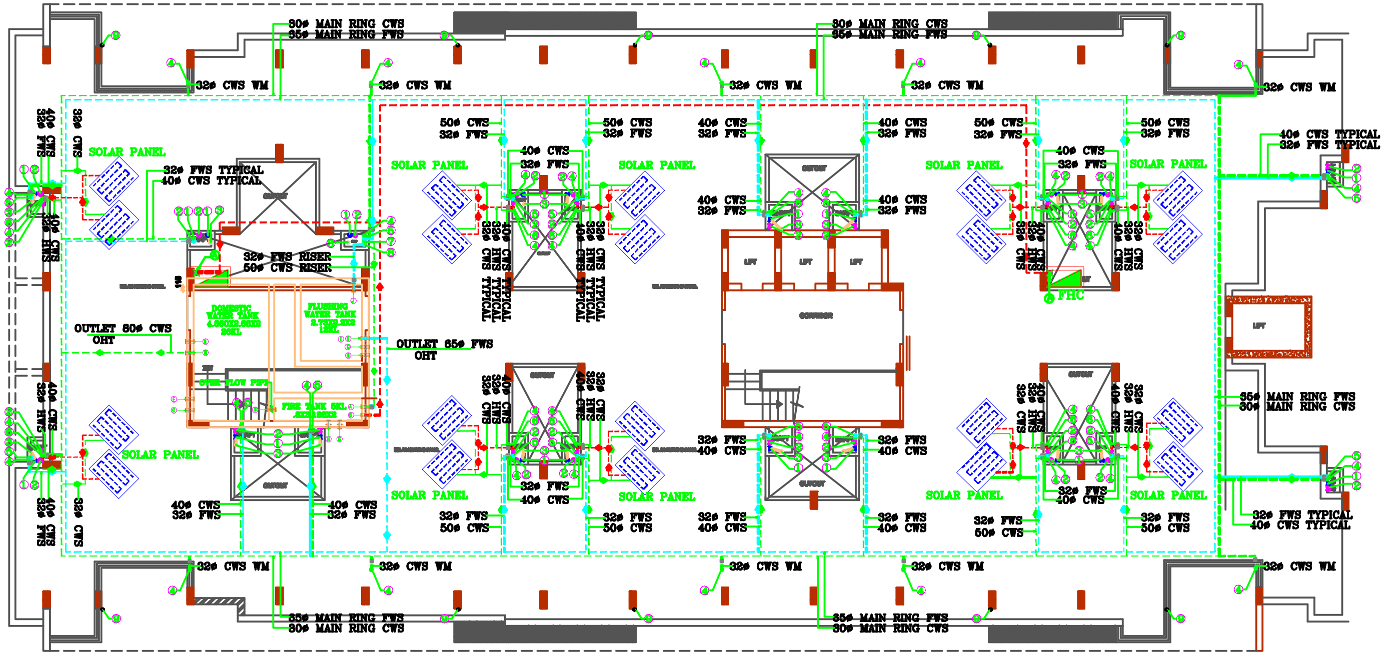

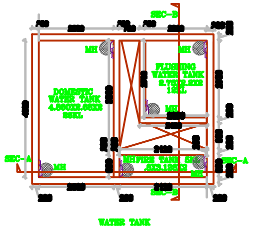

SCHEDULE OF PIPES

PIPE NO.	DESCRIPTION
①	110 OD uPVC SOIL PIPE
②	110 OD uPVC WASTE PIPE
③	90 OD uPVC ANTI-SYPHONAGE PIPE
④	DOMESTIC WATER SUPPLY D/N PIPE
⑤	FLUSHING WATER SUPPLY D/N PIPE
⑥	SOLAR WATER D/N TAKE PIPE
⑦	DOMESTIC WATER SUPPLY RISER
⑧	FLUSHING WATER SUPPLY RISER
⑨	110 OD uPVC PIPE RAIN WATER (BALCONY)/TERRACE
● FT	FLOOR P TRAP (110X75)mm
● FD	FLOOR DRAIN (110X63)mm
● BD	BALCONY DRAIN
WM	WASHING MACHINE

PLUMBING NOTES:-

1. WASH BASIN TO FLOOR TRAP (FT) 40 OD uPVC PIPE.
2. FLOOR DRAIN (FD) TO FLOOR TRAP (FT) 63 OD uPVC PIPE
3. KITCHEN SINK TO FLOOR TRAP (FT) 50 OD uPVC WASTE PIPE
3. 110 OD uPVC PIPE USED FOR SOIL & WASTE.

E
S
N
W

SCHEDULE OF FINISHES

CEILING
WALL
FLOORING

CODE	FINISH
1.	
2.	
3.	
4.	
5.	
6.	
7.	
8.	

PRINTS ISSUED TO :

DATE	NO.	ISSUED TO	FOR

REVISIONS :

CODE	DATE	DESCRIPTION
R1	04.10.2015	REV. AS PER DISCUSSION

CLIENT :
SHIV SHAKTI REAL HOME PVT. LTD.

PLUMBING & FIRE CONSULTANT:-

BEHERA & ASSOCIATES
F-623a, BEHIND, CNG FILLING STATION,
LADO SARAI, NEW DELHI 110030
PH:- 011-40583886, 09811911853
E mail:- behera.associates@gmail.com

PROJECT :
SHANKRA RESIDENCY
AT OMAXE CITY,JAIPUR

SHEET TITLE :
"BLOCK-A
TERRACE FLOOR PLAN
WATER SUPPLY
PLUMBING LAYOUT

ARCHITECTS :
Shilpkaar Architects Pvt. Ltd.
Sustainable Green Architecture
architects, engineers, valuers, project managers

JOB NO.		REVISION-3
DATE :	27-04-2015	
DRAFT BY :	SAJJAN	
CHKD BY :	SOMNATH	DRAWING NO.-
SCALE :	1:200(A3)	PL/BA/S.R./405

SCHEDULE OF PIPES

PIPE NO.	DESCRIPTION
①	110 OD uPVC SOIL PIPE
②	110 OD uPVC WASTE PIPE
③	90 OD uPVC ANTI-SYPHONAGE PIPE
④	DOMESTIC WATER SUPPLY D/N PIPE
⑤	FLUSHING WATER SUPPLY D/N PIPE
⑥	SOLAR WATER D/N TAKE PIPE
⑦	DOMESTIC WATER SUPPLY RISER
⑧	FLUSHING WATER SUPPLY RISER
⑨	110 OD uPVC PIPE RAIN WATER (BALCONY)/TERRACE
● FT	FLOOR P TRAP (110X75)mm
● FD	FLOOR DRAIN (110X63)mm
● BD	BALCONY DRAIN
WM	WASHING MACHINE

PLUMBING NOTES:-

1. WASH BASIN TO FLOOR TRAP (FT) 40 OD uPVC PIPE.
2. FLOOR DRAIN (FD) TO FLOOR TRAP (FT) 63 OD uPVC PIPE
3. KITCHEN SINK TO FLOOR TRAP (FT) 50 OD uPVC WASTE PIPE
3. 110 OD uPVC PIPE USED FOR SOIL & WASTE.

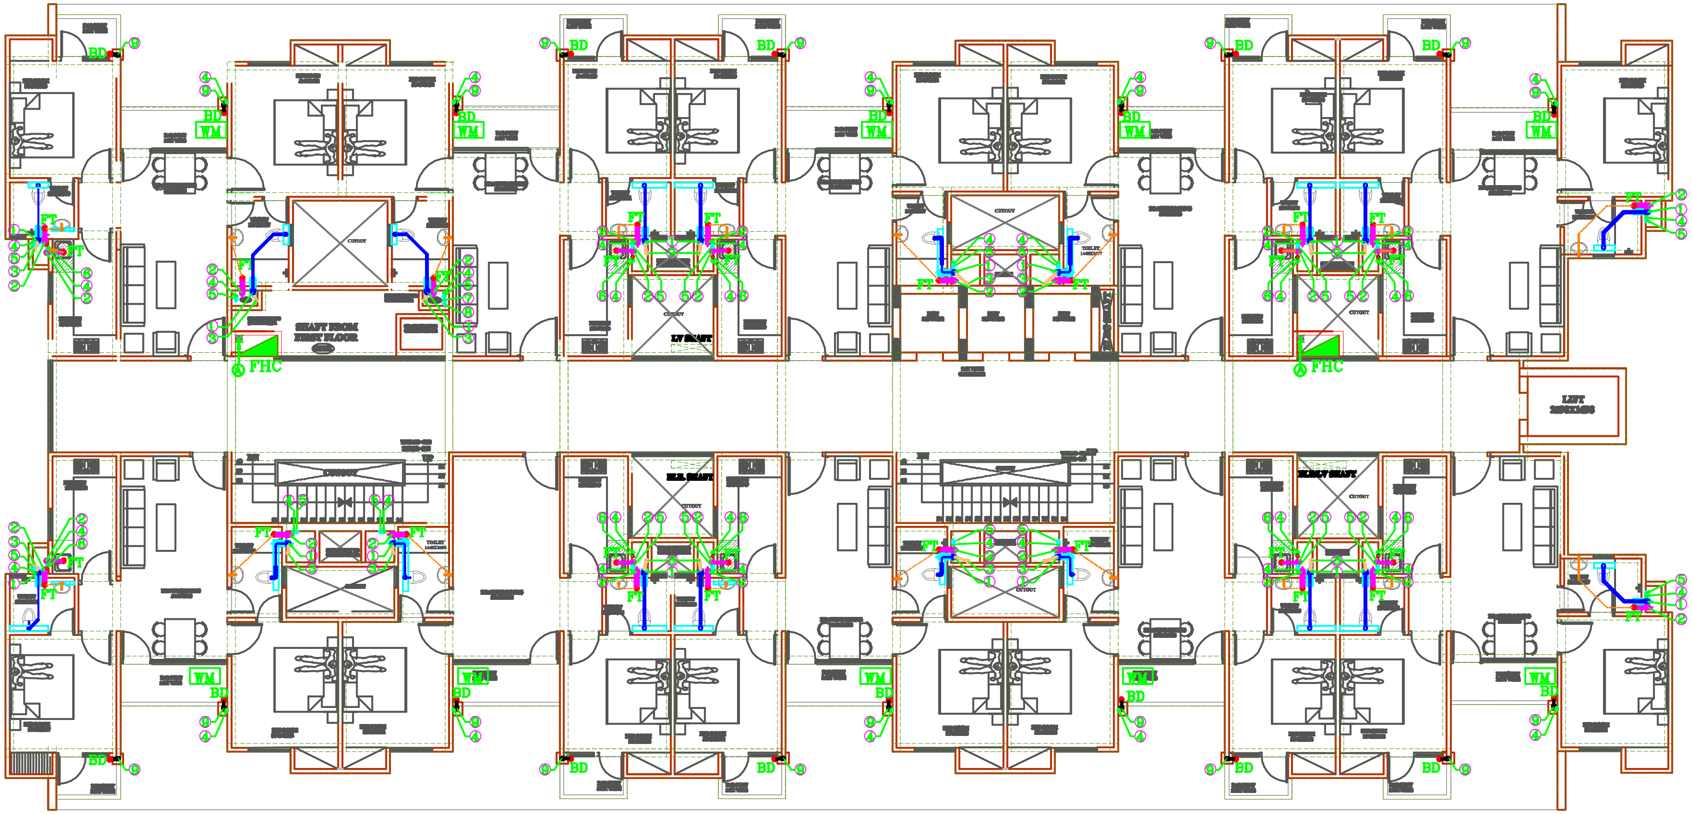

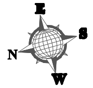

SCHEDULE OF FINISHES

CEILING
WALL
FLOORING

CODE	FINISH
1.	
2.	
3.	
4.	
5.	
6.	
7.	
8.	

PRINTS ISSUED TO :

DATE	NO.	ISSUED TO	FOR

REVISIONS :

CODE	DATE	DESCRIPTION
R1	04.10.2015	REV. AS PER DISCUSSION

CLIENT :
SHIV SHAKTI REAL HOME PVT. LTD.

PLUMBING & FIRE CONSULTANT:-

BEHERA & ASSOCIATES
F-623a, BEHIND, CNG FILLING STATION,
LADO SARAI, NEW DELHI 110030
PH:- 011-40583636, 09811911853
E mail:- behera.associates@gmail.com

PROJECT :
SHANKRA RESIDENCY
AT OMAXE CITY,JAIPUR

SHEET TITLE :
"BLOCK-A"
FIRST FLOOR PLAN
PLUMBING LAYOUT

ARCHITECTS :
Shilpkaar Architects Pvt. Ltd.
Sustainable Green Architecture
architects, engineers, valuers, project managers
OFF. - 89 Sector-15, Part-1, Gurgaon (Har) Phone -0124-4375268
OFF. - J- 2/15 Basement, Khirki Extn. Malviya Nagar, N. Delhi - 17,
OFF. - Hotel Regency Complex Bhiwadi (Rajasthan)
Ph. No. - 01493-221795, 222682,
e-mail - info@saplind.in, infoggn@saplind.in

JOB NO.		REVISION-2
DATE :	27-04-2015	
DEALT BY :	SAJJAN	
CHKD BY :	SOMNATH	DRAWING NO.- PL/BA/S.R./402
SCALE :	100(A2)	

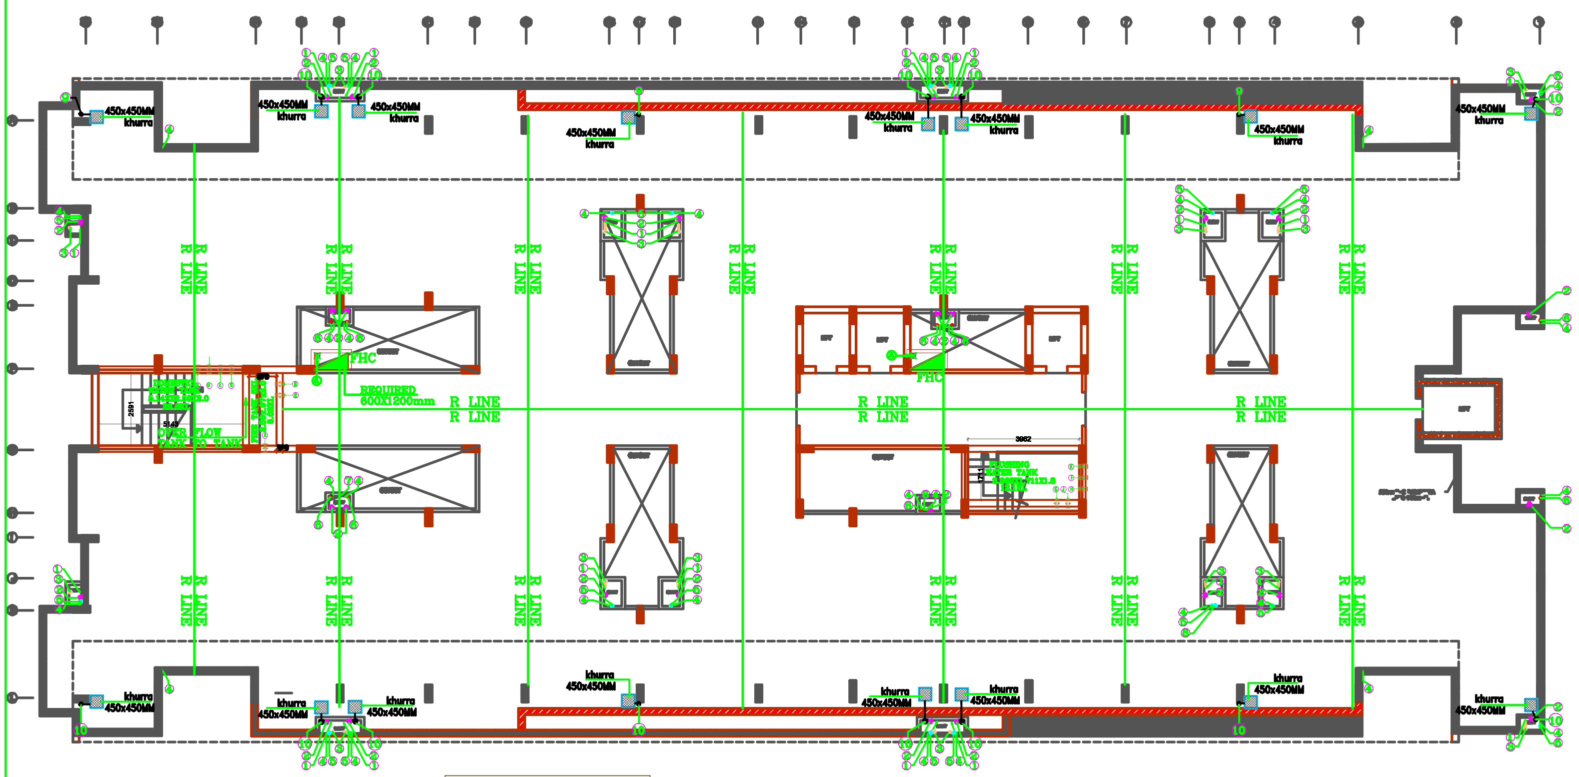

SCHEDULE OF PIPES	
PIPE NO.	DESCRIPTION
①	110 OD uPVC SOIL PIPE
②	110 OD uPVC WASTE PIPE
③	90 OD uPVC ANTI-SYPHONAGE PIPE
④	DOMESTIC WATER SUPPLY D/N PIPE
⑤	FLUSHING WATER SUPPLY D/N PIPE
⑥	SOLAR WATER D/N TAKE PIPE
⑦	DOMESTIC WATER SUPPLY RISER
⑧	FLUSHING WATER SUPPLY RISER
⑨	90 OD uPVC PIPE RAIN WATER (BALCONY)
⑩	110 OD uPVC PIPE FOR RAIN WATER
● FT	FLOOR P TRAP (110X75)mm
● FD	FLOOR DRAIN (110X63)mm
● BD	BALCONY DRAIN

PLUMBING NOTES:-

1. WASH BASIN TO FLOOR TRAP (FT) 40 OD uPVC PIPE.
2. FLOOR DRAIN (FD) TO FLOOR TRAP (FT) 63 OD uPVC PIPE
3. KITCHEN SINK TO FLOOR TRAP (FT) 50 OD uPVC WASTE PIPE
3. 110 OD uPVC PIPE USED FOR SOIL & WASTE.

"BLOCK-B
TERRACE FLOOR PLAN
PLUMBING LAYOUT

E
N S
W

SCHEDULE OF FINISHES

CEILING
WALL
FLOORING

CODE	FINISH
1.	
2.	
3.	
4.	
5.	
6.	
7.	
8.	

PRINTS ISSUED TO :

DATE	NO.	ISSUED TO	FOR

REVISIONS :

CODE	DATE	DESCRIPTION
RI	04..10.2013	REV. AS PER DISCUSSION

CLIENT :
SHIV SHAKTI REAL HOME PVT. LTD.

PLUMBING & FIRE CONSULTANT:-

BEHERA & ASSOCIATES
F-623a, BEHIND, CNG FILLING STATION,
LADO SARAI, NEW DELHI 110030
PH:- 011-40583898, 09811911853
E mail:- behera.associates@gmail.com

PROJECT :
SHANKRA RESIDENCY
AT OMAXE CITY,JAIPUR

SHEET TITLE :
"BLOCK-B
TERRACE FLOOR PLAN
PLUMBING LAYOUT

ARCHITECTS :
Shilpkaar Architects Pvt. Ltd.
Sustainable Green Architecture
architects, engineers, valuers, project managers
OFF. - 59 Sector-15, Part-1, Gurgaon (Har) Phone -0124-4075268
OFF. - J- 2/15 Basement, Khirki Extn. Malviya Nagar, N. Delhi - 17,
OFF. - Hotel Regency Complex Bhiwadi (Rajasthan)
Ph. No. - 01493-221766, 222652,
e-mail - info@saplind.in, infoggn@saplind.in

JOB NO.		REVISION-2
DATE :	27-04-2015	
DEALT BY :	SAJJAN	
CHKD BY :	SOMNATH	DRAWING NO.- PL/BA/S.R./406
SCALE :	125(A2)	

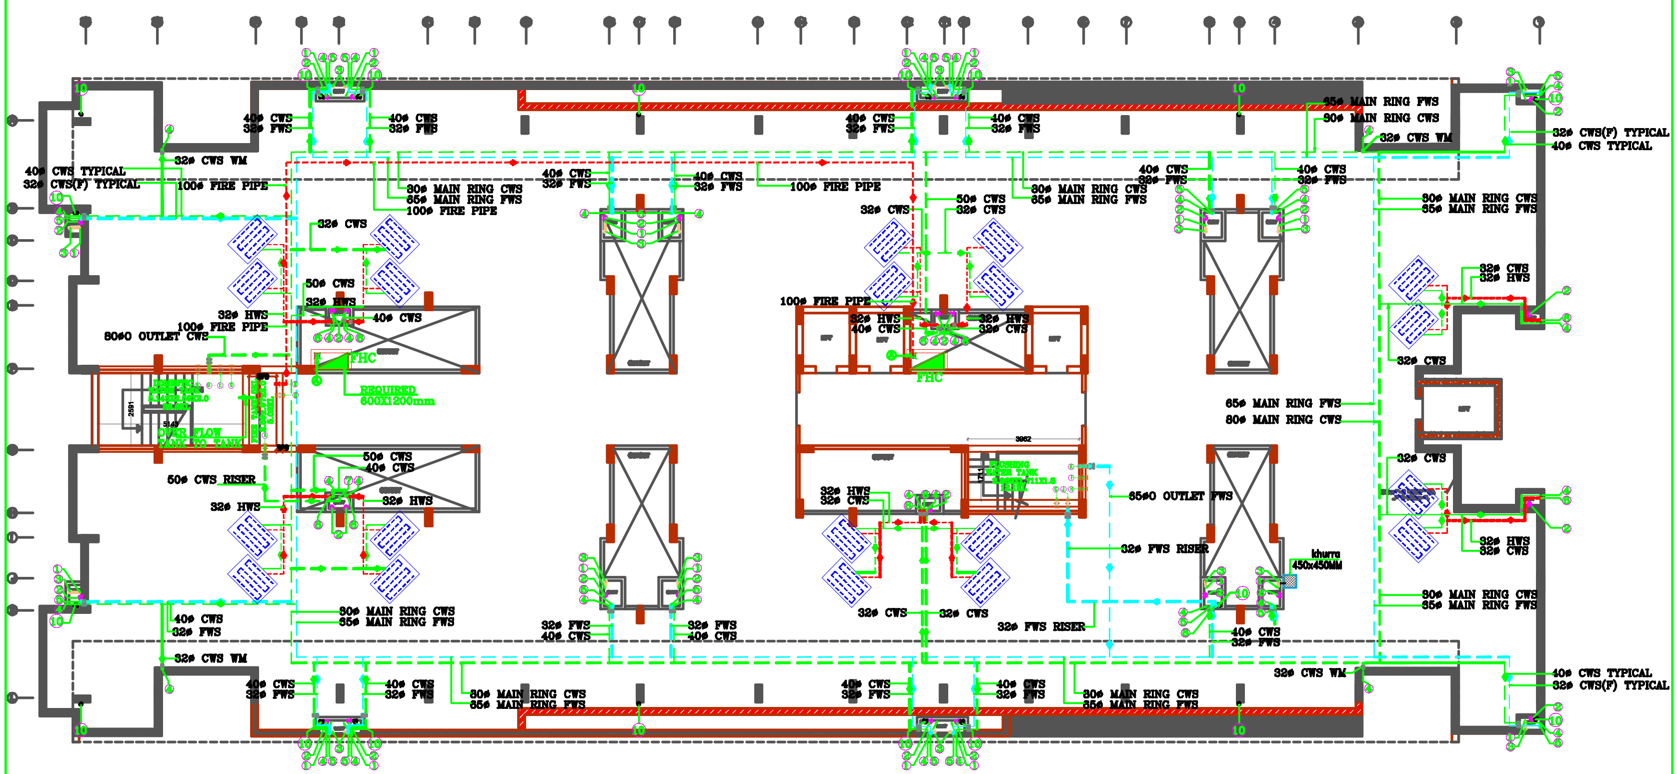

SCHEDULE OF PIPES	
PIPE NO.	DESCRIPTION
①	110 OD uPVC SOIL PIPE
②	110 OD uPVC WASTE PIPE
③	90 OD uPVC ANTI-SYPHONAGE PIPE
④	DOMESTIC WATER SUPPLY D/N PIPE
⑤	FLUSHING WATER SUPPLY D/N PIPE
⑥	SOLAR WATER D/N TAKE PIPE
⑦	DOMESTIC WATER SUPPLY RISER
⑧	FLUSHING WATER SUPPLY RISER
⑨	90 OD uPVC PIPE RAIN WATER (BALCONY)
⑩	110 OD uPVC PIPE FOR RAIN WATER
● FT	FLOOR P TRAP (110X75)mm
● FD	FLOOR DRAIN (110X63)mm
● BD	BALCONY DRAIN

PLUMBING NOTES:-

1. WASH BASIN TO FLOOR TRAP (FT) 40 OD uPVC PIPE.
2. FLOOR DRAIN (FD) TO FLOOR TRAP (FT) 63 OD uPVC PIPE
3. KITCHEN SINK TO FLOOR TRAP (FT) 50 OD uPVC WASTE PIPE
3. 110 OD uPVC PIPE USED FOR SOIL & WASTE.

"BLOCK-B
TERRACE FLOOR PLAN
PLUMBING LAYOUT

E
S
N
W

SCHEDULE OF FINISHES

CEILING
WALL
FLOORING

CODE	FINISH
1.	
2.	
3.	
4.	
5.	
6.	
7.	
8.	

PRINTS ISSUED TO :

DATE	NO.	ISSUED TO	FOR

REVISIONS :

CODE	DATE	DESCRIPTION
RI	04..10.2013	REV. AS PER DISCUSSION

CLIENT :
SHIV SHAKTI REAL HOME PVT. LTD.

PLUMBING & FIRE CONSULTANT:-

BEHERA & ASSOCIATES
F-623a, BEHIND, CNG FILLING STATION,
LADO SARAI, NEW DELHI 110030
PH:- 011-40583898, 09811911853
E mail:- behera.associates@gmail.com

PROJECT :
SHANKRA RESIDENCY
AT OMAXE CITY,JAIPUR

SHEET TITLE :
"BLOCK-B
TERRACE FLOOR PLAN
PLUMBING LAYOUT

ARCHITECTS :
sa pl Shilpkaar Architects Pvt. Ltd.
Sustainable Green Architecture
architects, engineers, valuers, project managers
OFF. - 59 Sector-15, Part-1, Gurgaon (Har) Phone -0124-4075268
OFF. - J- 2/15 Basement, Khirki Extn. Malviya Nagar, N. Delhi - 17,
OFF. - Hotel Regency Complex Bhiwadi (Rajasthan)
Ph. No. - 01493-221766, 222652,
e-mail - info@saplind.in, infoggn@saplind.in

JOB NO.		REVISION-2
DATE :	27-04-2015	
DEALT BY :	SAJJAN	
CHKD BY :	SOMNATH	DRAWING NO.- PL/BA/S.R./406
SCALE :	125(A2)	

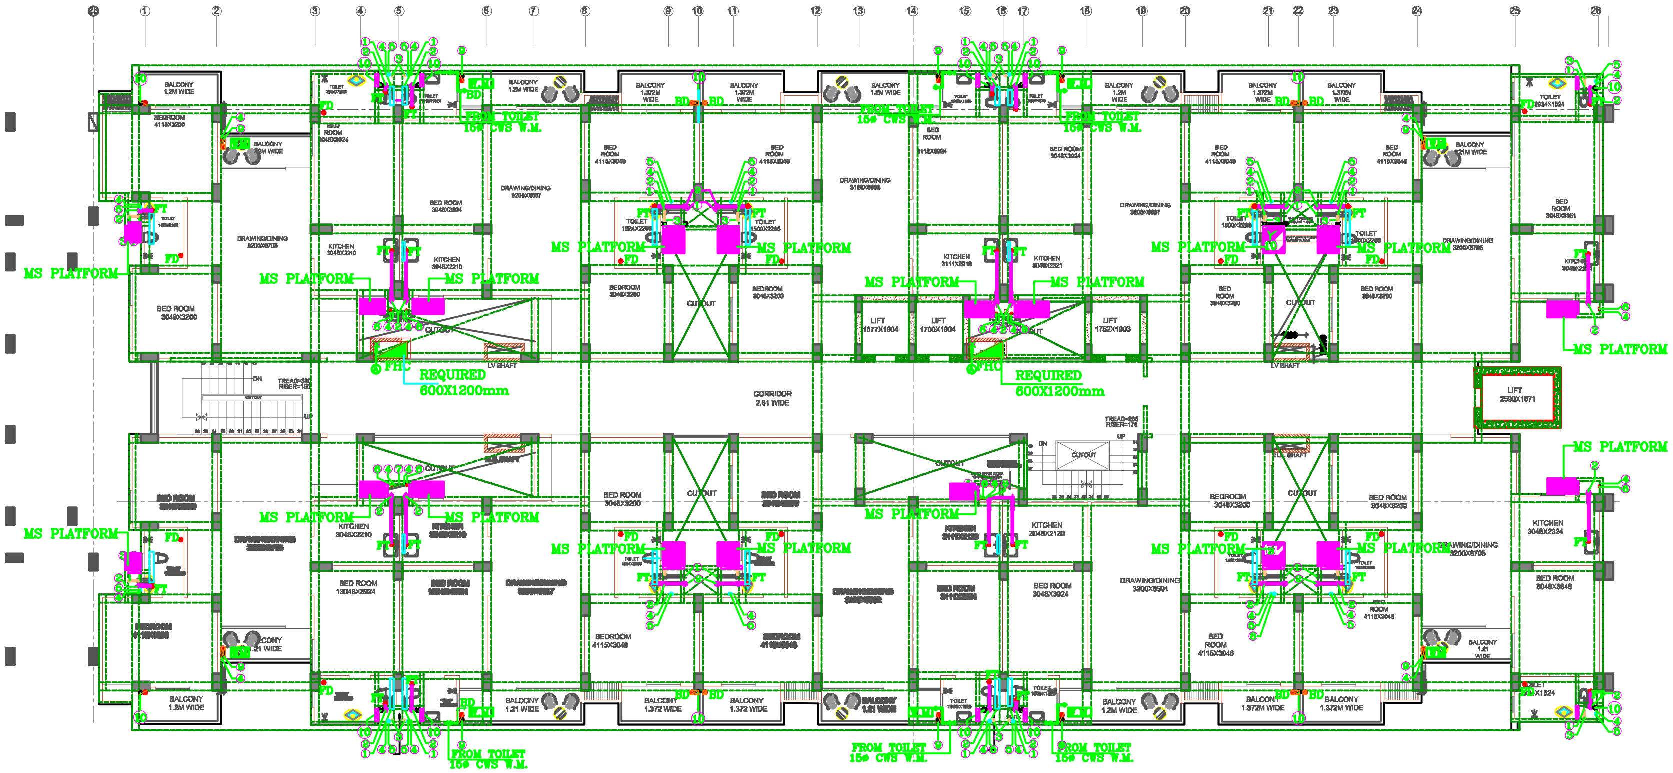

PLUMBING NOTES:-

1. WASH BASIN TO FLOOR TRAP (FT) 40 OD uPVC PIPE.
2. FLOOR DRAIN (FD) TO FLOOR TRAP (FT) 63 OD uPVC PIPE
3. KITCHEN SINK TO FLOOR TRAP (FT) 50 OD uPVC WASTE PIPE
3. 110 OD uPVC PIPE USED FOR SOIL & WASTE.

SCHEDULE OF PIPES

PIPE NO.	DESCRIPTION
①	110 OD uPVC SOIL PIPE
②	110 OD uPVC WASTE PIPE
③	90 OD uPVC ANTI-SYPHONAGE PIPE
④	DOMESTIC WATER SUPPLY D/N PIPE
⑤	FLUSHING WATER SUPPLY D/N PIPE
⑥	SOLAR WATER D/N TAKE PIPE
⑦	DOMESTIC WATER SUPPLY RISER
⑧	FLUSHING WATER SUPPLY RISER
⑨	90 OD uPVC PIPE RAIN WATER (BALCONY)
⑩	110 OD uPVC PIPE FOR RAIN WATER
● FT	FLOOR P TRAP (110X110)mm
● FD	FLOOR DRAIN (110X63)mm
● BD	BALCONY DRAIN
W.M.	WASHING MACHINE

E
S
N
W

SCHEDULE OF FINISHES

CEILING
WALL
FLOORING

CODE	FINISH
1.	
2.	
3.	
4.	
5.	
6.	
7.	
8.	

PRINTS ISSUED TO :

DATE	NO.	ISSUED TO	FOR

REVISIONS :

CODE	DATE	DESCRIPTION
RI	04..10.2013	REV. AS PER DISCUSSION

CLIENT :
SHIV SHAKTI REAL HOME PVT. LTD.

PLUMBING & FIRE CONSULTANT:-

BEHERA & ASSOCIATES
F-623a, BEHIND, CNG FILLING STATION,
LADO SARAI, NEW DELHI 110030
PH:- 011-40583898, 09811911853
E mail:- behera.associates@gmail.com

PROJECT :
SHANKRA RESIDENCY
AT OMAXE CITY,JAIPUR

SHEET TITLE :
"BLOCK-B"
TYPICAL FLOOR PLAN
PLUMBING LAYOUT

ARCHITECTS :
Shilpkaar Architects Pvt. Ltd.
Sustainable Green Architecture
architects, engineers, valuers, project managers
OFF. - 59 Sector-15, Part-1, Gurgaon (Har) Phone -0124-4075268
OFF. - J- 2/15 Basement, Khirki Extn. Malviya Nagar, N. Delhi - 17,
OFF. - Hotel Regency Complex Bhiwadi (Rajasthan)
Ph. No. - 01493-221766, 222652,
e-mail - info@saplind.in, infoggn@saplind.in

JOB NO.		REVISION-2
DATE :	27-04-2015	
DEALT BY :	SAJJAN	
CHKD BY :	SOMNATH	DRAWING NO.- PL/BA/S.R./404
SCALE :	125(A2)	