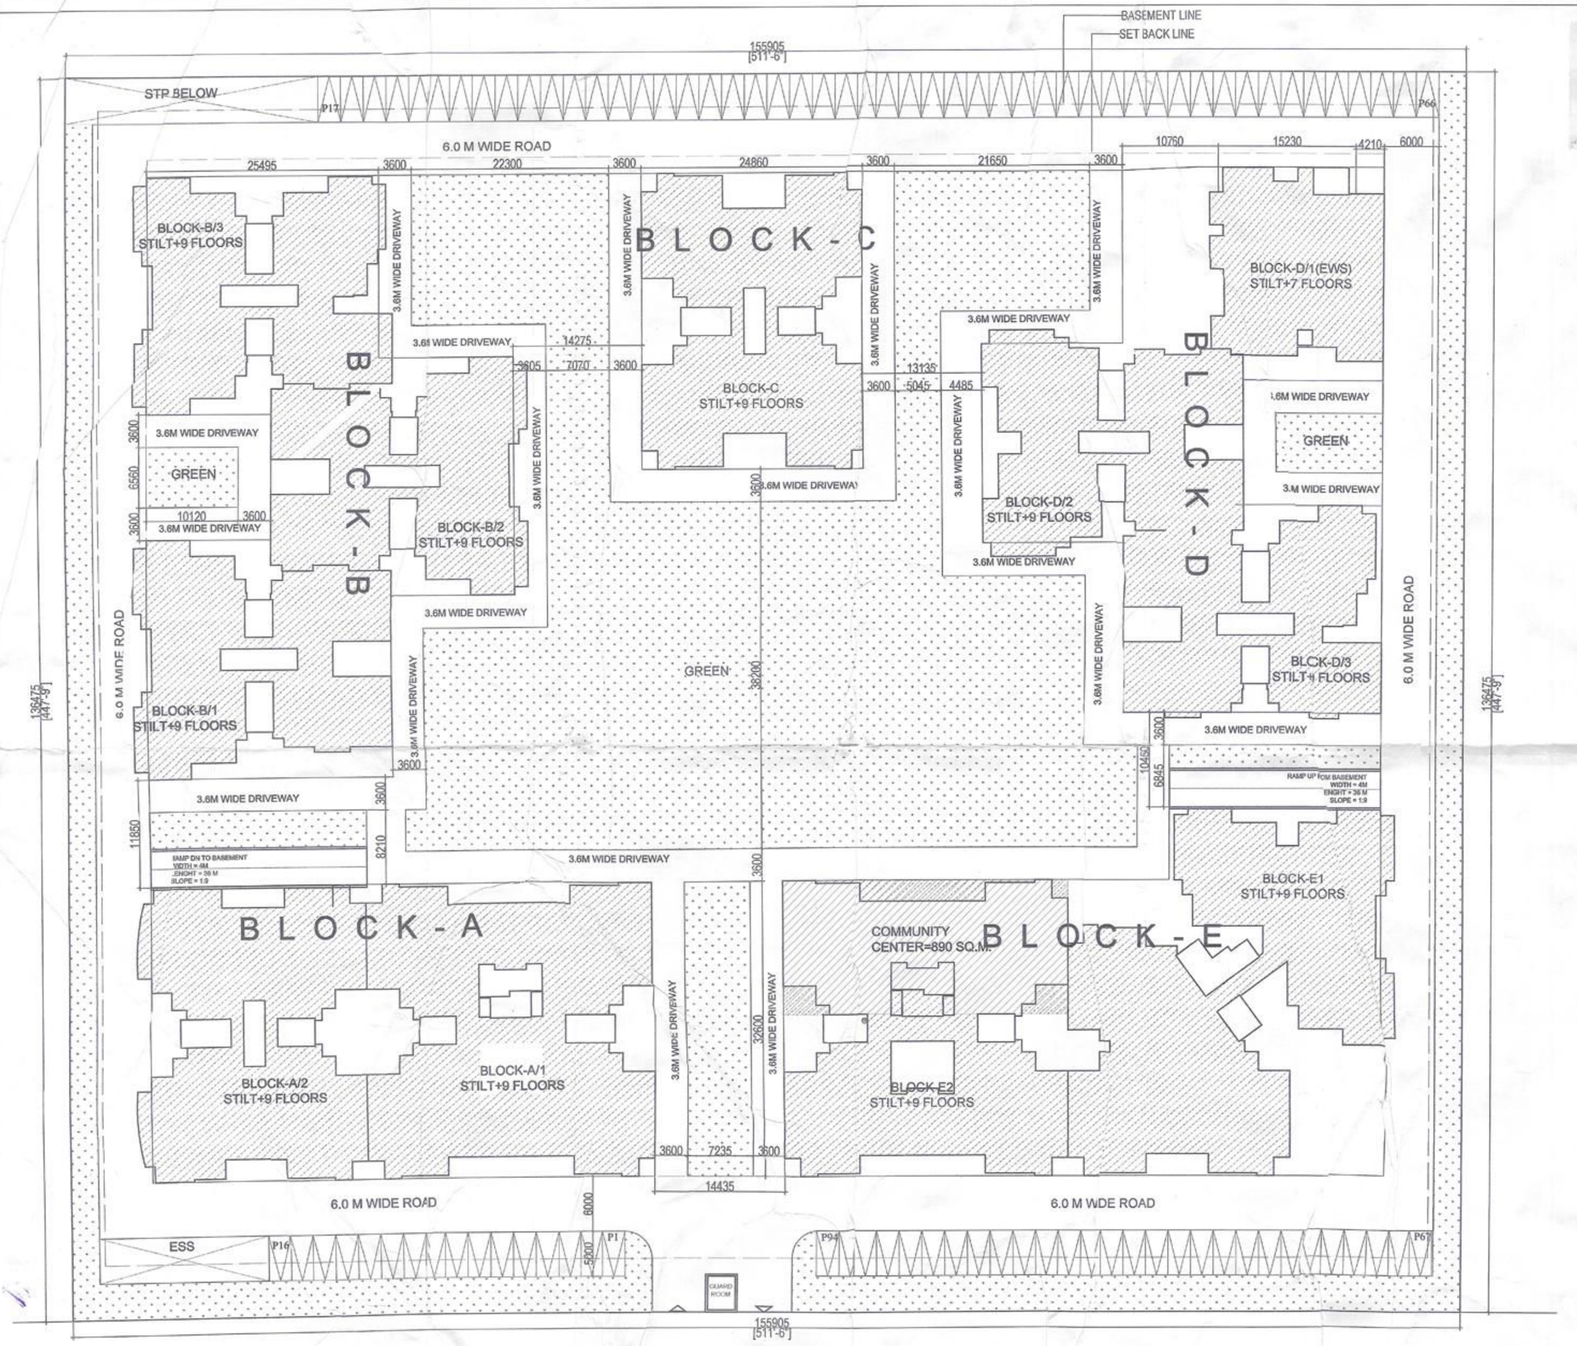

AREA SUMMARY			
1	TOTAL PLOT AREA	21276.340	Sq Mts
2	PERMISSIBLE GROUND COVERAGE @ 35% of PLOT AREA	7446.719	Sq Mts
	PROPOSED GROUND COVERAGE @ 29.68 %	6337.388	Sq Mts
3	PERMISSIBLE FAR @ 2.25 of PLOT AREA	47871.765	Sq Mts
	PROPOSED FAR @ 2.045	43525.066	Sq Mts
4	PERMISSIBLE EWS BUILT UP AREA @ 5% OF PROPOSED FAR	2176.253	Sq Mts
	PRPOSED EWS BUILT UP AREA @ 5.02%	2188.535	Sq Mts
5	PERMISSIBLE CORRIDOR AREA @ 15 % of FAR	7180.765	Sq Mts
	PROPOSED CORRIDOR AREA @ 6.35%	2980.732	Sq Mts
6	PERMISSIBLE STORE AREA @ 3% of FAR	1436.153	Sq Mts
	PROPOSED STORE AREA @ 3.709%	1775.731	Sq Mts
	REMAINING AREA ADDED IN FAR	339.578	Sq Mts
7	PERMISSIBLE COMMUNITY HALL @ 5% of FAR	2393.588	Sq Mts
	PROPOSED COMMUNITY HALL @ 1.86 %	890.000	Sq Mts
8	PERMISSIBLE SERVICE AREA @ 7% of FAR	3351.024	Sq Mts
	PROPOSED SERVICE AREA @ 0.017 %	1364.800	Sq Mts
9	REQUIRED GREEN @ 20% of PLOT AREA	4255.268	Sq Mts
	PROPOSED GREEN @ 25.64%	5454.600	Sq Mts
	No OF TREES REQUIRED @ 1TREE/100 SQMT OF PLOT AREA	212.763	Nos
	No OF TREES PROVIDED	219.000	Nos
10	ECS REQUIRED @ 75 SQM/ECS	580.334	
	ECS REQUIRED FOR VISITORS @ 25%	145.084	
	ECS REQUIRED 1 SCOOTER/DU FOR EWS AND LIG	14.000	
	TOTAL ECS REQUIRED	739.418	Nos
	75% FOR CARS AND 20% FOR TWO WHEELERS & 5% FOR CYCLES		
	REQUIRED ECS FOR CARS	554.563	ECS
	REQUIRED SCOOTERS	147.884	
	REQUIRED CYCLES	36.971	
	PROPOSED ECS FOR CARS	620.000	Nos
	PROPOSED ECS FOR TWO WHEELERS	874.000	Nos
	TOTAL ECS PROPOSED	1494.000	Nos
11	CARS PROVIDE IN BASEMENT	366.000	Nos
	SCOOTERS PROVIDE IN BASEMENT	589.000	Nos
12	CARS PROVIDE IN STILT	160.000	Nos
	SCOOTERS PROVIDE IN STILT	285.000	Nos
13	CARS PROVIDE ON SURFACE	94.000	Nos
14	GROSS BUILTUP AREA	87747.519	Sq Mts

AREA CALCULATION

BLOCKS	ENVELOPE AREA (SQM)	CUTOUT AREA (SQM)	GROSS BUILTUP AREA (SQM)	FIRE STAIRASE AREA (SQM)	BALCONY AREA (SQM)	CUPBOARD AREA (SQM)	BUILTUP AREA (SQM)	CORRIDOR AREA (SQM)	STORE AREA (SQM)	STAIRCASE AREA (SQM)	SERVICE AREA (SQM)	STILT AREA (SQM)	COMMUNITY FACILITY AREA (SQM)	FAR (SQM)
BLOCK-A														
BLOCK-A/1	8745.701	915.212	**7830.489**	133.882	1016.280	41.520	**6638.807**	411.641	294.885	117.135	61.904	623.52		**5059.689**
BLOCK-A/2	6830.181	92.036	**6738.145**	157.886	1018.996	45.480	**5515.784**	219.285	294.881	117.135		518.09		**4366.250**
BLOCK-B														
BLOCK-B/1	5530.328	103.171	**5427.157**	133.882	735.737	88.860	**4468.679**	173.174	74.768	126.588		411.52		**3682.496**
BLOCK-B/2	5541.397	103.171	**5438.226**	133.882	735.737	93.420	**4475.188**	173.174	74.768	126.588		412.03		**3688.354**
BLOCK-B/3	5764.380	97.605	**5666.776**	133.882	840.622	65.190	**4627.082**	220.071	74.207	126.588		427.93		**3778.773**
BLOCK-C														
BLOCK-C	6744.017	92.039	**6651.978**	133.882	919.980	30.720	**5567.396**	130.464	294.885	126.588		521.55		**4493.907**
BLOCK-D														
BLOCK-D/1 (EWS)	2594.145	127.033	**2467.112**				**1188.535**	204.725		83.021		9.57		
BLOCK-D/2	5537.882	103.171	**5434.712**	133.882	735.420	93.420	**4471.990**	146.534	74.768	126.588		413.84		**3712.117**
BLOCK-D/3	5299.977	88.402	**5211.575**	133.882	628.540	112.530	**4336.624**	173.287	76.595	126.588		398.47		**3561.706**
BLOCK-E														
BLOCK-E/1	9764.305	96.259	**9668.046**	133.882	1385.040	41.520	**8107.604**	576.790	221.010	126.588	208.761	756.70		**6217.506**
BLOCK-E/2	8745.701	915.212	**7830.489**	133.882	1016.280	41.520	**6638.807**	481.641	294.885	117.135	61.904	168.52	890.000	**4624.689**
BASEMENT			**18866.700**											
TERRACE			**516.115**											
SERVICES														
OTAL	71098.014	2733.309	**87747.519**	1362.24	9032.630	654.180	**57036.494**	2980.732	1771.731	1320.542	332.570	4659.35	890.000	**43185.487**
GROSS BUILTUP AREA			**87747.519**											
BUILTUP AREA							**57036.494**							
TOTALFAR														**43185.487**
TOTAL STORE AREA									1775.731					
TOTAL CORRIDOR AREA								2980.732						
TOTAL COMMUNITY HALL AREA													890.000	
TOTAL SERVICE AREA											348.685			

SITE PLAN

FAR AREA CALCULATION		
BLOCKS	FAR (SQM)	TOTL (SQI)
BLOCI-A		
BLOCI-A/1	5059.689	
BLCCI-A/2	4366.250	
		9425.939
BOCK-B		
BOCK-B/1	3682.496	
LOCK-B/2	3688.354	
BLOCK-B/3	3778.773	
		11149.623
BLOCK-C		
BLOCK-C	4493.907	
		4193.907
BLOCK-D		
BLOCK-D/1 (EWS)		
BLOCK-D/2	3712.117	
BLOIK-D/3	3561.706	
		7273.823
BLOK-E		
BLOC-E/1	6217.506	
BLOC-E/2	4624.689	
		10842.195
STORBREA IN FAR		339.578
TOTAL IR		43525.066

अनुमोदित भवन मानचित्र का सकल निर्मित क्षेत्रफल 20000 व मी से अधिक है अतः प्राधिकरण विभाग से अनापत्ति स्वीकृति अनिवार्य है। प्रार्थी द्वारा भूखण्ड पर निर्माण कार्य के पू... प्रमानुसार पर्यवे... से उपरोक्त अनापत्ति / स्वीकृति ... संपूर्ण ... दी जाती है ... निरस्त स्वतः हो...

F-37/Dir(P)/JDA/Building permission
79/13/BK-314
24/12/14
BPC-II
23-11-2013

OFFICE OF THE JODHPUR DEVELOPMENT AUTHORITY

... permission
... maximum for
... building is
... of building permission
... C.R. No
... are as follows:-
... dition should be executed within the limits of
... applicant as per ... documents.
... should be ... maintaining building
... ding bye laws.
... be executed as per approved map
... be executed such that on
... wind and light to neighbours.
... jections are not allowed on Khasra
... of any legal dispute regarding ownership
... Govt. action ... given permission
... case shall automatically without any
... part, ... shall be used or claimed
... building ... to the applicant.

2/12/14

सहायक नगर नियोजक
जोधपुर विकास प्राधिकरण
जोधपुर

नियंत्रक अधिकारी
जोधपुर विकास प्राधिकरण
जोधपुर

OWNER :	RANJEET BROTHERS, GYAN STORAGE, PRADEEP KUMAR & CO. AND ASHOK KUMAR & CO.
PROJECT :	VICTORIAN PALACE, VILLAGE JODHPUR KHASRA NO. 1287/775,1282/775,1286/775,1284/775, 1285/775, 775/69, 775/63 NEAR SHOBHAWATO KI DHANI, KHEMA KA KUNWA, AIIMS ROAD JODHPUR (RAJ.)
TITLE :	SITE PLAN & AREA CALCULATION
ARCHITECTS	DRG.NO.- VP-01

GJAN P. MATHUR AND ASSOCIATES (P) LTD.
C - 55, East Of Kailash, New Delhi-110065
T : 46599599 I F 46599512
E : info@gpmindia.com I W : www.gpmindia.com

SCALE : 1: 200	ARCHITECT'S SIGN	OWNER'S SIGN
DATE : OCT'13		
DEALT :- ANJALI		
CHKD : - RUCHI		