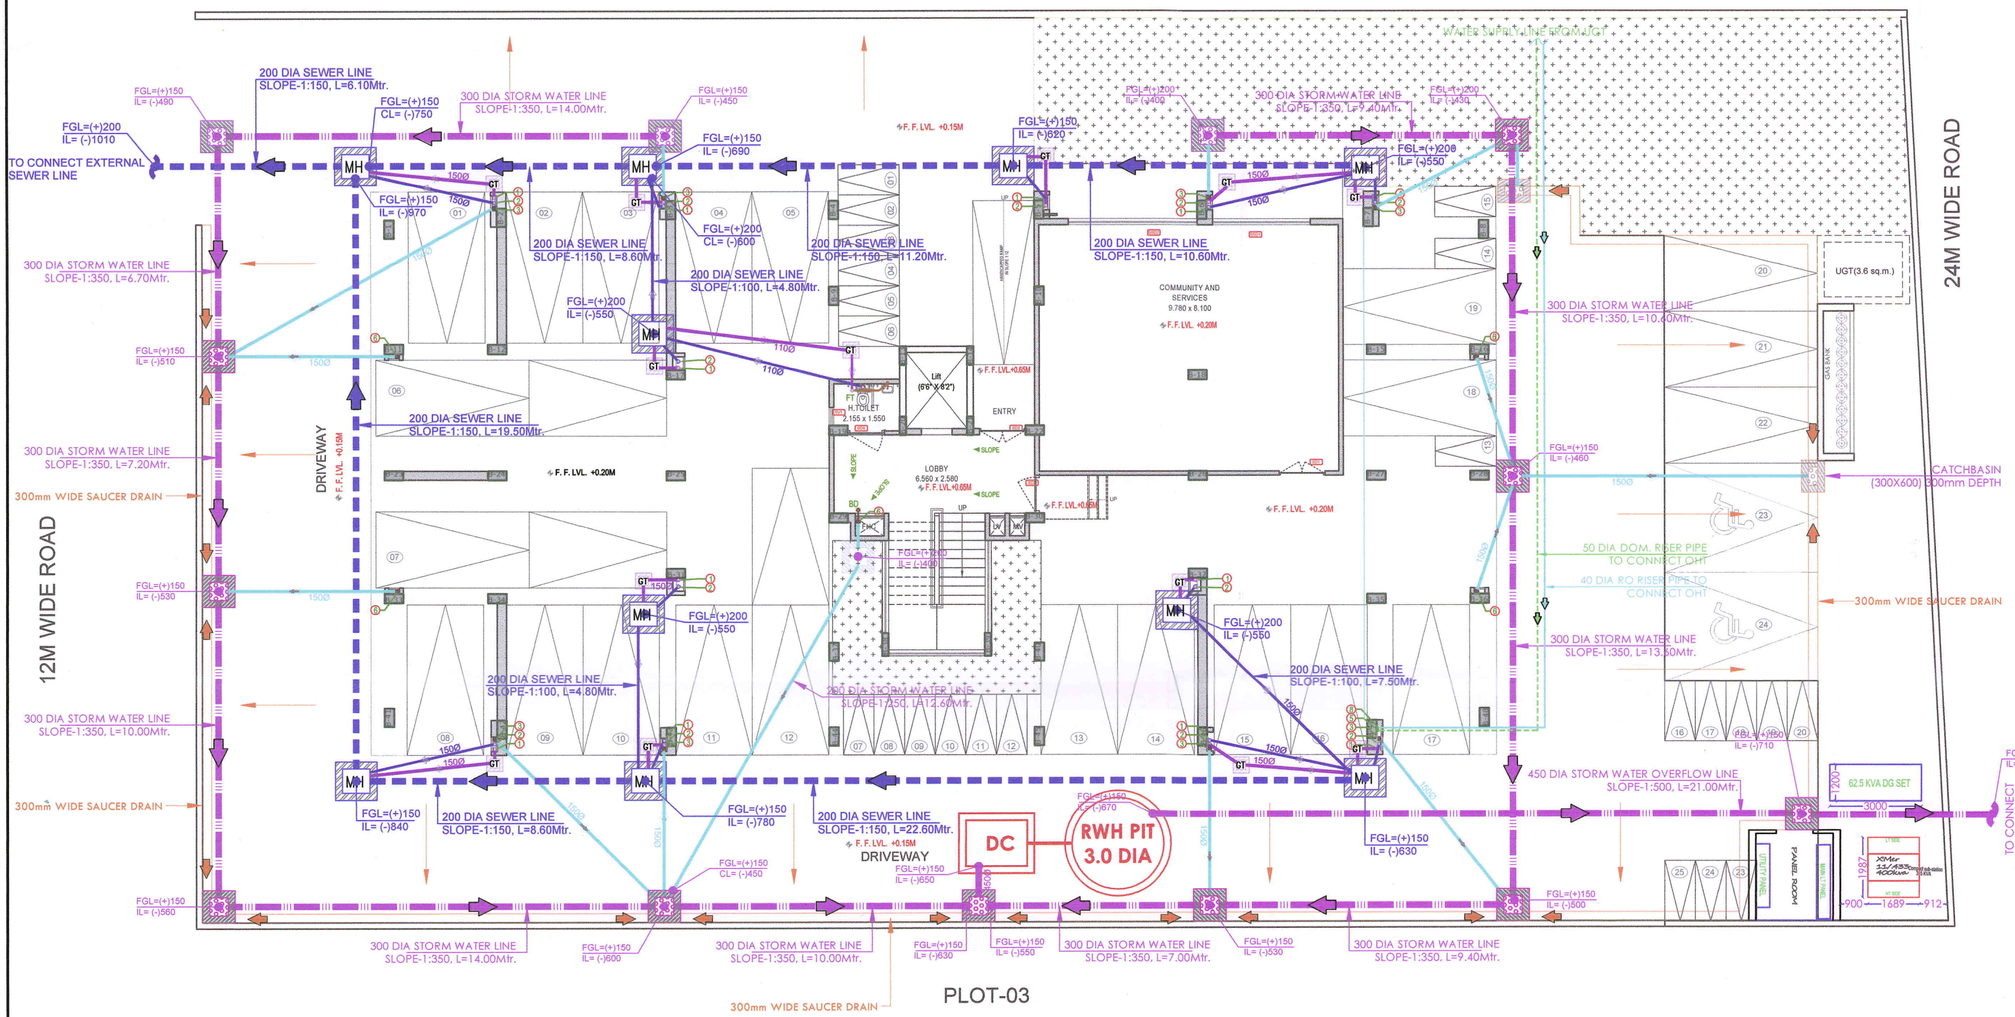


PLOT-03

DEVELOPER:
AKSHAT APARTMENTS PVT.LTD.JAIPUR.

GENERAL NOTES:

DESIGN ARCHITECTS
m a a r c h i t e c t s pvt.ltd.
Jaipur - Bangalore - Hyderabad
Plot No. -1, Greenwoods, Lal Kothi Scheme,
Sahkar Marg, Jaipur-302001
Tel : 91 141 4299999, 2741232
email - studio@maarchitects.in
web - www.maarchitects.in

MEP PRIME CONSULTANTS:
SRAJAN ASSOCIATES
C-35A, NAKSHETRA PRIDE, LAJPAT MARG, C-SCHEME , JAIPUR,
PH:+91-141-237-3210, E-MAIL: srajan@hotmail.com

ASSOCIATE CONSULTANTS:
BEHERA ASSOCIATES PVT. LTD.
F-623a, BEHIND, CNG FILLING STATION,
LADO SARAI, NEW DELHI 110030 PH:-
011-40563898, 09811911853 E mail:-
behera.associates@gmail.com

PLUMBING LEGEND:-

FT	FLOOR TRAP 110X110mm	
MT	MULTI TRAP 110X50mm	
FD	FLOOR DRAIN 110X63mm	
BD	BALCONY DRAIN 110X63mm	
VG	VERTICAL GRATING	
	150MM LEDGE WALL REQ FOR WC	
	1. (150X150)mm CUT OUT FOR WC PIPE, FLOOR TRAP	

SCHEDULE OF PIPES

PIPE NO.	DESCRIPTION
1	110 OD uPVC SWH TYPE B SOIL PIPE
2	110 OD uPVC SWH TYPE B WASTE PIPE
3	110 OD uPVC RAIN WATER PIPE FOR TERRACE
4	DOMESTIC WATER SUPPLY O/H TANK
5	WATER SUPPLY RISER PIPE * (DOMESTIC)
6	50 OD uPVC RAIN WATER PIPE FOR BALCONY
7	RO WATER SUPPLY O/H TANK
8	RO WATER SUPPLY RISER PIPE
9	SOIL VENT PIPE

PLUMBING NOTES:-

1 WASH BASIN TO MULTI TRAP (MT) 40 OD uPVC 6 WS PIPE.
2 (MT) TO FLOOR TRAP (FT) 50 OD uPVC WASTE PIPE
3 110 OD uPVC PIPE USED FOR SOIL & WASTE.
4 110 OD uPVC PIPE USED FOR TERRACE RAIN WATER

MANHOLE & CATCH BASINS SCHEDULE (FOR RAIN WATER LINE)

	450X600 UP TO DEPTH 750
	750X750 UP TO DEPTH 900
	1150 CIRCULAR MANHOLE ABOVE 900mm UP TO 1500mm DEPT.
	600X900 UP TO DEPTH 1500
	1150 CIRCULAR MANHOLE ABOVE 900mm UP TO 1500mm DEPT.

RL ROAD LVL.
F.F.L FINISH GROUND LVL.
SL SAND LVL.
C.L CONNECTING LVL.

REV.	DATE	DESCRIPTION

DRAWN BY : S.SINGH
CHECKED BY : S.BEHERA
SCALE :
N

PROJECT
PLOT 2, AKSHAT KANOTA ESTATE, JAIPUR, INDIA

DRAWING TITLE
PLOT-2
EXTERNAL PLUMBING LAYOUT PLAN

PROJ. NO: TS-5105 | DATE:

SHEET NO. MA/SA/PL-05B | Rev.#

For AKSHAT APARTMENTS PVT. L
(SUNIL J
Dire
DIN: 00158259

PRAVEEN KUMAR
BTECH (ELECT.)

Ar. Balwant Prem Singh Rathore
B. Arch.
CA/2014/64848

For AKSHAT APARTMENTS PV
(SUN
DIN: 00