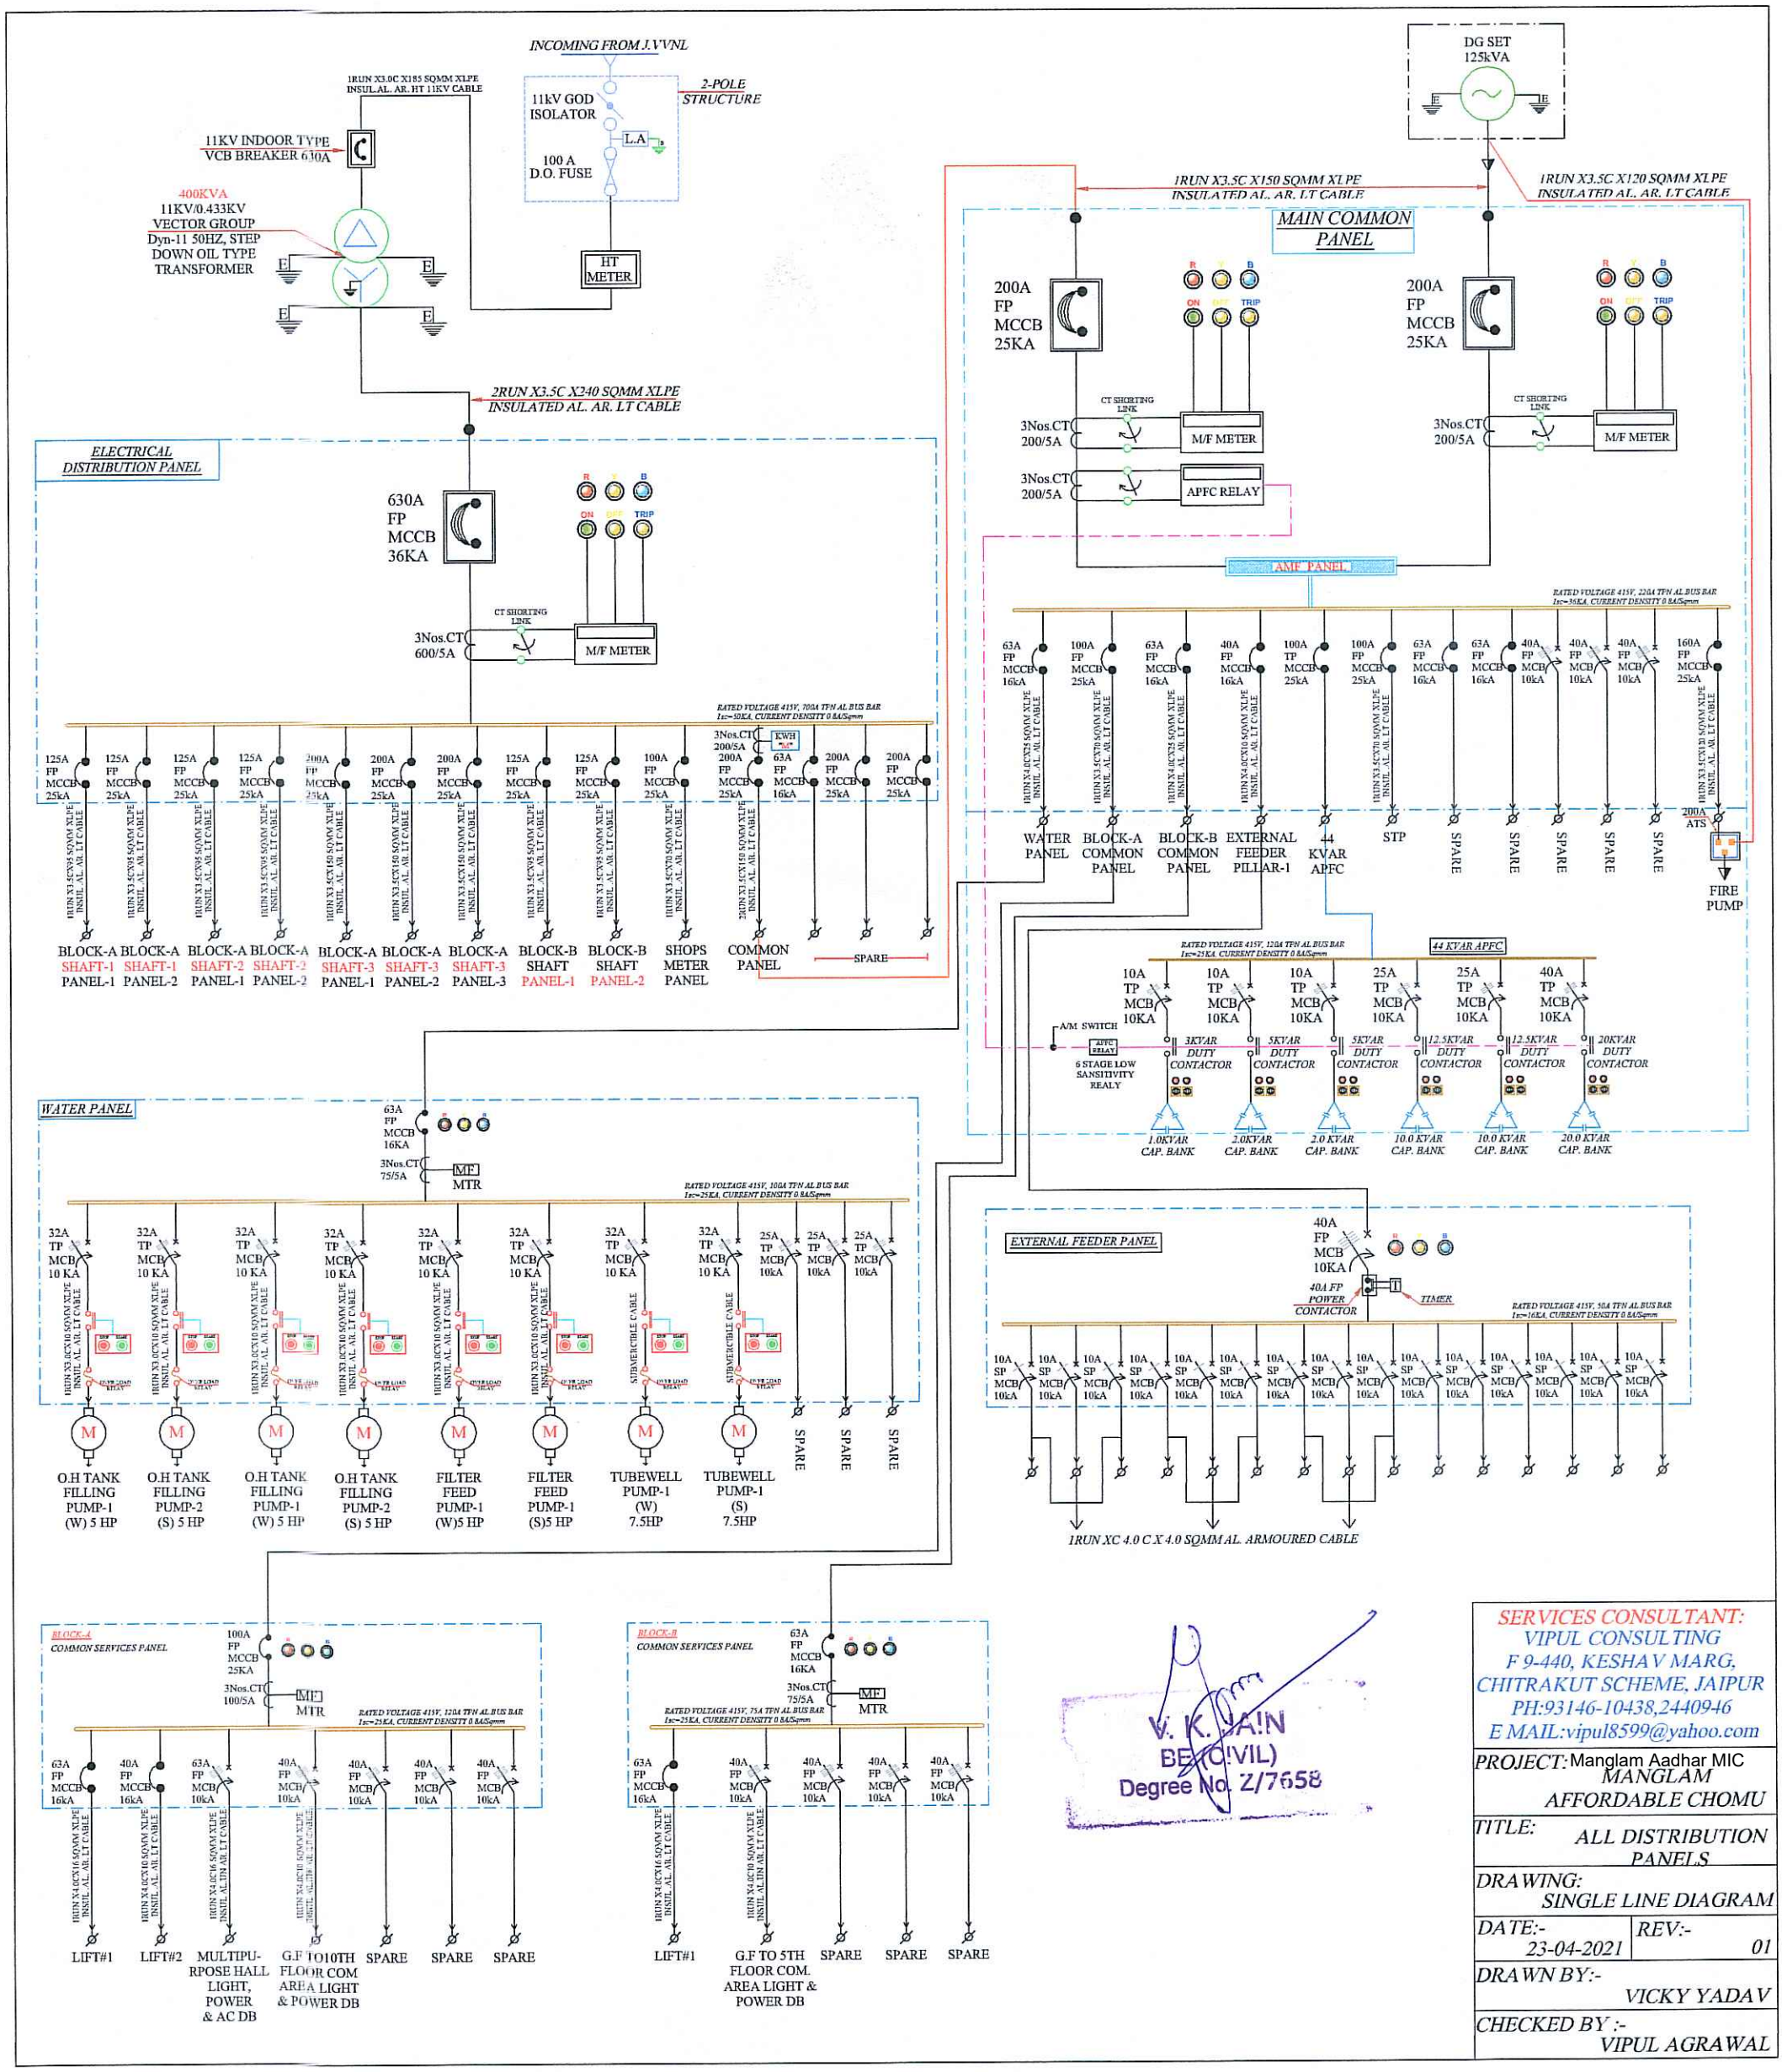


SERVICES CONSULTANT:
VIPUL CONSULTING
F 9-440, KESHAV MARG,
CHITRAKUT SCHEME, JAIPUR
PH:93146-10438,2440946
E MAIL:vipul8599@yahoo.com

PROJECT:	Manglam Aadhar MIC MANGLAM AFFORDABLE CHOMU
TITLE:	ALL DISTRIBUTION PANELS
DRAWING:	SINGLE LINE DIAGRAM
DATE:- 23-04-2021	REV:- 01
DRAWN BY:-	VICKY YADAV
CHECKED BY :-	VIPUL AGRAWAL