S.NO.LEGEND:-

1	L1	POLE LIGHT
2	L2	BOLLARD LIGHT
3	L3	TREE UPLIGHTER
4	CH ELECTRICAL	ELECTRICAL CHAMBER SIZE 600X450
5	ELECTRICAL	ELECTRICAL CHAMBER SIZE 300X300
6	PLUMBING	WATER SUPPLY CHAMBER SIZE 300X300
7	SEWAGE	SEWAGE MANHOLE SIZE 900X800
8	DRAINAGE	DRAINAGE MANHOLE SIZE 900X800
9		200mm SEWAGE PIPE
10		250mm DRAINAGE PIPE
11	SOIL & WASTE	200mm SOIL & WASTE PIPE
12		50Ø WATER SUPPLY LINE
13	ELECTRICAL	2 NOS 150mm DWC PIPE FOR ELE & LV
14		2 NOS PVC PIPE FOR EL CABLE & LV CABLE
15	E	EARTHING PIT
16	GT	GULLY TRAP 450X450


SHEET NO. - 02

TITLE:-

SUBMISSION DRAWING

STILT FLOOR PLAN

SITE LEVEL

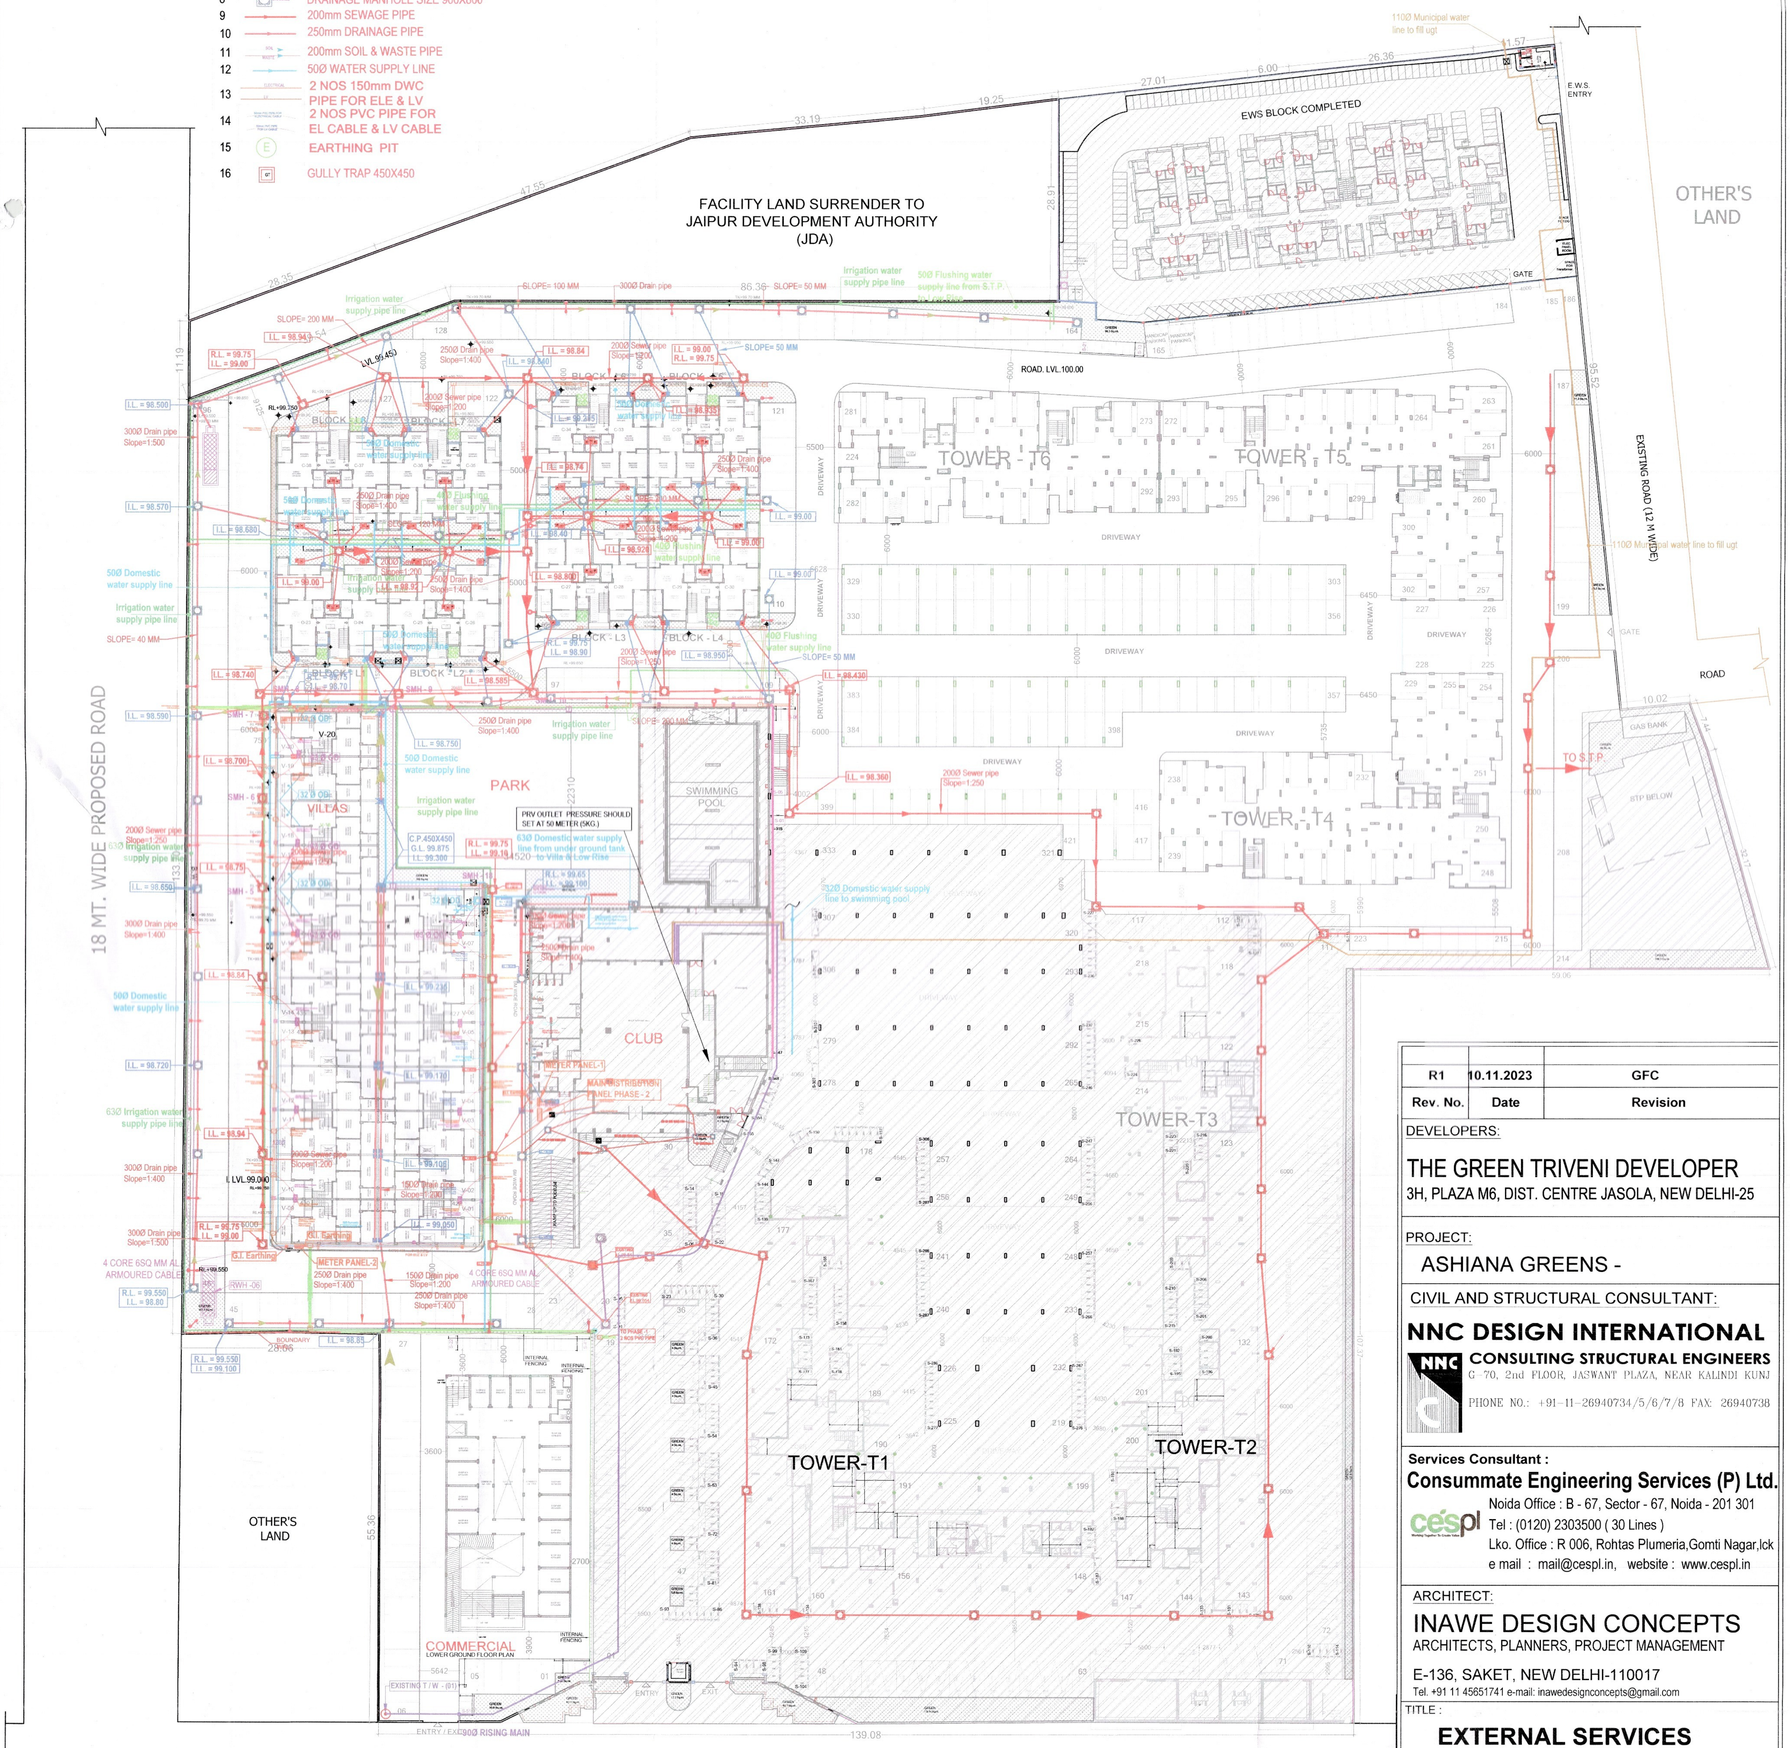

R1	10.11.2023	GFC
Rev. No.	Date	Revision

DEVELOPERS:

THE GREEN TRIVENI DEVELOPER
3H, PLAZA M6, DIST. CENTRE JASOLA, NEW DELHI-25

PROJECT:

ASHIANA GREENS -

CIVIL AND STRUCTURAL CONSULTANT:

NNC DESIGN INTERNATIONAL
CONSULTING STRUCTURAL ENGINEERS
G-70, 2nd FLOOR, JASWANT PLAZA, NEAR KALINDI KUNJ
PHONE NO.: +91-11-26940734/5/6/7/8 FAX: 26940738

Services Consultant :
Consummate Engineering Services (P) Ltd.
Noida Office : B - 67, Sector - 67, Noida - 201 301
Tel : (0120) 2303500 (30 Lines)
Lko. Office : R 006, Rohtas Plumeria,Gomti Nagar,lck
e mail : mail@cespl.in, website : www.cespl.in

ARCHITECT:

INAWE DESIGN CONCEPTS
ARCHITECTS, PLANNERS, PROJECT MANAGEMENT
E-136, SAKET, NEW DELHI-110017
Tel. +91 11 45651741 e-mail: inawedesignconcepts@gmail.com

TITLE :

EXTERNAL SERVICES

SUB TITLE :

EXTERNAL SERVICES COORDINATED PLAN

DATE : 06.11.2023		REV. DATE	N
SCALE : NTS		10.11.2023	
DRN. BY : S.B		REV. No.	
CHK. BY : VS		R0	

DRAWING No.

AGN/SER/CO/PART PLAN-01

For THE GREEN TRIVENI DEVELOPER
AUTHORISED SIGNATORY

MEP Engineer
Shailendra Kumar