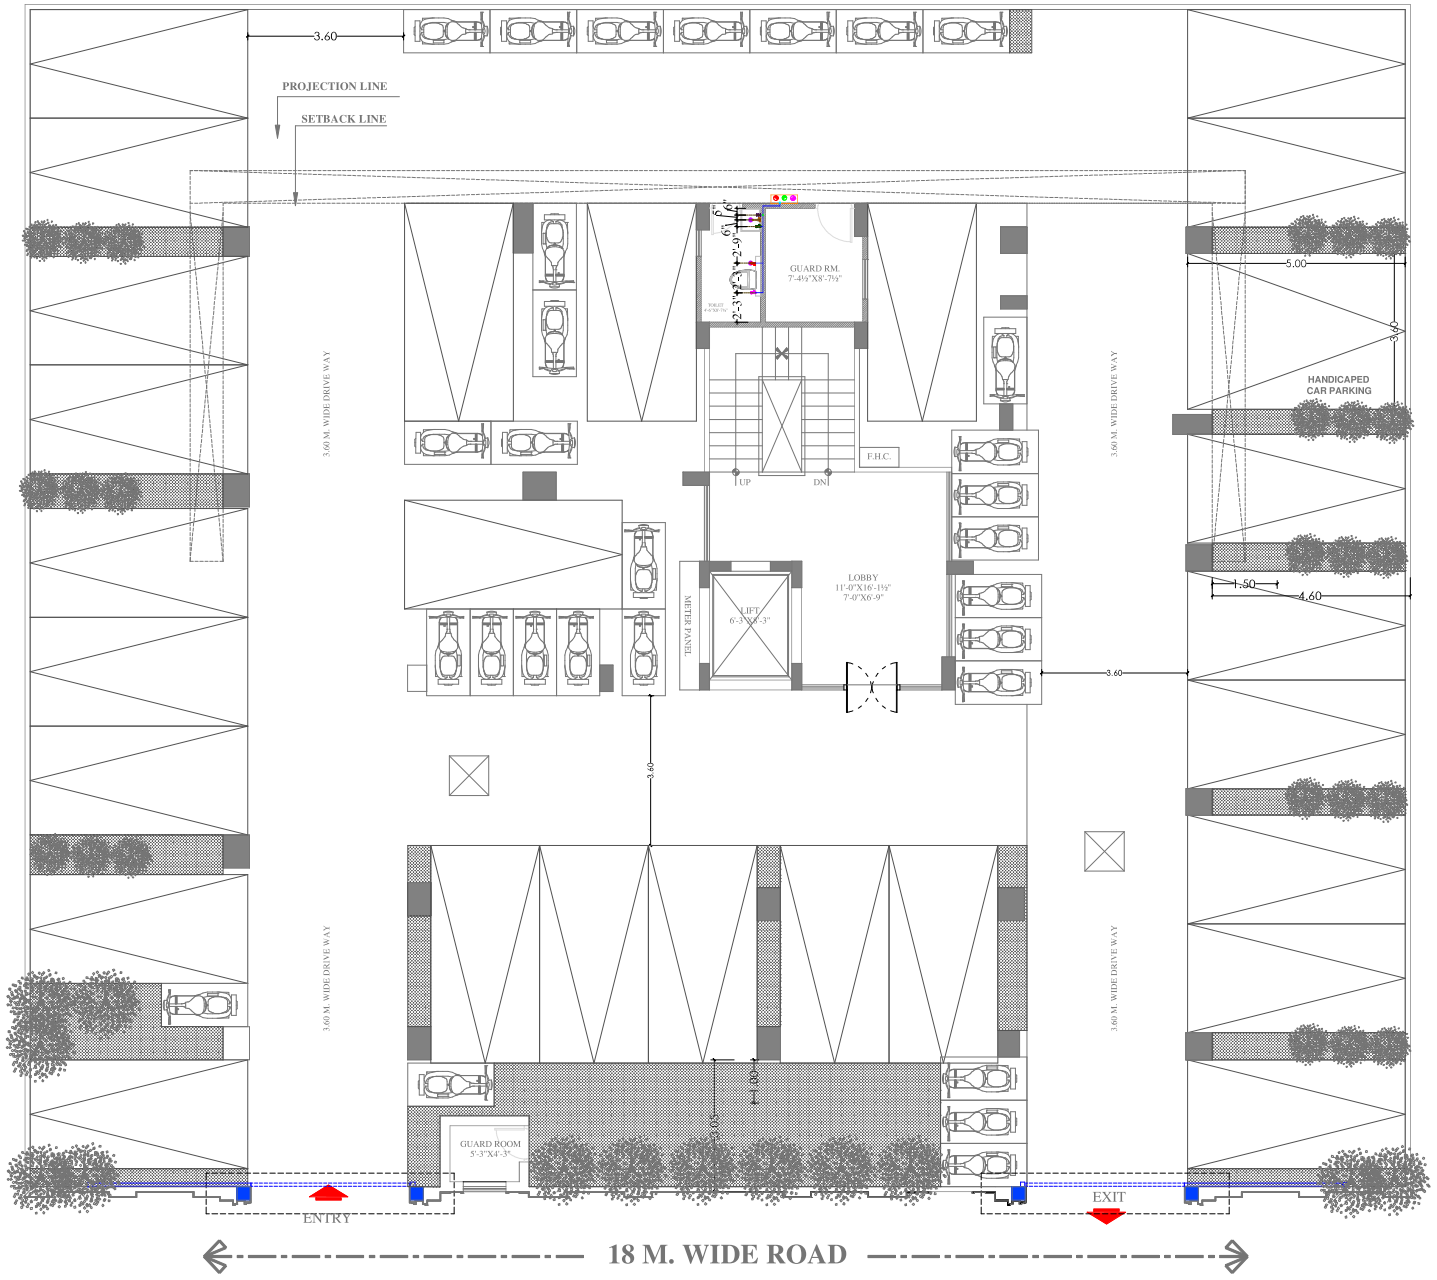


VIPUL AGARWAL
M.E.P. CONSULTANT
B.E. ELECTRICAL

All Heights For Finish Flow Lvl	SYMBOL	SYMBOL	DESCRIPTION
1800MM			Ø 20MM CWS PIPE THRU WALL CHASE TO WASH BASIN MIXER
1450MM			Ø 20MM CWS PIPE THRU WALL CHASE TO BASIN ANGLE VALVE
+2100MM			Ø 20MM CWS PIPE THRU WALL CHASE TO CONCEILED STOP COCK
3000MM			Ø 20MM CWS PIPE THRU WALL CHASE TO FAUCET
+450MM			Ø 20MM CWS PIPE THRU WALL CHASE TO CISTERN ANGLE VALVE
+600MM			Ø 20MM CWS PIPE THRU WALL CHASE TO TAP FOR BATH
			COLD WATER SUPPLY LINE

PROJECT:-

"ELITE 24"

PROJECT ADDRESS:-

PROPOSED RESIDENTIAL BUILDING AT PLOT NO. A-46 & A-47,SCHEME-6D, ENGINEERS COLONY, VILL.-MANYAWAS, MASAROVAR, JAIPUR

DEVELOPER:-	ELITE BUILDERS & DEVELOPERS
ARCHITECT:- MEP	VINVISION ARCHITECTS ARCHITECTURE	INTERIORS	LANDSCAPING	PMC Invisionarchitects@gmail.com | Mob. +91 7665234536
STRUCTURE CONSULTANT:-	**BACKBONE** STRUCTURAL CONSULTANTS PH:07726939881,09414781885 Mail:shekhawat.mahendra@gmail.com
SERVICES CONSULTANT:-	ASHI ASSOCIATES F 9 /440 , Keshav Marg Chitrakut Scheme,Jaipur PH:91-0146-10458 ,0141-2440946, Mail:vipul85990@yahoo.com
DRAWING TITLE:-	STILT FLOOR TOILET PLUMBING PLAN
NORTH:-	E N S W
DWG. NO.:-	
DATE:-	03-10-2024
DRAWN BY:-	RAAJ
CHECKED BY:-	SANJAY
APPD. BY:-	VIPUL AGARWAL