
PRODUCED BY AN AUTODESK EDUCATIONAL PRODUCT

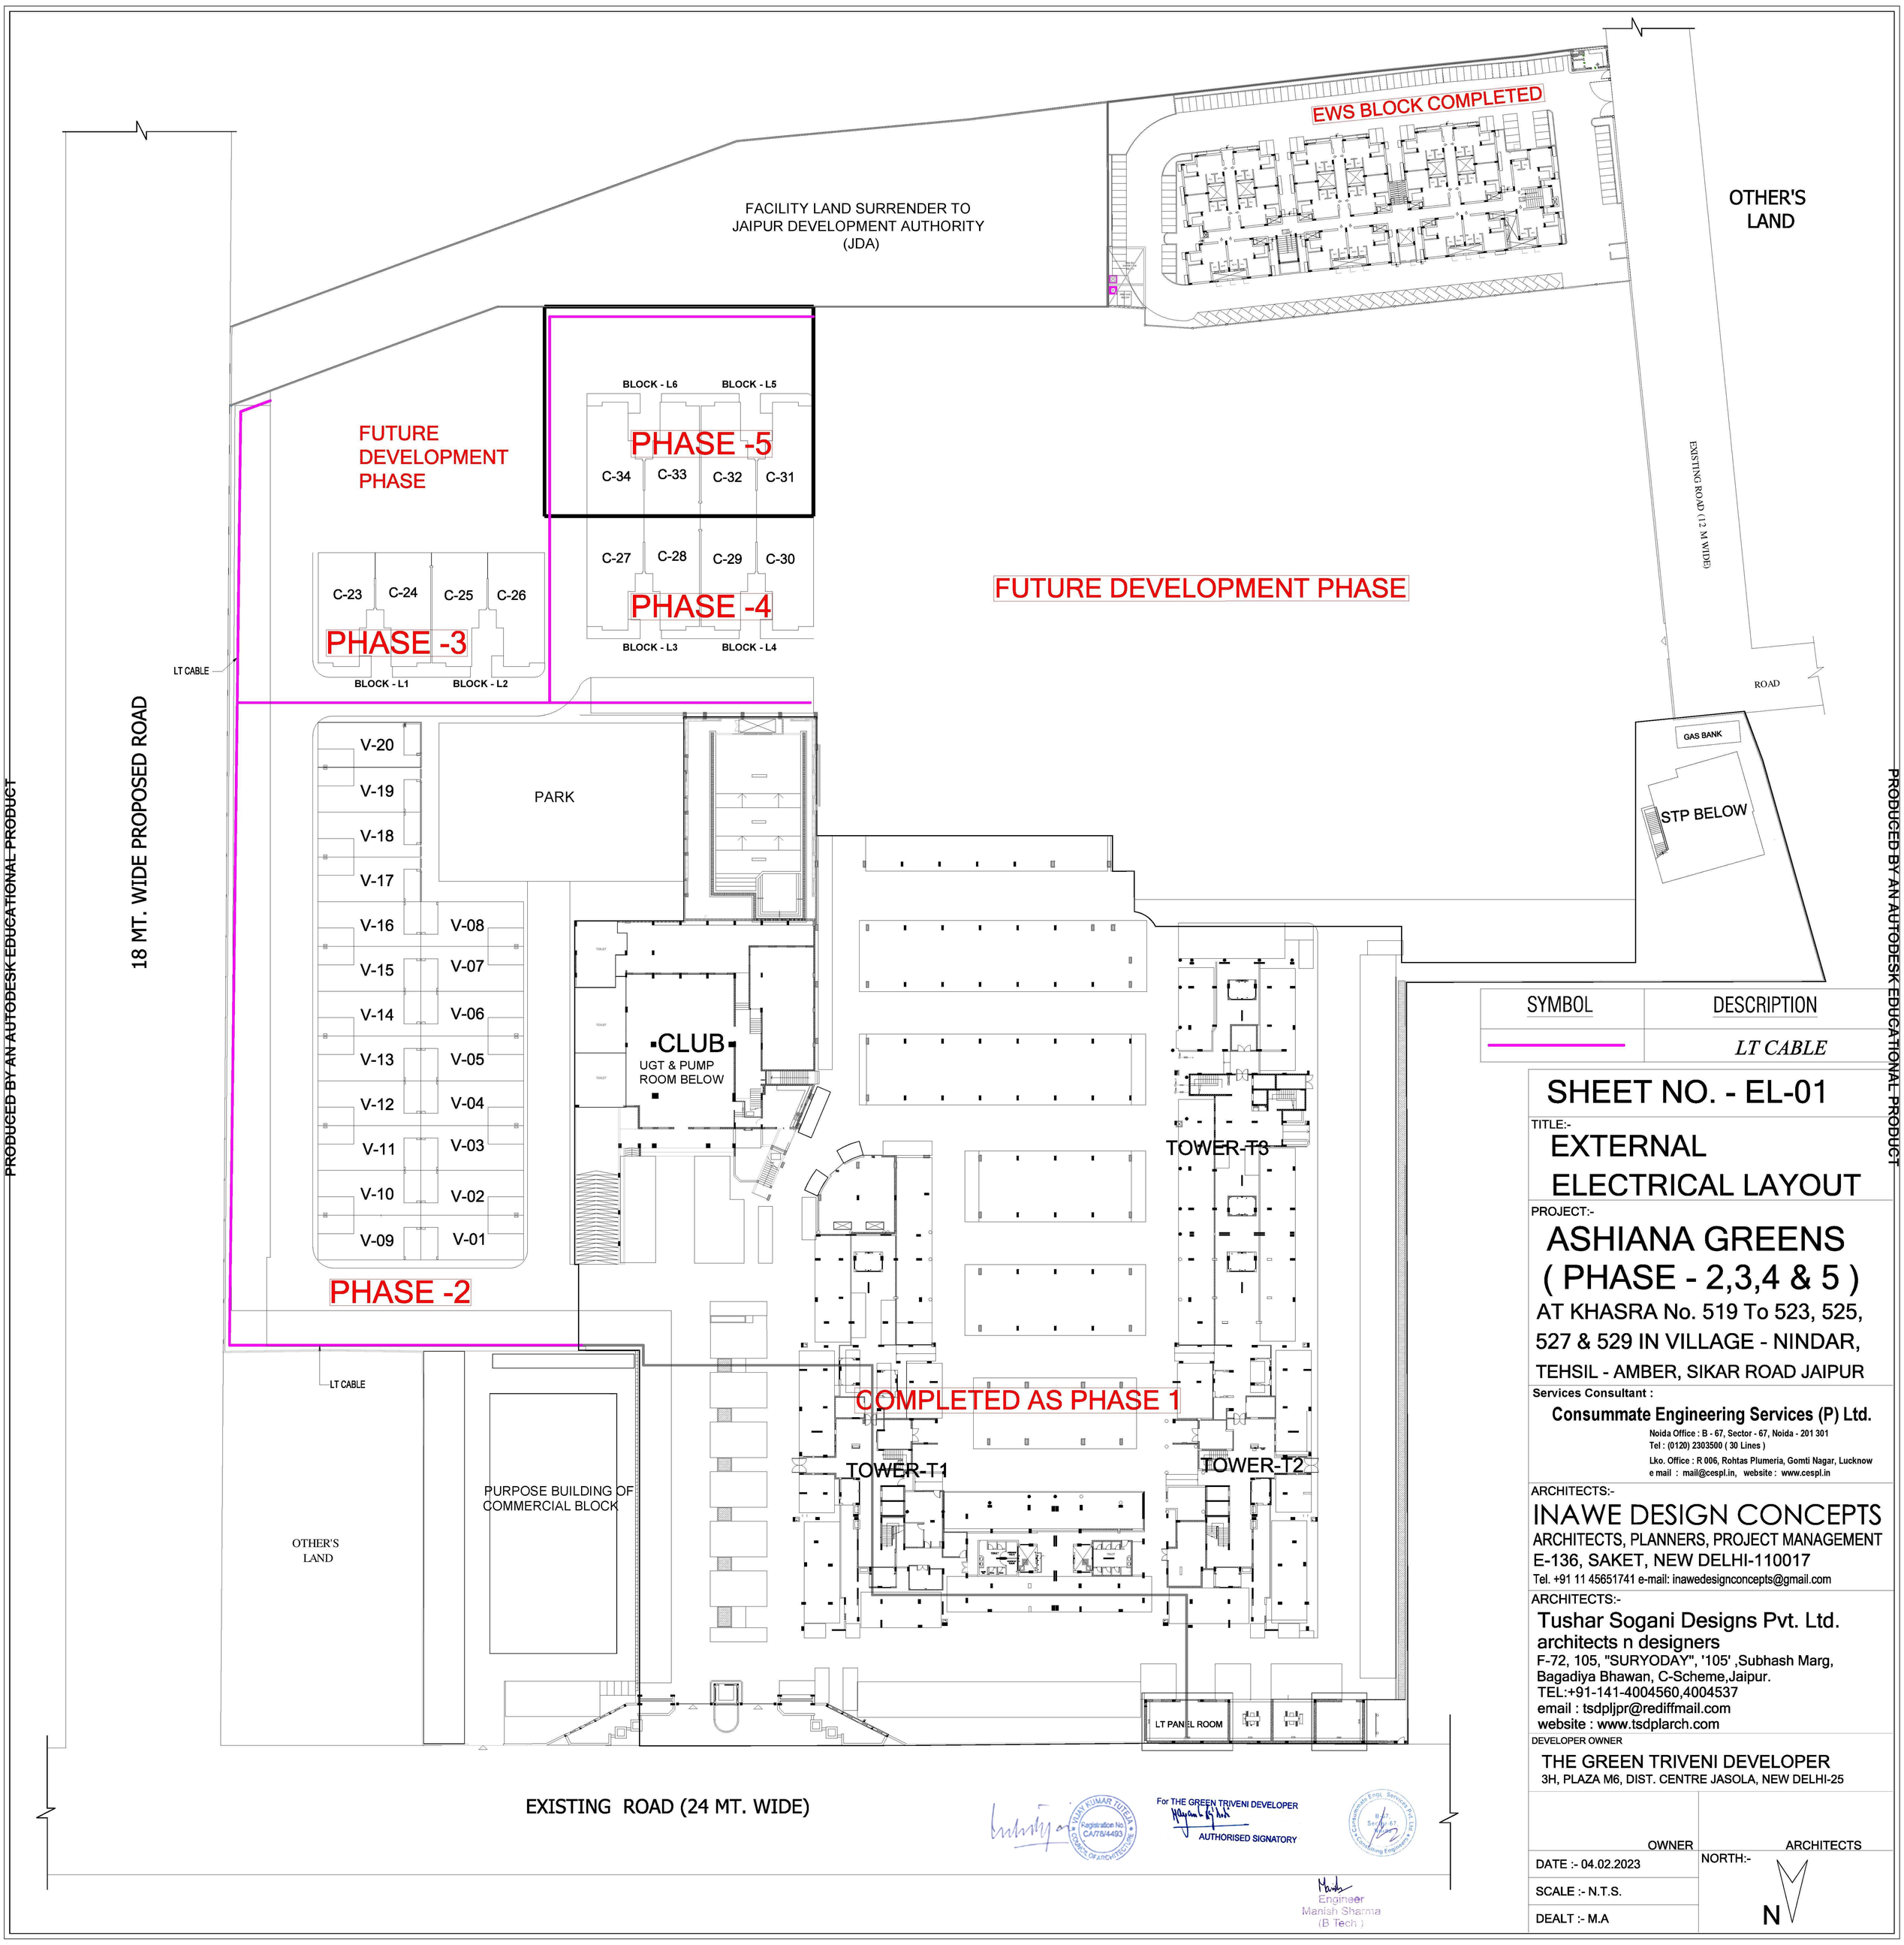

SYMBOL	DESCRIPTION
	LT CABLE

SHEET NO. - EL-01

TITLE:-

EXTERNAL ELECTRICAL LAYOUT

PROJECT:-

ASHIANA GREENS (PHASE - 2,3,4 & 5)

AT KHASRA No. 519 To 523, 525, 527 & 529 IN VILLAGE - NINDAR, TEHSIL - AMBER, SIKAR ROAD JAIPUR

Services Consultant :

Consummate Engineering Services (P) Ltd.

Noida Office : B - 67, Sector - 67, Noida - 201 301
Tel : (0120) 2303500 (30 Lines)
Lko. Office : R 006, Rohtas Plumeria, Gomti Nagar, Lucknow
e mail : mail@cespl.in, website : www.cespl.in

ARCHITECTS:-

INAWE DESIGN CONCEPTS
ARCHITECTS, PLANNERS, PROJECT MANAGEMENT
E-136, SAKET, NEW DELHI-110017
Tel. +91 11 45651741 e-mail: inawedesignconcepts@gmail.com

ARCHITECTS:-

Tushar Sogani Designs Pvt. Ltd.
architects n designers
F-72, 105, "SURYODAY", '105' ,Subhash Marg,
Bagadiya Bhawan, C-Scheme,Jaipur.
TEL:+91-141-4004560,4004537
email : tsdpljpr@rediffmail.com
website : www.tsdplarch.com

DEVELOPER OWNER

THE GREEN TRIVENI DEVELOPER
3H, PLAZA M6, DIST. CENTRE JASOLA, NEW DELHI-25

OWNER | ARCHITECTS

DATE :- 04.02.2023

SCALE :- N.T.S.

DEALT :- M.A

NORTH:- N

VIJAY KUMAR TUTEJA Registration No CA/78/4493 COUNCIL OF ARCHITECTURE

For THE GREEN TRIVENI DEVELOPER
AUTHORISED SIGNATORY

B-67, Sector-67, Noida Consulting Engineers

Engineer
Manish Sharma
(B.Tech.)

PRODUCED BY AN AUTODESK EDUCATIONAL PRODUCT