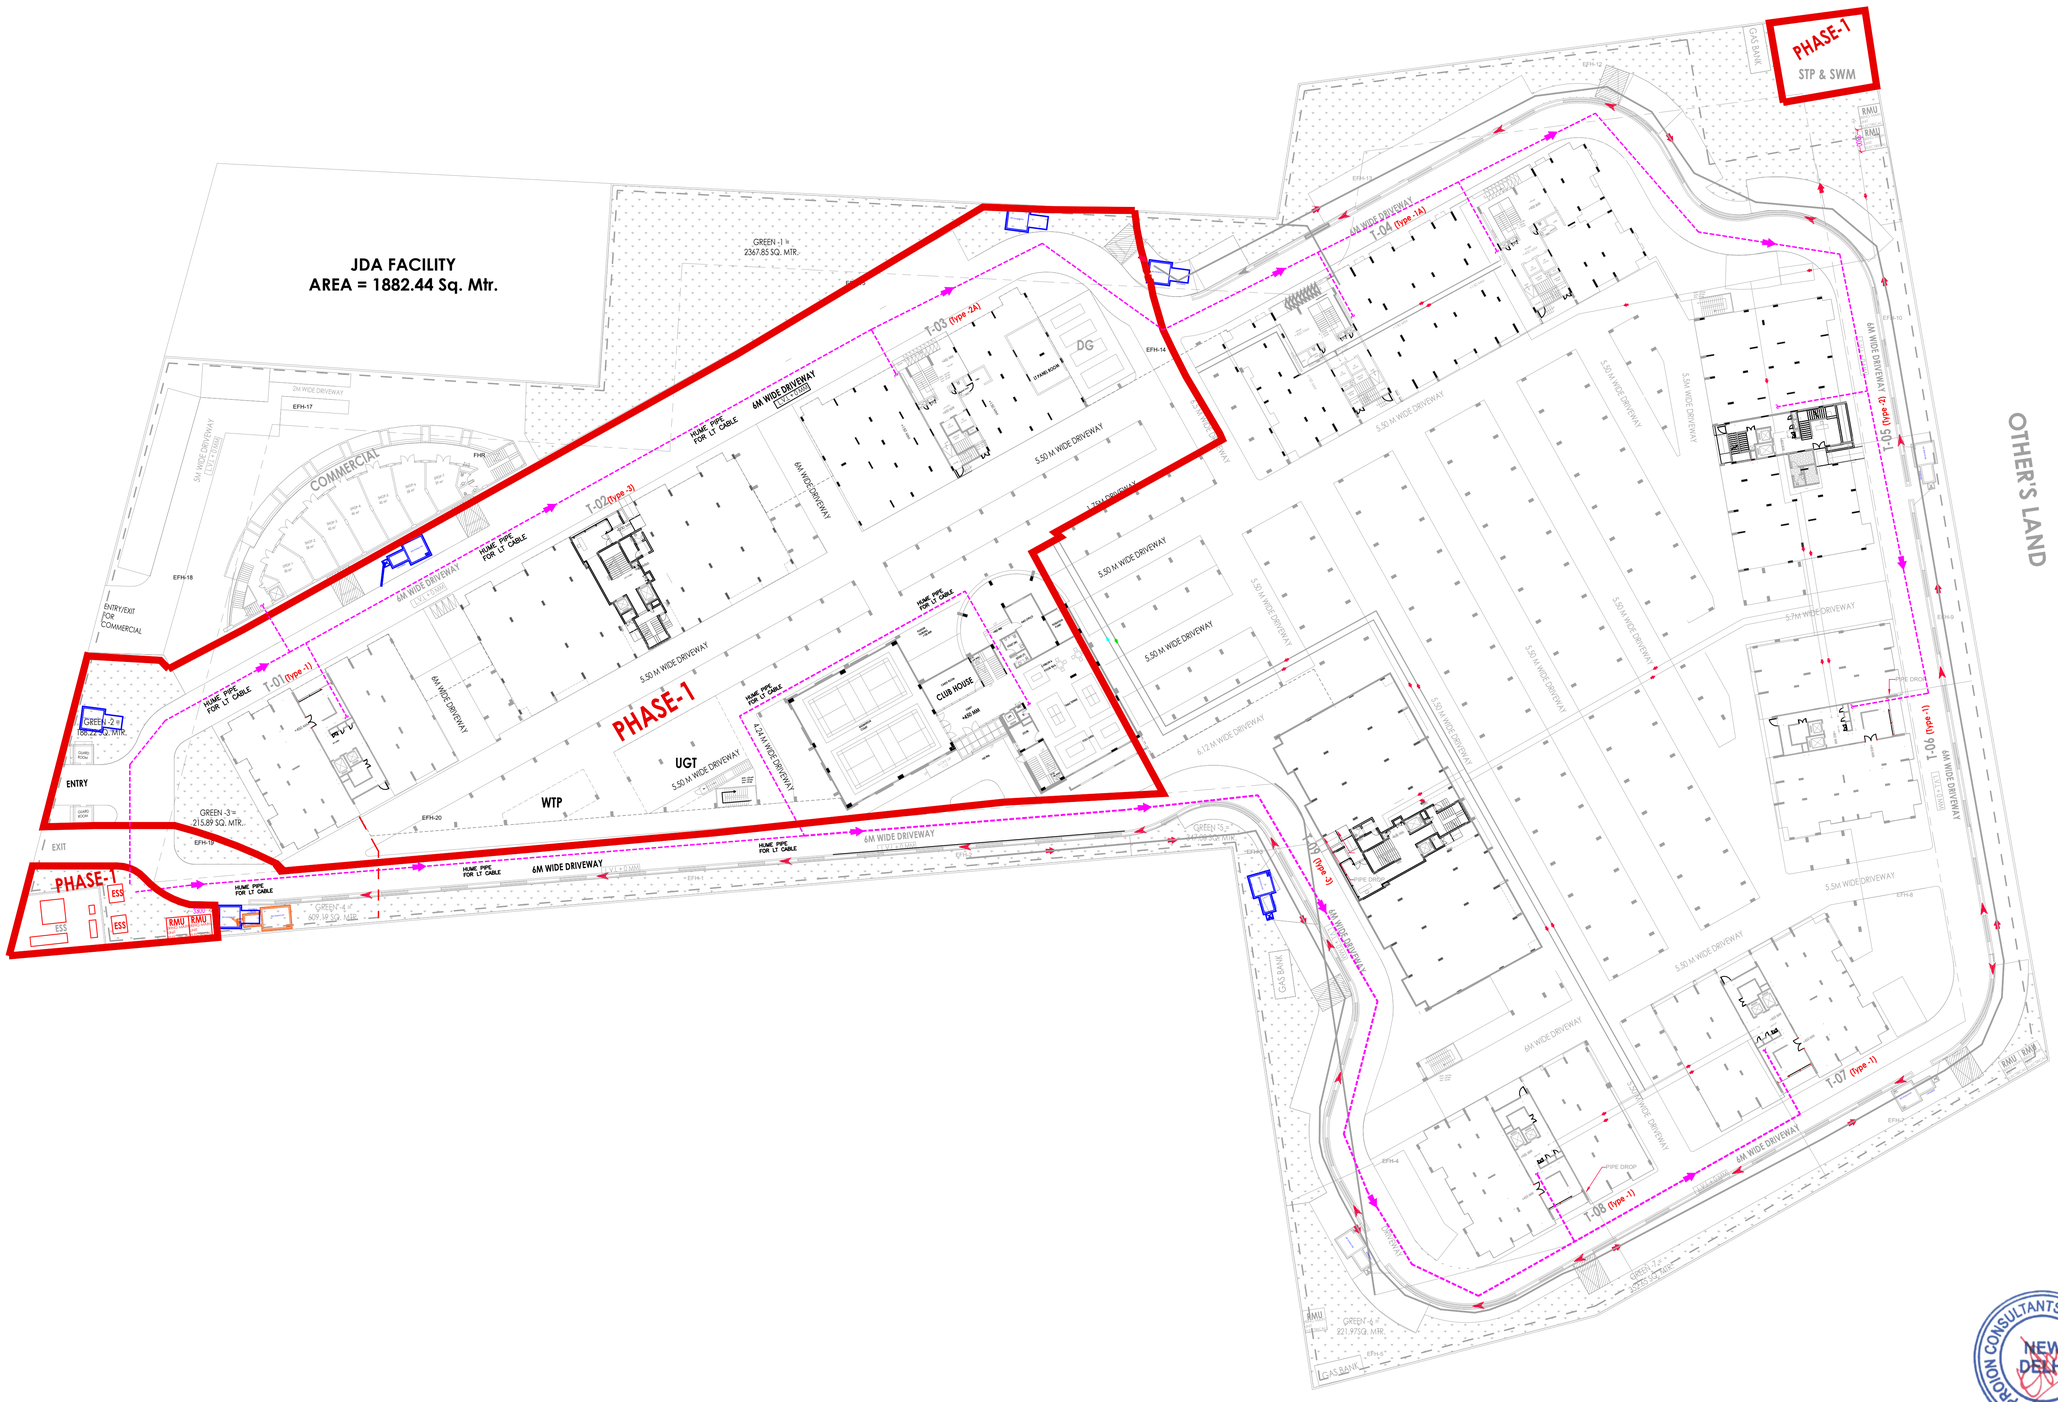

LEGEND

SYMBOL	DESCRIPTION
----------	HUME PIPE FOR LT CABLE

PROJECT TITLE :

PROPOSED GROUP HOUSING AT KHASRA NO- 1790,1791,1792,1793,1794,1795 , REVENUE- VILLAGE-BHANKROTA KALAN, TEH.-SANGANER, JAIPUR

CLIENT :

ARCHITECTS

Ricky Mathur & Associates
architects interior designers planners
33, Dhuleshwar Garden,
Jaipur. (RAJ.) India. 302 001
Tel: 91-141-236 2688, 4004700
Fax: 91-141-400 8700
e-mail: ricky@rickymathur.com

SERVICES CONSULTANTS

Proion Consultants Private Limited
Building Services - MEP Consulting
82, Sukhdev Vihar,
New Delhi 110 025, India.
Phone: 011.2632.4400,www.proion.net

DRAWING TITLE -:

ELECTRICAL PLAN

SCALE 1 : 100	
DEALT BY	STATUS SUBMISSION

ARCHITECT'S SIGN.

CLIENT'S SIGN.

PROION CONSULTANTS PRIVATE LIMITED NEW DELHI

SHEET NO. - 02	NORTH -