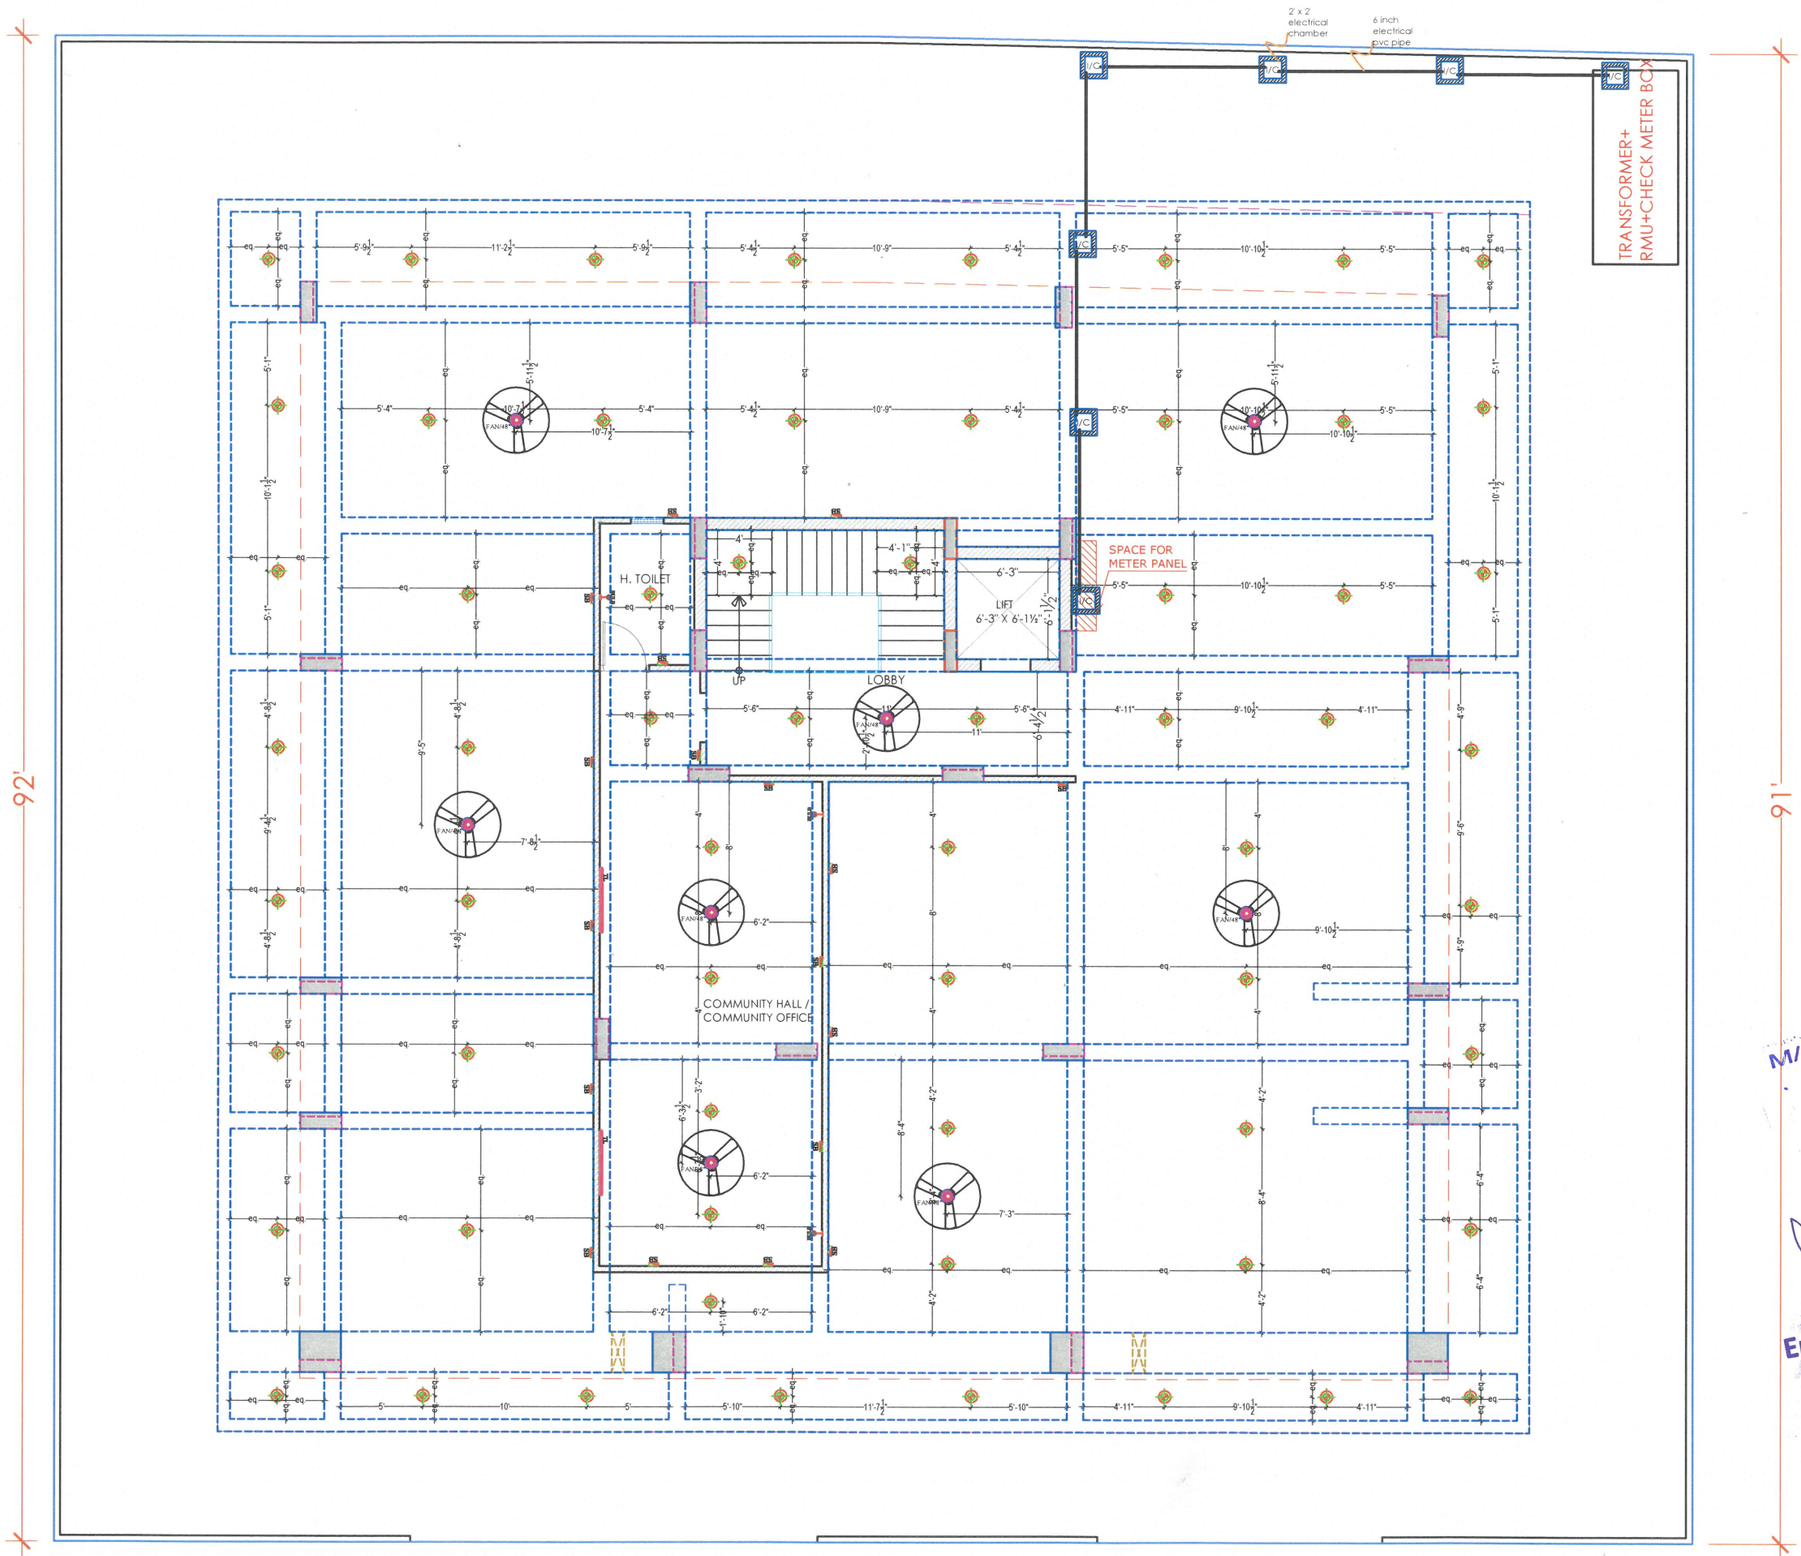

Developer :

M/S Vinayak Buildcom Through Partner Shri Rajkumar s/o Shri Ramdev & Shri Bhanwar Lal Choudhary s/o Shri Likhmaram Choudhary

Project Name :

VINAYAK ELENZA Ist

LEGENDS:

Mounting Height	I D	Symbol	Description
IN CONDUIT	WIRE		Control Wiring For 2 Way Light Point 1.5 sqmm Red [Phase],Black [Neutral], 1.5 sqmm Green [Earth]
IN CONDUIT	WIRE		Control Wiring For Light Point 1.5 sqmm Red [Phase],Black [Neutral], 1.5 sqmm Green [Earth]
IN CONDUIT	WIRE		Control Wiring For Bell Push 1.5 sqmm Red [Phase],Black [Neutral],1.5 sqmm Green [Earth]
IN CONDUIT	WIRE		Control Wiring For Emergency Point 1.5 sqmm Red [Phase],Black [Neutral],1.5 sqmm Green [Earth]
IN CONDUIT	WIRE		Light Circuit 2.5 sqmm Red [Phase],Black [Neutral],1.5 sqmm Green [Earth]
IN CONDUIT	WIRE		Control Wiring For Geyser 4.0 sqmm Red [Phase],Black [Neutral],2.5 sqmm Green [Earth]
IN CONDUIT	WIRE		AC Circuit 4.0 sqmm Red [Phase],Black [Neutral],2.5 sqmm Green [Earth]
CEILING	FAN/48"		CEILING FAN 48"
CEILING	FAN/30"		CEILING FAN 30"
CEILING	DL		Led 6" Down Lighter 20W (Surface Mounted)
+66"	MCB DB		MCB DISTRIBUTION BOARD

S.No	DATE	REVISION DESCRIPTION

GENERAL NOTES :

1. All dimension on this drawing are in MKS System. Only written dimensions are to be followed. drawing should not be scaled.
2. All measurments must be checked and verified by the contractors prior to execution of work at the site.
3. This drawing is to be read in conjunction with all relevant structural, sevices & facility planning drawings.
4. Acrchitectural drawings are to be followed for the location of all structural members & masonry walls for sizes & reinforcement details of structural members, relevant structural drawings are to be refered.
5. Any discrepancies between architectural, structural and services drawings must be brought to the notice of the architects immediately & prior to execution at site
6. Co-ordinatio with services such as hvac, plumbing & electrical etc. is the responsibility of the contractos.
7. All masonry walls should be aligned with the columns as indicated on the plan. irrespective of the position as calculated with the dimensioning.
8. For details, refer relevant large scale detail drgs as indicated.

M/s VINAYAK BUILDCOM Pvt. Ltd.
PARTNER

Er. SANJEEV SHARMA
B.E (Electrical)

PROJECT:

PROPOSED RESIDENTIAL FLATS ON PLOT NO.-04 & 05 SUMER NAGAR,VISTAR -A, GOLIYAWAS , JAIPUR

Drawing Title :

STILT FLOOR SLAB ELECTRICAL PLAN (AR.)

DRAWING	NORTH:
STILT FLOOR SLAB ELECTRICAL PLAN (AR.)	
PROJECT NO. :	DATE : 24-05-2023
SCALE : NTS	REV NO. : R-0
DRAWING NO. :	

A-02

STILT FLOOR SLAB ELECTRICAL PLAN (AR.)