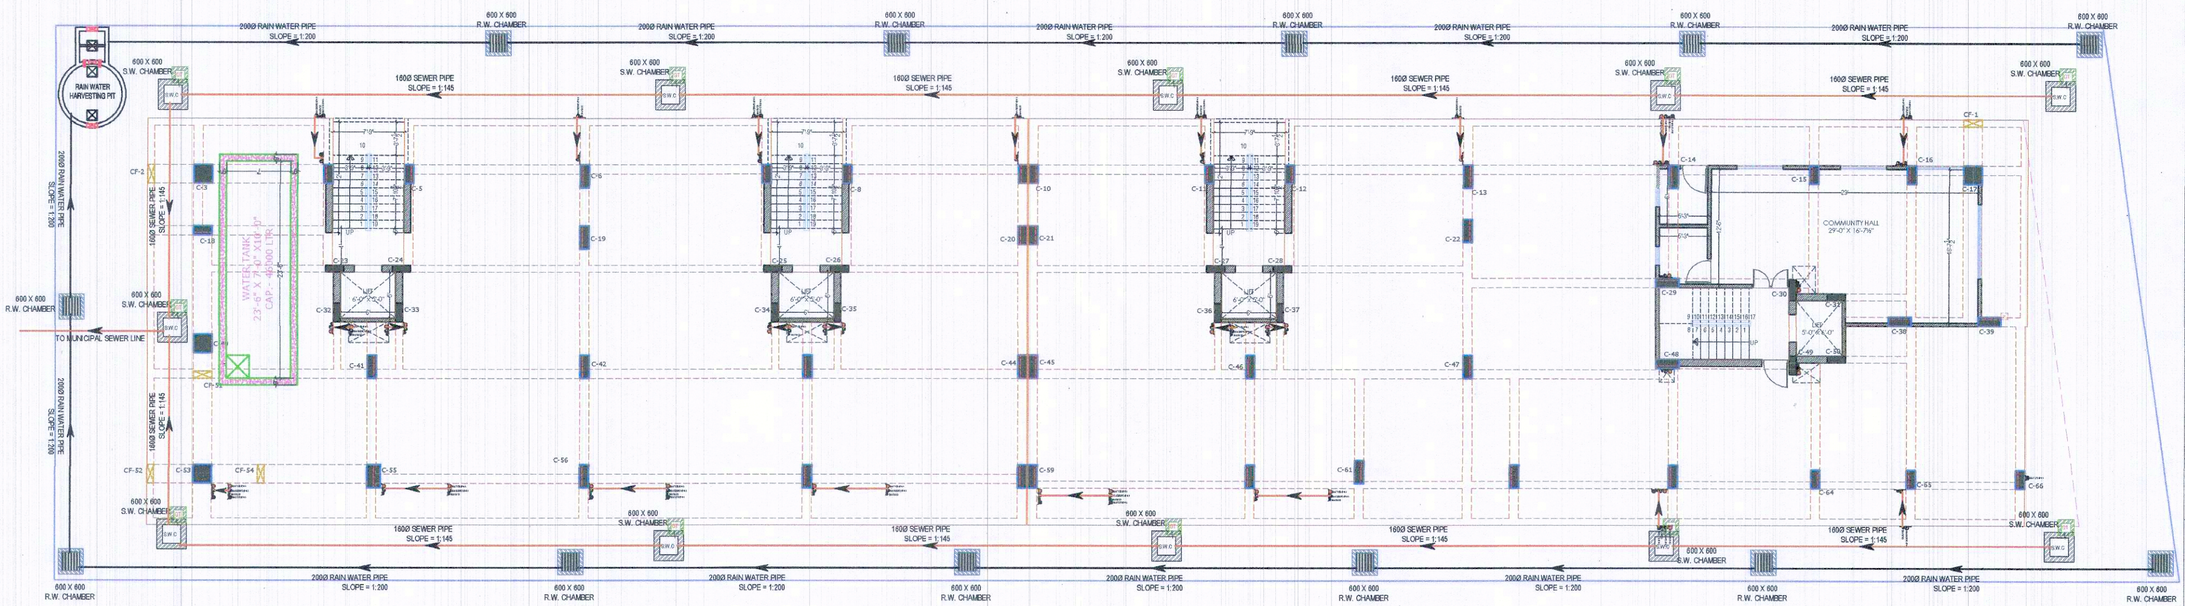


30'-0" WIDE ROAD

PROJECT NAME:

VINAYAK ELENZA

DEVELOPER NAME:

VINAYAK BUILDCOM

For VINAYAK BUILDCOM

Partner

LEGEND:-

①	SOIL PIPE	
②	WASTE PIPE	
③	VENT PIPE	
④	COLD WATER SUPPLY (CWS)	
⑤	HOT WATER SUPPLY (HWS)	
	RAIN WATER PIPE	
SW	SEWER LINE- EXTERNAL	
RW	STORM WATER DRAINAGE PIPE	
	SEWERAGE MANHOLE (2' x 2')	M.H.
	STORM WATER MANHOLE (2' x 2')	M.H.
SI	GULLY TRAP	
IM	INTERCEPTING MANHOLE	
FT	FLOOR TRAP	
FD	FLOOR FLOOR DRAIN	
	RAIN WATER COLLECTION CHAMBER 450X450MM	
	KHARVA	

S.No	DATE	REVISION DESCRIPTION

GENERAL NOTES :-

1. All dimensions on this drawing are in MKS System Only written dimensions to are to be followed drawing should not be scaled.
2. All the parameter(s) must be checked and verified by the contractors prior to commencement of work at the site.
3. This drawing is to be read in conjunction with all relevant structural, services & Hydly planning drawings.
4. Architectural drawings are to be followed for the locations of all structural members & masonry walls. for arches & re-inforcement details of structural members, relevant structural drawings are to be referred.
5. Any discrepancies between architectural, structural and services drawings must be brought to the notice of the architects immediately & prior to execution of site.
6. Co-ordinate with services such as fire-, plumbing & electrical etc. is the responsibility of the contractor.
7. All masonry walls should be aligned with the columns as indicated on the plan, unless otherwise the dimensions is calculated with the dimensioning.
8. For details, refer internal large scale detail figs. as indicated.

PROJECT:

PROPOSED RESIDENTIAL FLATS ON PLOT NO. 92 TO 99, AT SCHEME- GANESH NAGAR - B, P.R.N., JAIPUR.

NAME OF DRAWING:

STILT FLOOR WATER SUPPLY, EXTERNAL RAIN WATER HARVESTING AND PIPE ROUTE PLAN , EXTERNAL SEWERAGE WATER PIPE ROUTE PLAN SANITATION & COMMON PLUMBING DRAWING

DRAWN BY:	APPROVED BY:
VIKAS KUMAWAT	JITENDRA SHARMA
DRAWING: WORKING DRAWING	NORTH:
PROJECT NO. :	DATE : 28, Feb. - 2022
SCALE : NTS	REV NO. : R-0


DRAWING NO. :

A- PL- 01

Er. Sanjeev Sharma
B.E. (Electrical)

STILT FLOOR WATER SUPPLY, EXTERNAL RAIN WATER HARVESTING AND PIPE ROUTE PLAN ,

EXTERNAL SEWERAGE WATER PIPE ROUTE PLAN ,UG WATER TANK , SANITATION & COMMON PLUMBING DRAWING

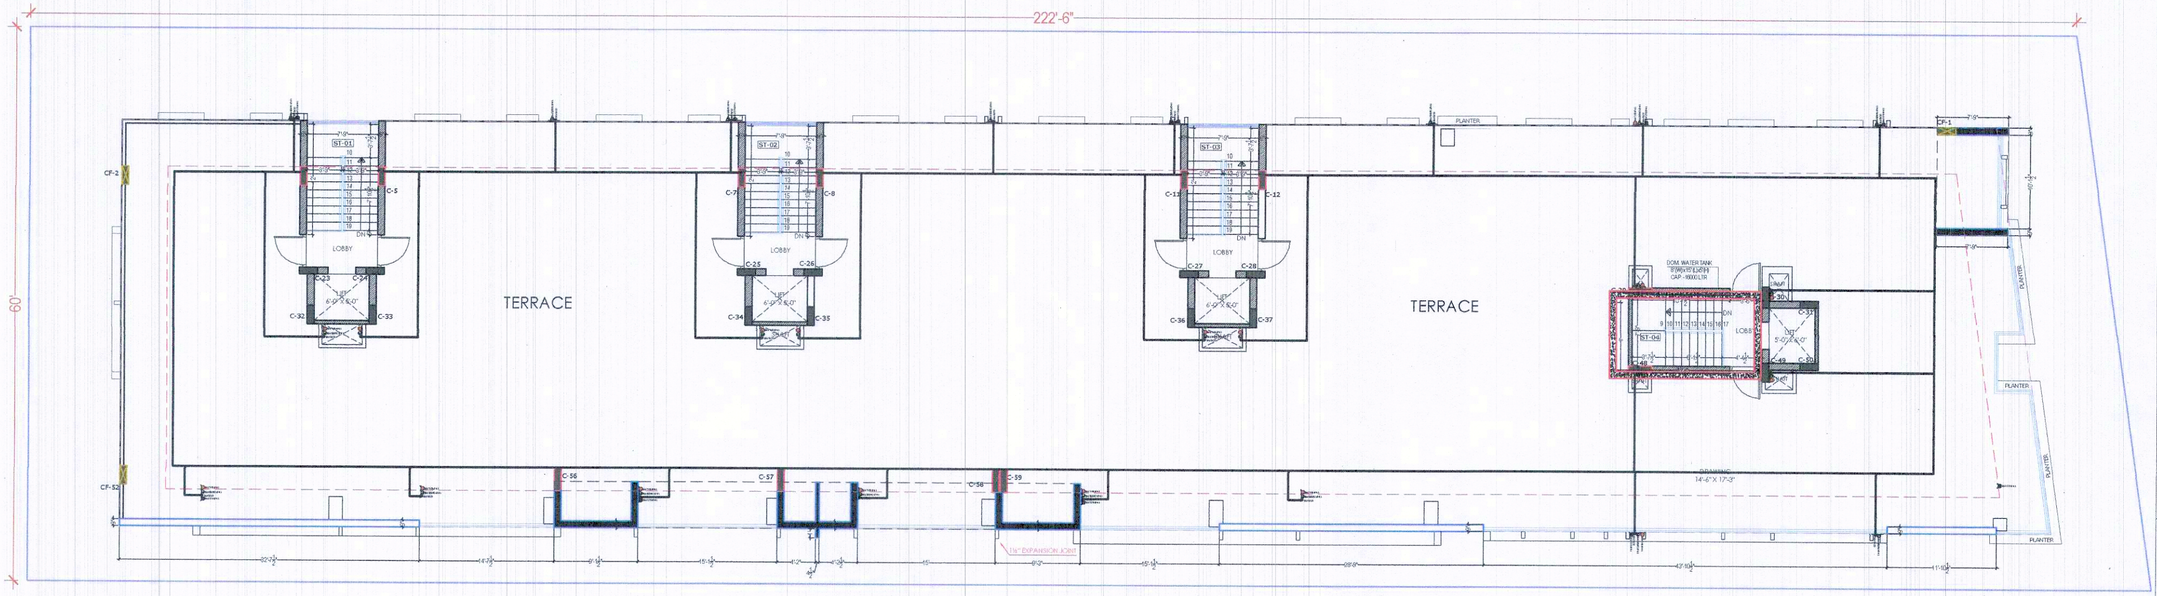

30'-0" WIDE ROAD

Terrace floor (water supply, R.W.H., Sewerage, Sanitation, & common plumbing)

PROJECT NAME:
VINAYAK ELENZA

DEVELOPER NAME:
VINAYAK BUILDCOM

For VINAYAK BUILDCOM
Partner

LEGEND:-

①	SOIL PIPE	
②	WASTE PIPE	
③	VENT PIPE	
④	COLD WATER SUPPLY (CWS)	
⑤	HOT WATER SUPPLY (HWS)	
	RAIN WATER PIPE	
SW	SEWER LINE- EXTERNAL	
RW	STORM WATER DRAINAGE PIPE	
	SEWERAGE MANHOLE (2'x 2')	M.H.
	STORM WATER MANHOLE (2'x 2')	M.H.
GT	GULLY TRAP	
BV	BALL VALVE	
FT	FLOOR TRAP	
FD	FLOOR FLOOR DRAIN	
	RAIN WATER COLLECTION CHAMBER 4500X5000MM	
	VOLIDEA	

S.No	DATE	REVISION DESCRIPTION

GENERAL NOTES :-
1. All dimension on this drawing are in MKS System Only written dimensions are to be followed ,drawing should not be scaled.
2. All the easements must be checked and verified by the contractors prior to execution of work at the site.
3. This drawing is to be read in conjunction with all relevant structural, services & other drawings.
4. Architectural drawings are to be followed for the location of all structural members & masonry walls, for sizes & reinforcement details of structural members, relevant structural drawings should be referred.
5. Any discrepancies between architectural, structural and services drawings must be brought to the notice of the architects immediately & prior to execution at site.
6. Co-ordinate with services such as hvac, plumbing & electrical etc. in the construction of masonry walls.
7. All masonry walls should be aligned with the columns as indicated on the plan, irrespective of the position as calculated with the dimensioning.
8. For details, refer relevant large scale detail dwgs. as indicated.

PROJECT:
PROPOSED RESIDENTIAL FLATS ON PLOT NO. 92 TO 99, AT SCHEME- GANESH NAGAR - B, P.R.N., JAIPUR

NAME OF DRAWING:
Terrace floor (water supply, R.W.H.,Sewerage, Sanitation, & common plumbing)

DRAWN BY :	APPROVED BY:
VIKAS KUMAWAT	JITENDRA SHARMA
DRAWING: WORKING DRAWING	NORTH:
PROJECT NO. :	DATE : 06, June. - 2022
SCALE : NTS	REV NO. : R-0

DRAWING NO. : A-208

Er. Sanjeev Sharma
B.E. (Electrical)