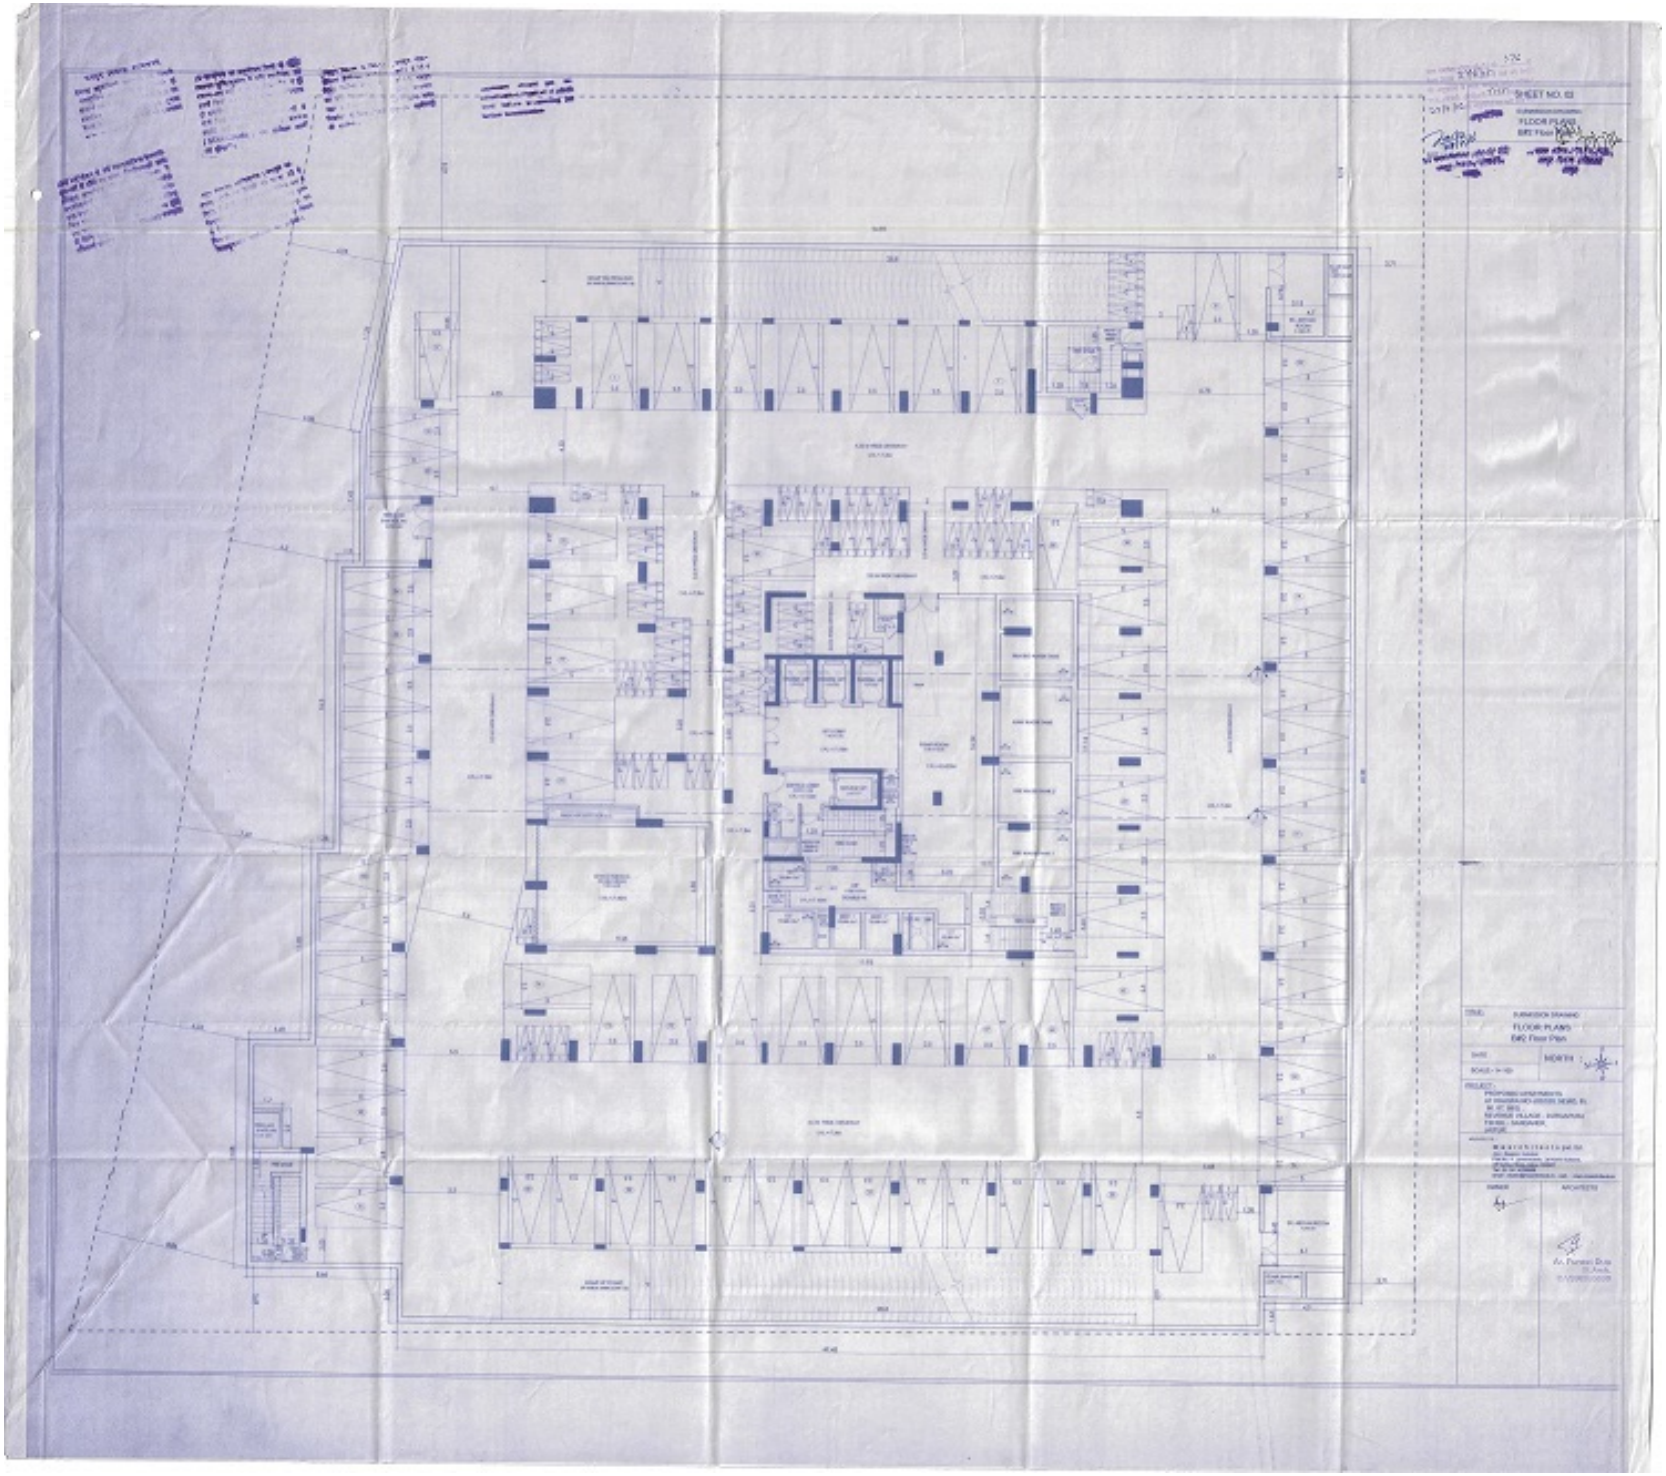
SHEET NO. 03
FLOOR PLANS
GROUND FLOOR PLAN
FLOOR PLANS
GROUND FLOOR PLAN
NORTH

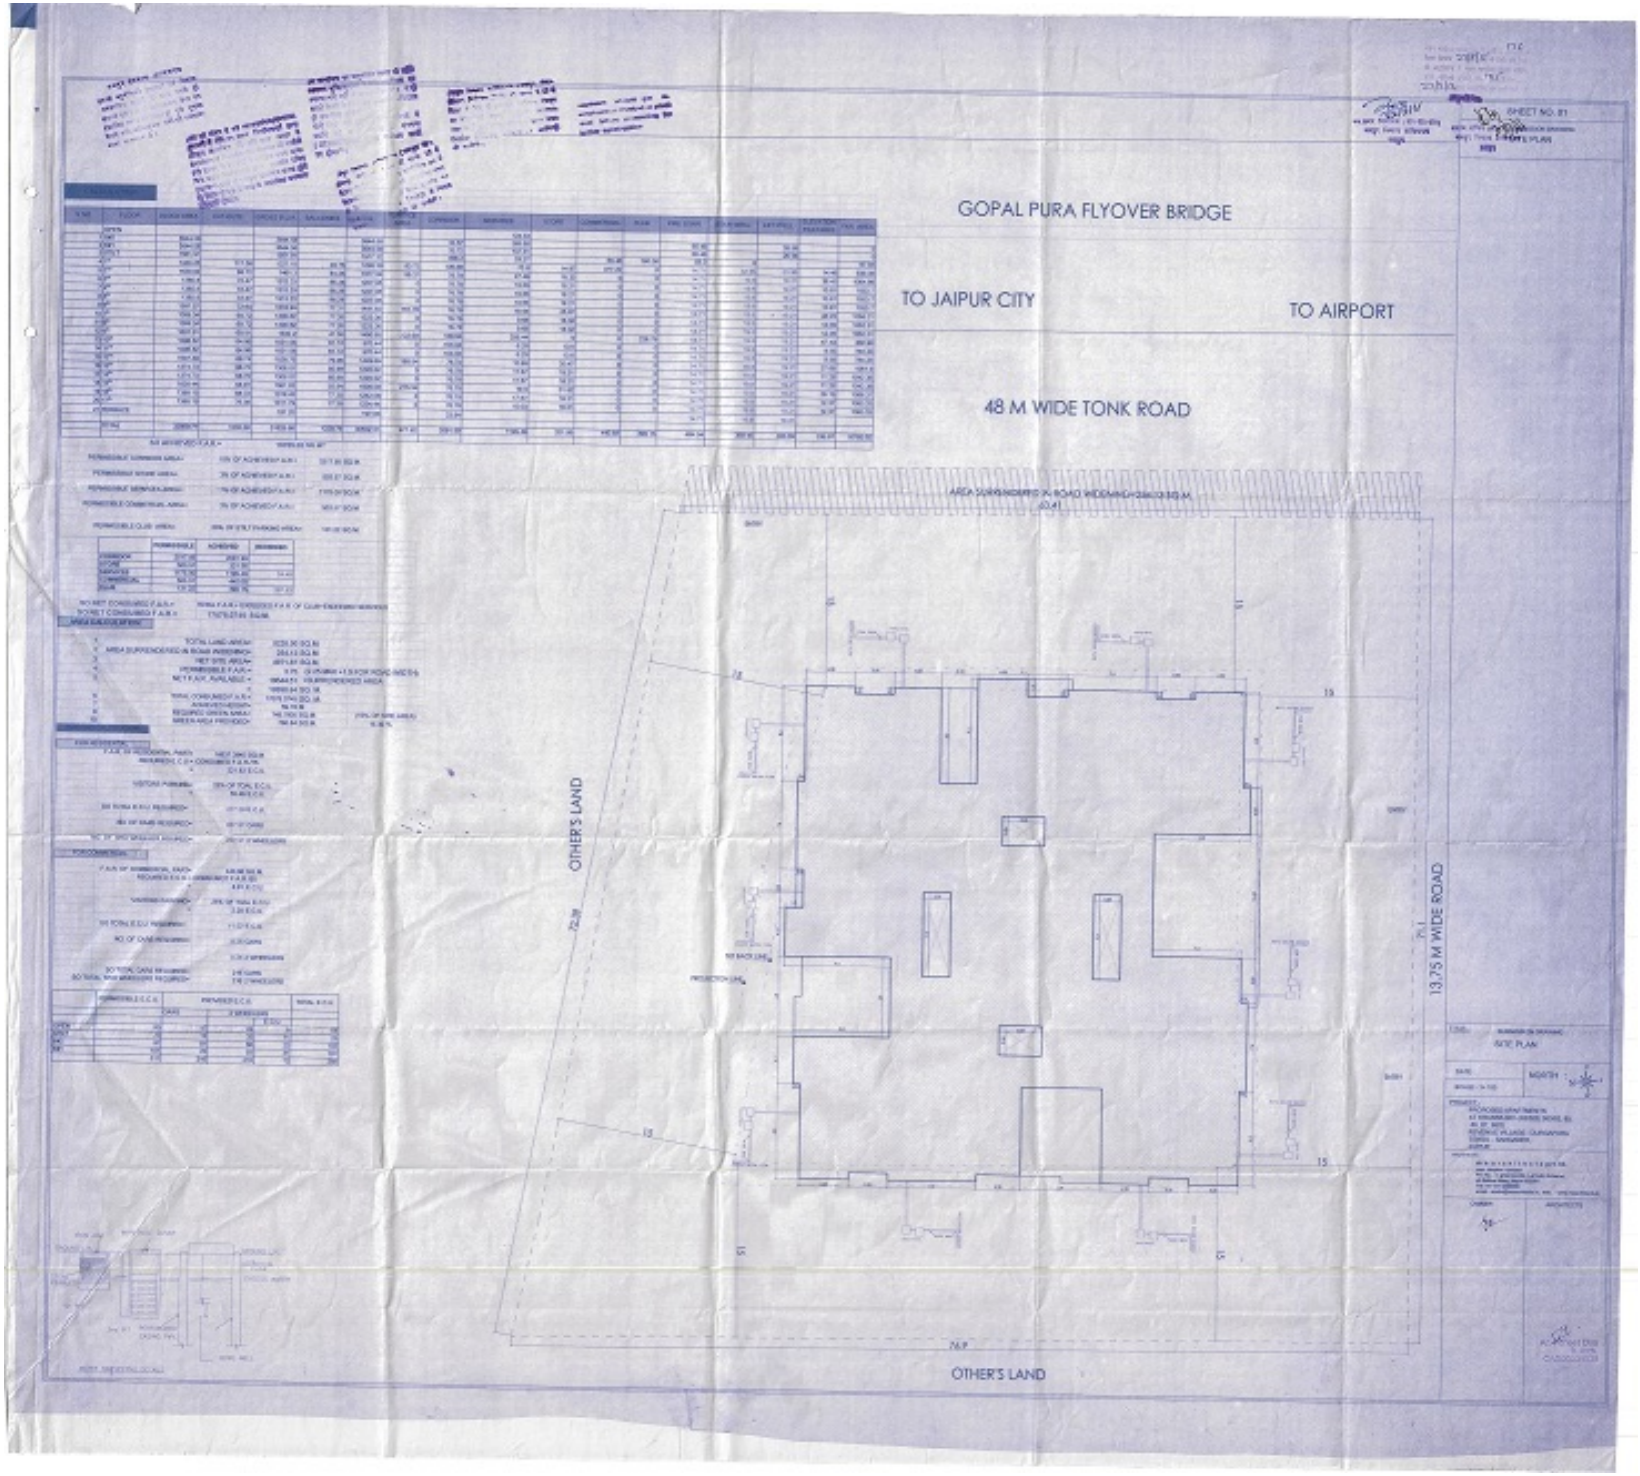
GOPAL PURA FLYOVER BRIDGE
TO JAIPUR CITY
TO AIRPORT
48 M WIDE TONK ROAD
OTHER'S LAND
13.75 M WIDE ROAD
OTHER'S LAND

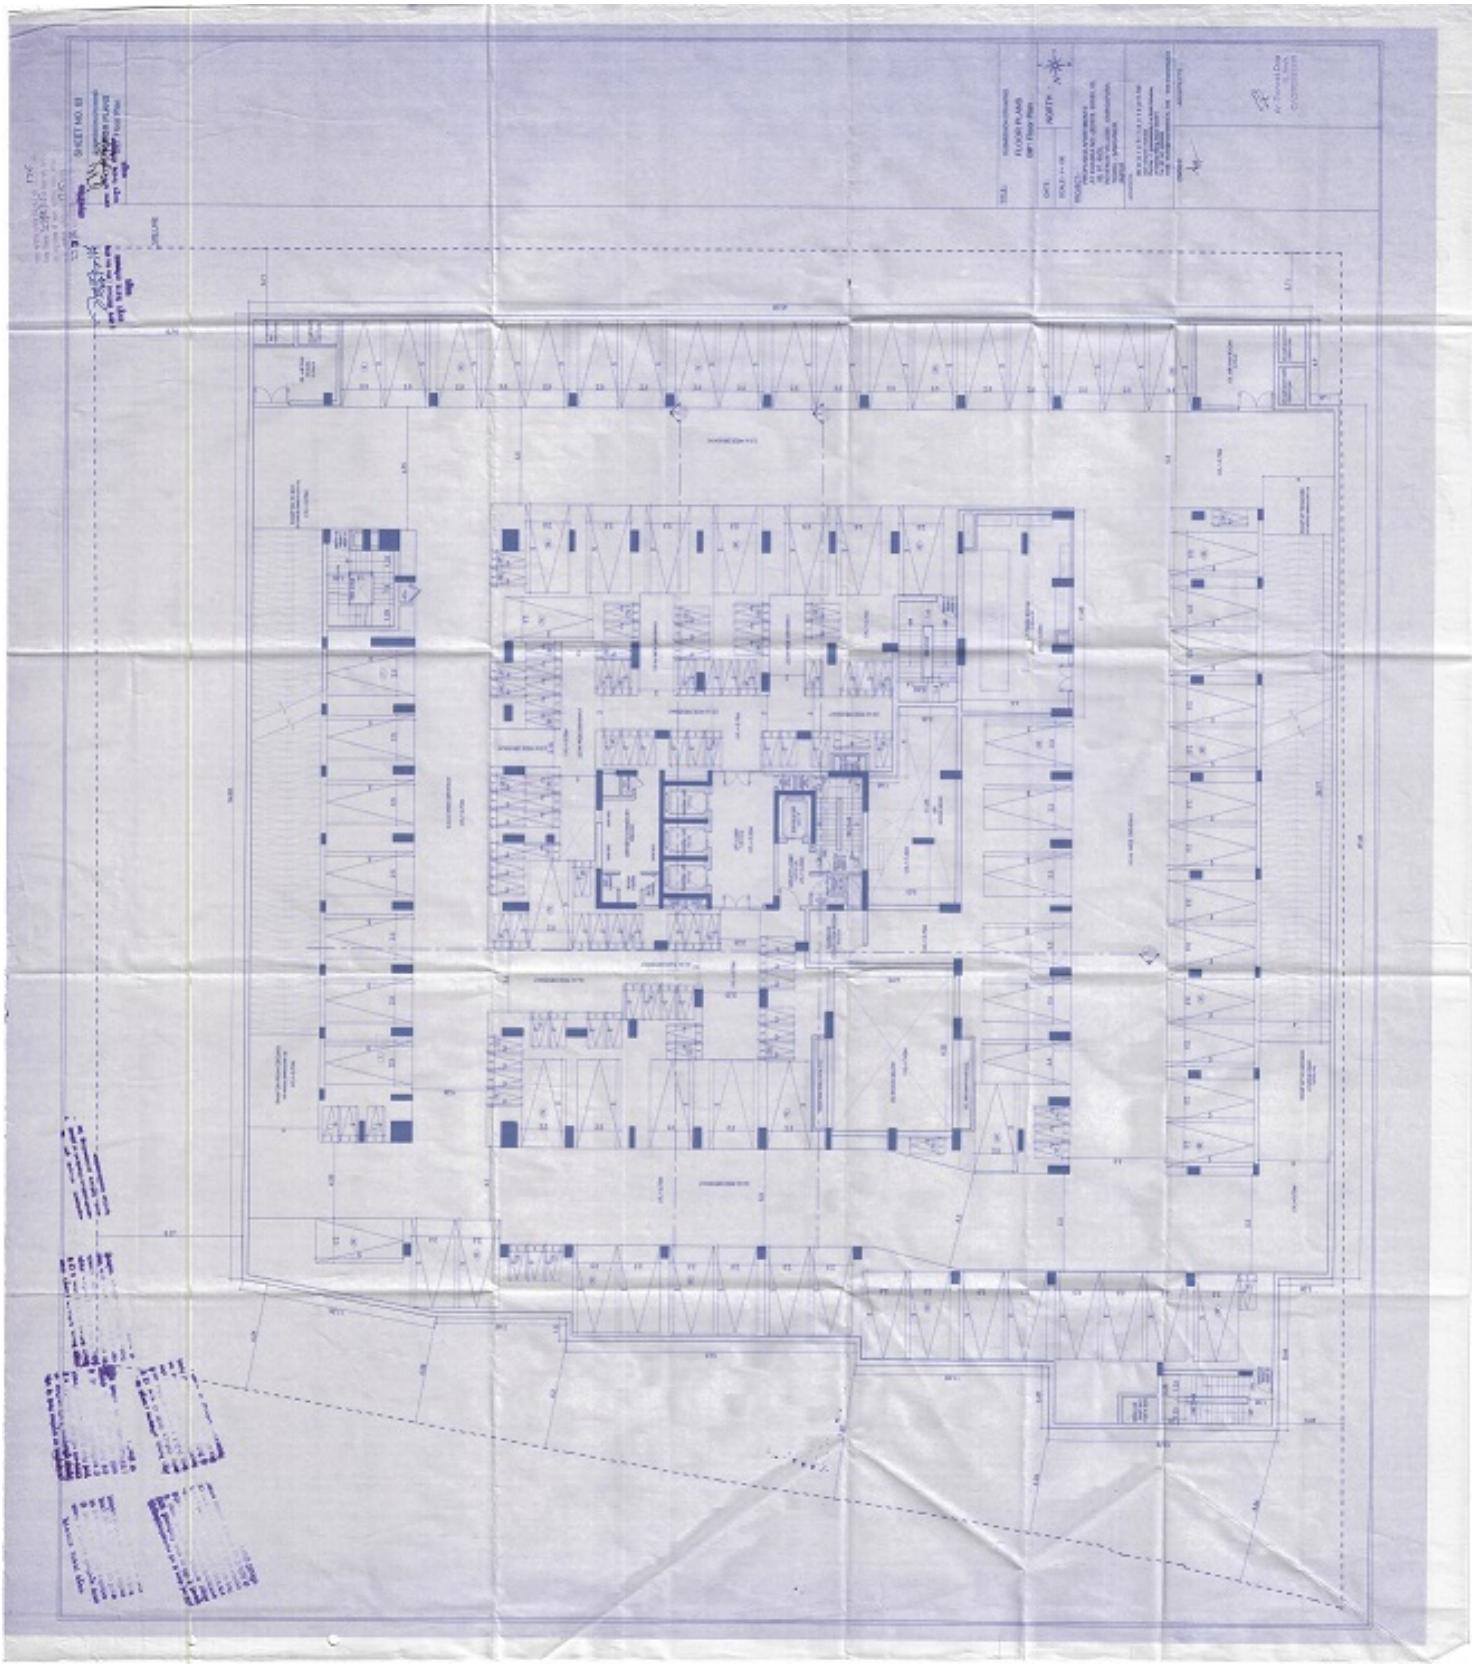

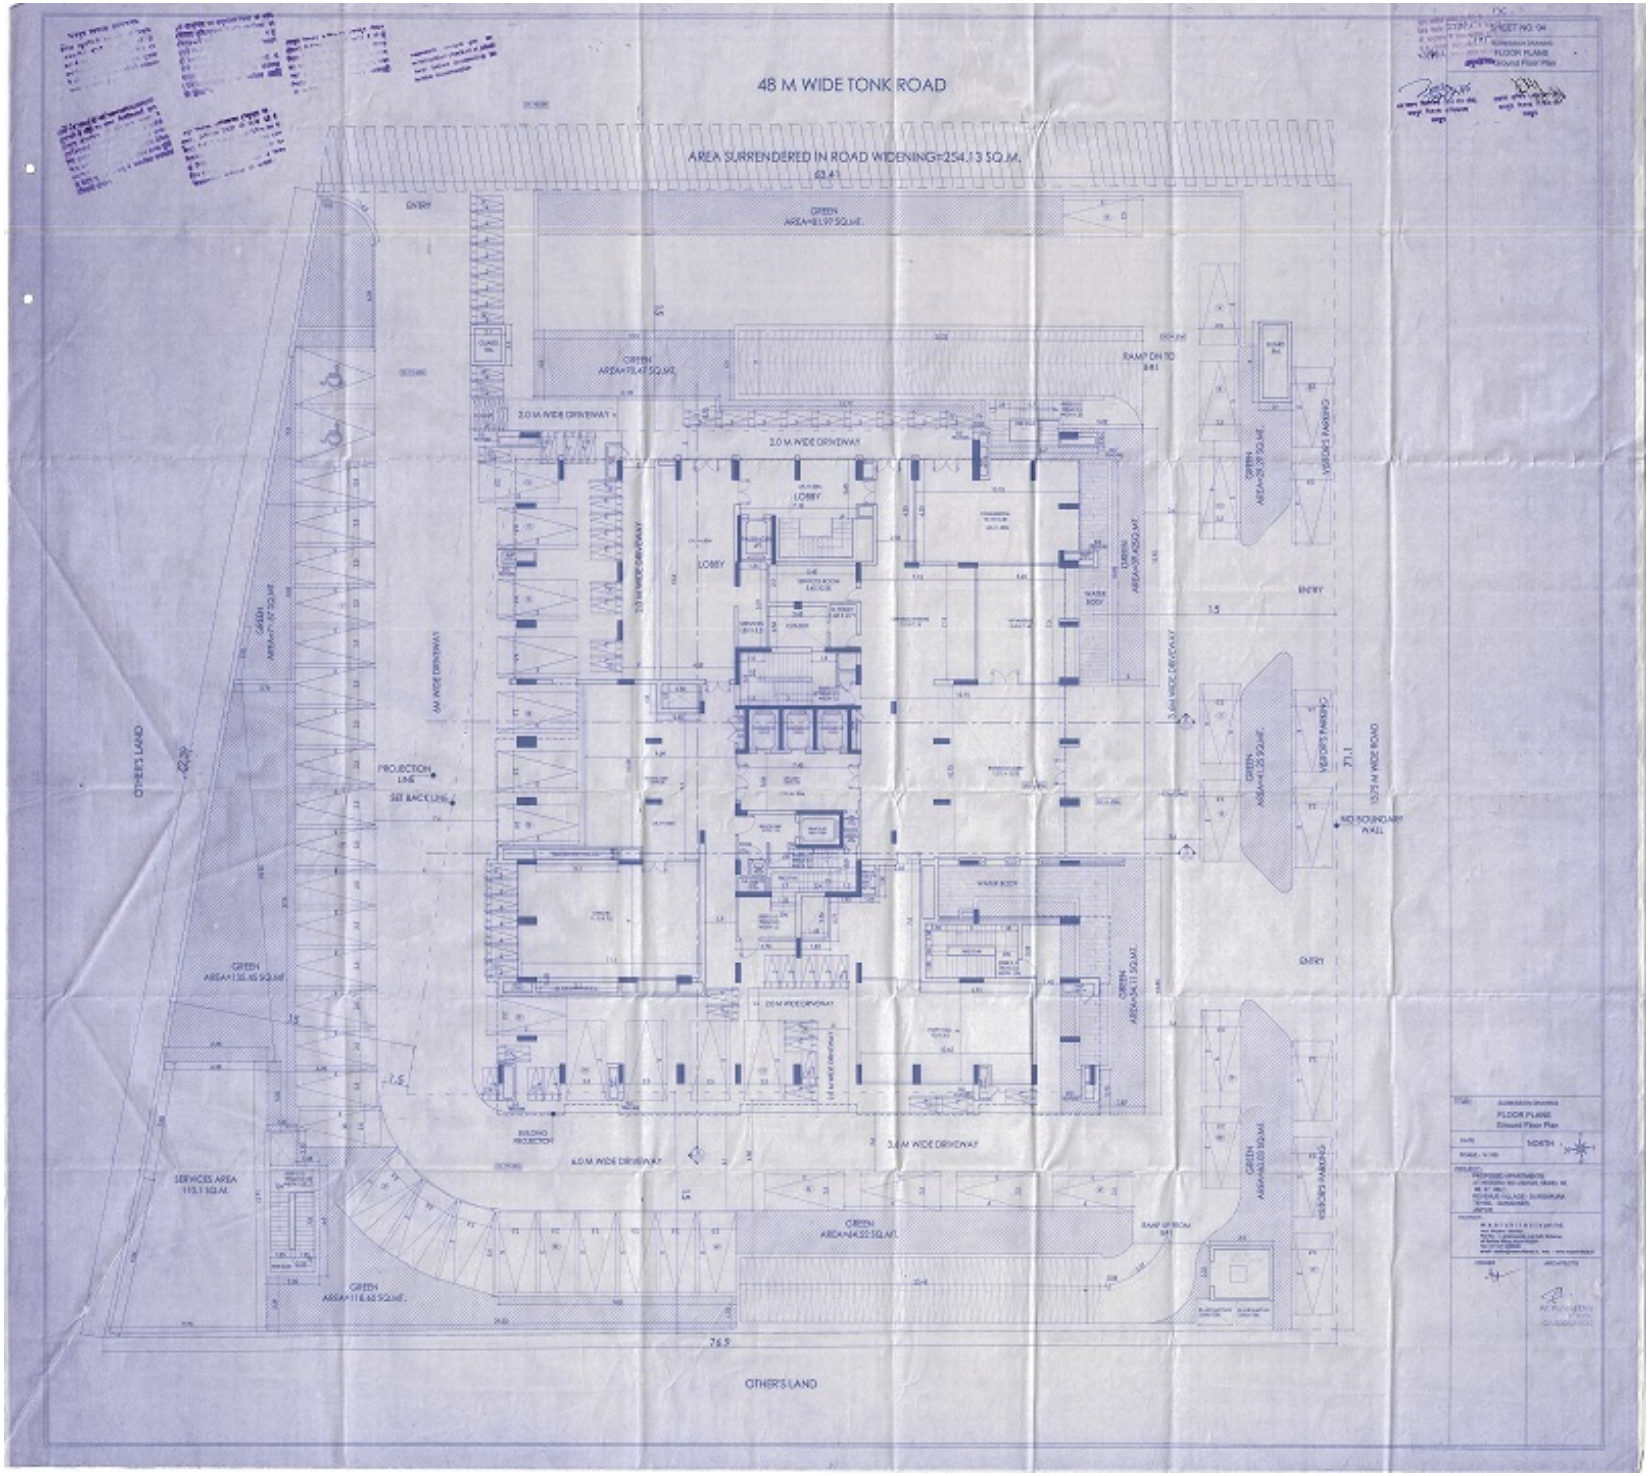
48 M WIDE TONK ROAD
AREA SURRENDERED IN ROAD WIDENING=254.13 SQ.M.
ENTRY
GREEN AREA=81.97 SQ.MT.
GREEN AREA=73.47 SQ.MT.
RAMP DN TO B-1
3.0 M WIDE DRIVEWAY
LOBBY
GREEN AREA=28.28 SQ.MT.
GREEN AREA=69.45SQ.MT.
WATER BODY
VISITORS PARKING
OTHER'S LAND
7.5
3.6M WIDE DRIVEWAY
PROJECTION LINE
SET BACK LINE
GREEN AREA=41.25 SQ.MT.
27.1
13.72 M WIDE ROAD
NO BOUNDARY WALL
GREEN AREA=135.45 SQ.MT.
GREEN AREA=54.11 SQ.MT.
BUILDING PROJECTION
6.0 M WIDE DRIVEWAY
SERVICES AREA 193.1 SQ.M.
GREEN AREA=44.22 SQ.MT.
RAMP UP TO B-1
GREEN AREA=44.03 SQ.MT.
GREEN AREA=118.62 SQ.MT.
76.5
OTHER'S LAND
SHEET NO. 04
FLOOR PLANS
Ground Floor Plan
NORTH
PROPOSED APARTMENTS
FLOOR PLANS
Ground Floor Plan

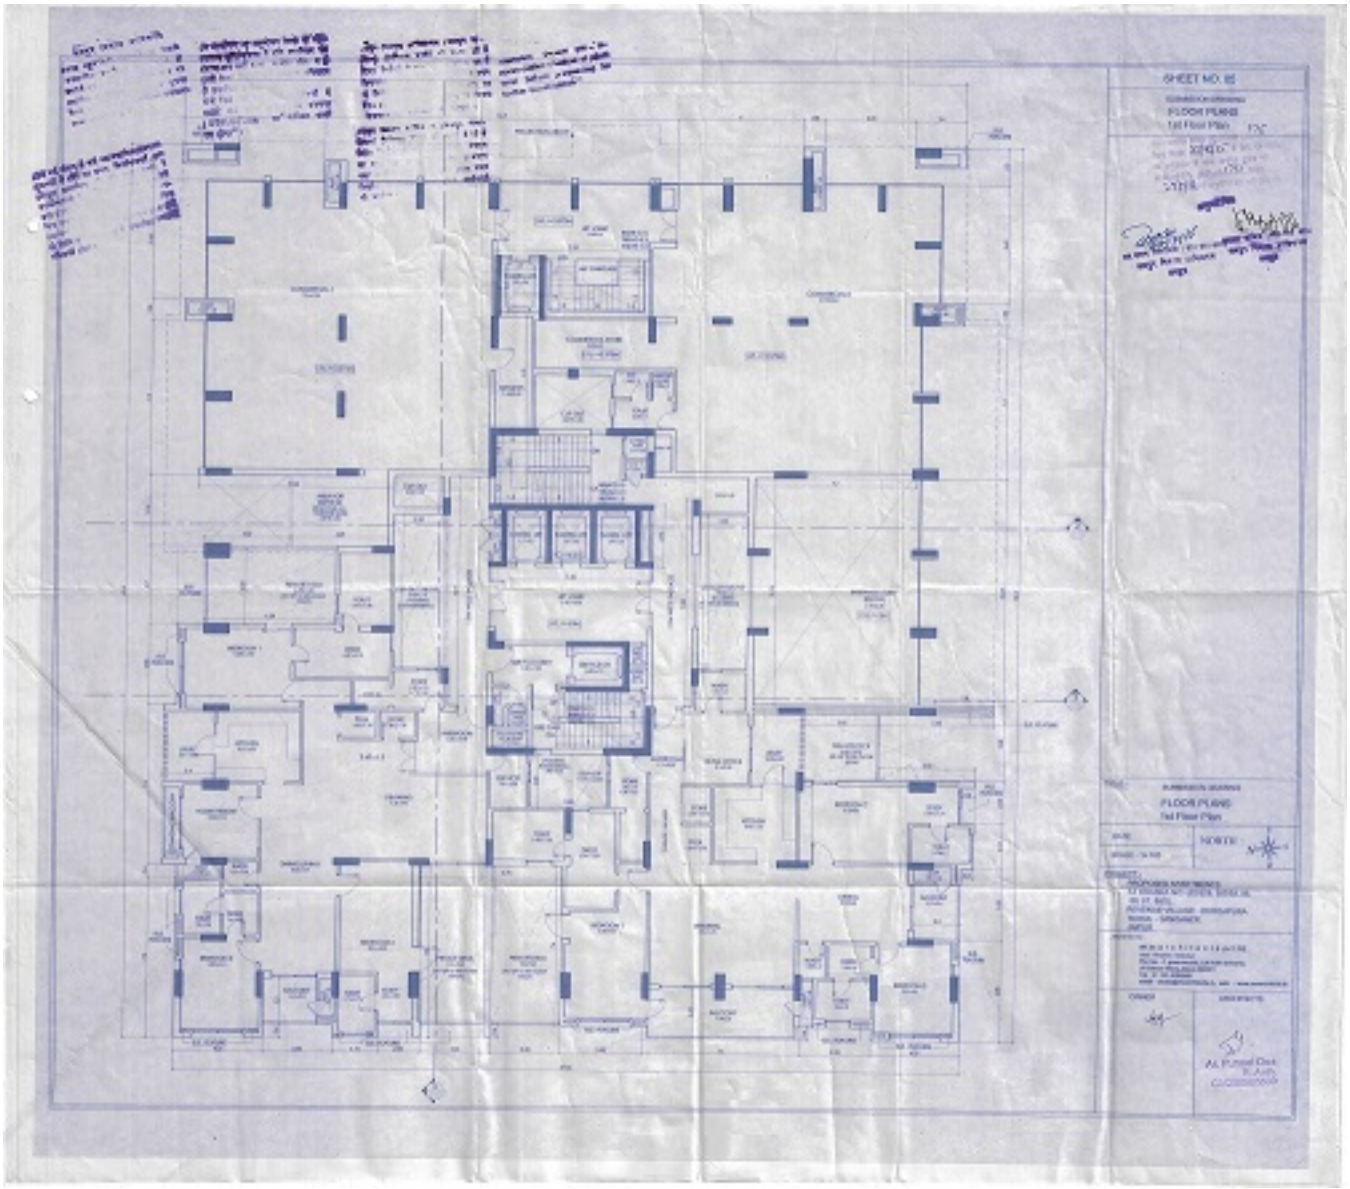
SHEET NO. 05
FLOOR PLANS
1st Floor Plan
FLOOR PLANS
1st Floor Plan
NORTH

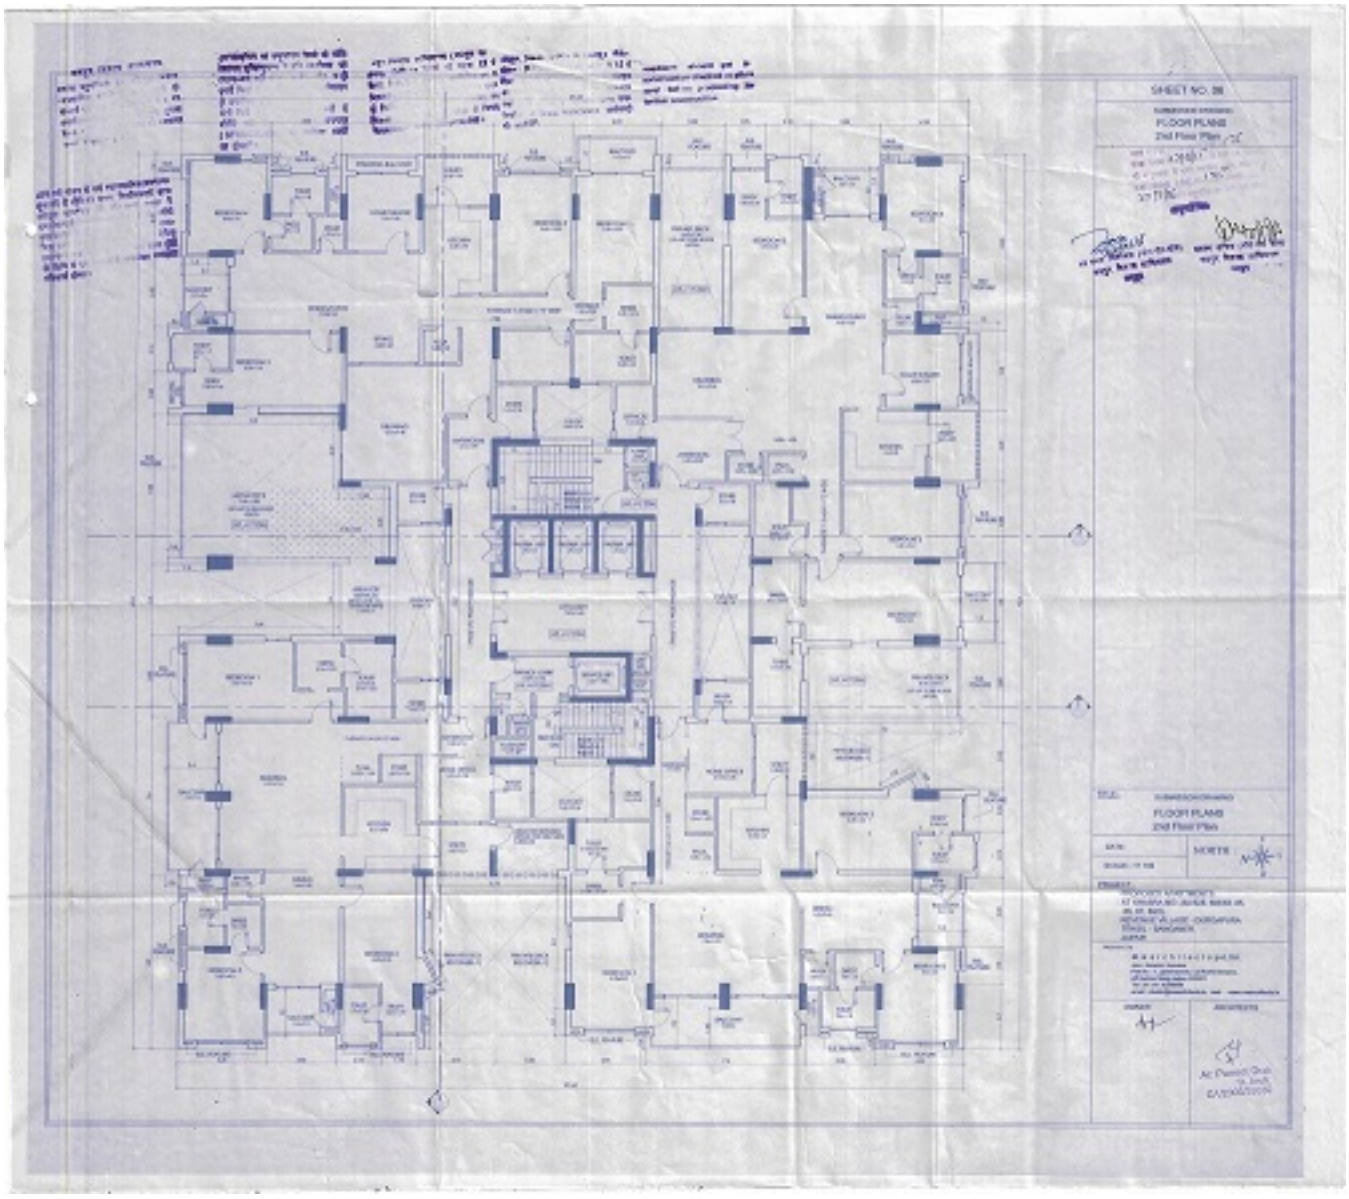
SHEET NO. 06
FLOOR PLANS
2nd Floor Plan
FLOOR PLANS
2nd Floor Plan
NORTH

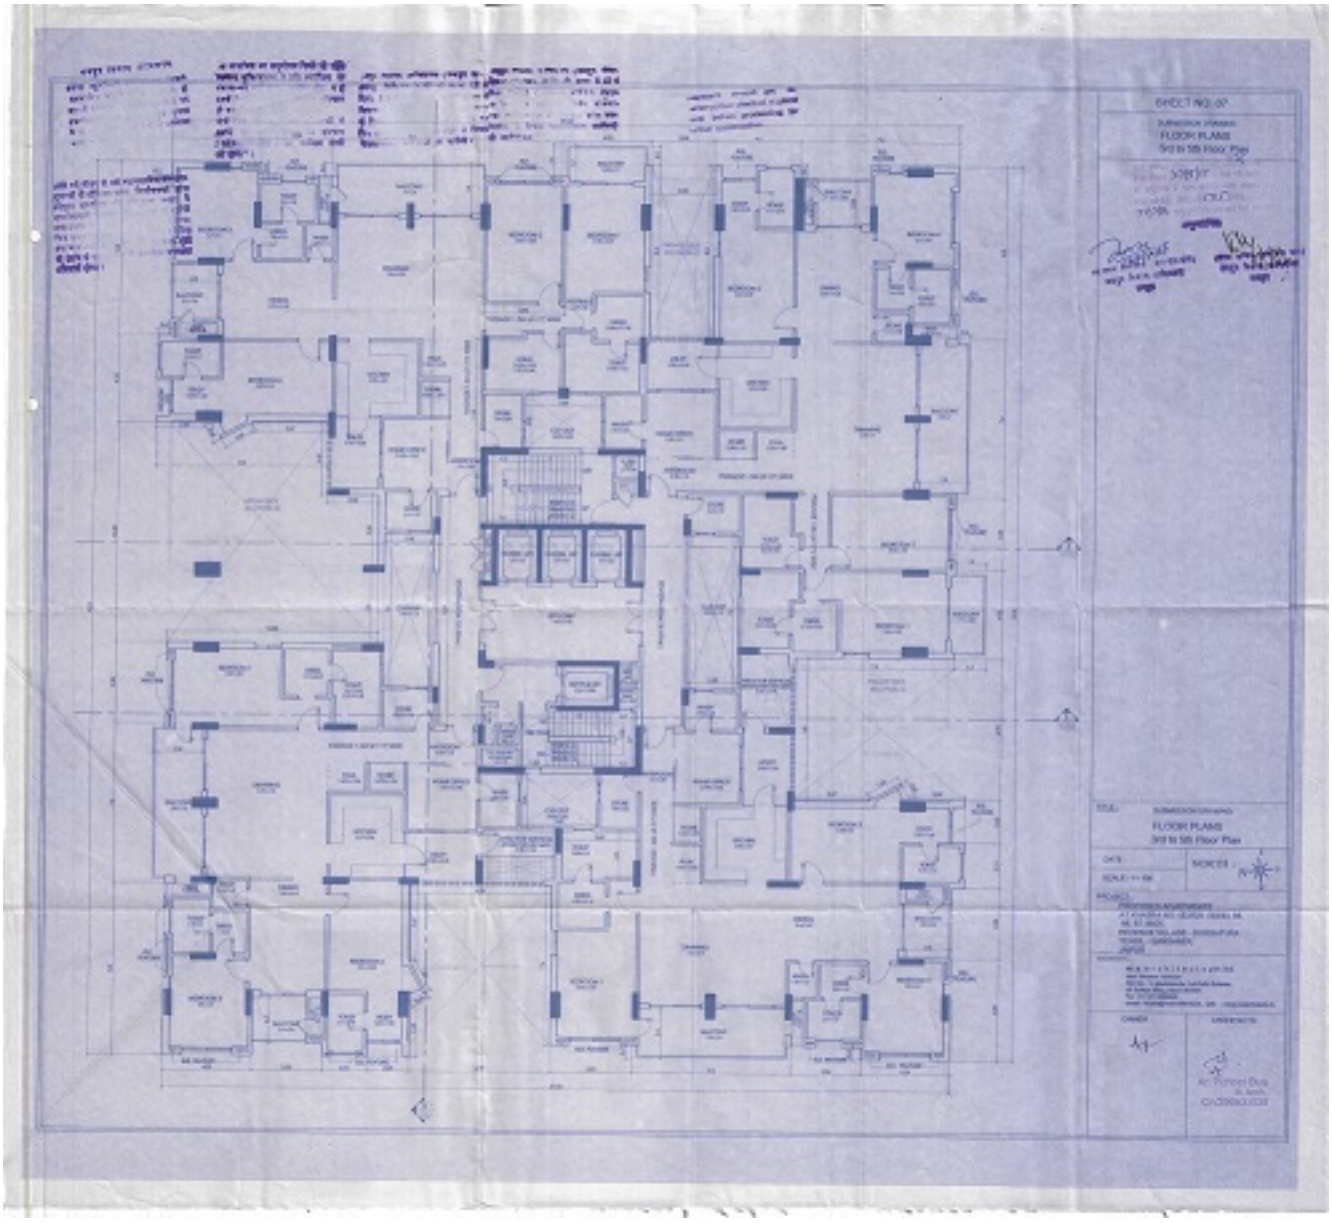
PROJECT NO. 07
FLOOR PLANS
3rd to 5th Floor Plan
FLOOR PLANS
3rd to 5th Floor Plan

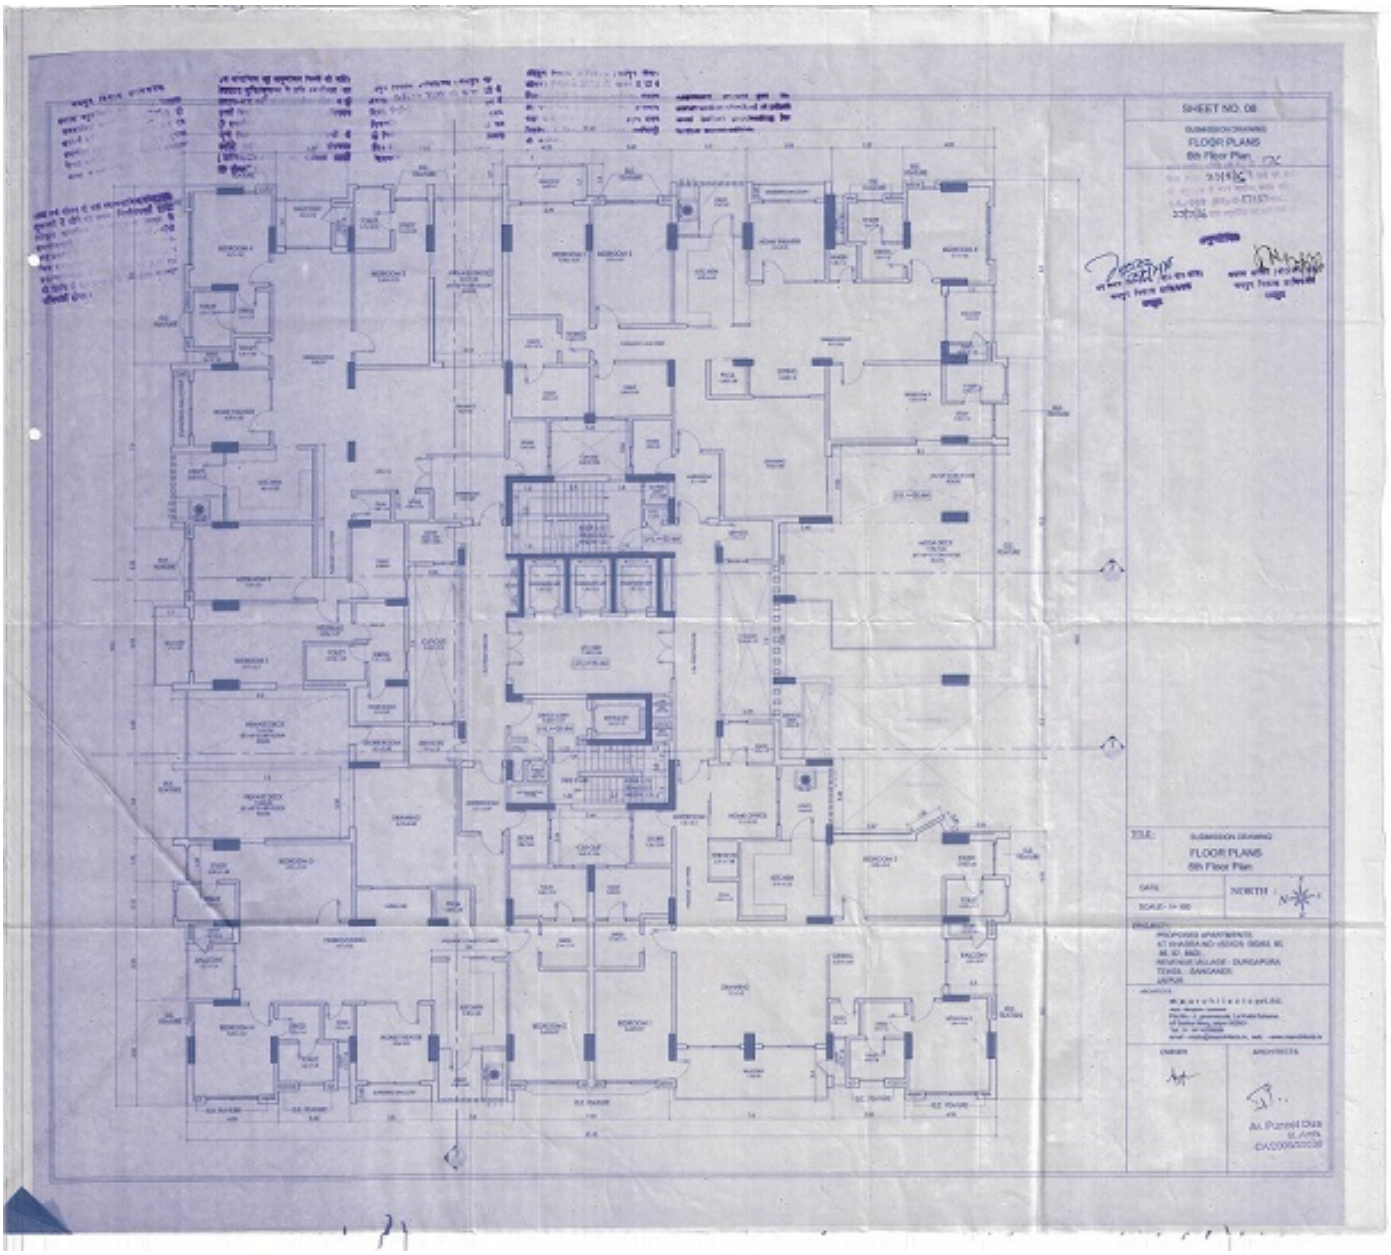
SHEET NO: 08
FLOOR PLANS
6th Floor Plan
TITLE:
FLOOR PLANS
6th Floor Plan
NORTH
PROPOSED APARTMENTS
BEDROOM 1
BEDROOM 2
BEDROOM 3
LIVING
DINING
KITCHEN
BALCONY
LIFT LOBBY
STAIRCASE

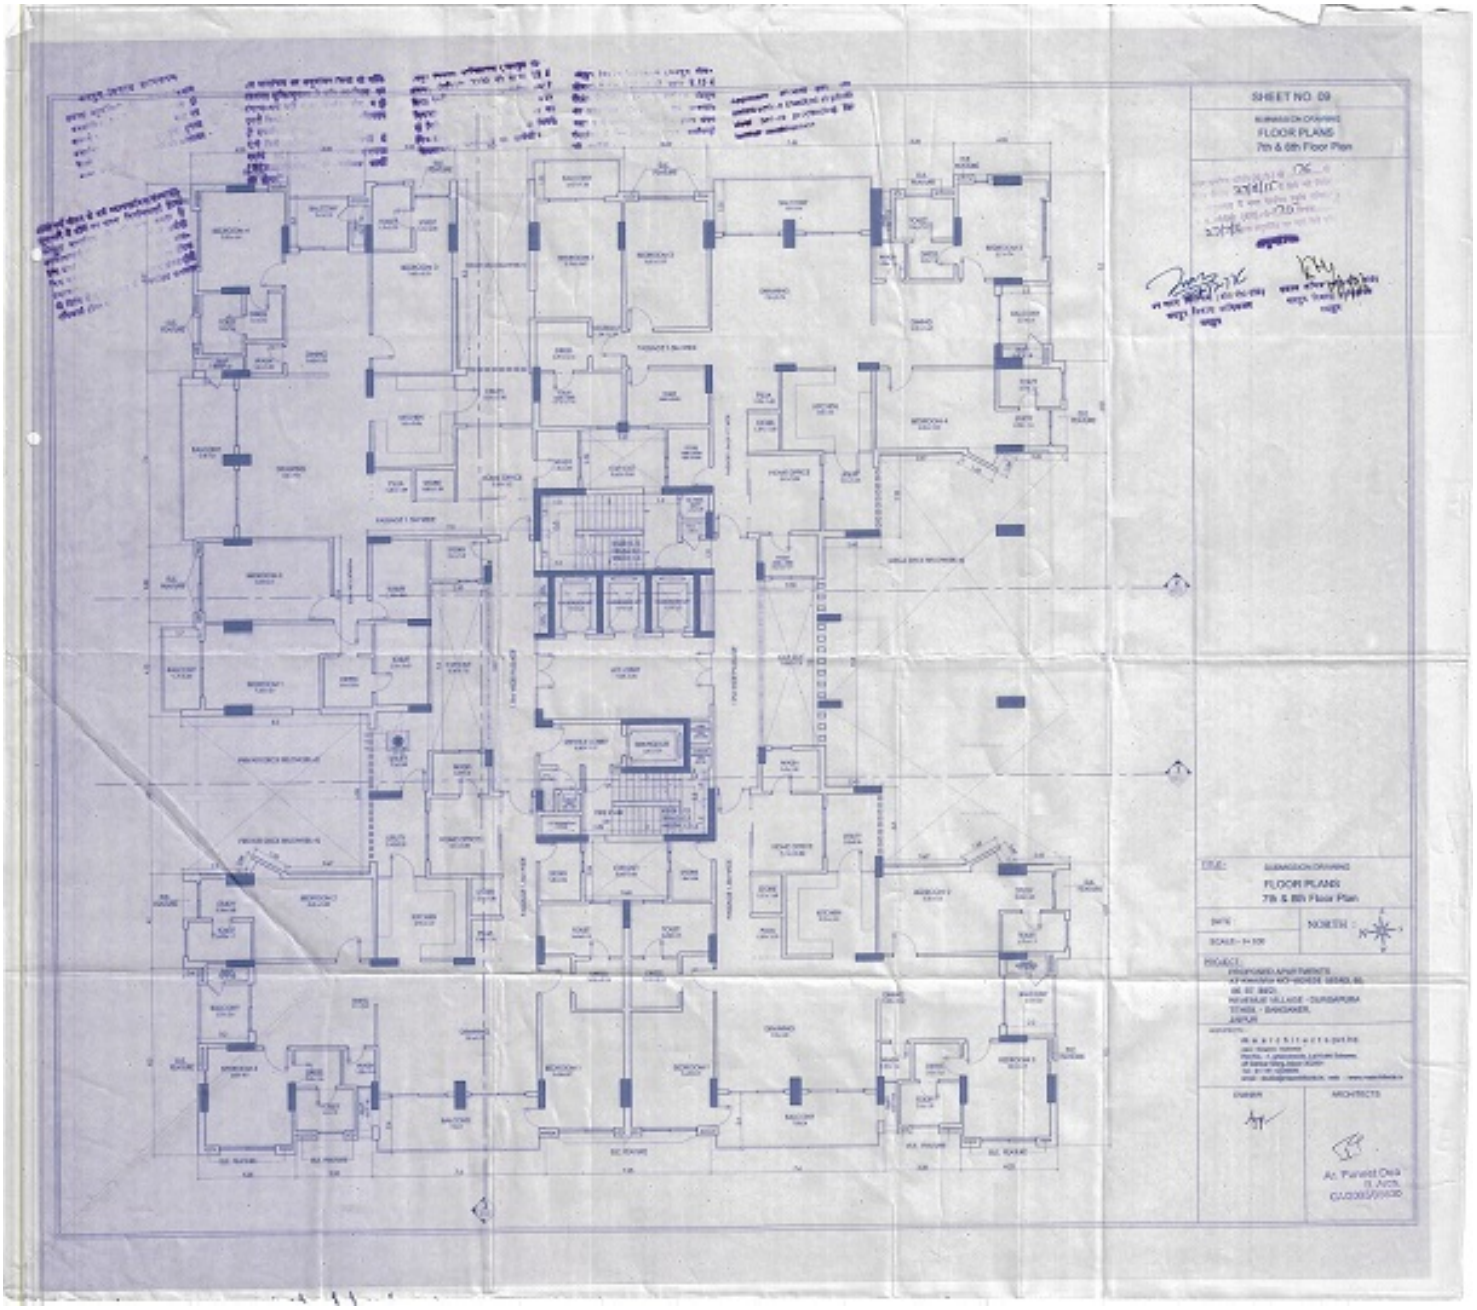
SHEET NO. 09
SUBMISSION DRAWING
FLOOR PLANS
7th & 8th Floor Plan
SUBMISSION DRAWING
FLOOR PLANS
7th & 8th Floor Plan
DATE
SCALE - 1=100
NORTH
PROJECT
PROPOSED APARTMENTS
AT KHASRA NO-HOUSE NEMO. 60,
66, 67, 68/2,
REVENUE VILLAGE - DUDAPURA
TEHSIL - SHAHPURA,
JAIPUR
OWNER
ARCHITECTS
Ar. Parvesh Dua
IS Arch.
CA/2005/50030

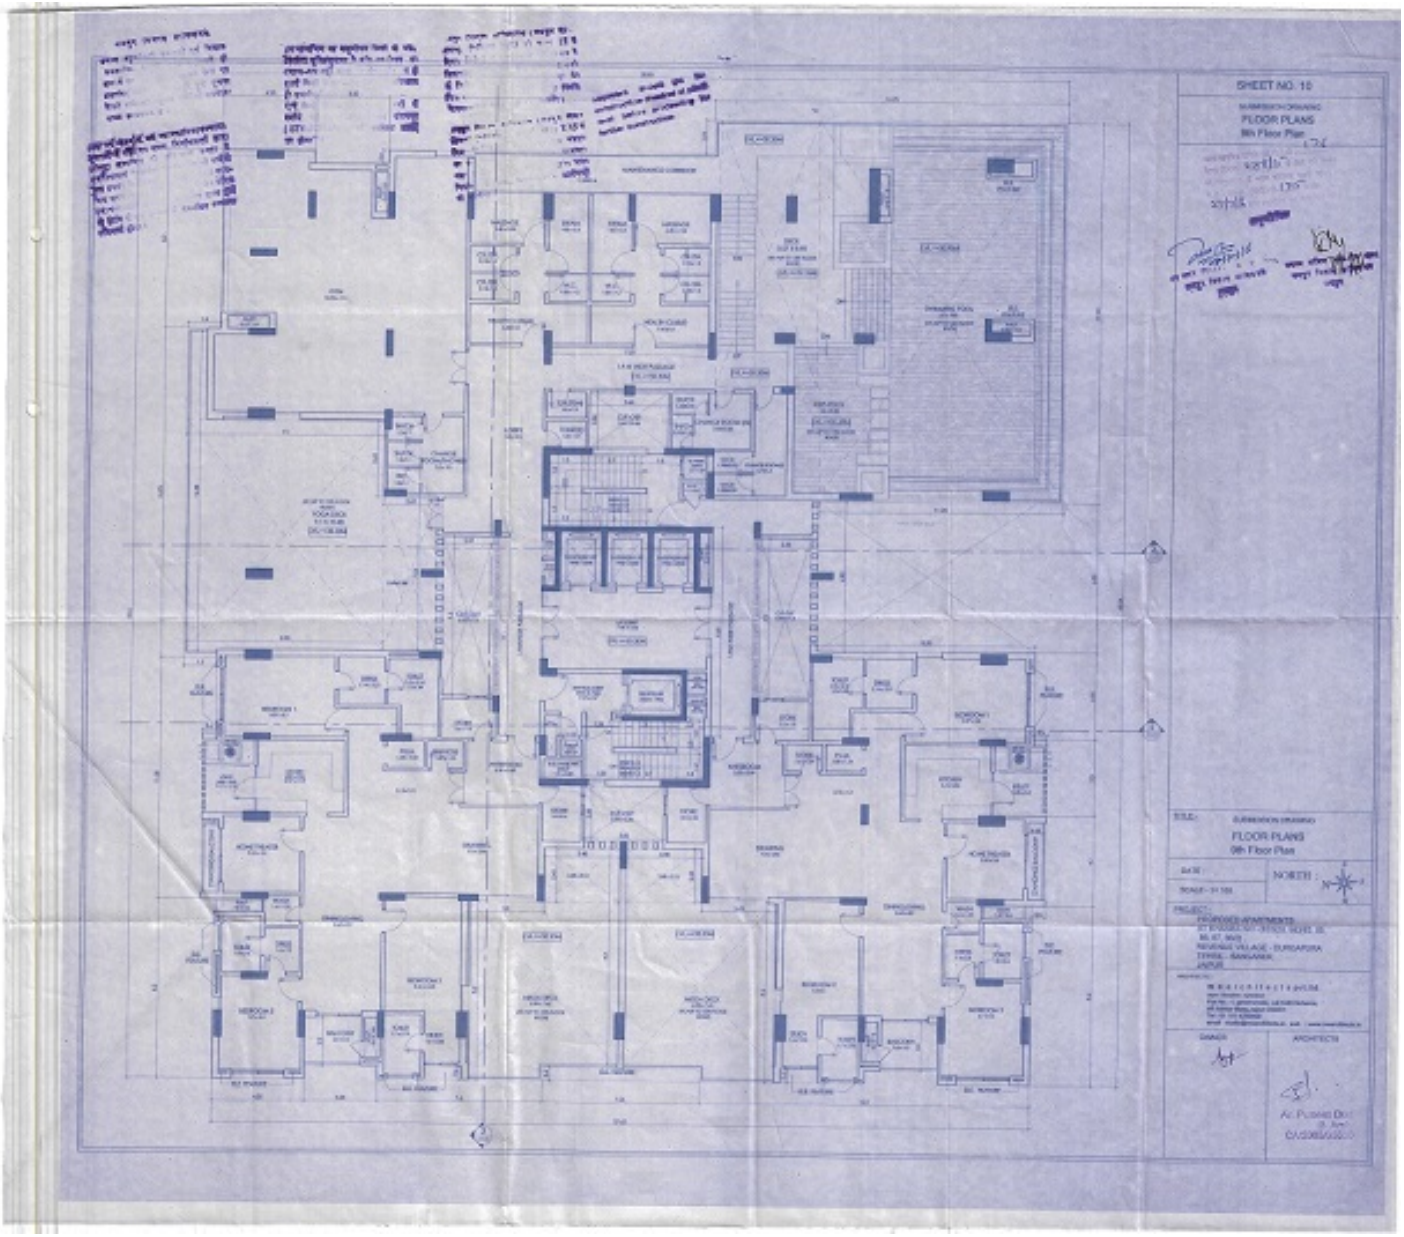
SHEET NO. 10
FLOOR PLANS
9th Floor Plan
FLOOR PLANS
9th Floor Plan
NORTH

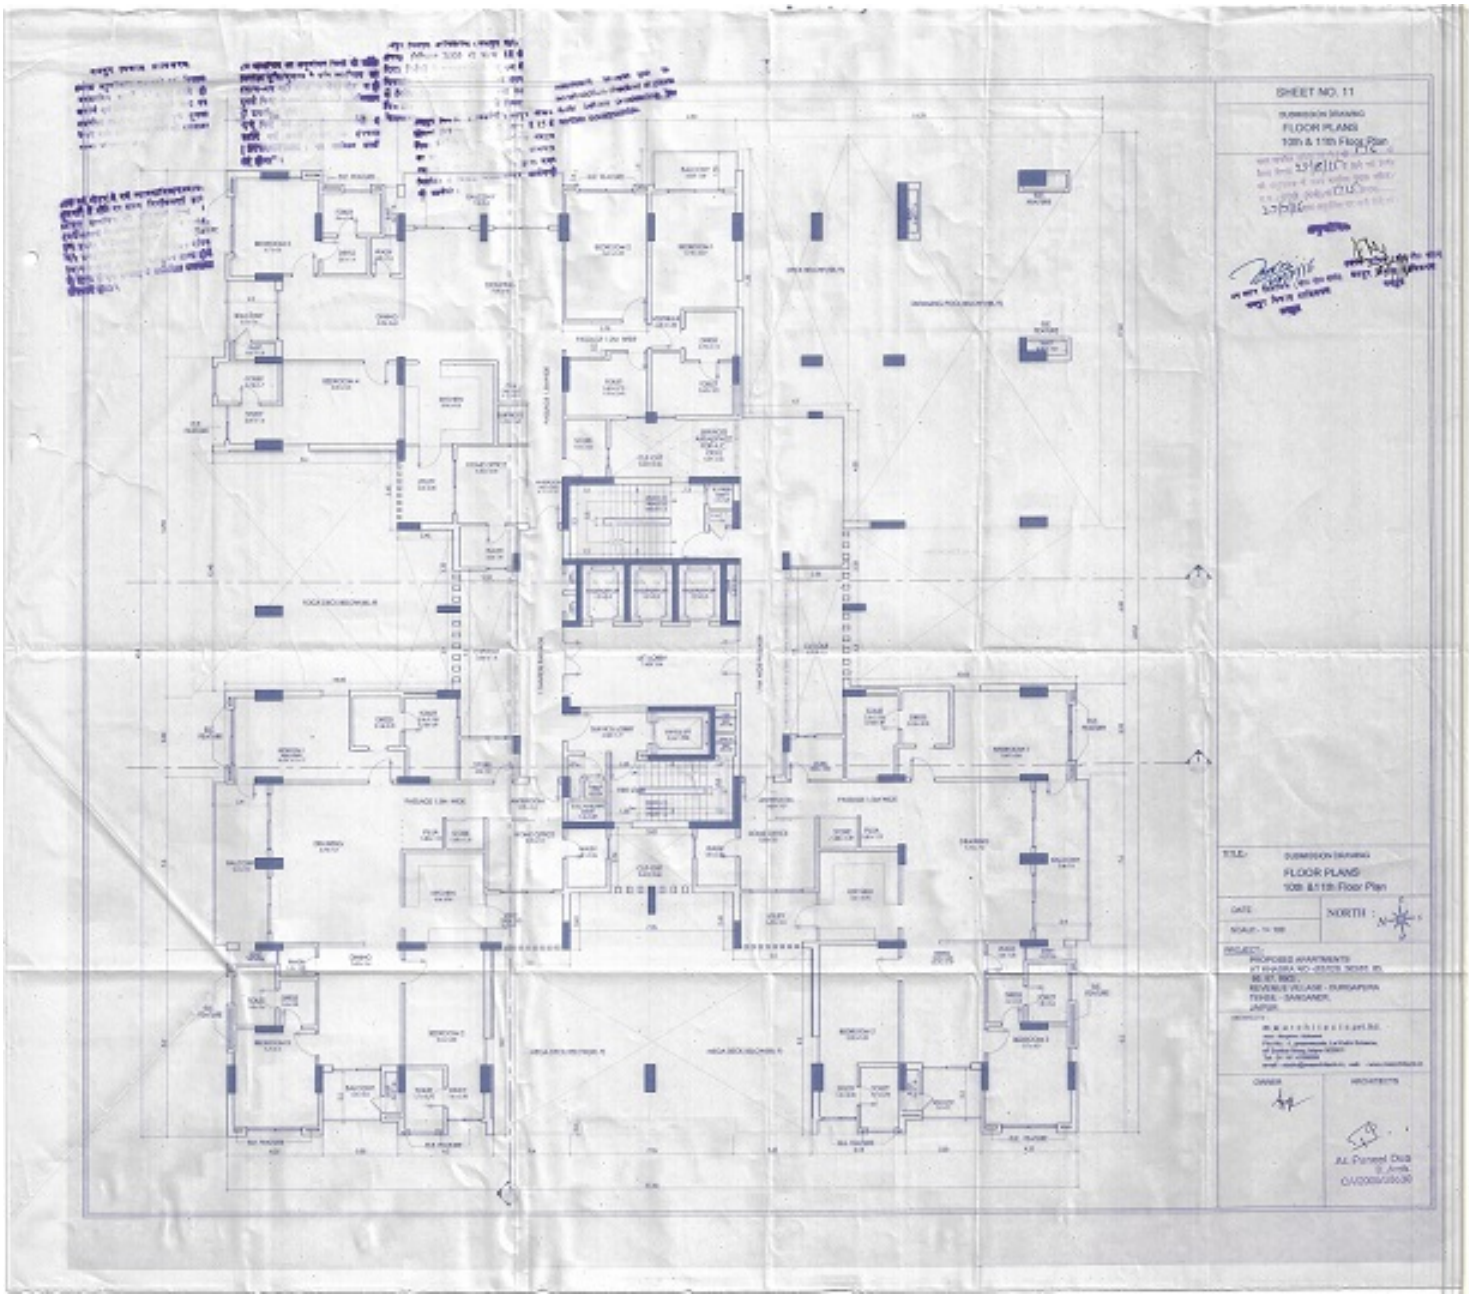
SHEET NO. 11
SUBMISSION DRAWING
FLOOR PLANS
10th & 11th Floor Plan
TITLE:- SUBMISSION DRAWING
FLOOR PLANS
10th &11th Floor Plan
DATE
SCALE:- 1= 100
NORTH
PROJECT:-
PROPOSED APARTMENTS
AT KHASRA NO.-
REVENUE VILLAGE - SURAJPURA
TEHSIL - SANGANER,
JAIPUR.
OWNER
ARCHITECTS
A.E. Pioneer Club
(I Jondh)
CA/2009/20530

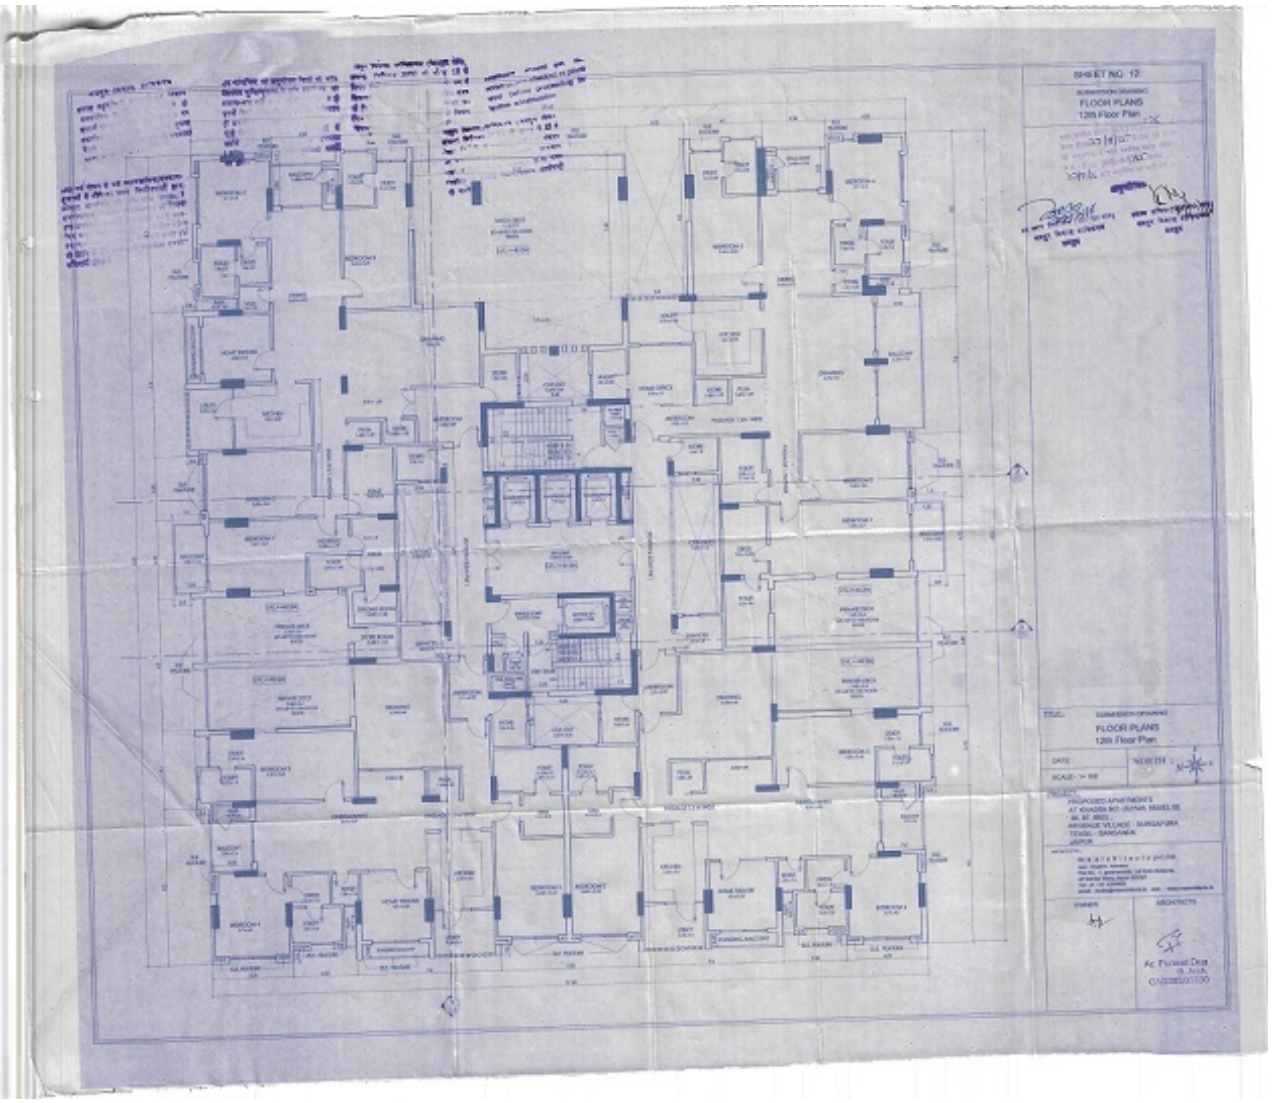
SHEET NO. 12
FLOOR PLANS
12th Floor Plan
FLOOR PLANS
12th Floor Plan
NORTH

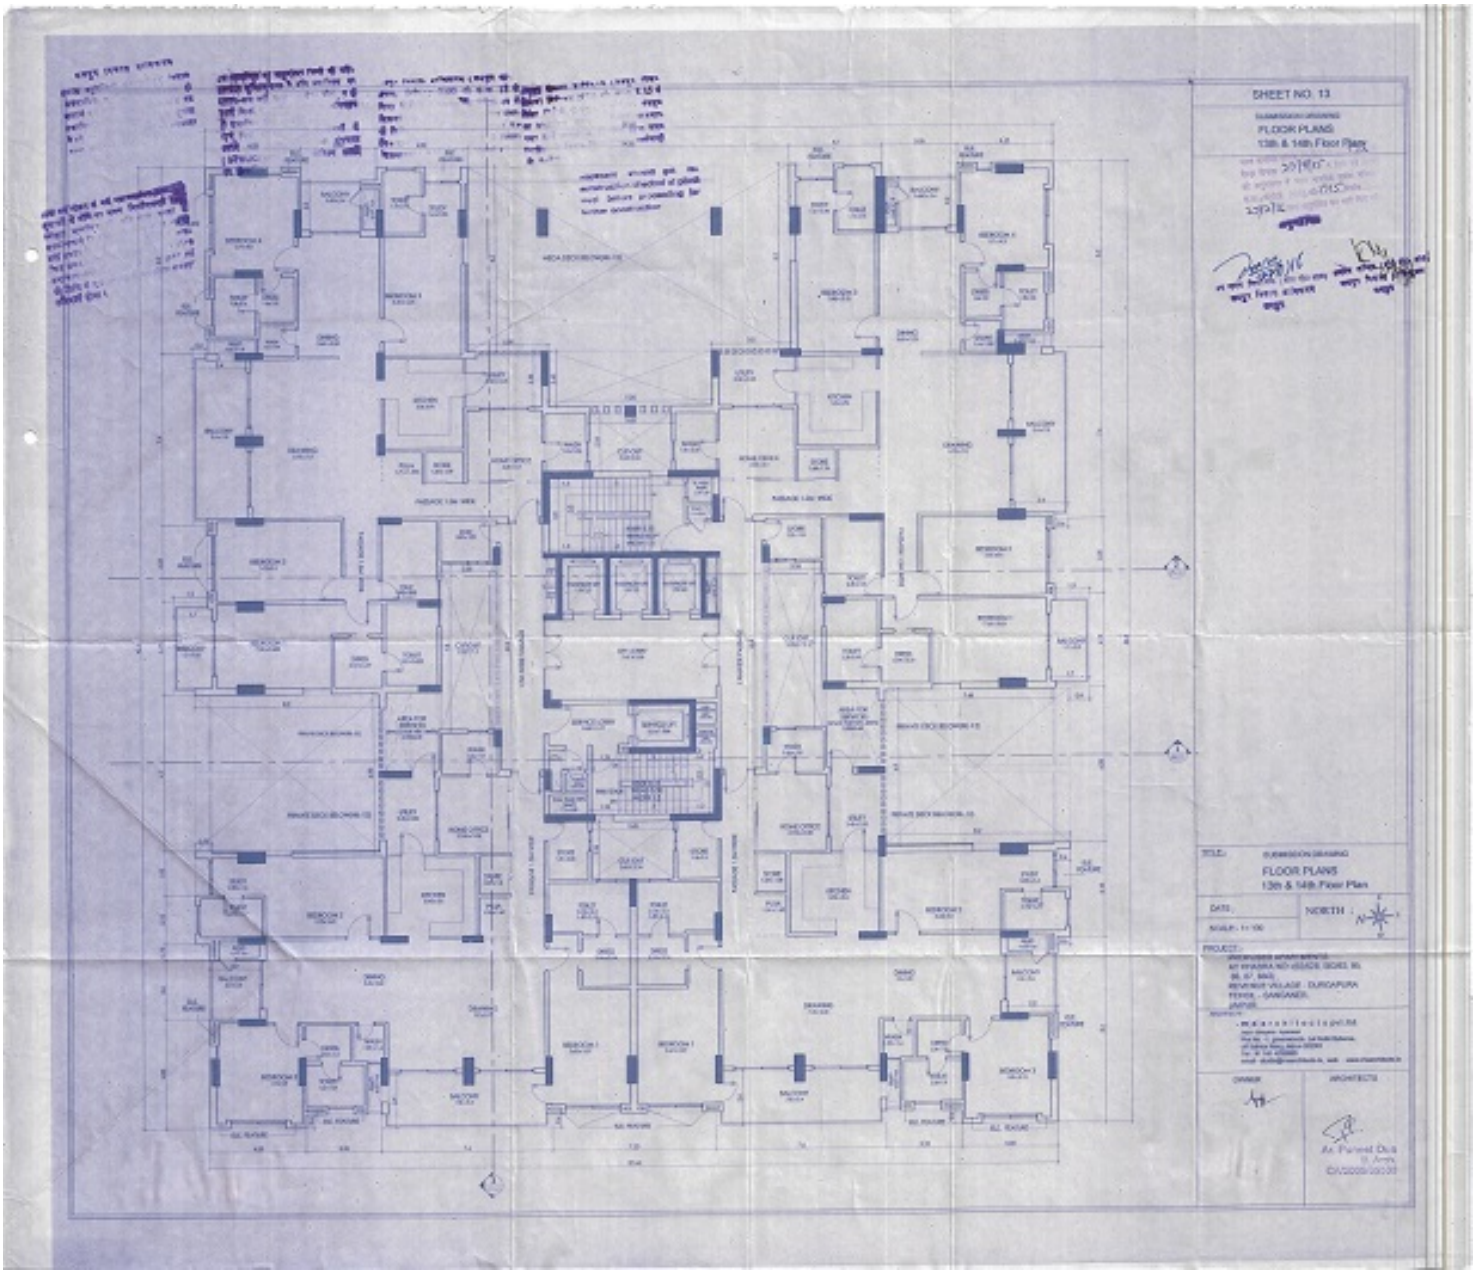
SHEET NO. 13
FLOOR PLANS
13th & 14th Floor Plan
FLOOR PLANS
13th & 14th Floor Plan
NORTH
As Per Ind Dcr

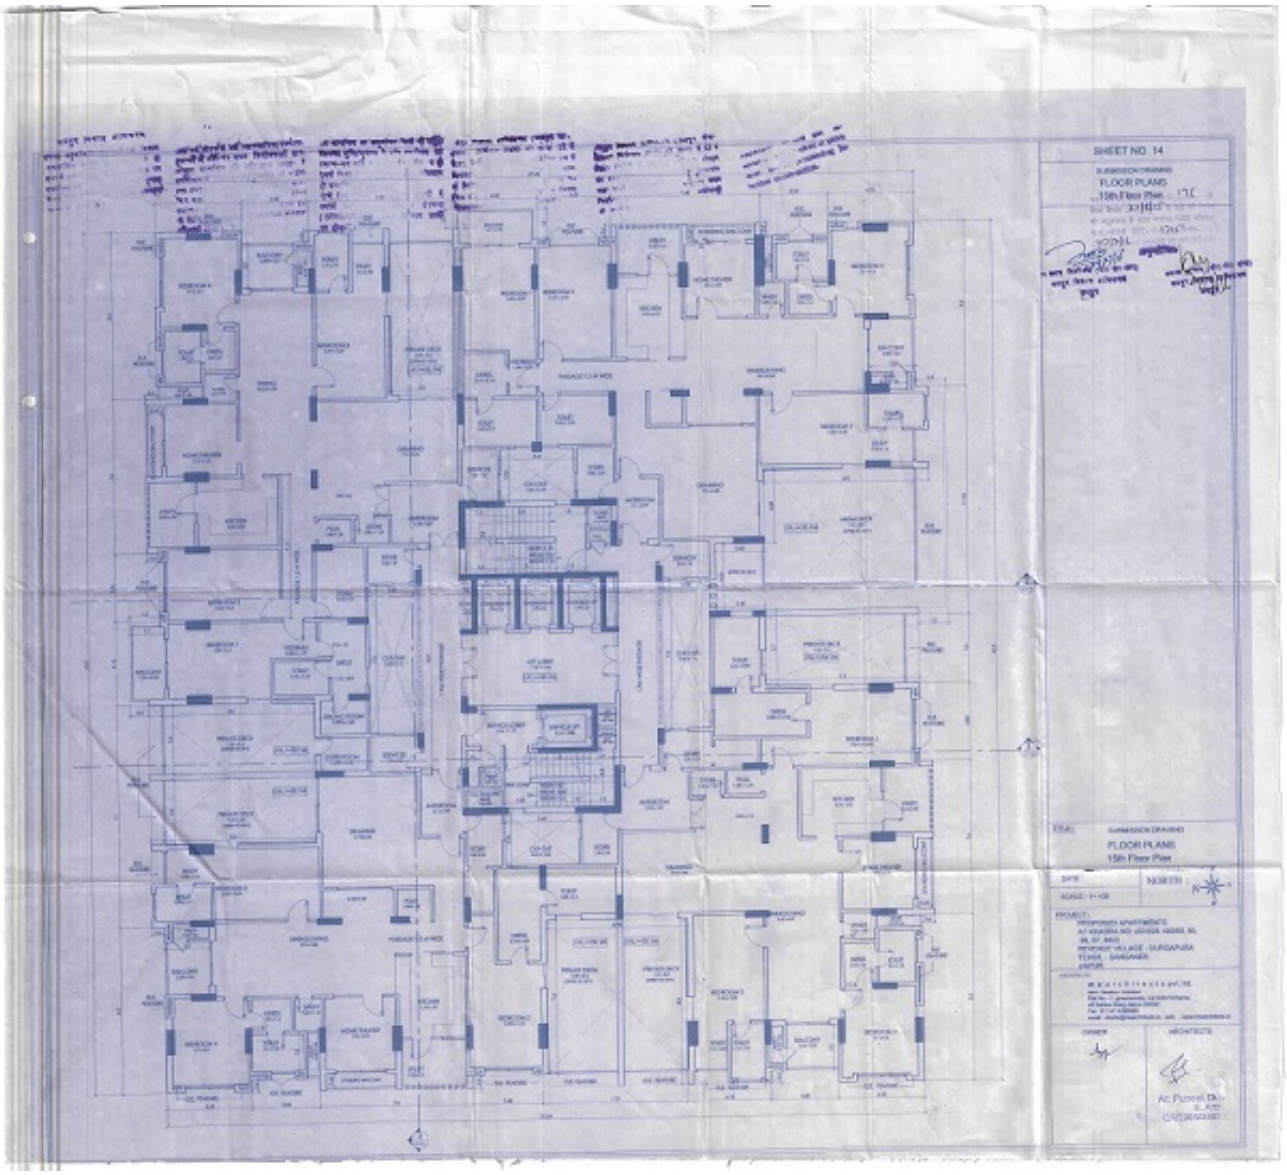
SHEET NO: 14
FLOOR PLANS
15th Floor Plan
FLOOR PLANS
15th Floor Plan
NORTH
Ar. Puneet Di

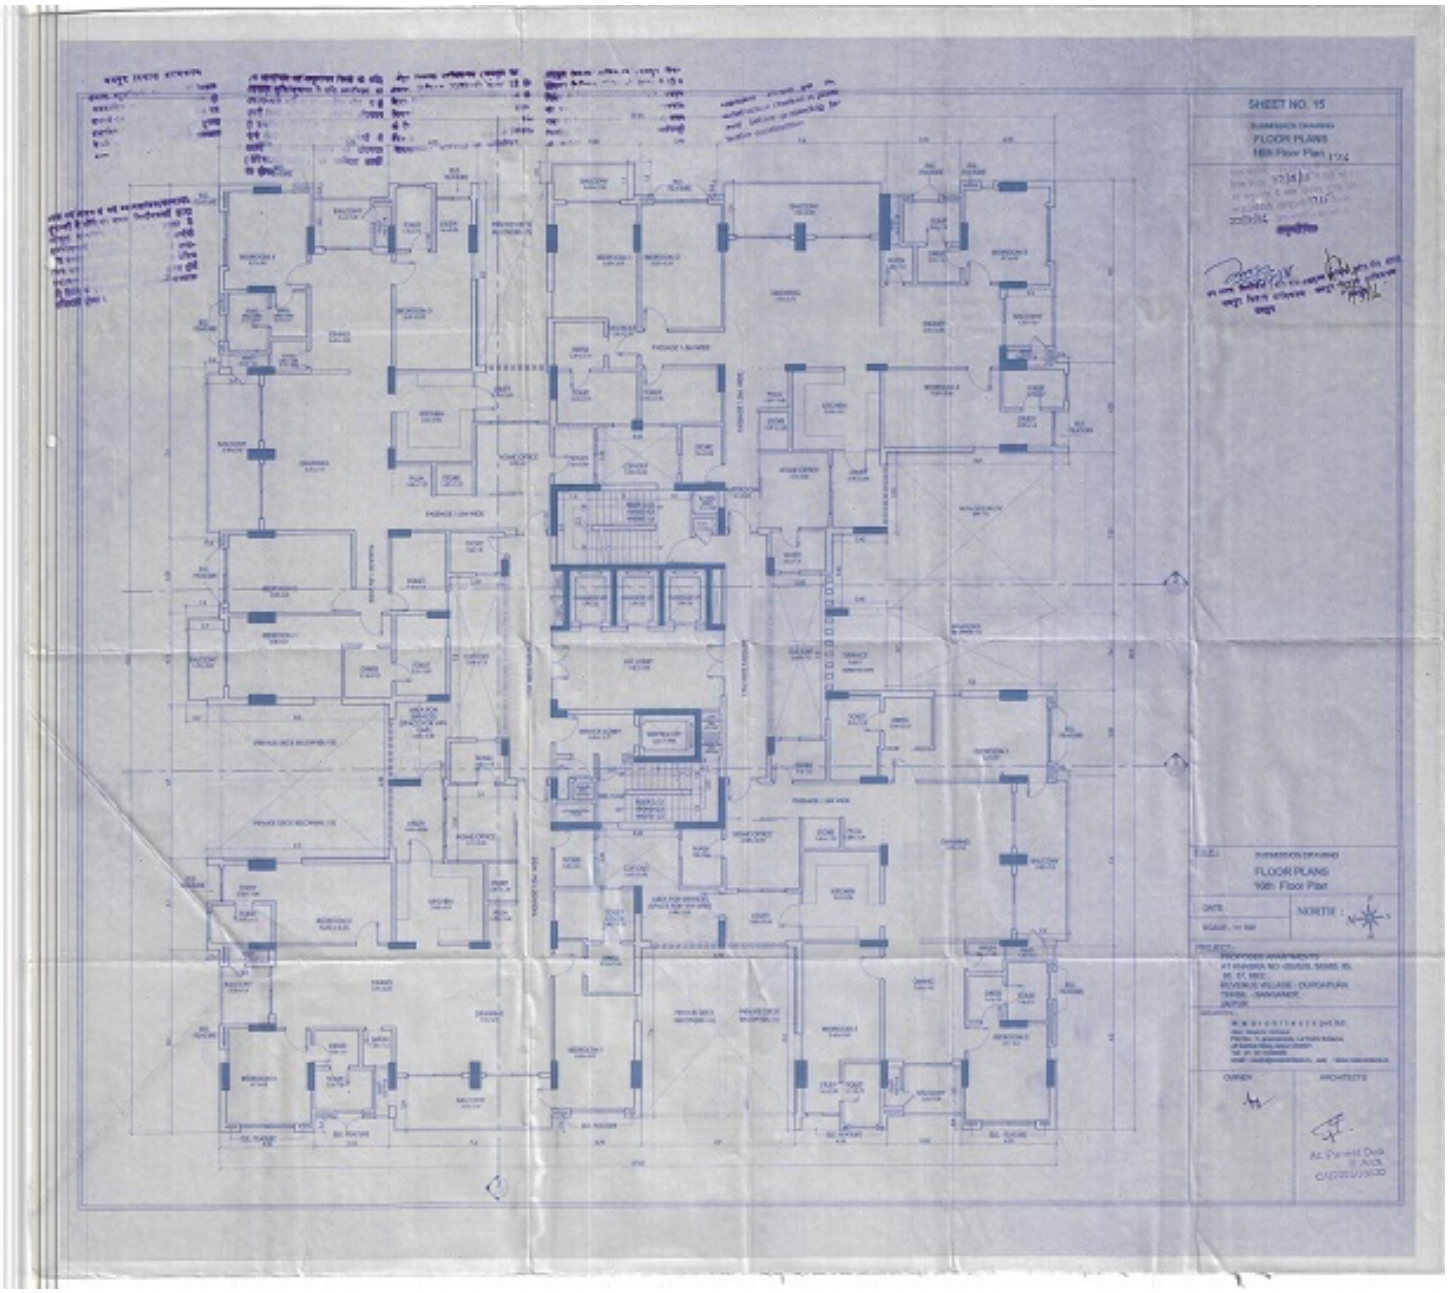
SHEET NO. 15
FLOOR PLANS
18th Floor Plan
FLOOR PLANS
10th Floor Plan
NORTH

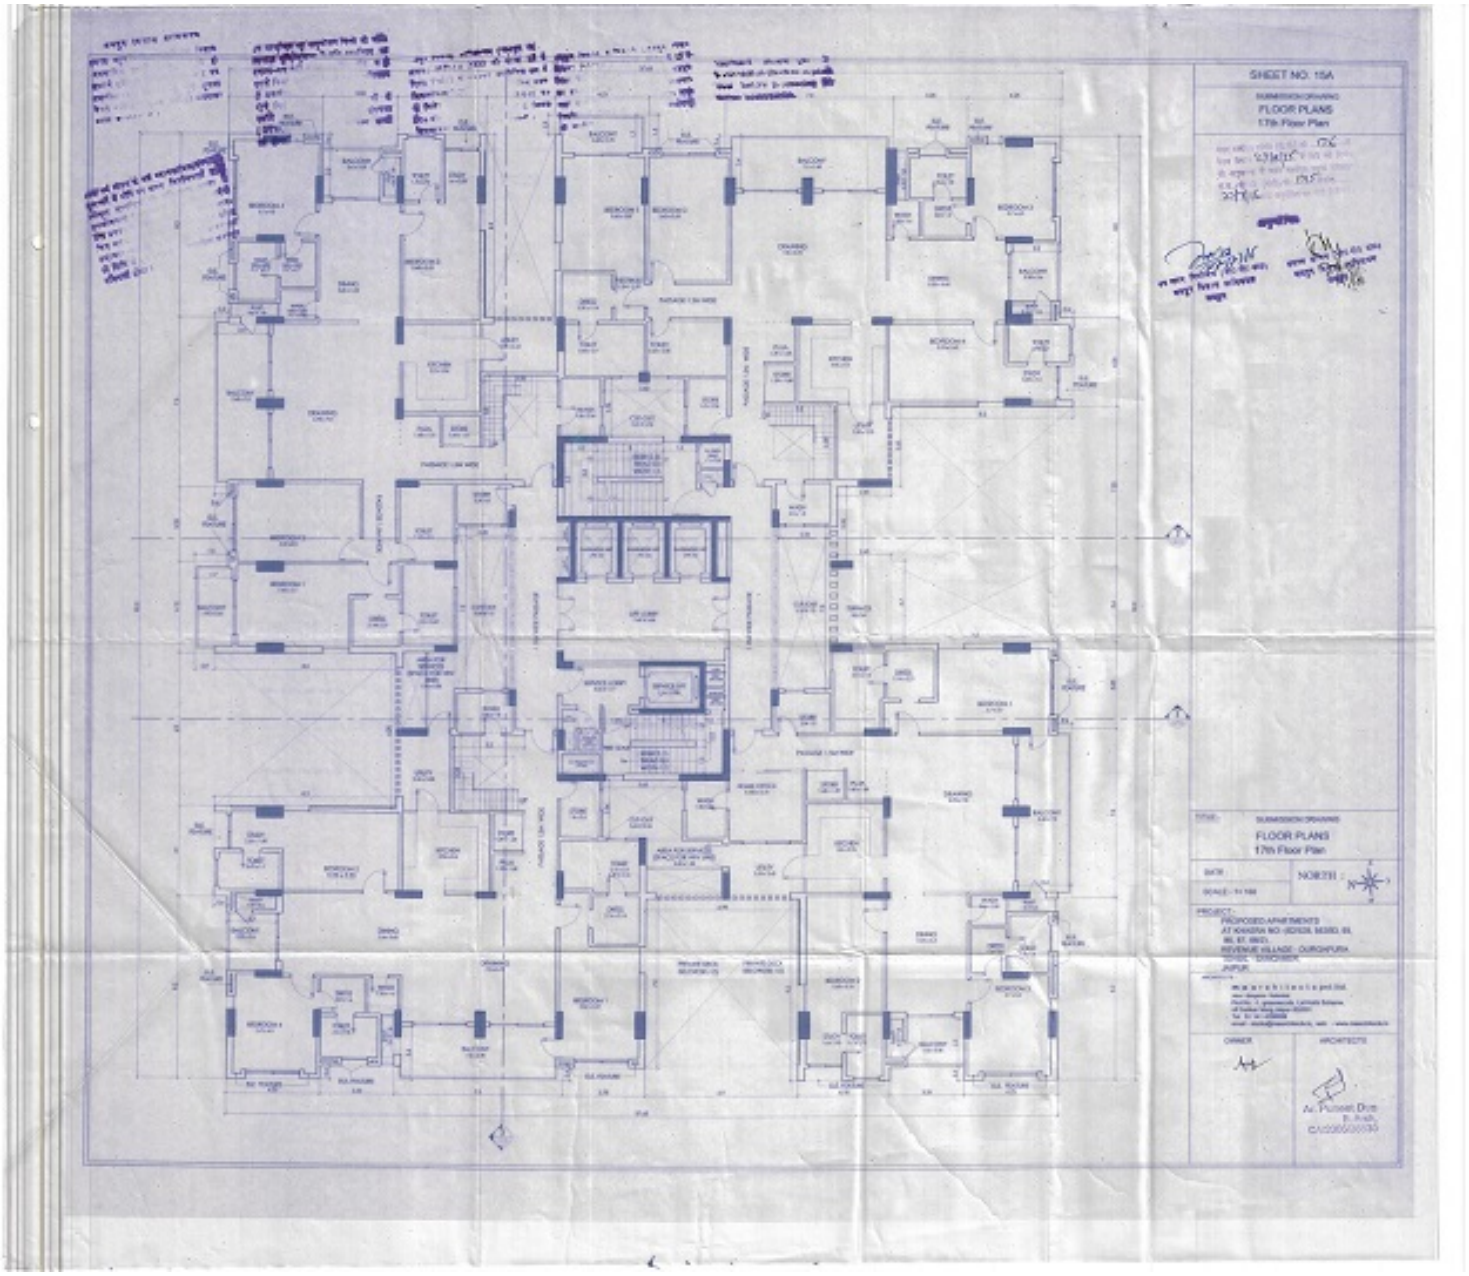
SHEET NO. 15A
FLOOR PLANS
17th Floor Plan
FLOOR PLANS
17th Floor Plan
NORTH
PROPOSED APARTMENTS
JAIPUR
OWNER
ARCHITECTS

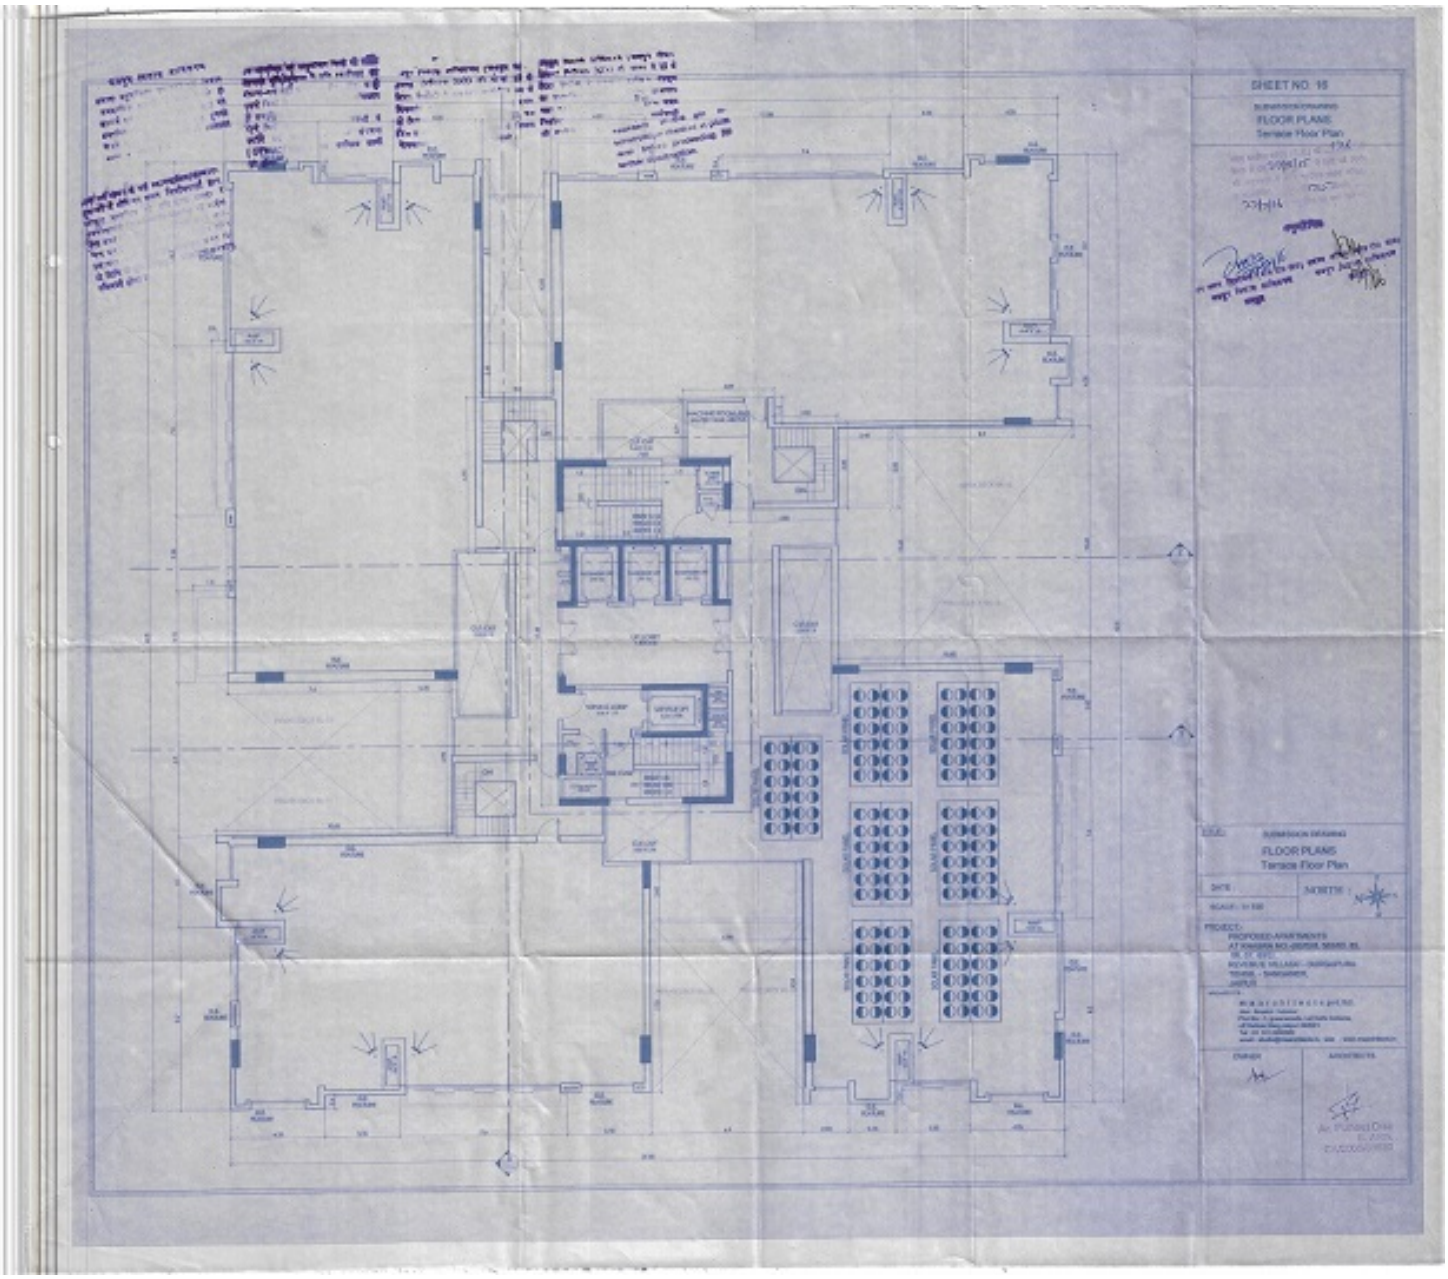
SHEET NO. 16
FLOOR PLANS
Terrace Floor Plan
FLOOR PLANS
Terrace Floor Plan
NORTH

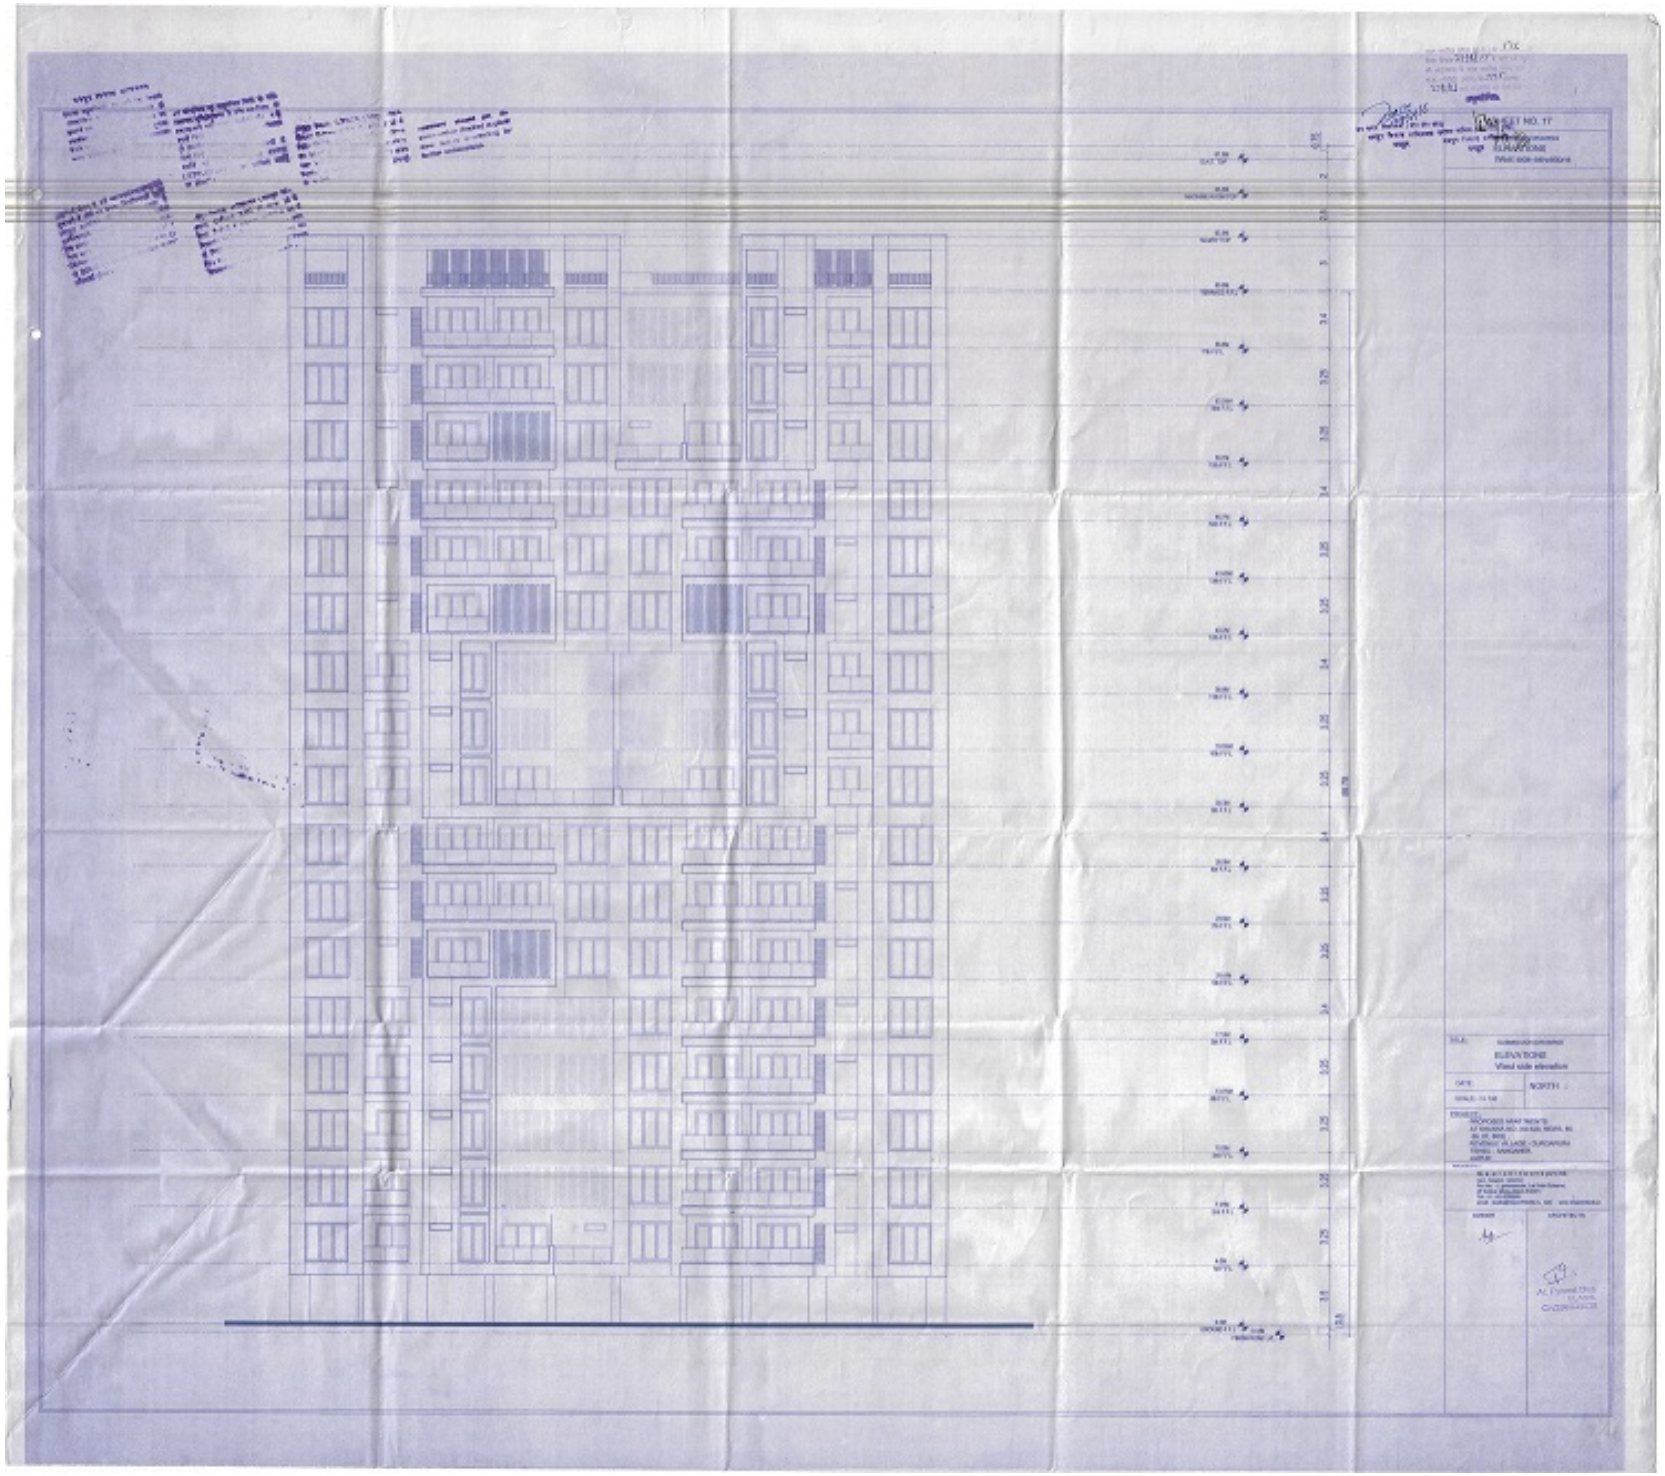
SHEET NO. 17
ELEVATIONS
West side elevation
ELEVATIONS
West side elevation
NORTH

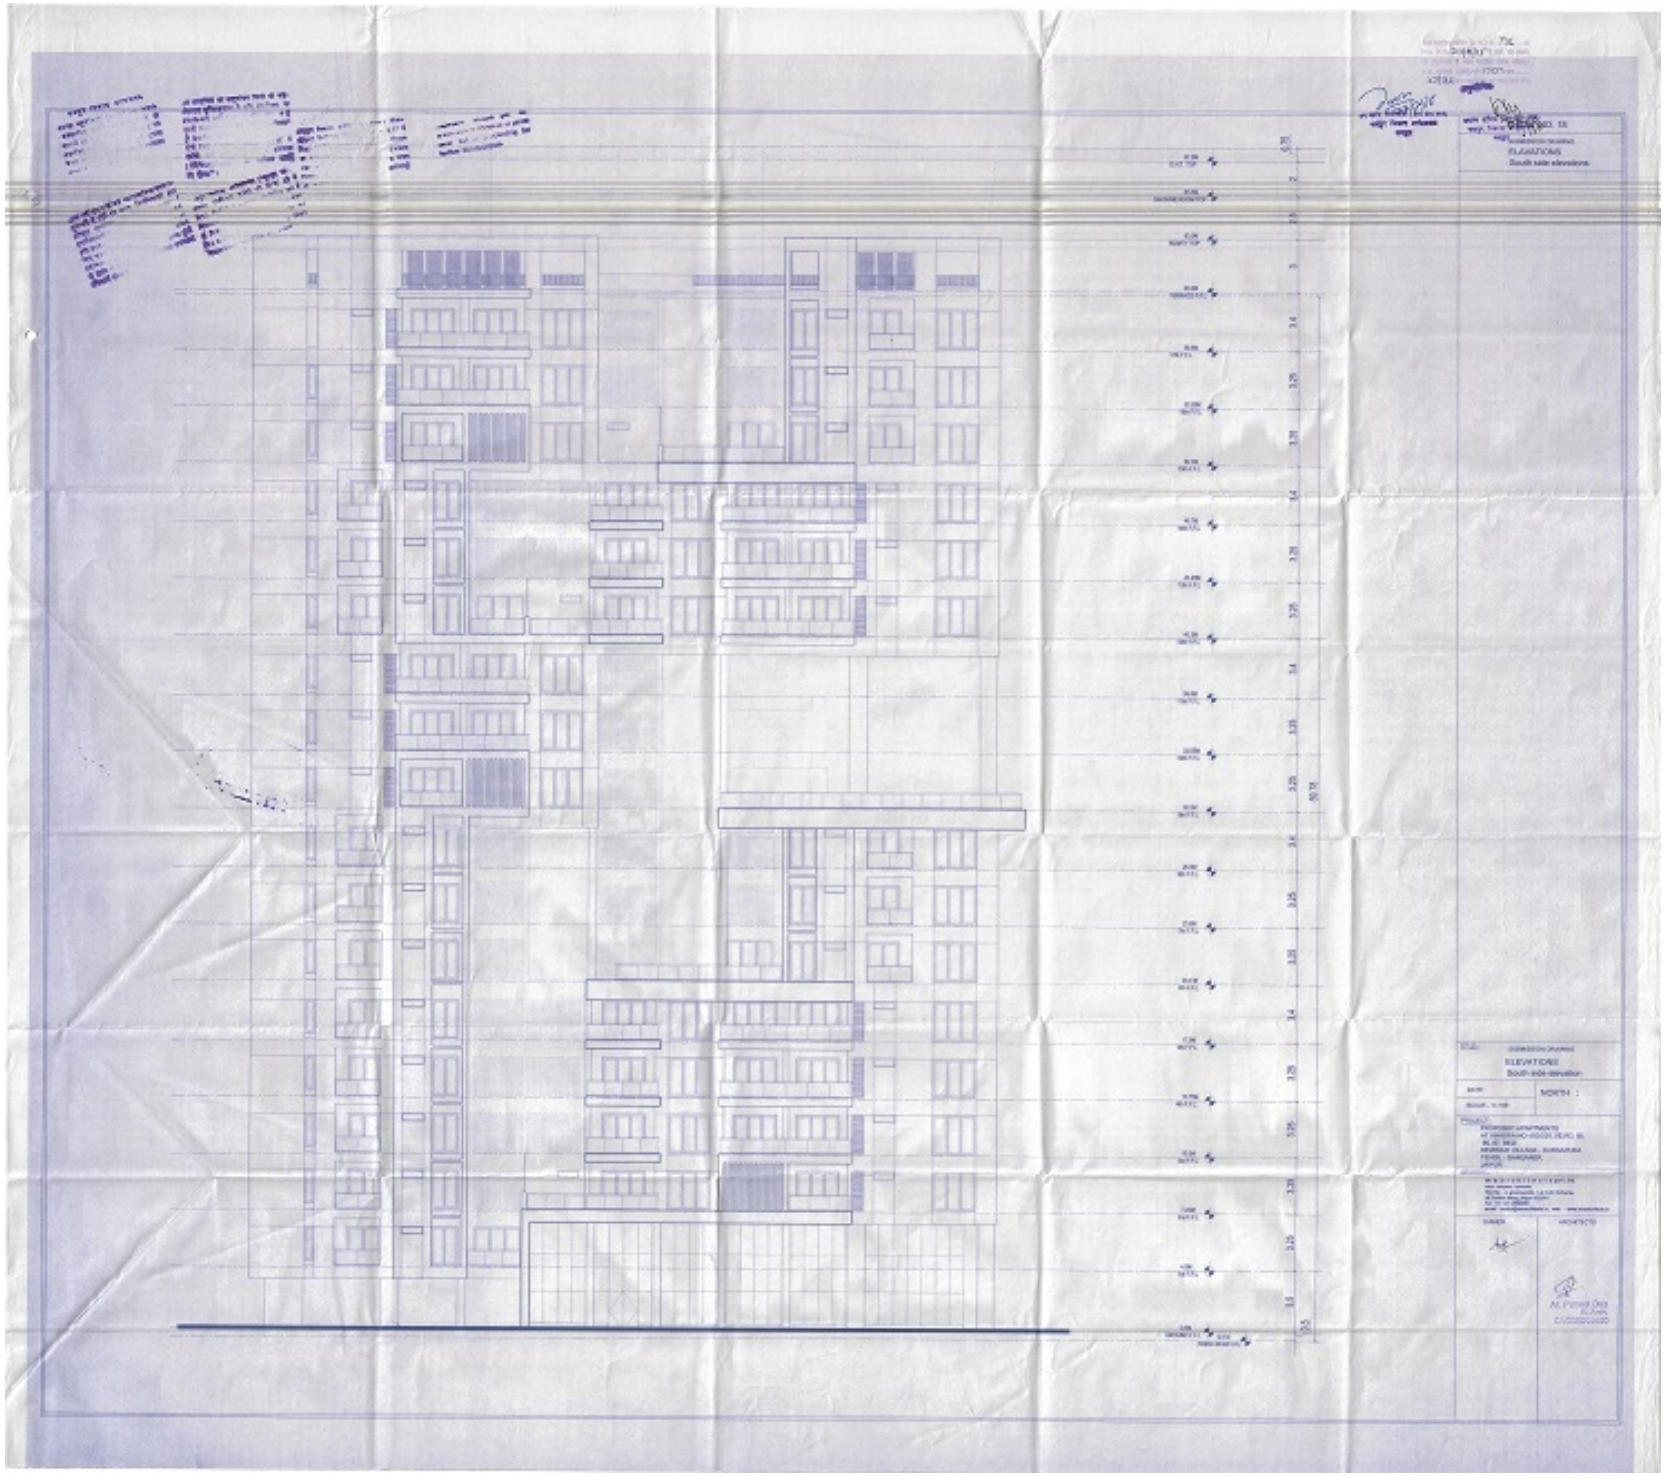
ELEVATIONS
South side elevations
ELEVATIONS
South side elevation
NORTH

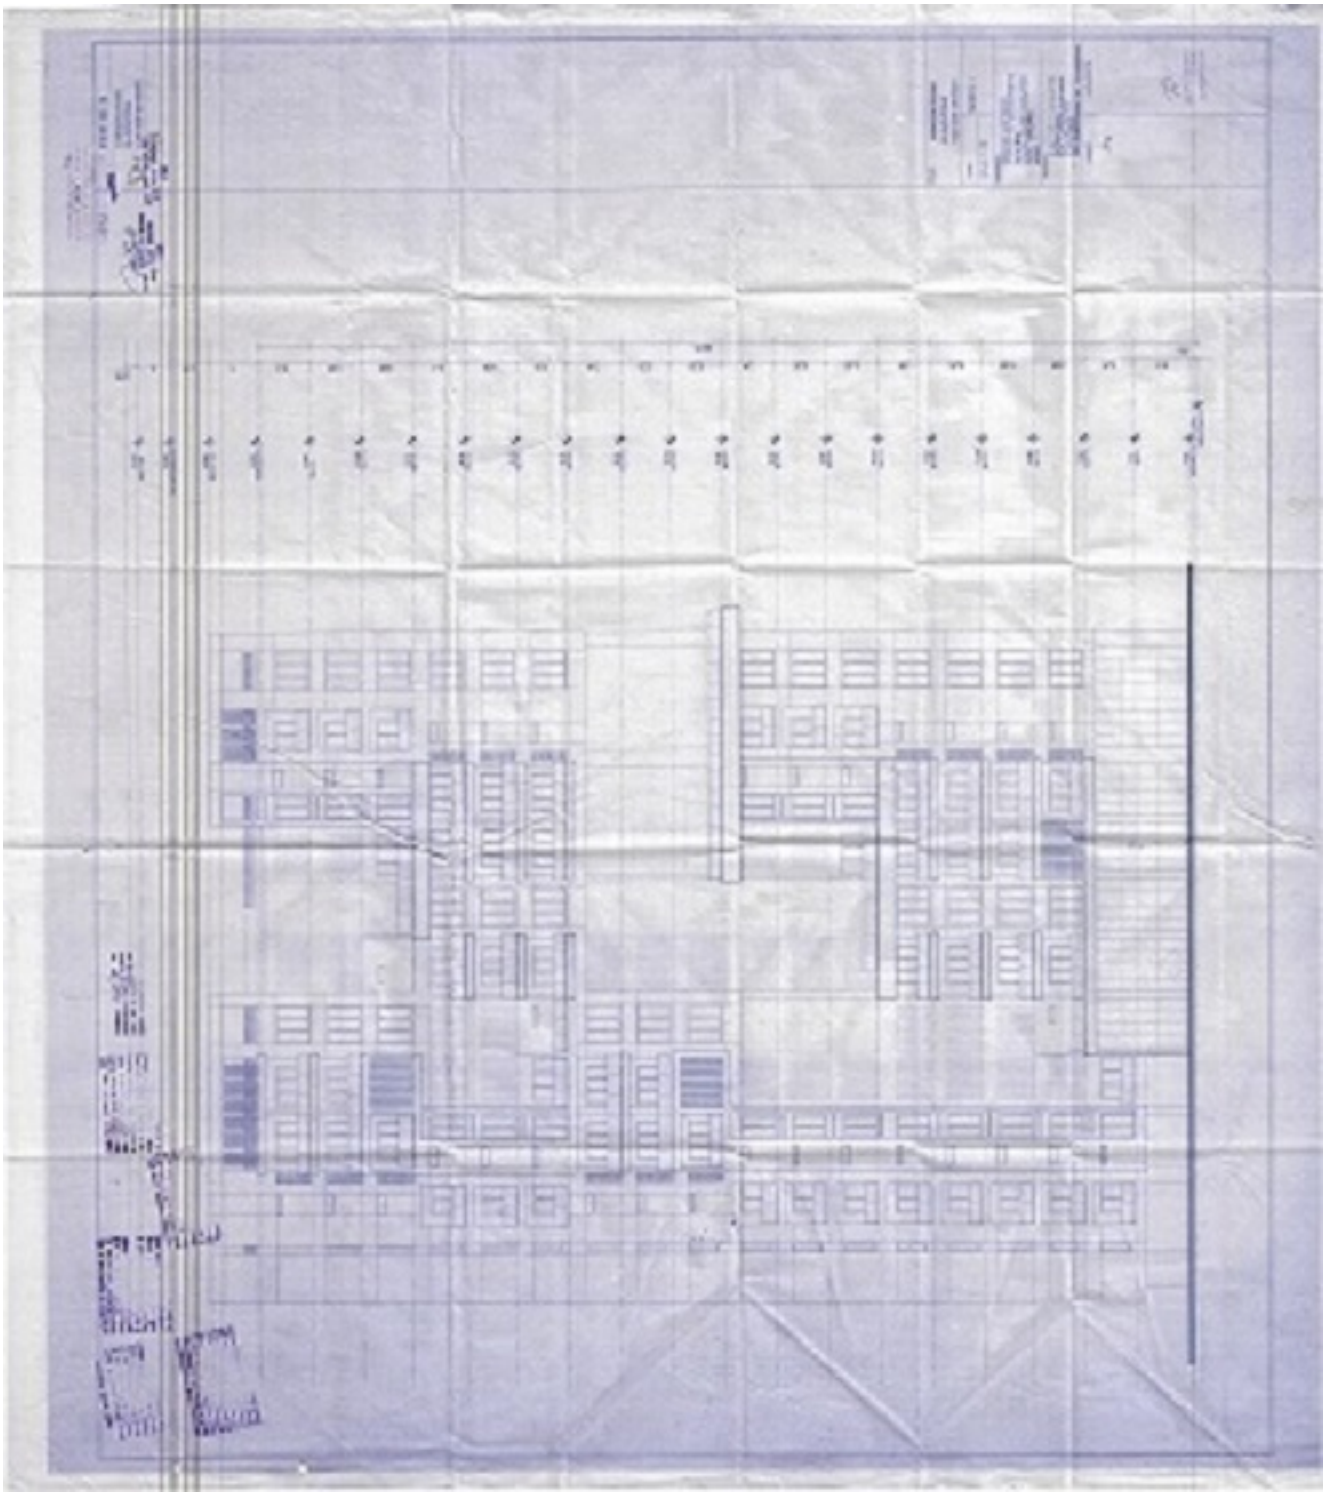

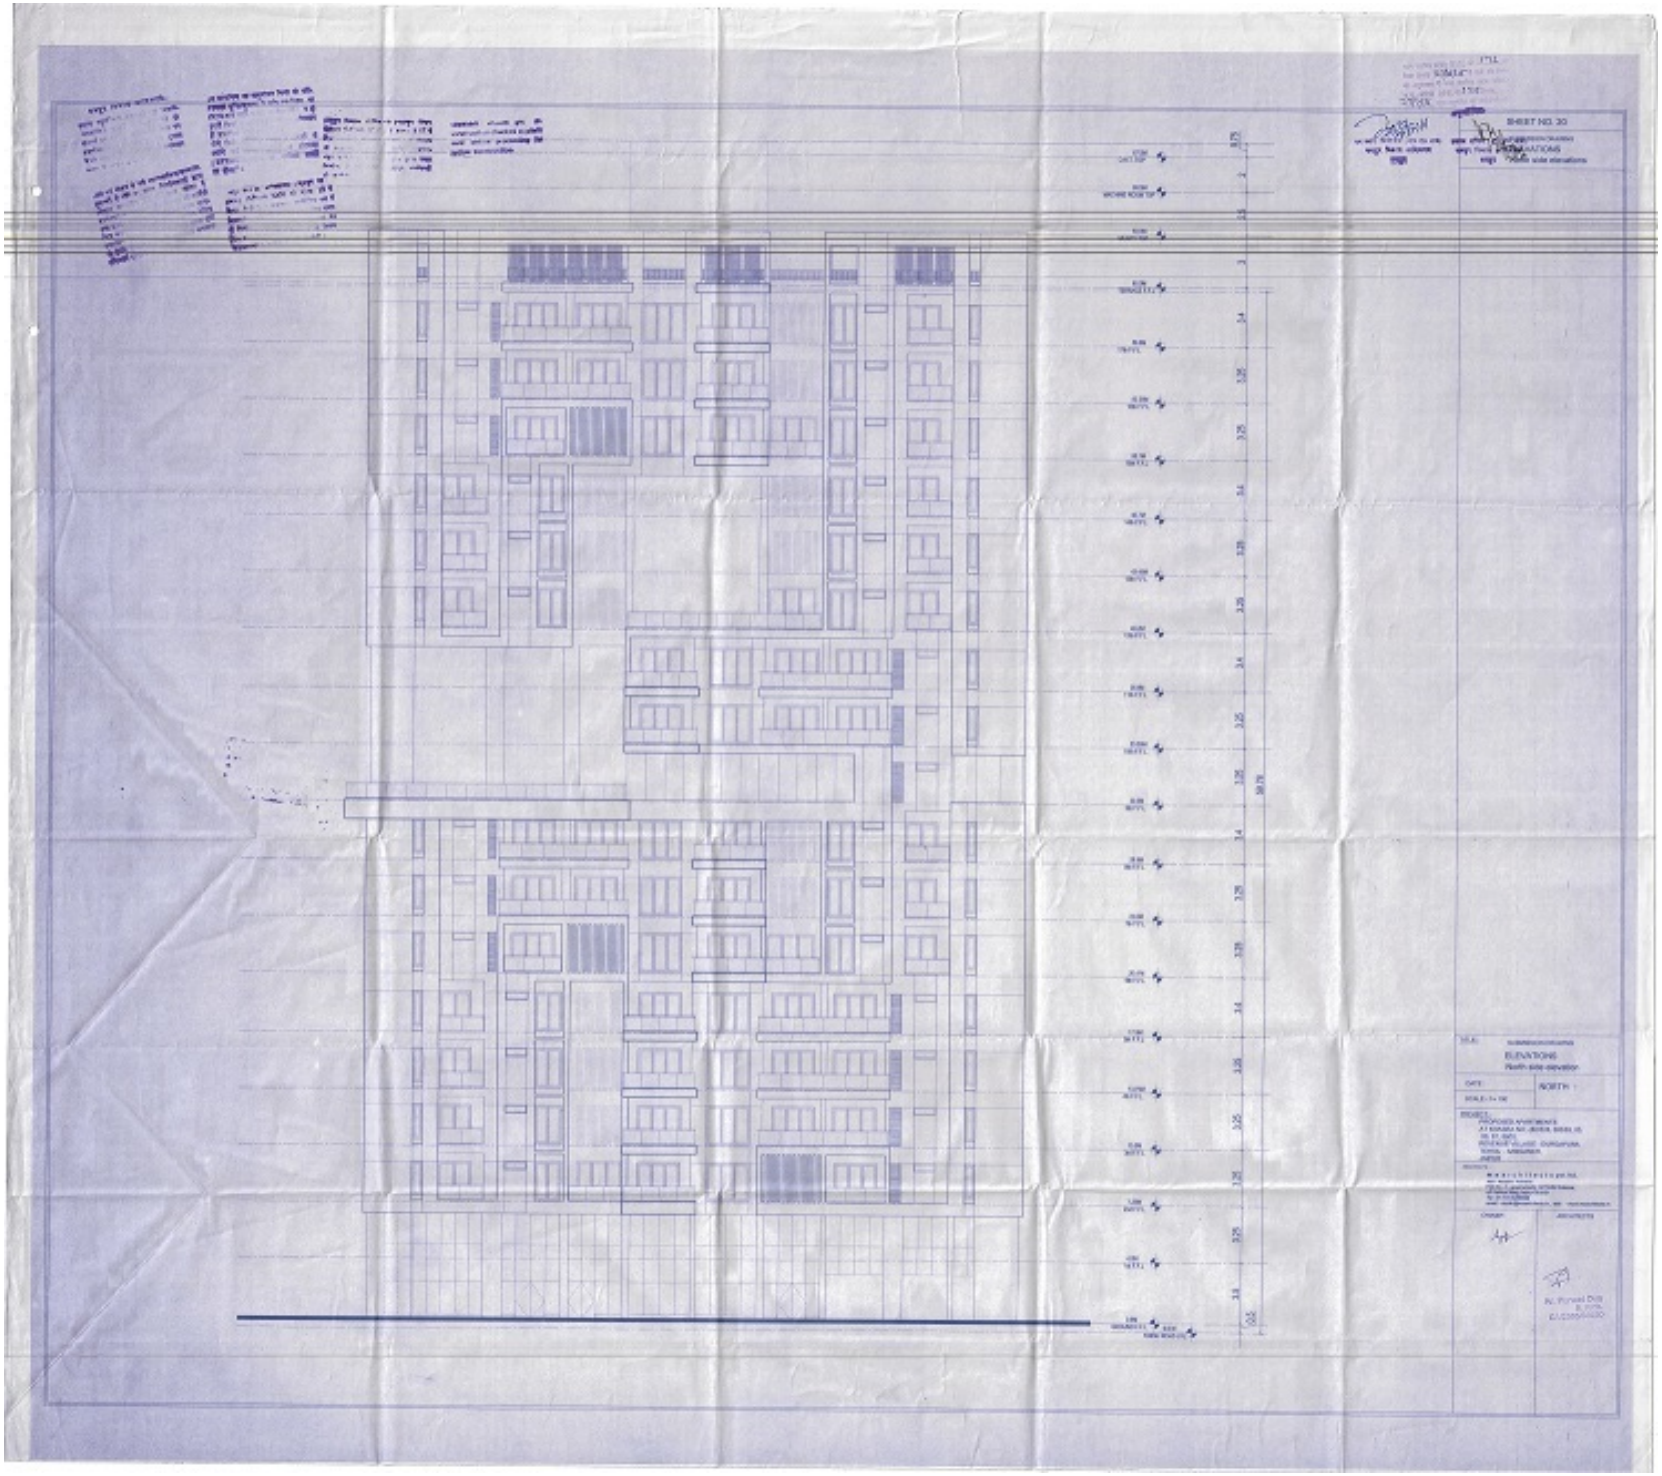
SHEET NO. 33
ELEVATIONS
North side elevation
NORTH

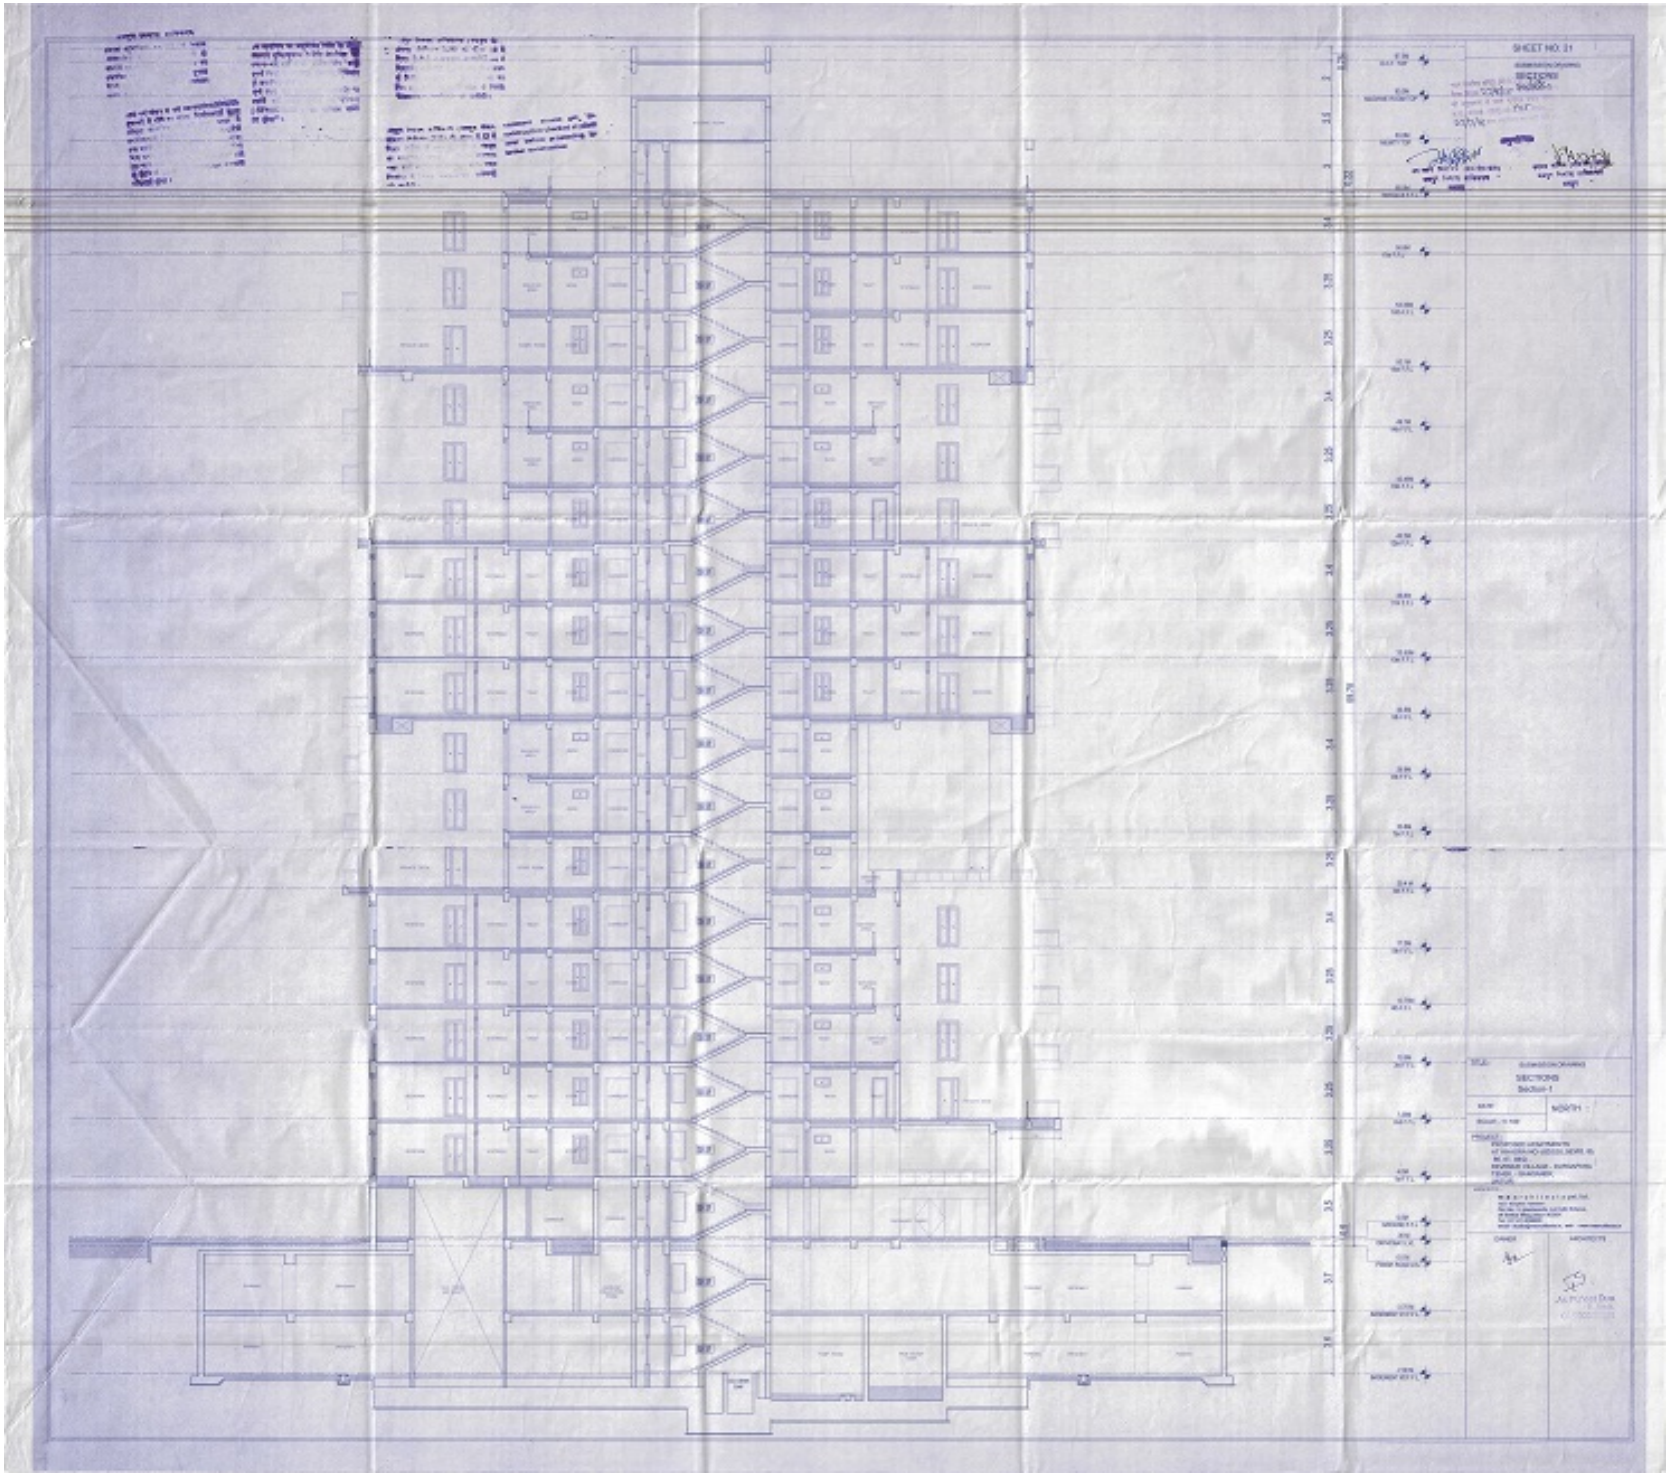
SHEET NO. 21
SECTIONS
Section-1
NORTH

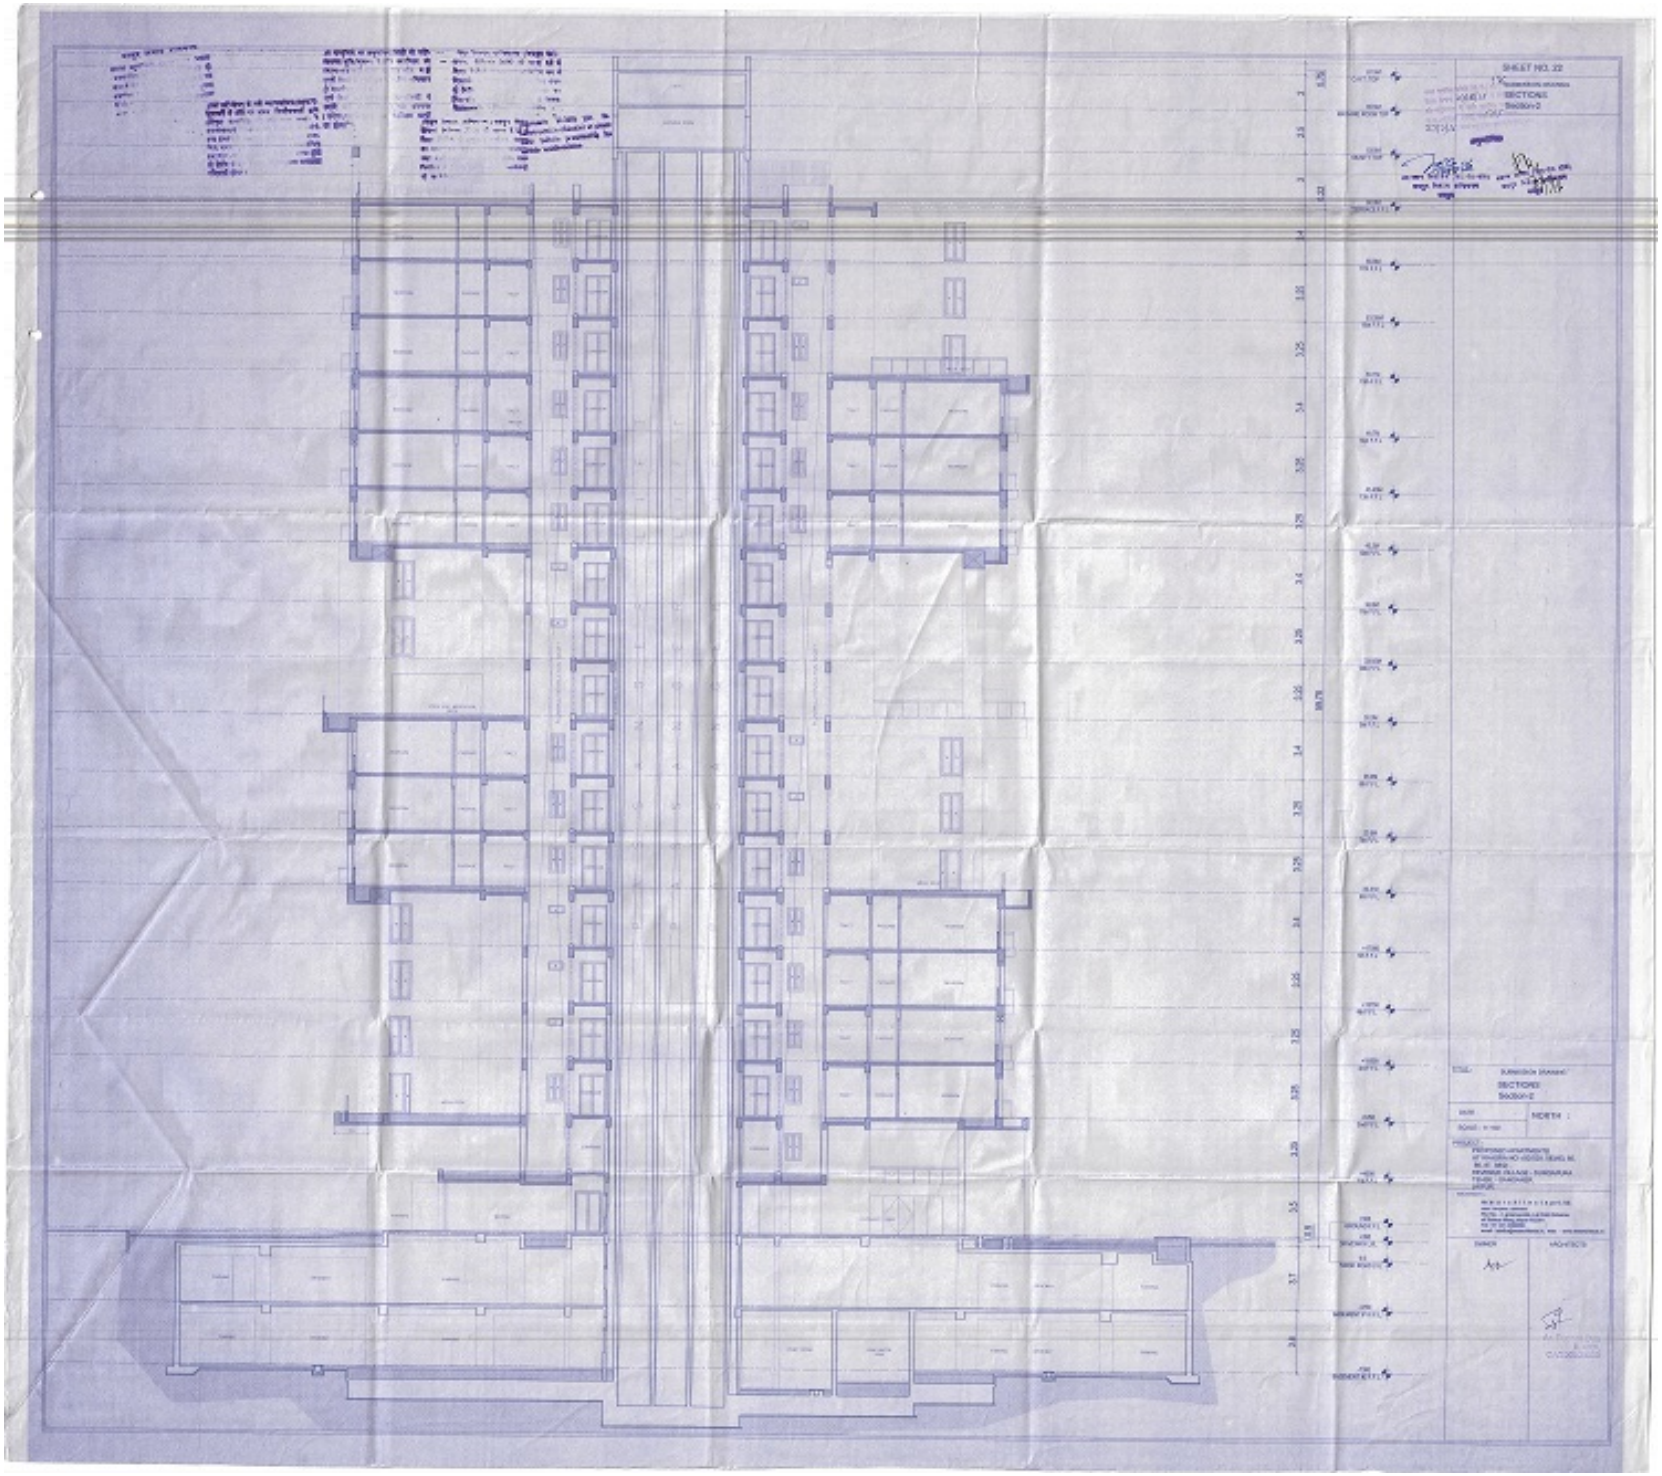
SHEET NO. 22
SECTIONS
SECTIONS
SHEET
NORTH