


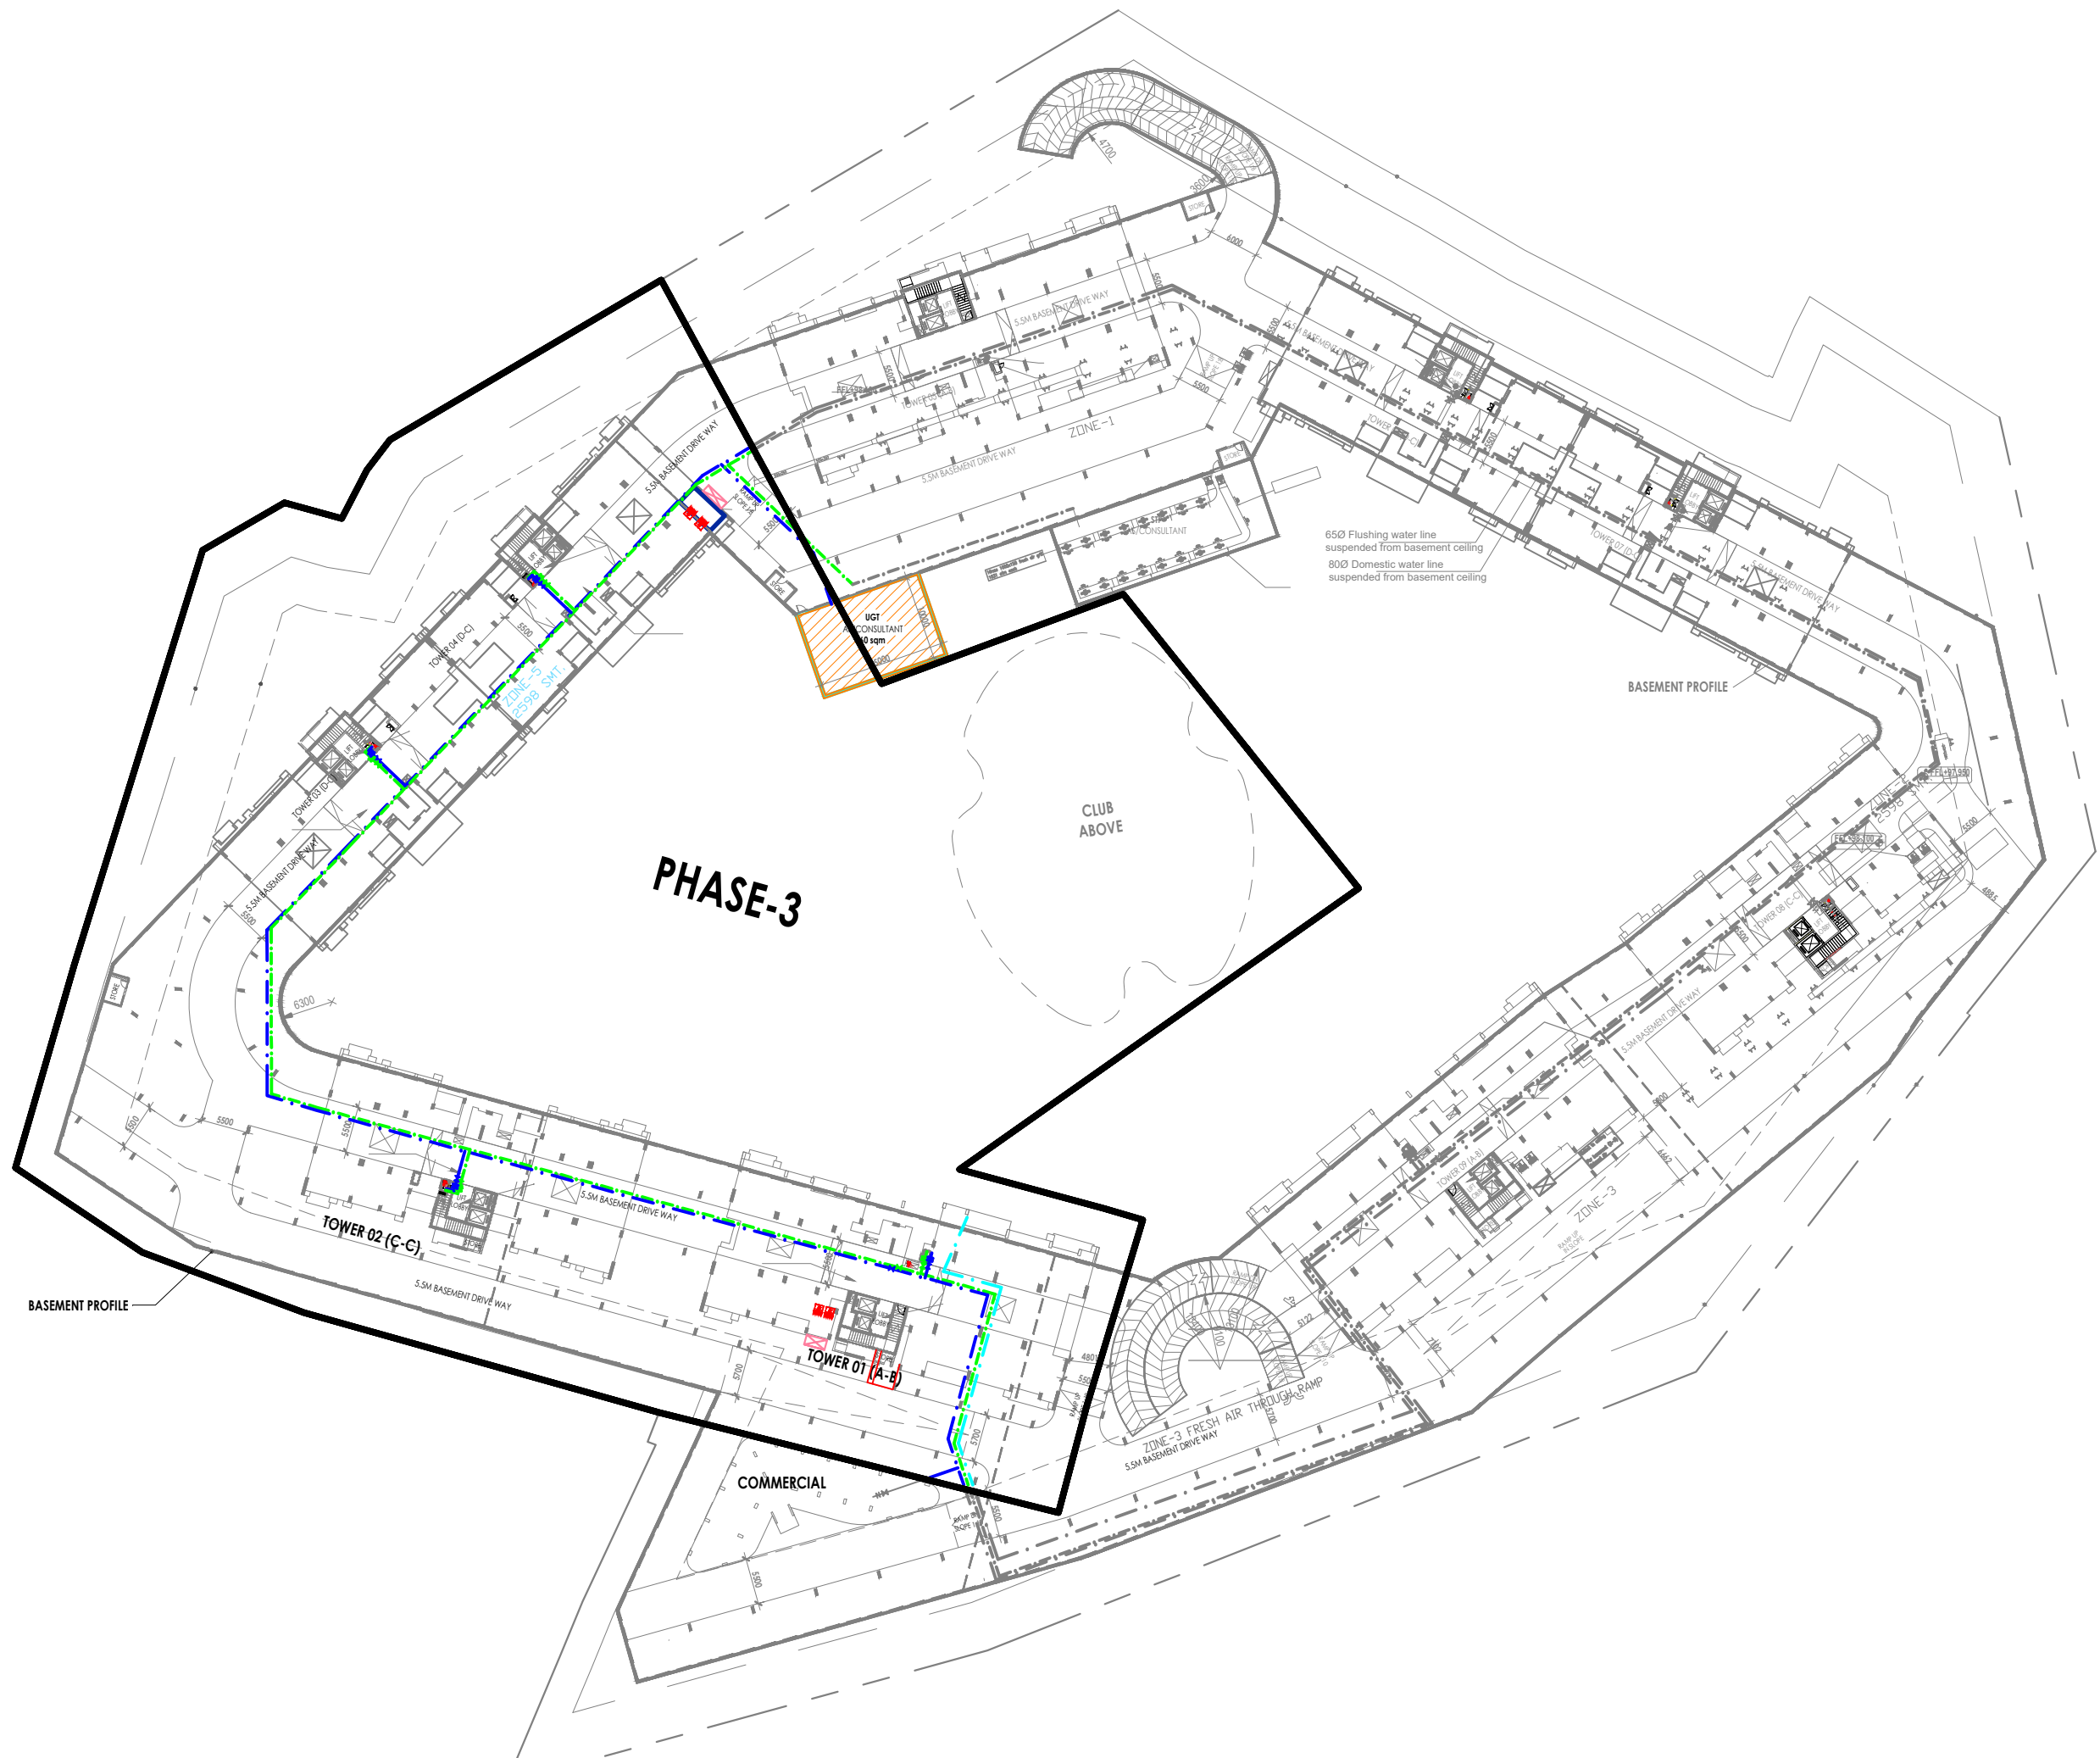

LEGEND :			
S. No.	SYMBOL	DESCRIPTION	POSITION
1.		BUTTERFLY VALVE	
2.		NON RETURN VALVE	
3.		STRAINER	
4.		DOMESTIC WATER LINE	
5.		FLUSHING WATER LINE	
6.		DOMESTIC WATER SUPPLY PIPE	
7.		FLUSHING WATER SUPPLY PIPE	
8.		WATER SUPPLY LINE FROM TOWER CC (FOR CLUB)	

R - 0	24/09/2021	Water Supply Ring Main & Towers Connection dia. shown.
Rev. No.	Date	Revision

Project :
ASHIANA AMANTRAN,
AT JAIPUR

Title :
BASEMENT PLAN

Subtitle :
WATER SUPPLY SYSTEM

Drawing Released For :
☒ APPROVAL ☐ SUBMISSION
☐ ADVANCE COPY ☐ CONSTRUCTION

Drg. No : AMANTARAN / BAS / WS-01

Scale : 1:400 Drawn By : Amit kumar

Date : February 2021 Design By : Sanjay Goel

Ckd By : Anand Havelia

Architects :
ricky mathur & associates
architects interior designers planners 33, Dhuleshwar Garden,
Jaipur, (RAJ.) India. 302 001 Tel: 91-141-2362888, 5125444 Fax: 91-141-4008700
e-mail: ricky@rickymathur.com

Services Consultant :
Consummate Engineering Services (P) Ltd.
Noida Office : B - 67, Sector - 67, Noida - 201 301
Tel : (0120) 2303500 (24 Lines)
Lko. Office : R 006, Rohtas Plumeria, Gomti Nagar, Lucknow
e mail : mail@cespl.in, website : www.cespl.in