
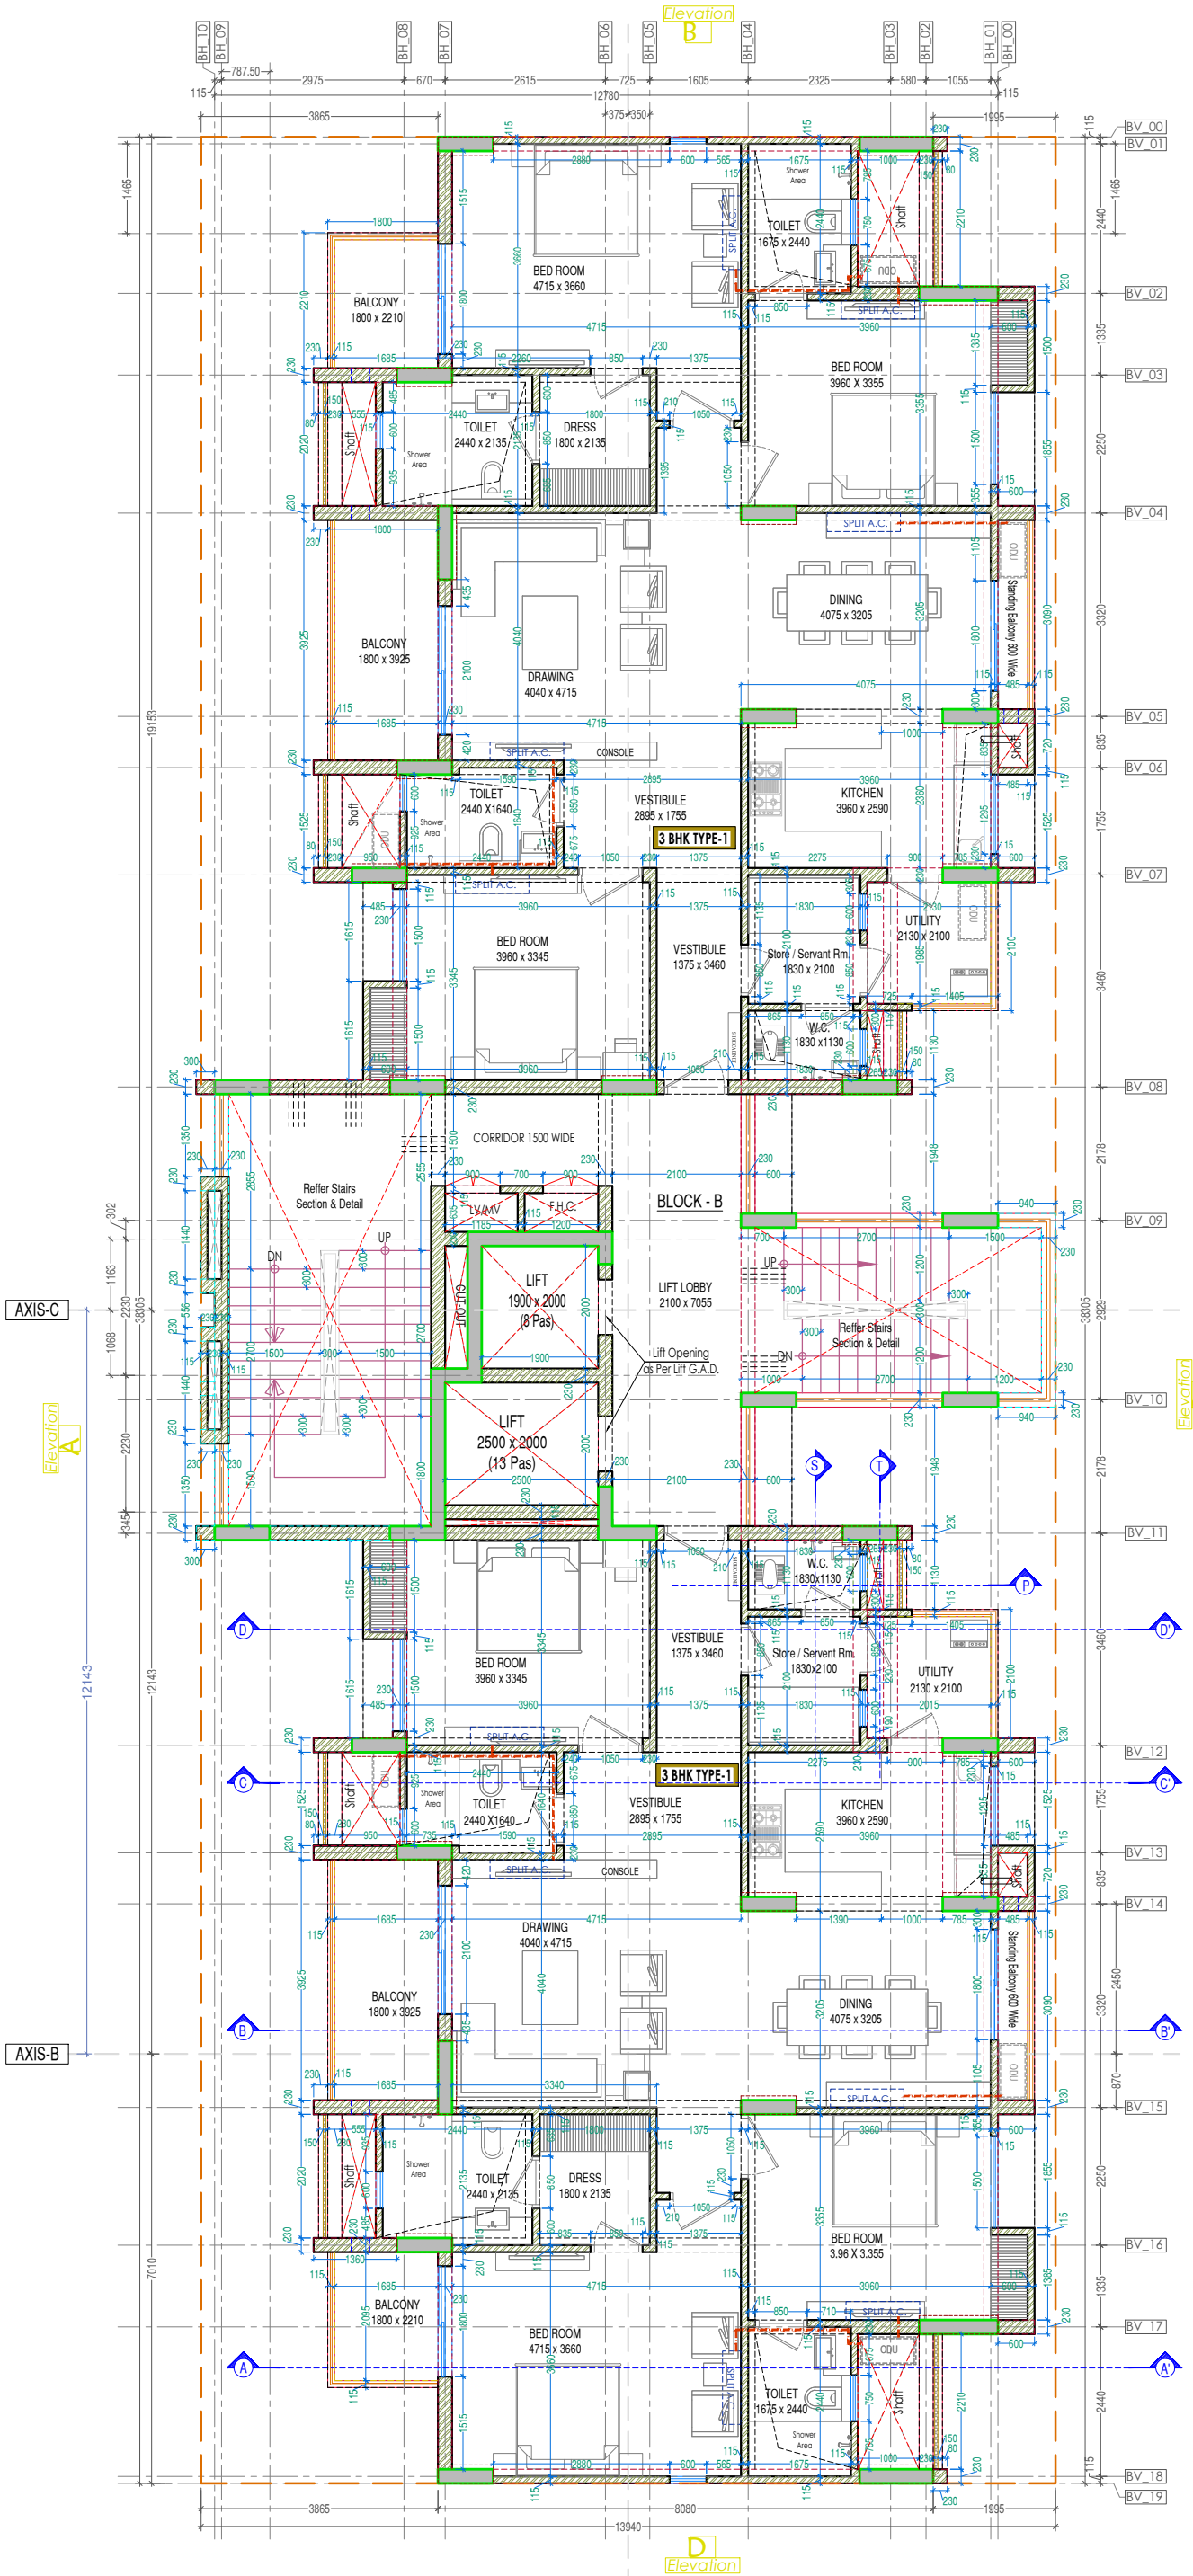


Typical (1st to 12th) Floor Working Plan

KEY PLAN :

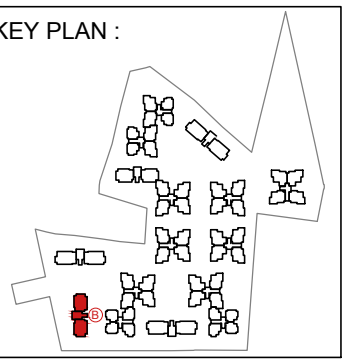

PROJECT :

ASHADEEP VEDANTA, JAIPUR

DEVELOPER / OWNER

ASHADEEP GROUP

6-D, Corporate Tower A2, Jawahar Lal Nehru Marg,
Near Jawahar Circle, Jaipur 302017
Jaipur Ph: 0141 - 4012942 (L)
E-mail: Info@ashadeepgroup.com
Website: www.ashadeepgroup.com
Call : 09309321000

ARCHITECT :

m a architects pvt. ltd.
Jaipur - Bangalore - Hyderabad

Plot No. -1, Greenwoods, Lal Kothi Scheme,
Sahkar Marg, Jaipur-302001
Tel : 91-141-4299999
email - studio@maarchitects.in
web - www.maarchitects.in

CONSULTANTS :

Structural:
Vijaytech Consultants Pvt. Ltd.

Services:
Srajan Associates
MEP Consultant
C-35A, Lajpat marg
c-scheme, Jaipur
E mail :- snajaipur@hotmail.com

BLOCK B

No.	Issued For :	Date	Chkd

DRAWN BY : ASHOK	NORTH:
CHECKED BY : Balwant	
DATE : 2015_07_10 (YYYY MM DD)	SCALE : 1 : 100

Drawing Title :
Block - B
Typical (1st to 12th) Floor Working Plan

PROJECT NO.	REV. NO.
GH – 4006	R_0

Drawing No.
GH / B / TF / SC / 6
(CATEGORY / BLOCK / FLOOR / TYPE / NUMBER)