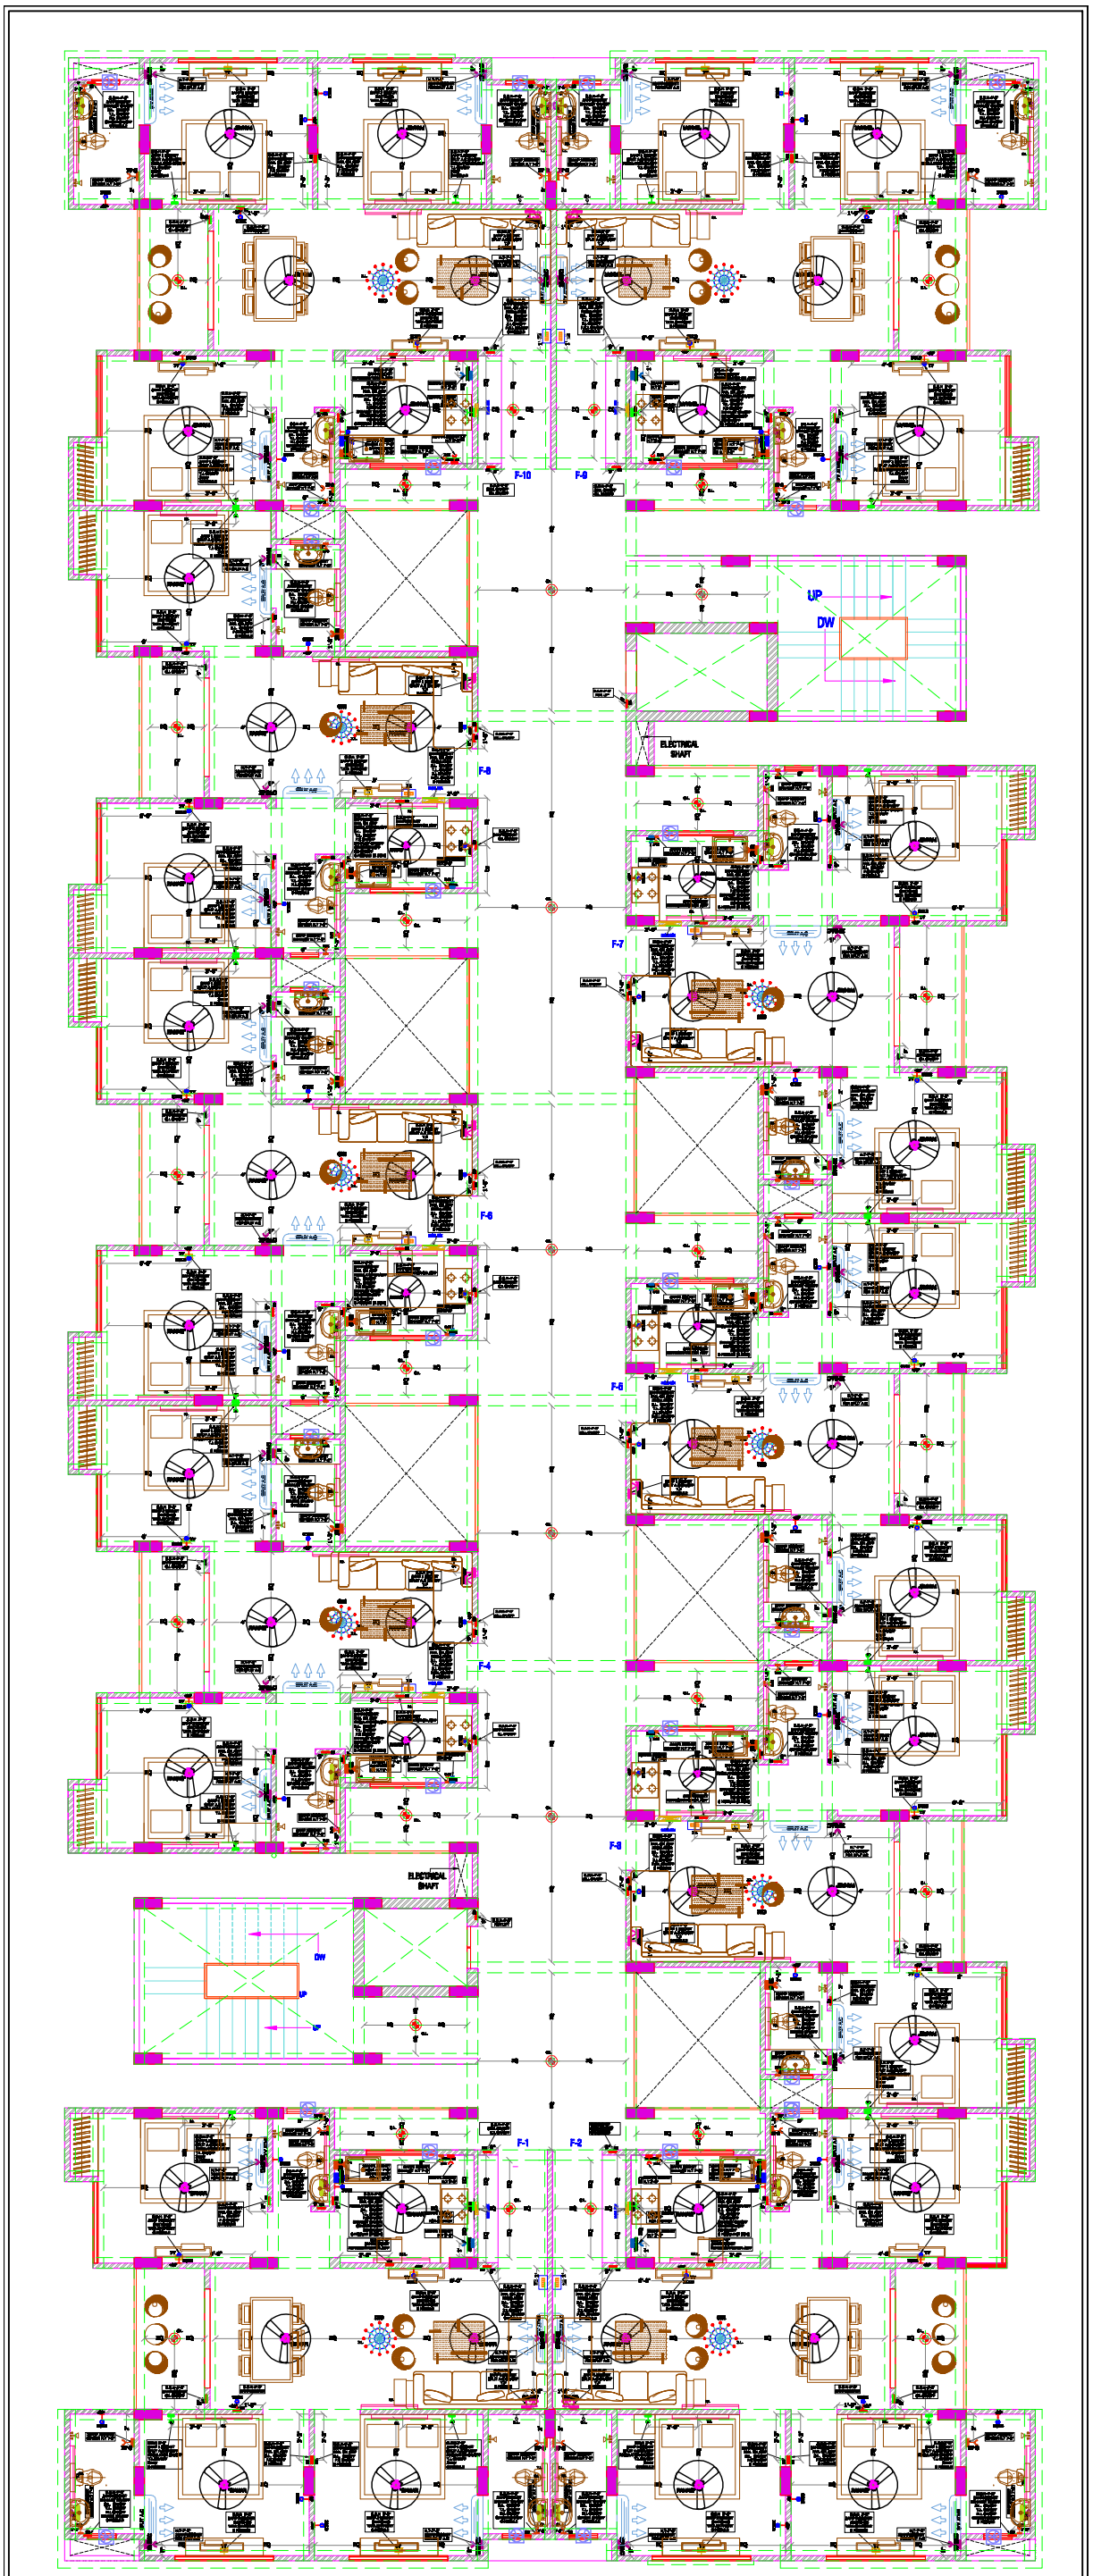

PROJECT TITLE:
PROPOSED MULTISTOREYED RESIDENTIAL APPARTMENT

DRAWING TITLE:
TYPICAL FLOOR ELECTRICAL PLAN

CLIENT NAME/ADDRESS/SIGN
KHASRA NO. 2169/2184,2191/1
MUHANA, TEH. SANGANER, JAIPUR.

ARCHITECT SIGN/SEAL
GAURAV KELAWAT
REGNO-CA/2008/50329

APPROVAL SUBMISSION
ISSUED FOR CONSTRUCTION

NORTH

SCALE- N.T.S.
DATE- 29-10-18
DRWN BY- ASHARSEN
CHKD BY- GAURAV AGRAWAL

SPACES
ARCHITECTS, ENGINEERS & ASSOCIATES