


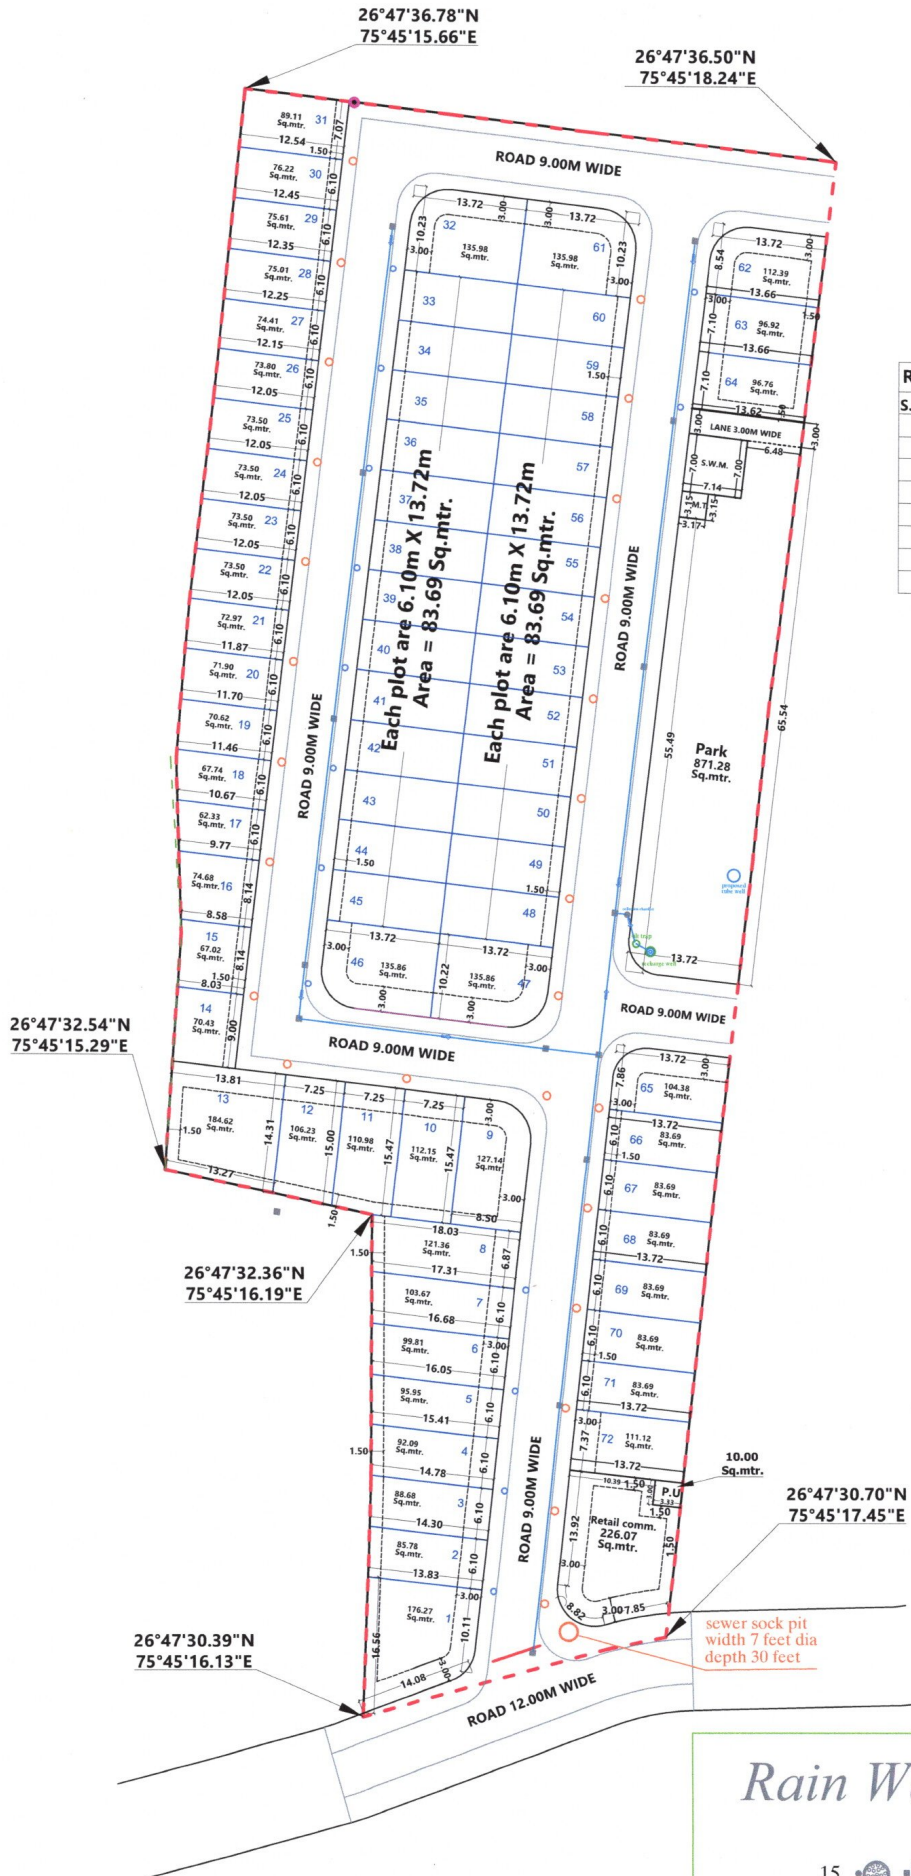

Layout Plan of "THE TOWN COURT-A"

KHASRA NO. 91, 92, 93, 96, 97 IN VILLAGE- MADRAMPURA, TEHSIL- SANGANER, DIST.- JAIPUR

Rain Water Harvesting/ Recharging



Residential Scheme Area Analysis:-

S.no.	Land Use	Area(sq.mtr)	Percent	
1	Residential	6553.98	58.00%	60.00%
2	Retail comm.	226.07	02.00 %	
3	Park	869.92	07.70 %	40.00%
4	S.w.m.	50.00	00.44%	
5	M.T.	10.00	00.09%	
6	P.U.	10.00	00.09%	
7	Road	3580.03	31.68%	
Total area		11300.00	100.00 %	100.00%



Rain Water Line Working

- 15 • rain water collection chamber 600x600x90mm
312mtr(52pcs) — 200mm ID dwc pipe
↑