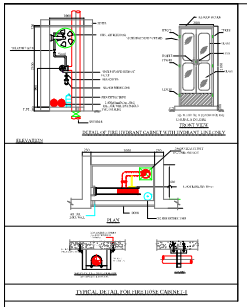

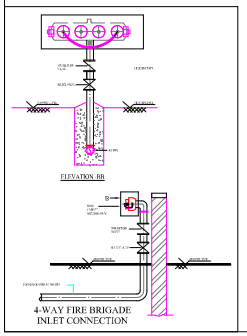

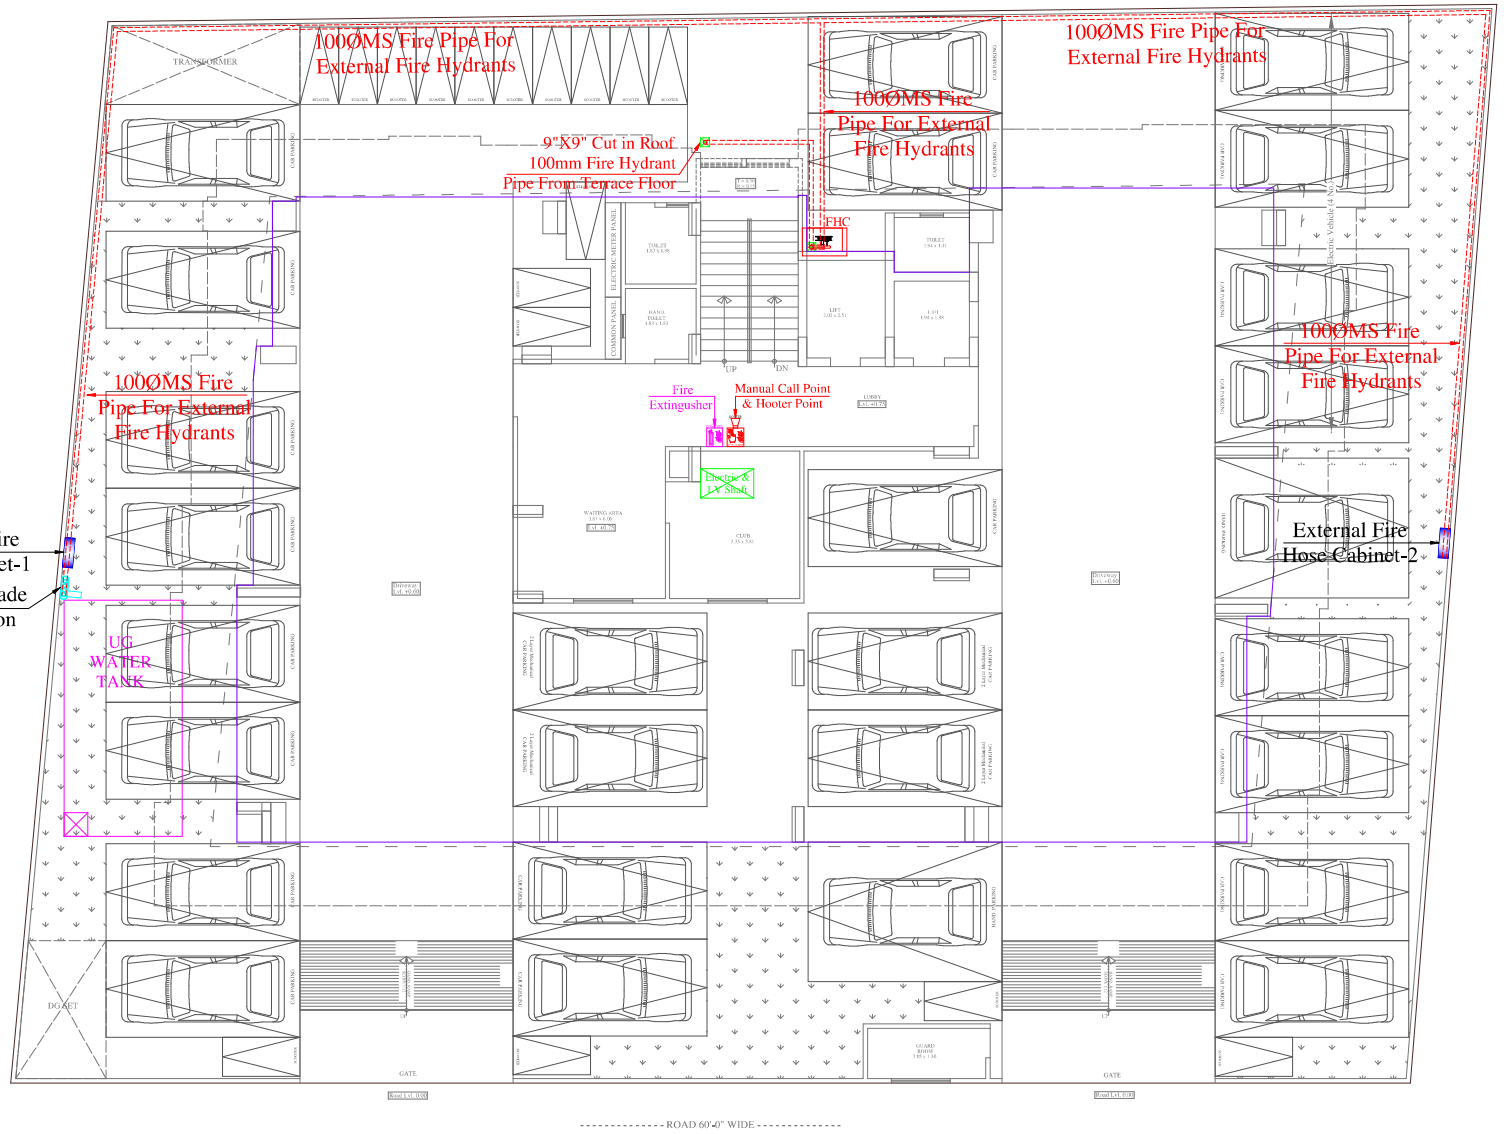

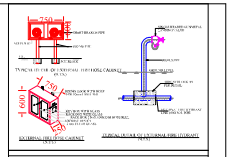

LEGENDS:

SYMBOL	QTY.	DESCRIPTION
		100ØMS FIRE PIPE FOR EXTERNAL FIRE HYDRANTS
	02	EXTERNAL FIRE HOSE CABINET

LEGENDS:

No.	Symbol	Description
01		FIRE EXTINGUSHER
01		MANUAL CALL POINT
01		HOOTER POINT
01		INTERNAL FIRE HOSE CABINET

VIPUL AGARWAL
M.E.P. CONSULTANT
B.E. ELECTRICAL

SERVICES CONSULTANT:
ASHI ASSOCIATES
F9/440,Keshav Marg Chitrakut Scheme,Jaipur
PH:91-0-93146-10438 ,0141-2440946
Mail:vipul8599@yahoo.com

DATE:- 18-12-2024

PROJECT NAME:-
SHUBH MANGAL ELEGANCE

PROMOTER:-
SHUBH MANGAL HOME LAN D

PROJECT ADDRESS:-
PLOT NO.A-18 & A-18A JANTA COLONY, JAIPUR

SUBMISSION

SCALE :-
1 : 100

DRAWING:-
STILT FLOOR
MCP, HOOTER, FIRE EXTINGUSHER & FIRE SHAFT MARKED, EXTERNAL FIRE HYDRANT & FIRE PIPE ROUTE PLAN

ARCHITECT :-
SPACE GRID
C-49,VIDYA APARTMENT,PARAS MARG, BAPU NAGAR,NEAR JANTA STORE CIRCLE, JAIPUR-302015
PH-09314918766,0141-4005506 (O)
Email:-info.spacegrid@gmail.com