

TYPICAL FLOOR PLAN (Ground to 5th.) FIRE FIGHTING LAYOUT

M/s VINAYAK BUILDCON
PARTNER
E. SANJEEV SHARMA
B.E (Electrical)


DATE	29. Jan. 2024
SCALE	R.O
PROJECT NO.	NTS
WORKING DRAWING	NO.
NAME OF DRAWING	TYPICAL FLOOR PLAN (Ground to 5th.) FIRE FIGHTING LAYOUT
PROJECT	PROPOSED RESIDENTIAL BUILDING ON P. NO. 16, 17, 18, 19 & 20 SCHHEM- SUSHMA WHAR- C, JAPUR
CONTENTS	
DATE	
REVISION	
NO.	
DESCRIPTION	
DATE	
REVISION	
NO.	
DESCRIPTION	

PRODUCED BY AN AUTODESK EDUCATIONAL PRODUCT



PRODUCED BY AN AUTODESK EDUCATIONAL PRODUCT

PROJECT NAME:- ROYAL REGALTYA
DEVELOPER NAME:- VINAYAK BUILDCON
ARCHITECTS :
ARCHITECTURE N INTERIORS
Plot no. 72, S.P. Marg, C-Scheme
Japur, Rajasthan, India
cont: +91 9950595991, 91 9982812777
e-mail: jeebs.arch@gmail.com

LEGEND:-	
FIRE HYDRANT MS PIPE	
EXTERNAL FIRE HYDRANT	
EXTERNAL FIRE HOSE CABINET	
FIRE HOSE CABINET	
UPRIGHT SPRINKLER HEAD	
PENDENT SPRINKLER HEAD	
SIDE WALL SPRINKLER HEAD	
FIRE EXTINGUISHER	
2 WAY FIRE BRIGADE INLET	

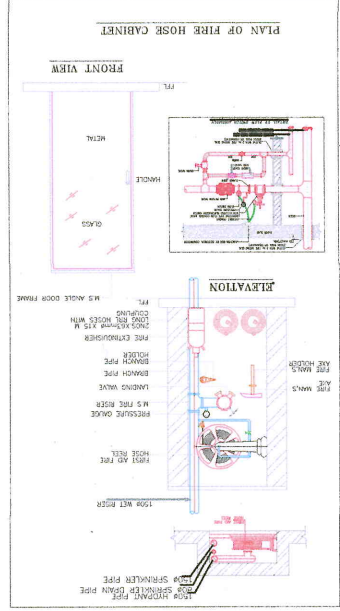

TERRACE FLOOR FIRE FIGHTING LAYOUT

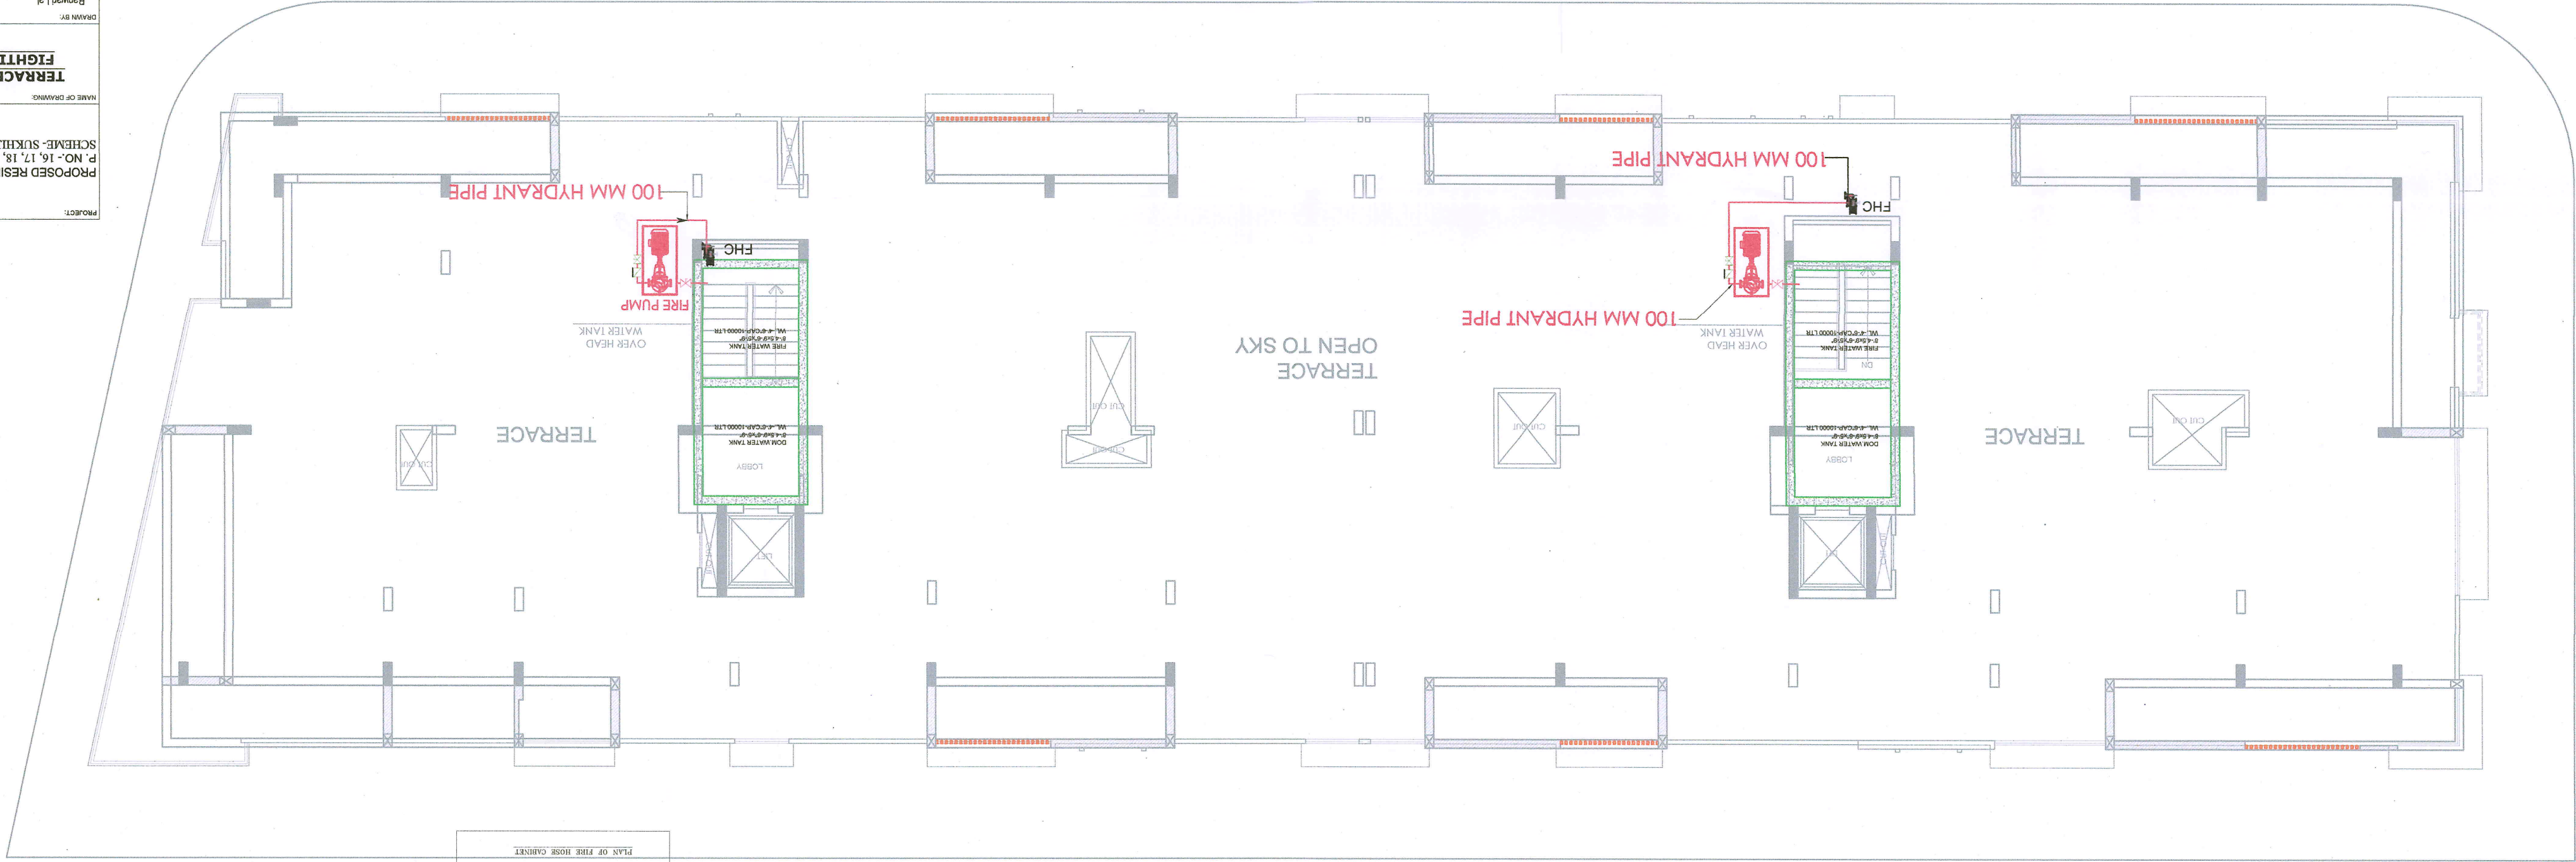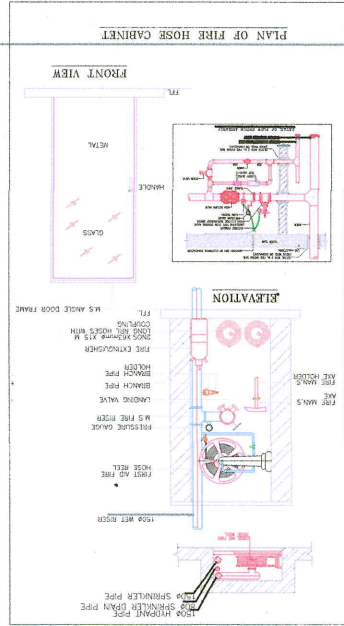

LEGEND:-

	FIRE HYDRANT MS PIPE
	BALL VALVE
	EXTERNAL FIRE HYDRANT
	EXTERNAL FIRE HOSE CABINET
	FIRE HOSE CABINET
	UPRIGHT SPRINKLER HEAD
	PENDENT SPRINKLER HEAD
	SIDE WALL SPRINKLER HEAD
	FIRE EXTINGUISHER
	2 WAY FIRE BRIGADE INLET

PROJECT NAME:- ROYAL REGALITY
DEVELOPER NAME:- VINAYAK BUILDCOM
ARCHITECTS : 4 INSIDE
ARCHITECTURE N INTERIORS
Plot no. 72, S.P. Marg, C. Scheme
Jaipur, Rajasthan, India
cont. +91 9960363991, 91 9962612777
e.mail: jeebs.arch@gmail.com

PROJECT: PROPOSED RESIDENTIAL BUILDING ON P. NO- 16, 17, 18, 19 & 20
SCHEME- SUKHIA VIHAR-C, JAIPUR
NAME OF DRAWING: TERRACE FLOOR FIRE FIGHTING LAYOUT
APPROVED BY: JITEENDRA SHARMA
DRAWING: NORTH
WORKING DRAWING
DATE: 12. May- 2024
REV NO.: R-0
SCALE: NTS
DRAWING NO.: 18.0 MT. SECTOR ROAD

ER. SANJEEV SHARMA
(E.T. Electrical)

M/S VINAYAK BUILDCOM
PARTNER