


ROAD 30'-0" WIDE

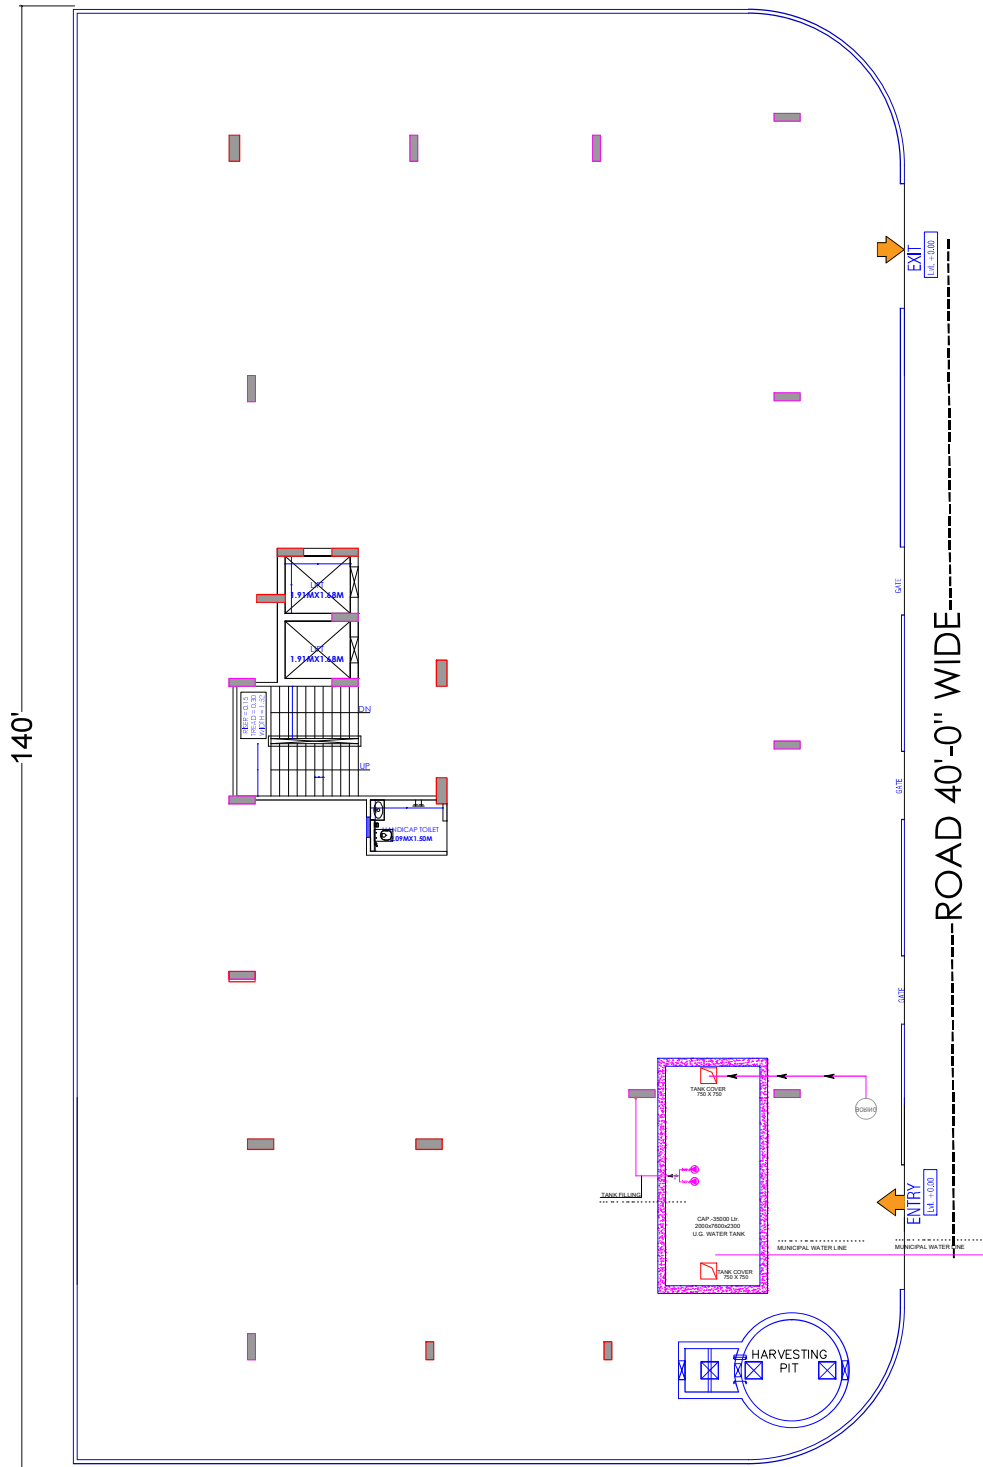

140'

ROAD 40'-0" WIDE

ROAD 40'-0" WIDE

LEGENDS		
S.NO.	SYMBOL	DESCRIPTION
1.		SDR-11 Fresh Water Pipe
2.		SDR-11 Solar Water Pipe
3.		Waste Water Pipe (W.P.)
4.		Soil Pipe (S.P.)
5.		Rain Water Pipe (R.W.P.)
6.		Butter Fly Valve (B.F.V.)
7.		Geyser
8.		RO
9.		Single Lever Diverter
10.		Concealed Valve
11.		Angle Valve
12.		Nansen Trap
13.		P-Trap
14.		Tap
15.		Floor Drain (F.D.)
16.		Plain Tee (Ptee)
17.		Gully Trap (G.T.)
18.		

SACHIN KUMAR
B. TECH. (CIVIL)

For R.K. Builders & Developers
Sachin Kumar
Proprietor

WARNING

1. This drawing is the sole copyright of Architects **VISTAAR** and should be used for the purpose expressly issued.

GENERAL NOTES

1. All dimensions are in feet and inches.
2. Do not scale this drawing follow written dimensions only.
3. This drawing should be read in conjunction with other architectural and structural drawings.
4. Any discrepancy in the drawing should be immediately brought to the notice of architect.

PROJECT TITLE

THE VERANDA
PROPOSED RESIDENTIAL
BUILDING AT PLOT-16,17,18 &
19,SCHEME-VINAYAK VIHAR AT
JAIPUR

DRAWING TITLE

COMMON AREA WATER SUPPLY

ARCHITECTS :

VISTAAR ARCHITECTS & PLANNERS
Architects - Interior Designers
B-2/12, Childroot scheme,
main Gandhi Path,Opp mall of jaipur,Jaipur
PH:- 0141-4116461,09001010366

DATE	DATE	REV.	NORTH
MANDI KUMAR	07-08-2025		
SCALE	JOB NO.		
NTS			



