

PROPOSED LAYOUT PLAN OF PRATAP RESIDENCY UNDER KHASRA NO.-169,170,171 AT REVENUE VILLAGE -BASSI,TEHSIL-BASSI,DIST.-JAIPUR



Anuj
ANUJ SHARMA
B. Tech. (Civil)
Degree No. 030105

ANUJ SHARMA
EMAIL : SEIANUJ01@GMAIL.COM
MOB. : 9783766666
ADD. : 101, PRISM TOWER,OPP. POLICE HEADQUATER,
LALKOTHI SCHEME,TONK ROAD JAIPUR (RAJ.) 302015

LAYOUT PLAN OF RAIN WATER HARVESTING SYSTEM


LEGENDS :-		Length (Mtr. / Nos.)
Rain Water Harvesting Legends:-		
Symbols	Relation To	NOS./LEN.
●	Manhole 450 X 450 X 600	09 Nos.
●	Manhole 450 X 450 X 900/ as detail	01 Nos.
—	160 MM HDPE PIPE	205m
➤	Rainwater Harvesting Line Slope	
⊕	Rainwater Harvesting Collection Pit	01 Nos.

Residential Scheme Area Analysis:-

S.NO	LAND USE	AREA IN SQMT.	%
1	RESIDENTIAL	7369.39	51.10
2	COMMERCIAL	541.06	3.75
3	RETAIL COMM.	303.12	2.10
4	PARK	724.1	5.02
5	S.W.M.	50.03	0.35
6	M.T.	20	0.14
7	18 MT ROAD AREA	878.53	6.09
8	SCHEME ROAD AREA	4536.63	31.45
9	TOTAL AREA	14422.86	100.00



KHASRA MAP

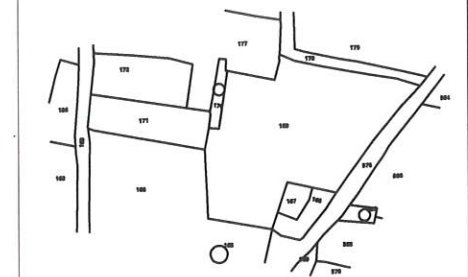

GOOGLE IMAGE MAP OF EXISTING LAND
AT REVENUE VILLAGE -BASSI,TEHSIL-BASSI,DIST.-JAIPUR
UNDER KHASRA NO.-169,170,171




Consultant:-



**CadMax
PROJECTS (P) LTD.**

301, Prism Tower, Opp. Police Headquarter,
Lalkothi scheme, Tonk Road JAIPUR (RAJ.) 302015
PH : 0141-4113111, Mob : +91-9829045031
Website: www.cadmaxpro.com, e-mail: info@cadmaxpro.com

PROPOSED LAYOUT PLAN OF PRATAP RESIDENCY UNDER KHASRA NO.-169,170,171 AT REVENUE VILLAGE -BASSI,TEHSIL-BASSI,DIST.-JAIPUR

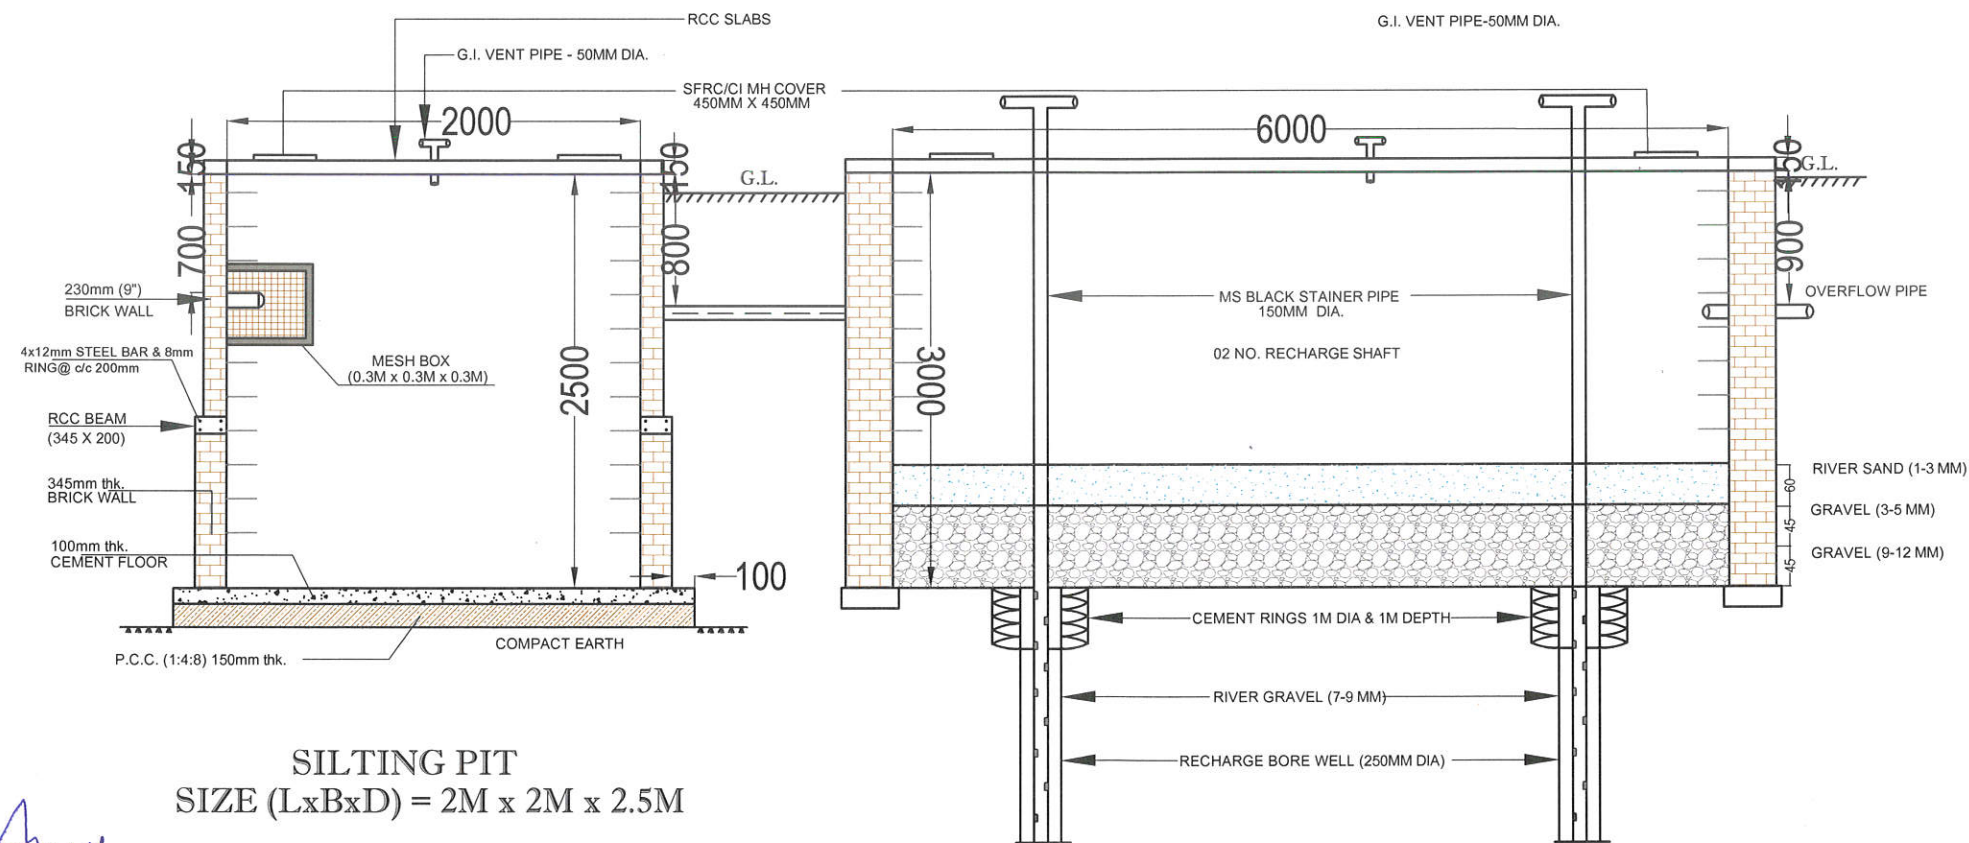

Anuj
ANUJ SHARMA
B. Tech. (Civil)
Degree No. 030105

ANUJ SHARMA
EMAIL : SEIANUJ01@GMAIL.COM
MOB. : 9783766666
ADD. : 101, PRISM TOWER,OPP. POLICE HEADQUATER,
LALKOTHI SCHEME,TONK ROAD JAIPUR (RAJ.) 302015

RAIN WATER HARVESTING STRUCTURE SITE


**NOTE - DRAWING IS NOT TO SCALE
INDICATIVE DRAWING**

Residential Scheme Area Analysis:-

S.NO	LAND USE	AREA IN SQMT.	%
1	RESIDENTIAL	7369.39	51.10
2	COMMERCIAL	541.06	3.75
3	RETAIL COMM.	303.12	2.10
4	PARK	724.1	5.02
5	S.W.M.	50.03	0.35
6	M.T.	20	0.14
7	18 MT ROAD AREA	878.53	6.09
8	SCHEME ROAD AREA	4536.63	31.45
9	TOTAL AREA	14422.86	100.00



KHASRA MAP

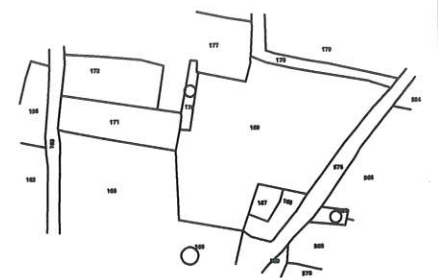

GOOGLE IMAGE MAP OF EXISTING LAND
AT REVENUE VILLAGE -BASSI,TEHSIL-BASSI,DIST.-JAIPUR
UNDER KHASRA NO.-169,170,171



Consultant:-



**CadMax
PROJECTS (P) LTD.**

301, Prism Tower,Opp. Police Headquater,
Lalkothi scheme,Tonk Road JAIPUR (RAJ.) 302015
PH: 0141-4113111, Mob.: +91-9829045031
Website: www.cadmaxpro.com, e-mail: info@cadmaxpro.com