


PROPOSED ELECTRIFICATION NETWORK LAY OUT PLAN OF

" KALYAN BAGH GOLD "

AT VILLAGE :- RAM NAGARIYA , TEH - SANGANER ,JAIPUR ,RAJASTHAN

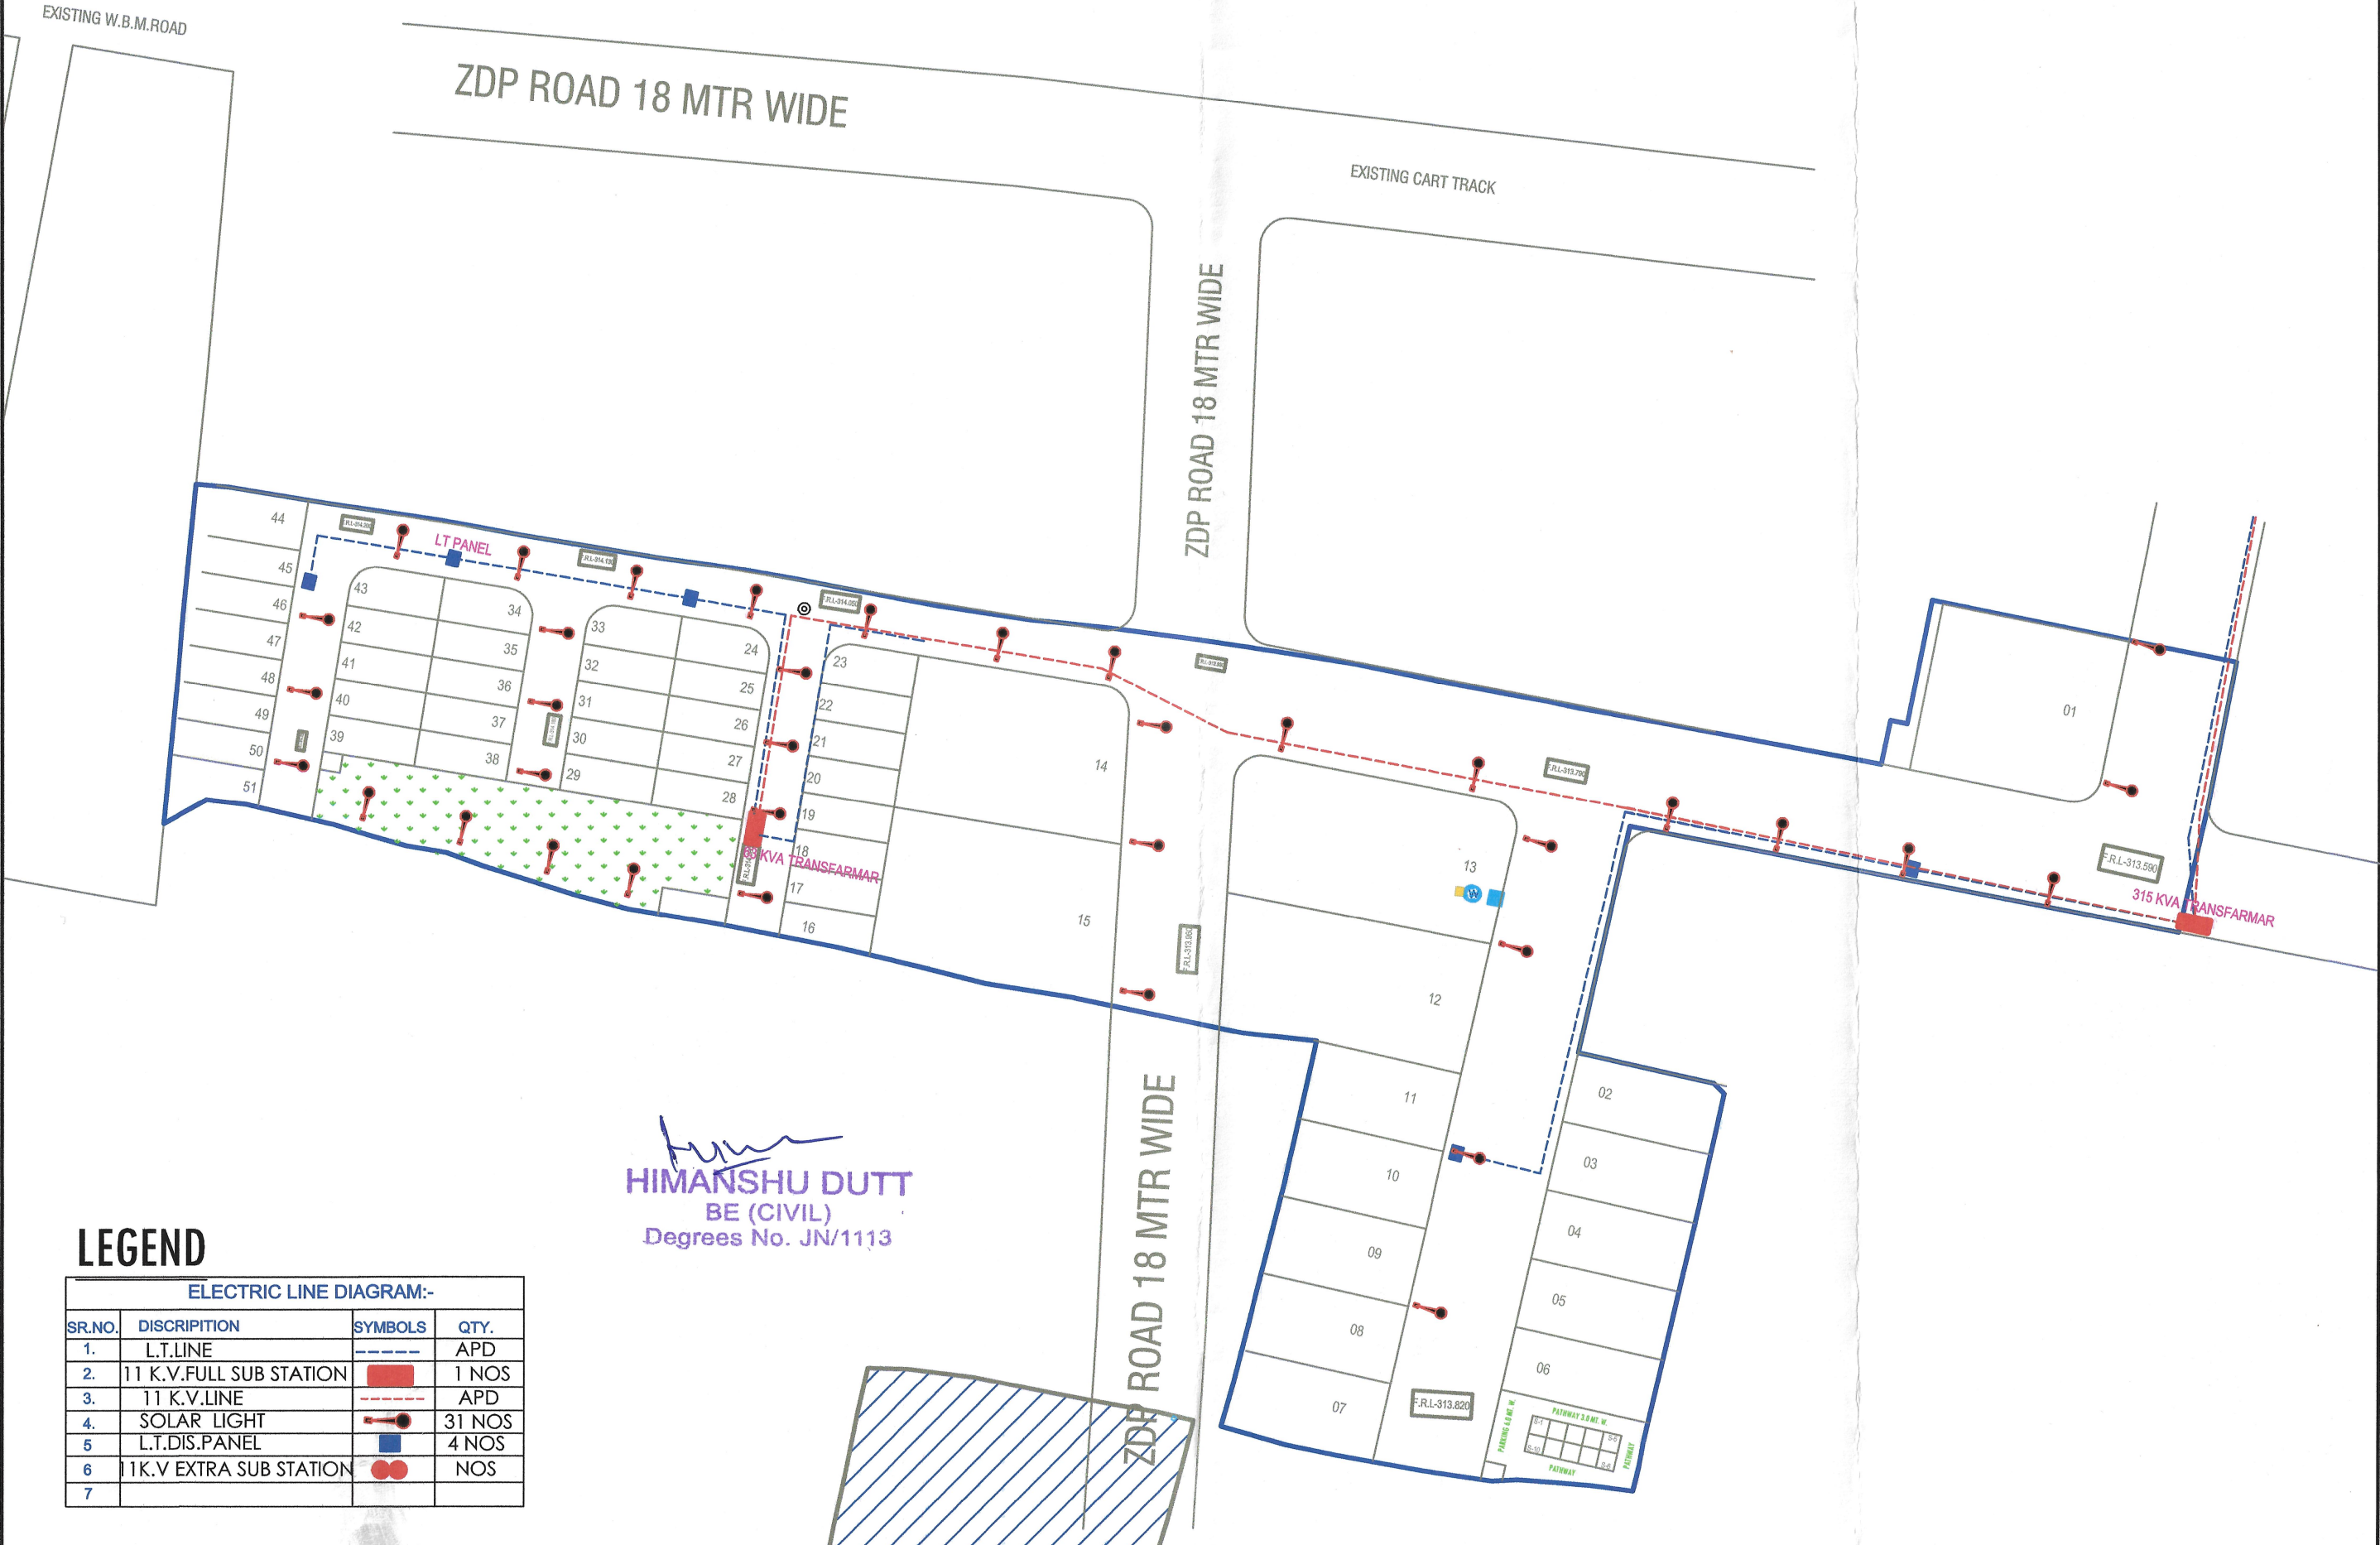

LEGEND

ELECTRIC LINE DIAGRAM:-			
SR.NO.	DISCRPTION	SYMBOLS	QTY.
1.	L.T.LINE	---	APD
2.	11 K.V.FULL SUB STATION	■	1 NOS
3.	11 K.V.LINE	---	APD
4.	SOLAR LIGHT	●	31 NOS
5.	L.T.DIS.PANEL	■	4 NOS
6.	1K.V EXTRA SUB STATION	●●	NOS
7.			

Himanshu Dutt
HIMANSHU DUTT
BE (CIVIL)
Degrees No. JN/1113