


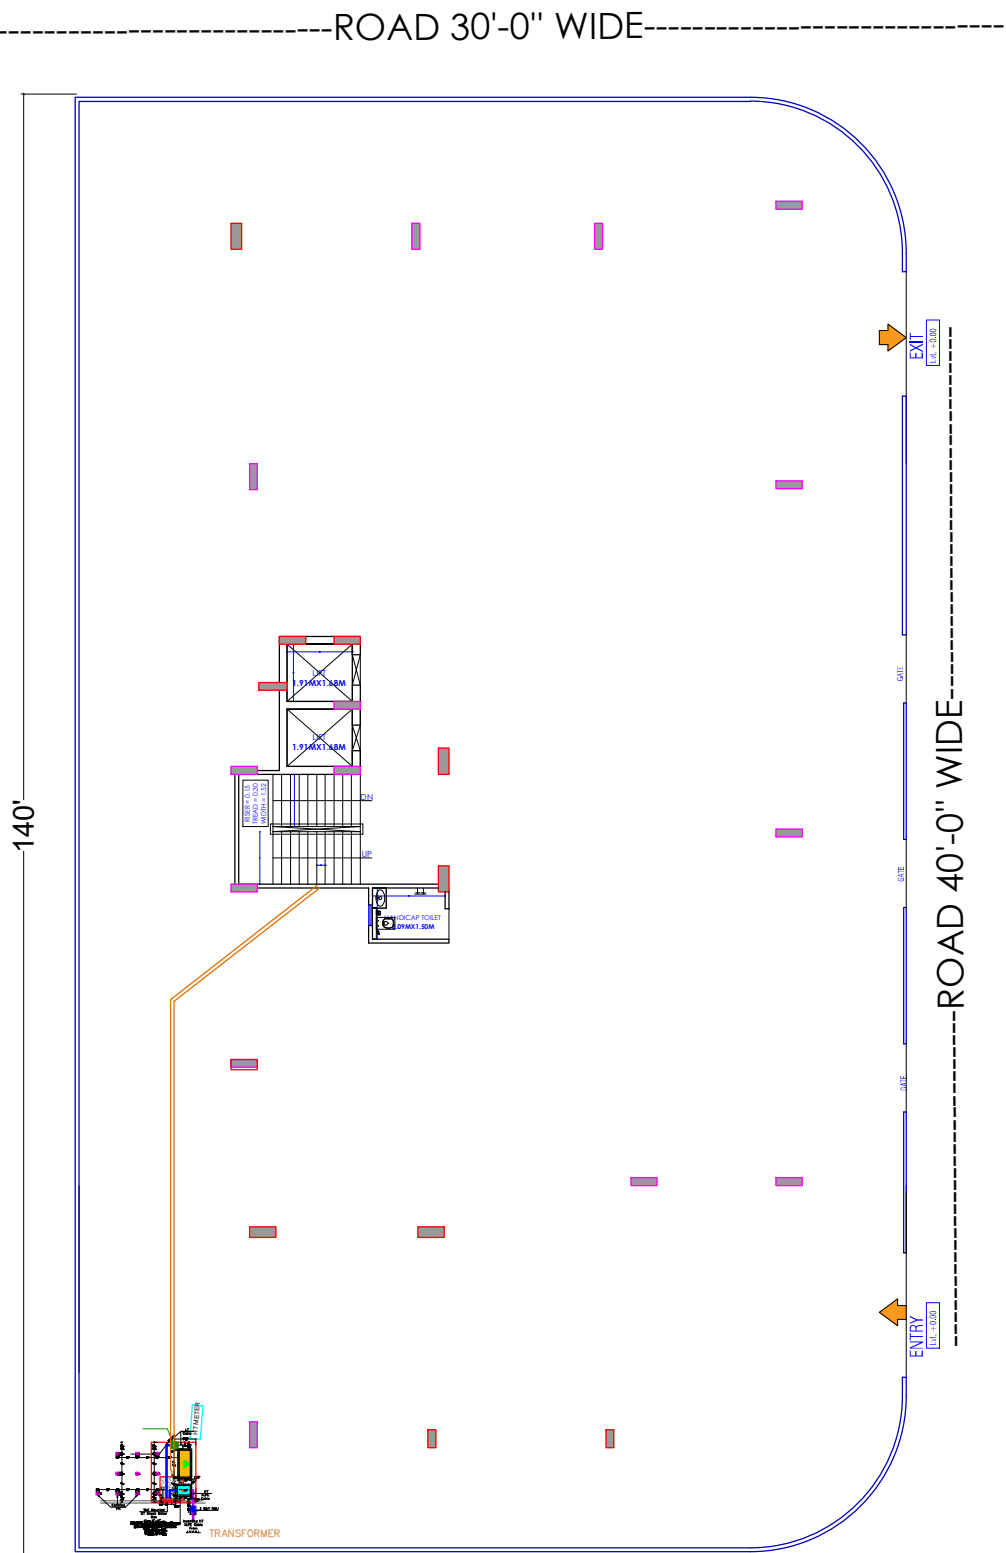

LEGEND	
SYMBOL	DESCRIPTION
	SWITCH
	SWITCH (Wired As Switch) & Switches
	15A SOCKET WITH SWITCH
	15A POWER SOCKET WITH SWITCH
	15A SOCKET
	COMPUTER MON
	TOLUET MIRROR LIGHT 1/4W
	WALL BRACKET LED LIGHT
	1 x 14 W MIRROR LIGHT
	100' / 1200 MM SWEET CEILING FAN
	1 x 72 W CONCEALED FOOT LIGHT
	2 x 8 W CONCEALED FOOT LIGHT
	1 x 72 W CHANTRYLIGHT 5'-0"
	15A 5/5 FOR MIDWINTER & 15A 5/5 FOR MIDWINTER
	15A 5/5 FOR CHANTRYLIGHT 5'-0"
	15A 5/5 FOR FREEZEIGHT 9'-0"
	3 x 1 S 508M LIGHT CORD WIRE FOR AC IDU
	3 x 1 S 508M 2 WAY LIGHT CORD WIRE
	3 x 2 S 508M CUL WIRE FOR POWER CIRCUIT
	3 x 2 S 508M CUL WIRE FOR LIGHT CIRCUIT
	CAT-1 LAN WIRE RJ-45 JACK TO LAN SWITCH
	CAT-1 TELEPHONE WIRE RJ-11 JACK TO TBX
	RG4 TV CABLE SETUP BOX TO TV W/PLUTER
	CAT-1 CCTV CABLE CCTV CAMERA TO TV

SACHIN KUMAR
B. TECH. (CIVIL)

For R K Builders & Developers
21/04/21
Proprietor

WARNING

1. This drawing is the sole copyright of Architects VISTAAR and should be used for the purpose expressly issued.

GENERAL NOTES

1. All dimensions are in feet and inches.
2. Do not scale this drawing follow written dimensions only.
3. This drawing should be read in conjunction with other architectural and structural drawings.
4. Any discrepancy in the drawing should be immediately brought to the notice of architect.

PROJECT TITLE

THE VERANDA
PROPOSED RESIDENTIAL
BUILDING AT PLOT-16,17,18 &
19,SCHEME-VINAYAK VIHAR AT
JAIPUR

DRAWING TITLE

TRANSFORMER

ARCHITECTS :

VISTAAR ARCHITECTS & PLANNERS
Architects :: Interior Designers
B-2/12, Chitrakoot scheme,
main Gandhi Path, Opp mall of jaipur, Jaipur
PH.- 0141-4116461, 09001010366

PATH:-			
DRN.	DATE	REV.	NORTH
MANOJ KUMARAT	07-08-2025		
SCALE	JOB NO.		
N.T.S			

