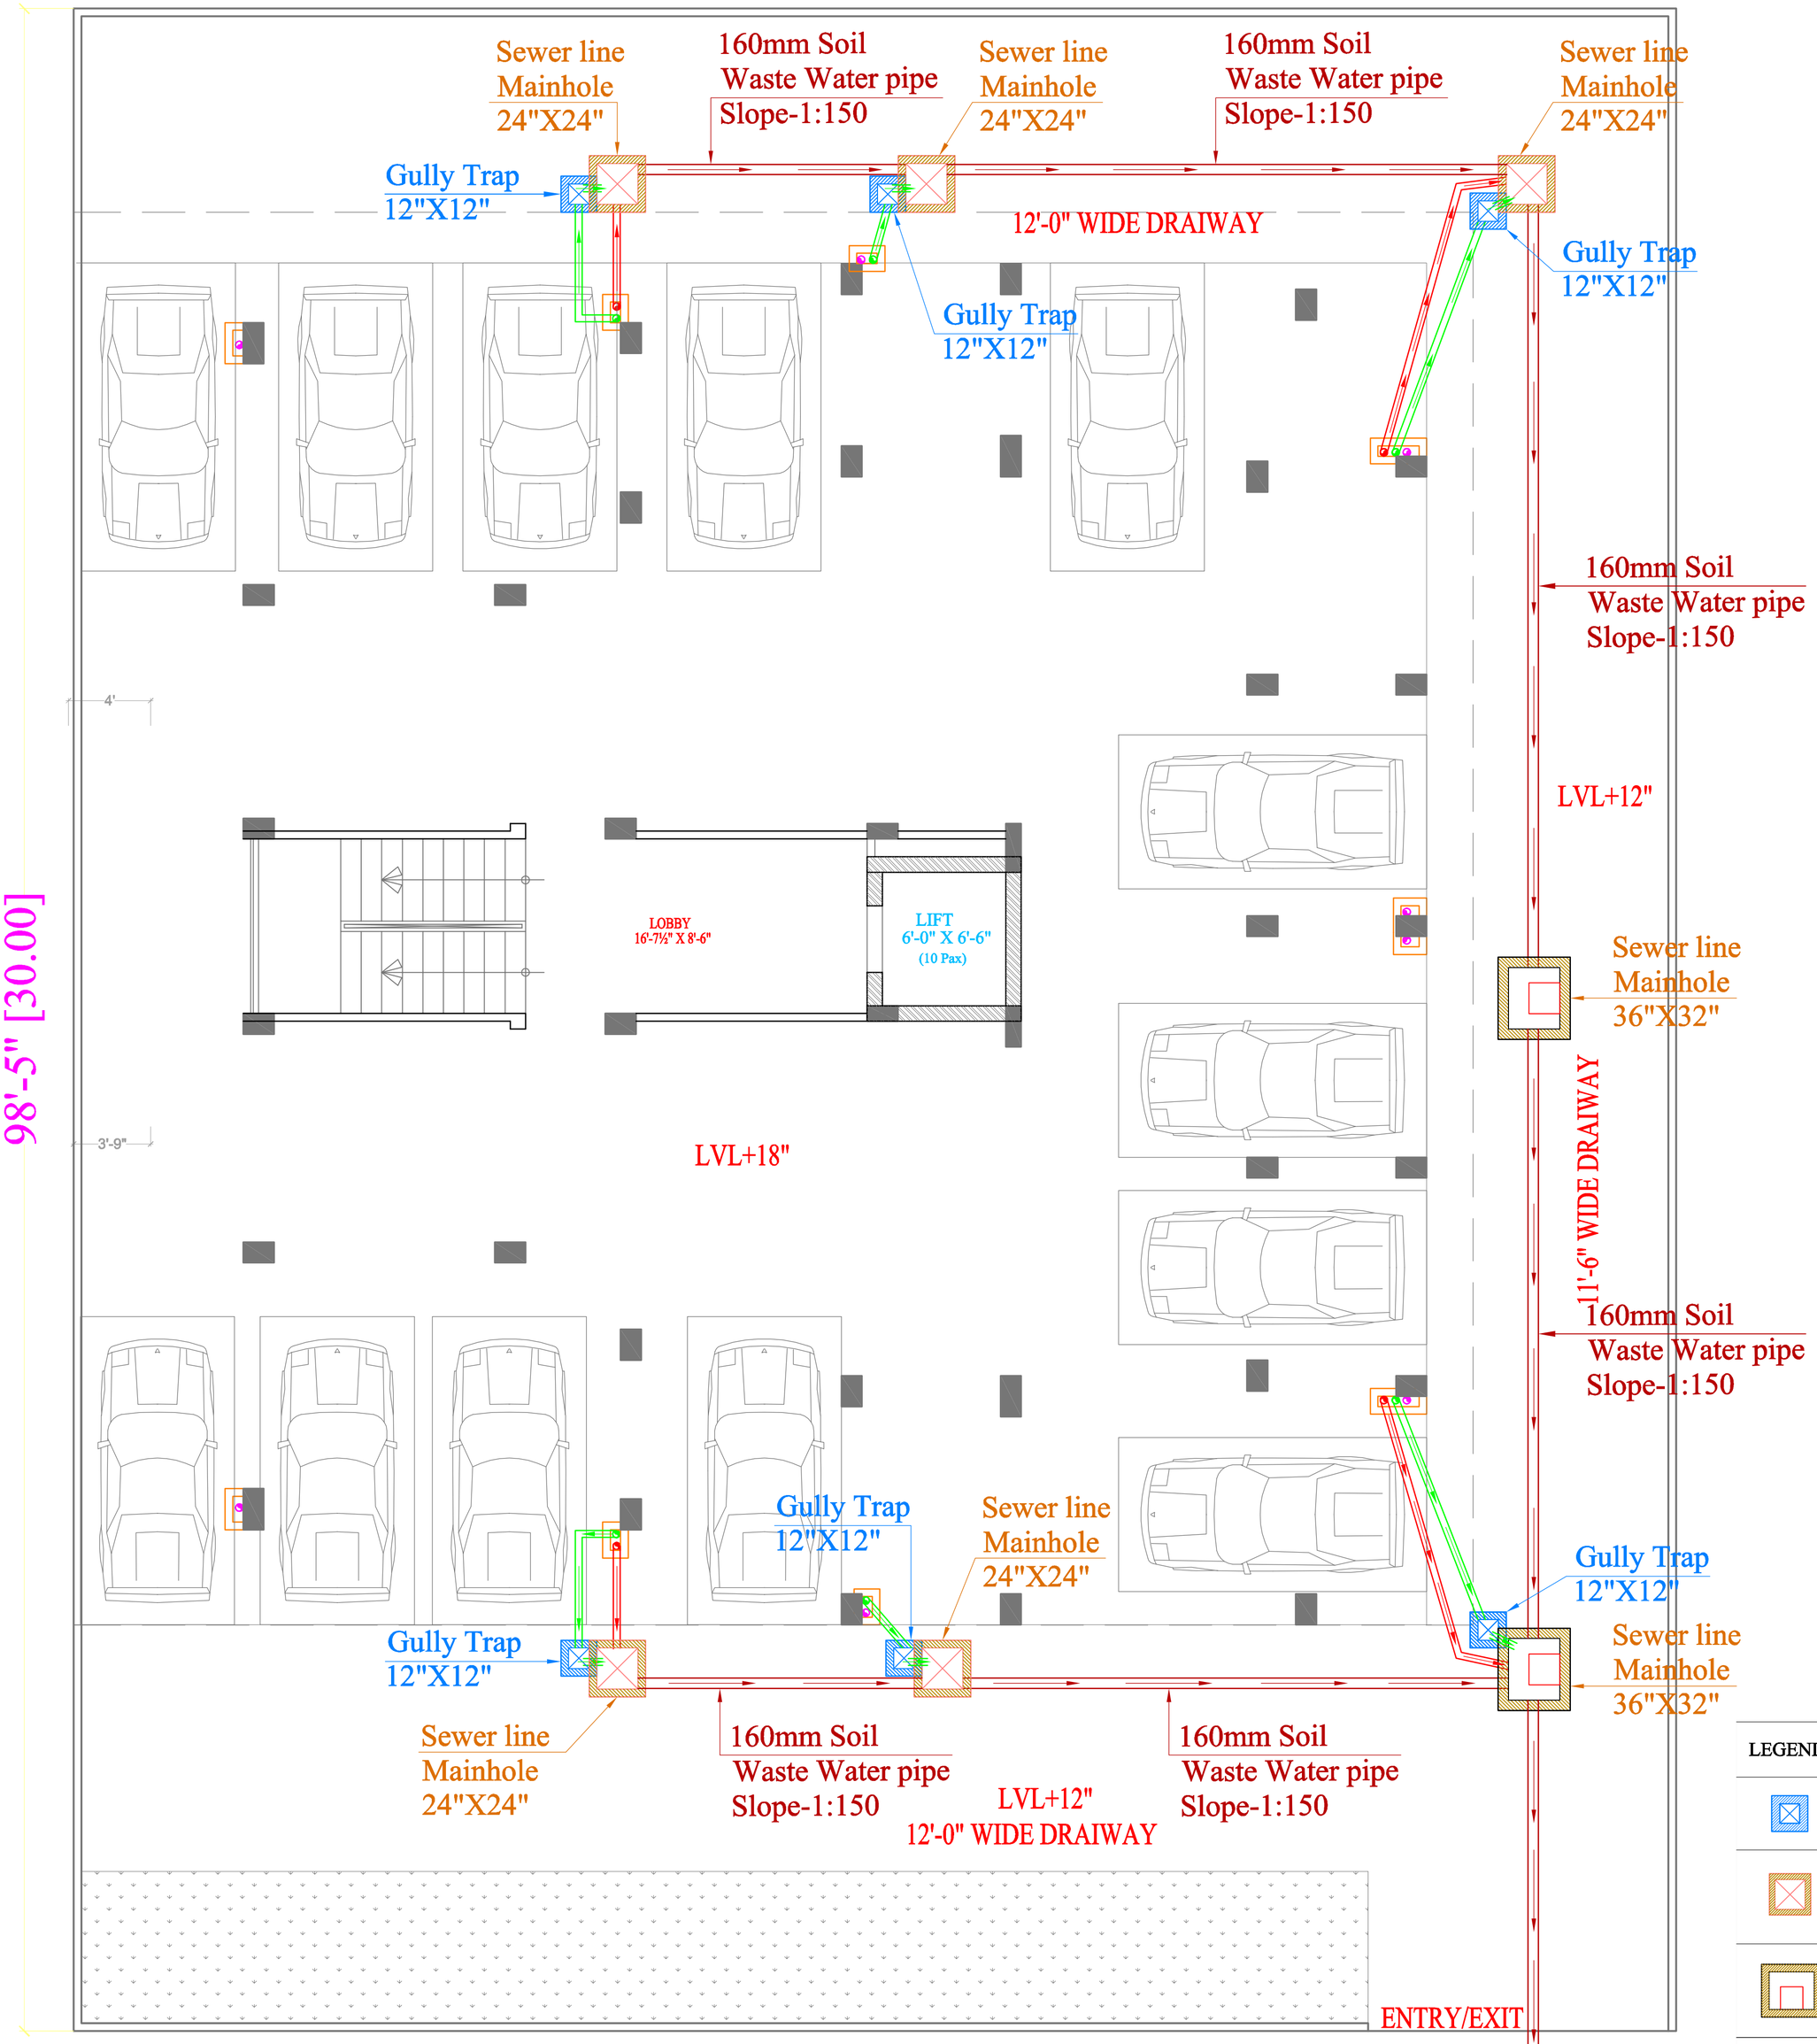


LEGENDS:-

	GULLY TRAP 12"X12"
	SEWERAGE MANHOLE 24"X24"
	SEWERAGE MANHOLE 36"X30"

PIPES & SLOPE DETAIL :-

	Ø160mm SOIL WATER PIPE SLOPE 1:150
	SLOPE FLOW DIRECTION

S.N.	DATE	REVISION DESCRIPTION	S.N.	DATE	ISSUED TO	S.N.	DATE	ISSUED TO
R8			8			16		
R7			7			15		
R6			6			14		
R5			5			13		
R4			4			12		
R3			3			11		
R2			2			10		
R1	-	-	1			9		

■ THIS DRAWING IS THE PROPERTY OF **VJ ARCHITECTS.** ■ IT SHALL NOT BE COPIED OR USED WITHOUT THEIR WRITTEN PERMISSION NOR MADE KNOWN TO A THIRD PARTY. ■ THE INFORMATION IS ISSUED ON THE UNDERSTANDING THAT NO PART THEREOF SHALL BE DUPLICATED FOR THE PURPOSE OTHER THAN THE EXPRESSED PURPOSE.

DEVELOPER:

ARCHITECTS :

V J ARCHITECTS PVT. LTD.
VJ SQUARE, E-123-124
ARCHITECTS ENGINEERS INTERIOR DESIGNERS
BEHIND IOC PETROL PUMP SAHAKR MARG, JAIPUR-302001
PH. NO.- 01-141-2740098,01-141-2740099, FAX:- 01-141-2740097

STRUCTURAL CONSULTANT:

DESIGN OPTIMALS

802, Gulmohar ; Mahaveer Nagar-1, Jaipur
M: +91-9166514798
Email : sgkanshal@yahoo.com

VIPUL CONSULTING,
F 9 / 440 , Keshav Marg Chitrakut Scheme,Jaipur
PH:91-0-93146-10438 ,0141-2440946 Mail:vipul8599@yahoo.com
REV. NO. 000 DATE: 17-04-2018

DRAINAGE DRAWINGS

NORTH

PROJECT:

VIDHYADHAR NAGAR APARTMENT

NAME OF DRAWING:

EXTERNAL SEWERAGE CHAMBER & PIPE ROUTE LAYOUT

SCALE:-	DATE:-	DEALT. BY-	CHKD. BY-	APPD. BY-	DRG.NO.
N.T.S.	17-04-2018	RAAT	SANJAY	VIPUL AGARWAL	