PROPOSED LAYOUT PLAN OF SANITATION (STORM WATER DRAINAGE SEWERAGE, STP, SOLID, WATER DISPOSAL ETC.) LAYOUT PLAN SCHEME "GANESH NAGAR" OF KH. NO. 2292 & 2294 VILLAGE LALPURA AT SHAKAMBARI ROAD, SHAMBHAR LAKE TEH. PHULERA DIST. JAIPUR (RAJ.)

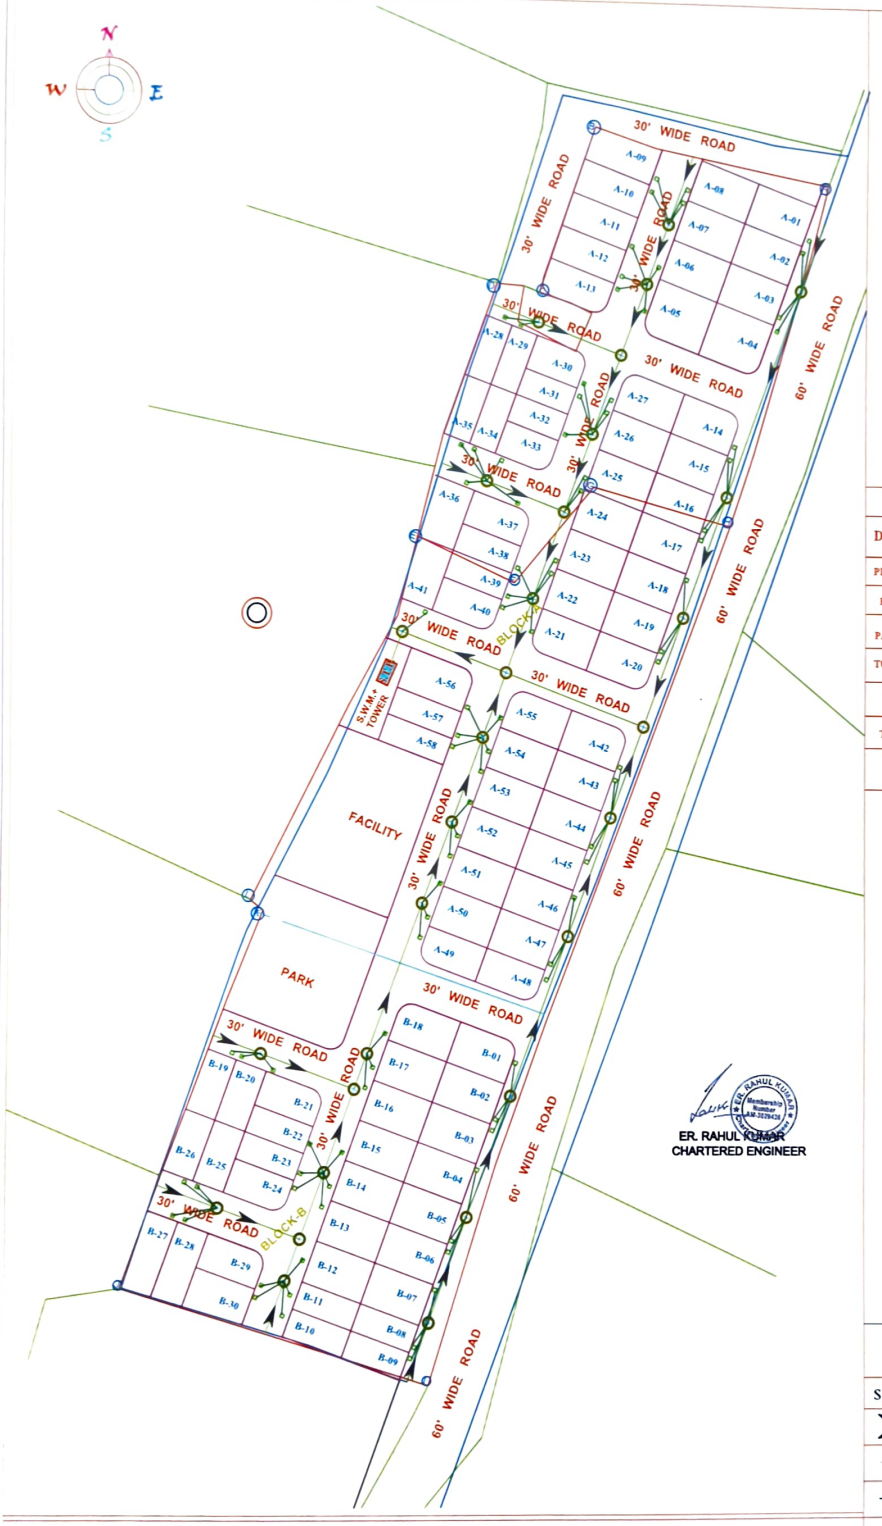

KEY PLAN
NOT TO SCALE

SEHEME AREA ANALYSIS

DSCRIPTION	AREA (SQ. FOOT)	AREA (SQ. YARD)	%
PLOT AREA	106939.08	11882.12	59.51
FACILITY AREA	9976.23	1108.47	5.55
PARK AREA	9329.85	1036.65	5.20
TOWER & S.W.M.	2577.42	286.38	1.44
ROAD AREA	50858.10	5650.90	28.30
TOTAL AREA	179680.68	19964.52	100.00

OFFICE NOTE

ER. RAHUL KUMAR
CHARTERED ENGINEER

LEGEND

SYMBOL	DESCRIPTION	SLOP
	SEWER FLOW DIRECTION	1 150
	Ø 200 MM DIA SEWER PIPE	1 80
	Ø 160 MM DIA SEWER PIPE	
	HOUSE SOIL CHEMBER (600X600MM)	
	Ø 900 MM DIA CIRCULAR MANHOLE	
S.T.P.	S.T.P. TANK	

OFFICE NOTE

LEGEND - R.T. ROAD, B.T. ROAD, T.T. LINE, B.T. LINE, SWGR P. POLE, D.P., PARK, HAND PUMP, TRANSFORMER, FENCING, PARK, TREES, NALLAHA, TEMPLE, K.M. STONE, ROAD LITE POLE, GATE, C.C. ROAD, WATER TANK, B.T. POLE, CENTER LINE, AREA BOUNDARY, WELL, BENCHMARK, GAS LINE, R.T. TRACK, PROPOSED ROAD, CULVERT, WELL, D.P.C. STONE, DOLA

SCALE -

CLIENT SING -

NOTE - ALL DIMENSIONS ARE IN FEET

SURVEYOR - ER. RAHUL KUMAR CHARTERED ENGINEER

TITLE - Total Station Survey of Existing Land AT :- SHAKAMBARI ROAD VILL. LALPURA SHAMBHAR LAKE JAIPUR (RAJASTHAN)

DRAWING NO.

date