


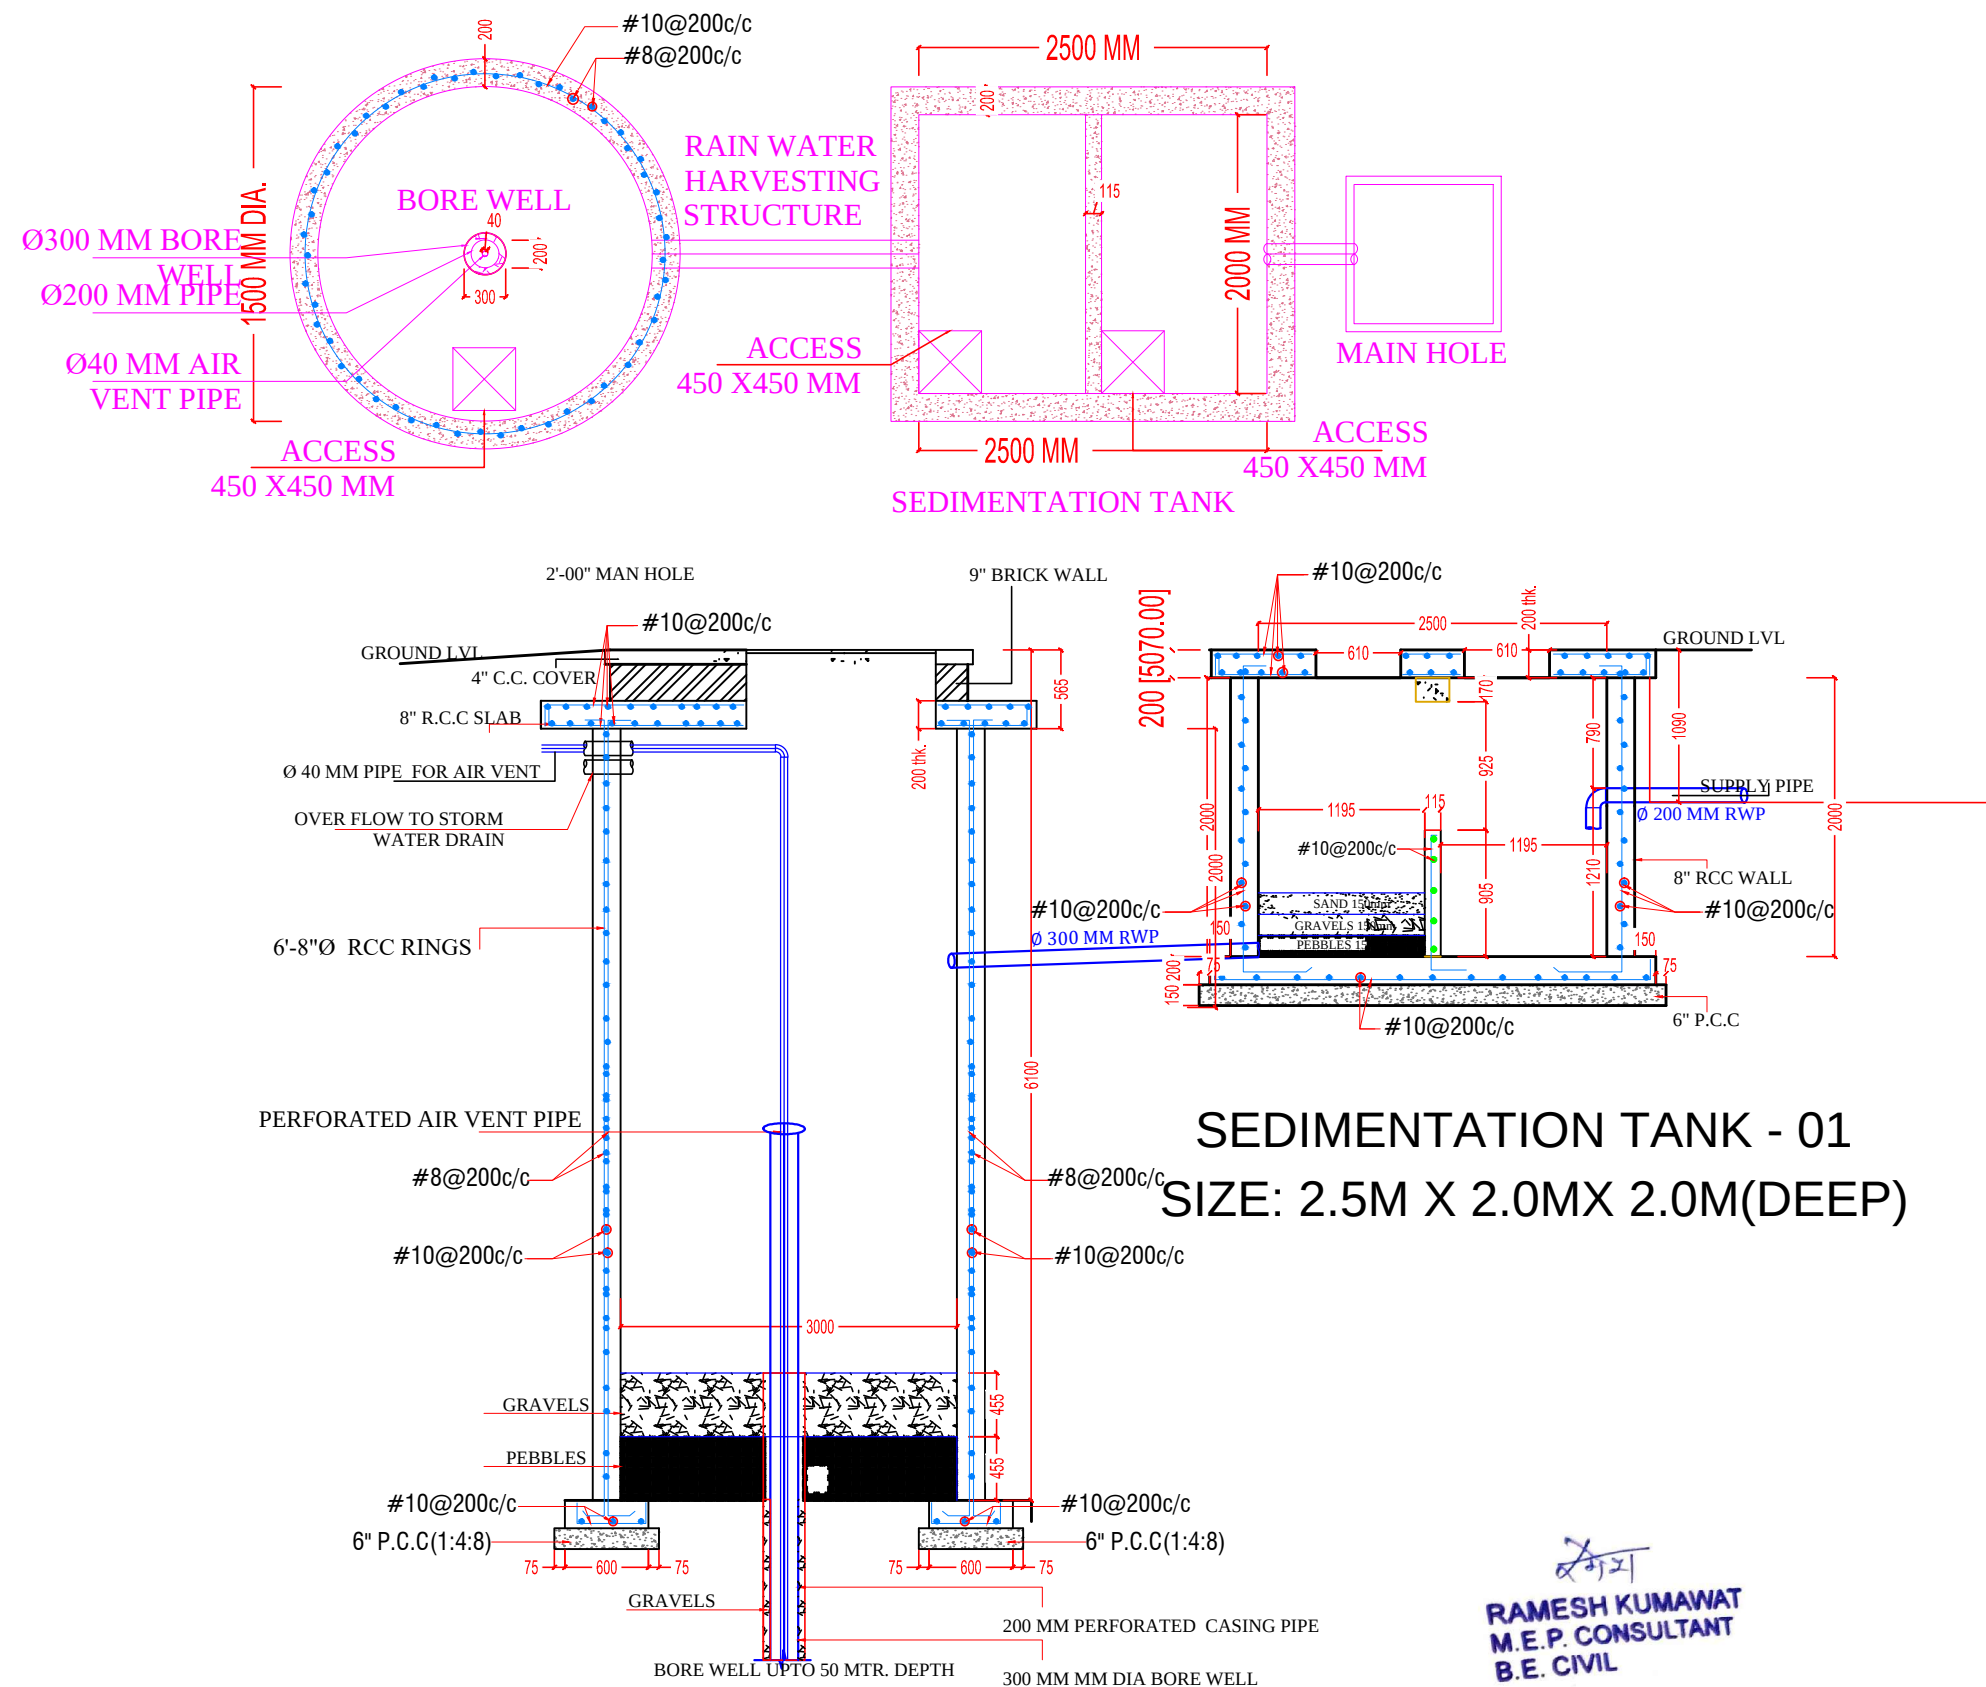

PROJECT TITLE :-

PROPOSED BUILDING AT KHASARA
 NO-3401/2403 (OLD) 3405/3401 (NEW) IN
 VILLAGE-SIROLI, SANGANER,JAIPUR

DRAWING TITLE :-

TYPICAL RAIN WATER HARVESTING

SPACE CONSULTANT
 PLOT-A-173, JAGDAMBA NAGAR, HEERAPURA
 POWER HOWER, JAIPUR (RAJ) 302024


DRN. BY

APPD. BY

SCALE

DATE

REVISION

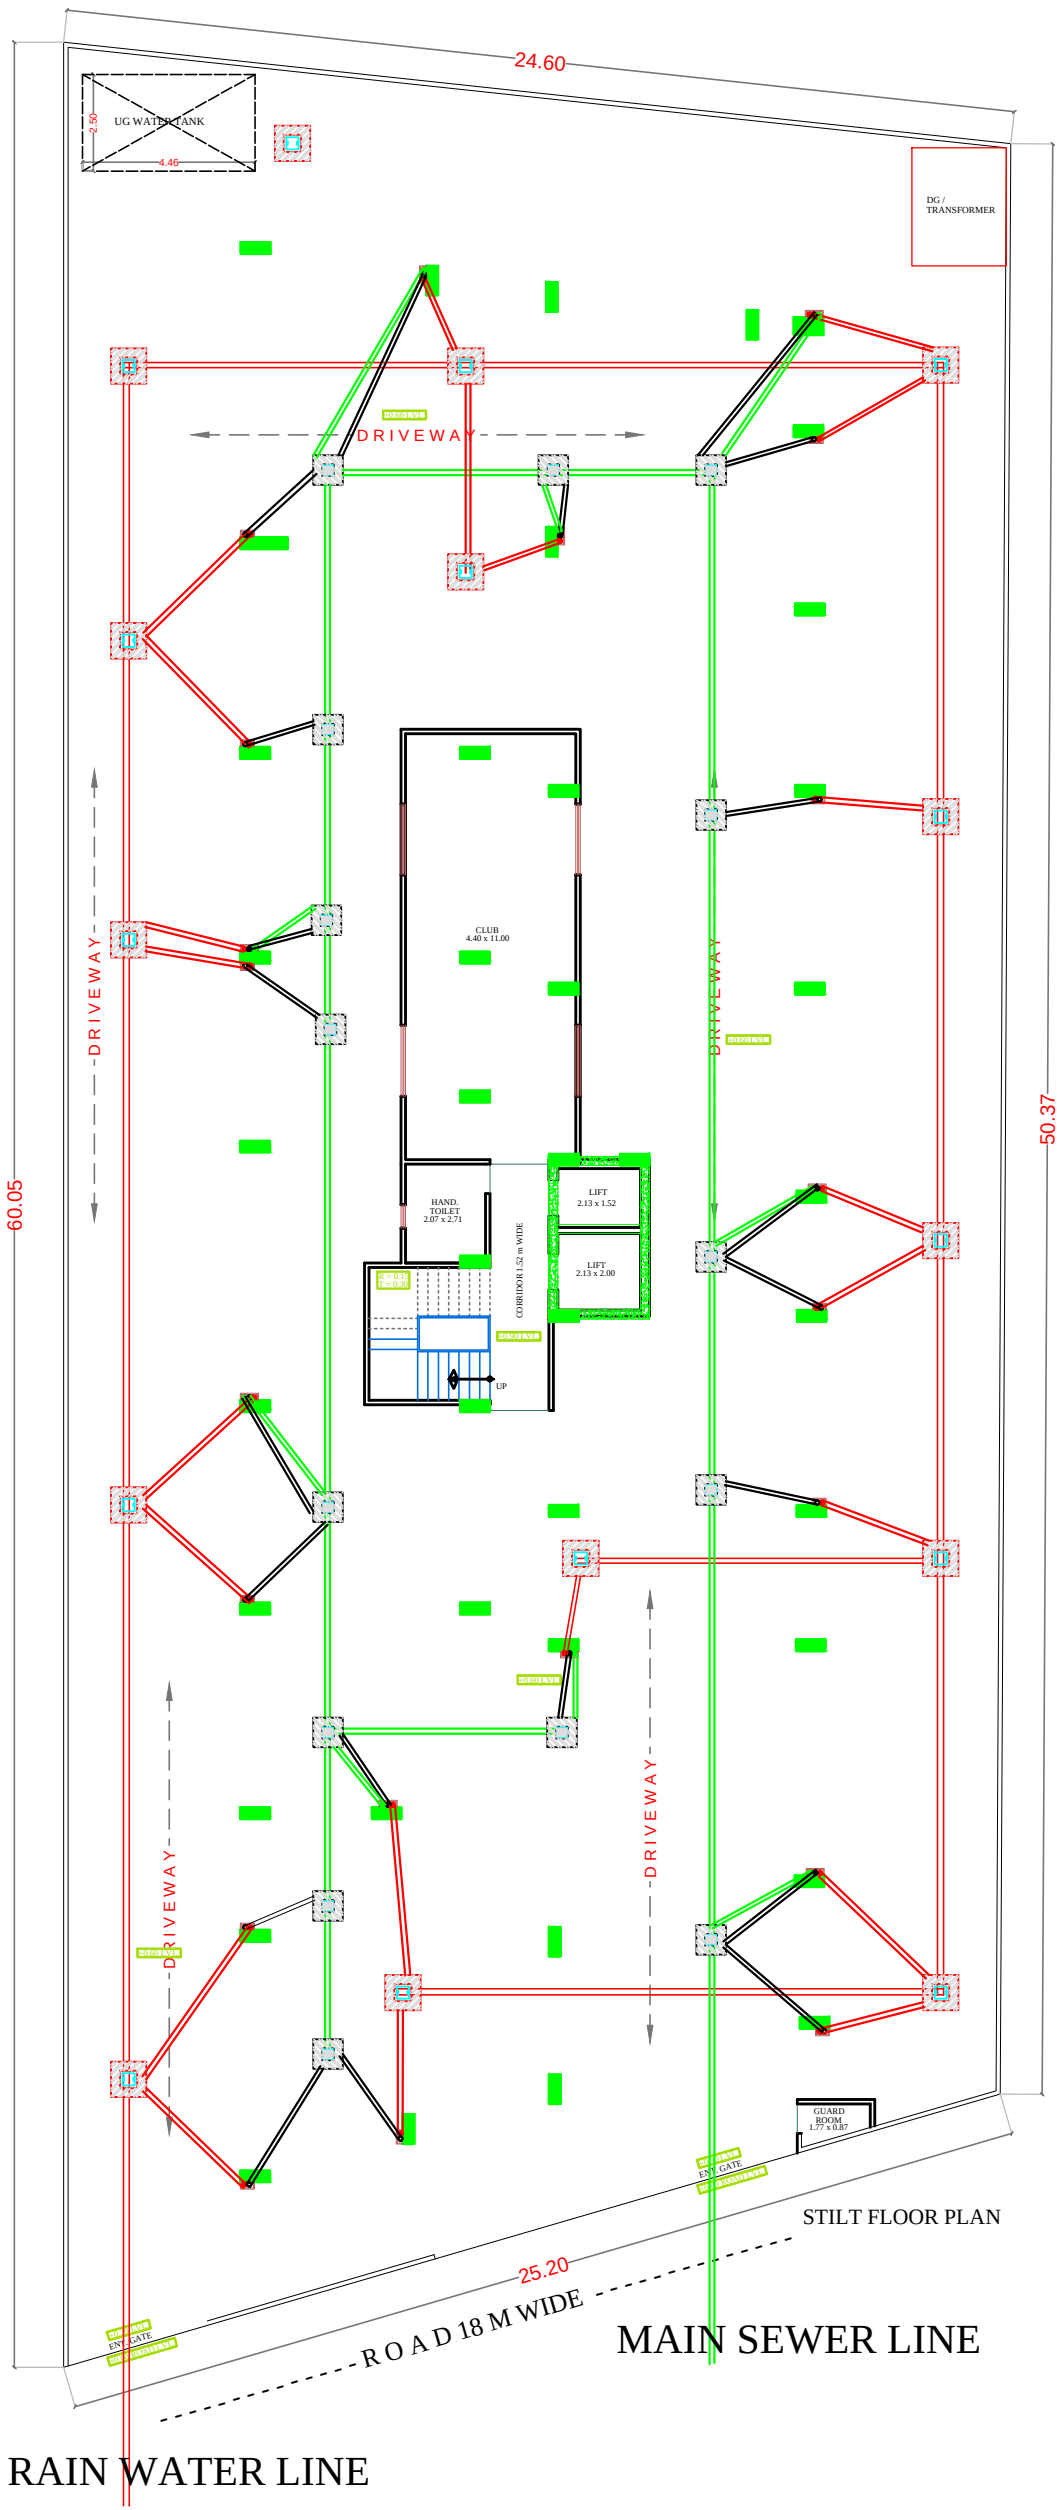

RAMESH KUMAWAT
M.E.P. CONSULTANT
B.E. CIVIL

SYMBOL	DESCRIPTION
	110 mm Soil Waste Water Pipe
	110 mm Waste Water Pipe
	110 mm Rain Water Pipe
	150 mm Rain Water Pipe Slope 1:200
	110 mm Rain Water Pipe Slope 1:200
	RC-12"x12" Depth According to Slope
	RC-18"x18" Depth According to Slope
	RC-24"x24" Depth According to Slope
	Flow Direction

PROJECT TITLE :- PROPOSED BUILDING AT KHASARA NO-3401/2403 (OLD) 3405/3401 (NEW) IN VILLAGE-SIROLI, SANGANER,JAIPUR	DRAWING TITLE :- STILT FLOOR COMMON AREA RAIN WATER SUPPLY	SPACE CONSULTANT PLOT-A-173, JAGDAMBA NAGAR, HEERAPURA POWER HOWER, JAIPUR (RAJ) 302024	DRN. BY		DATE	NORTH
			APPD. BY		REVISION	
			SCALE	N.T.S		