PROPOSED LAY OUT PLAN OF

" MAPPLEWOOD "

IN REVENUE VILLAGE GUNAWTA & LABANA DELHI ROAD JAIPUR.

N

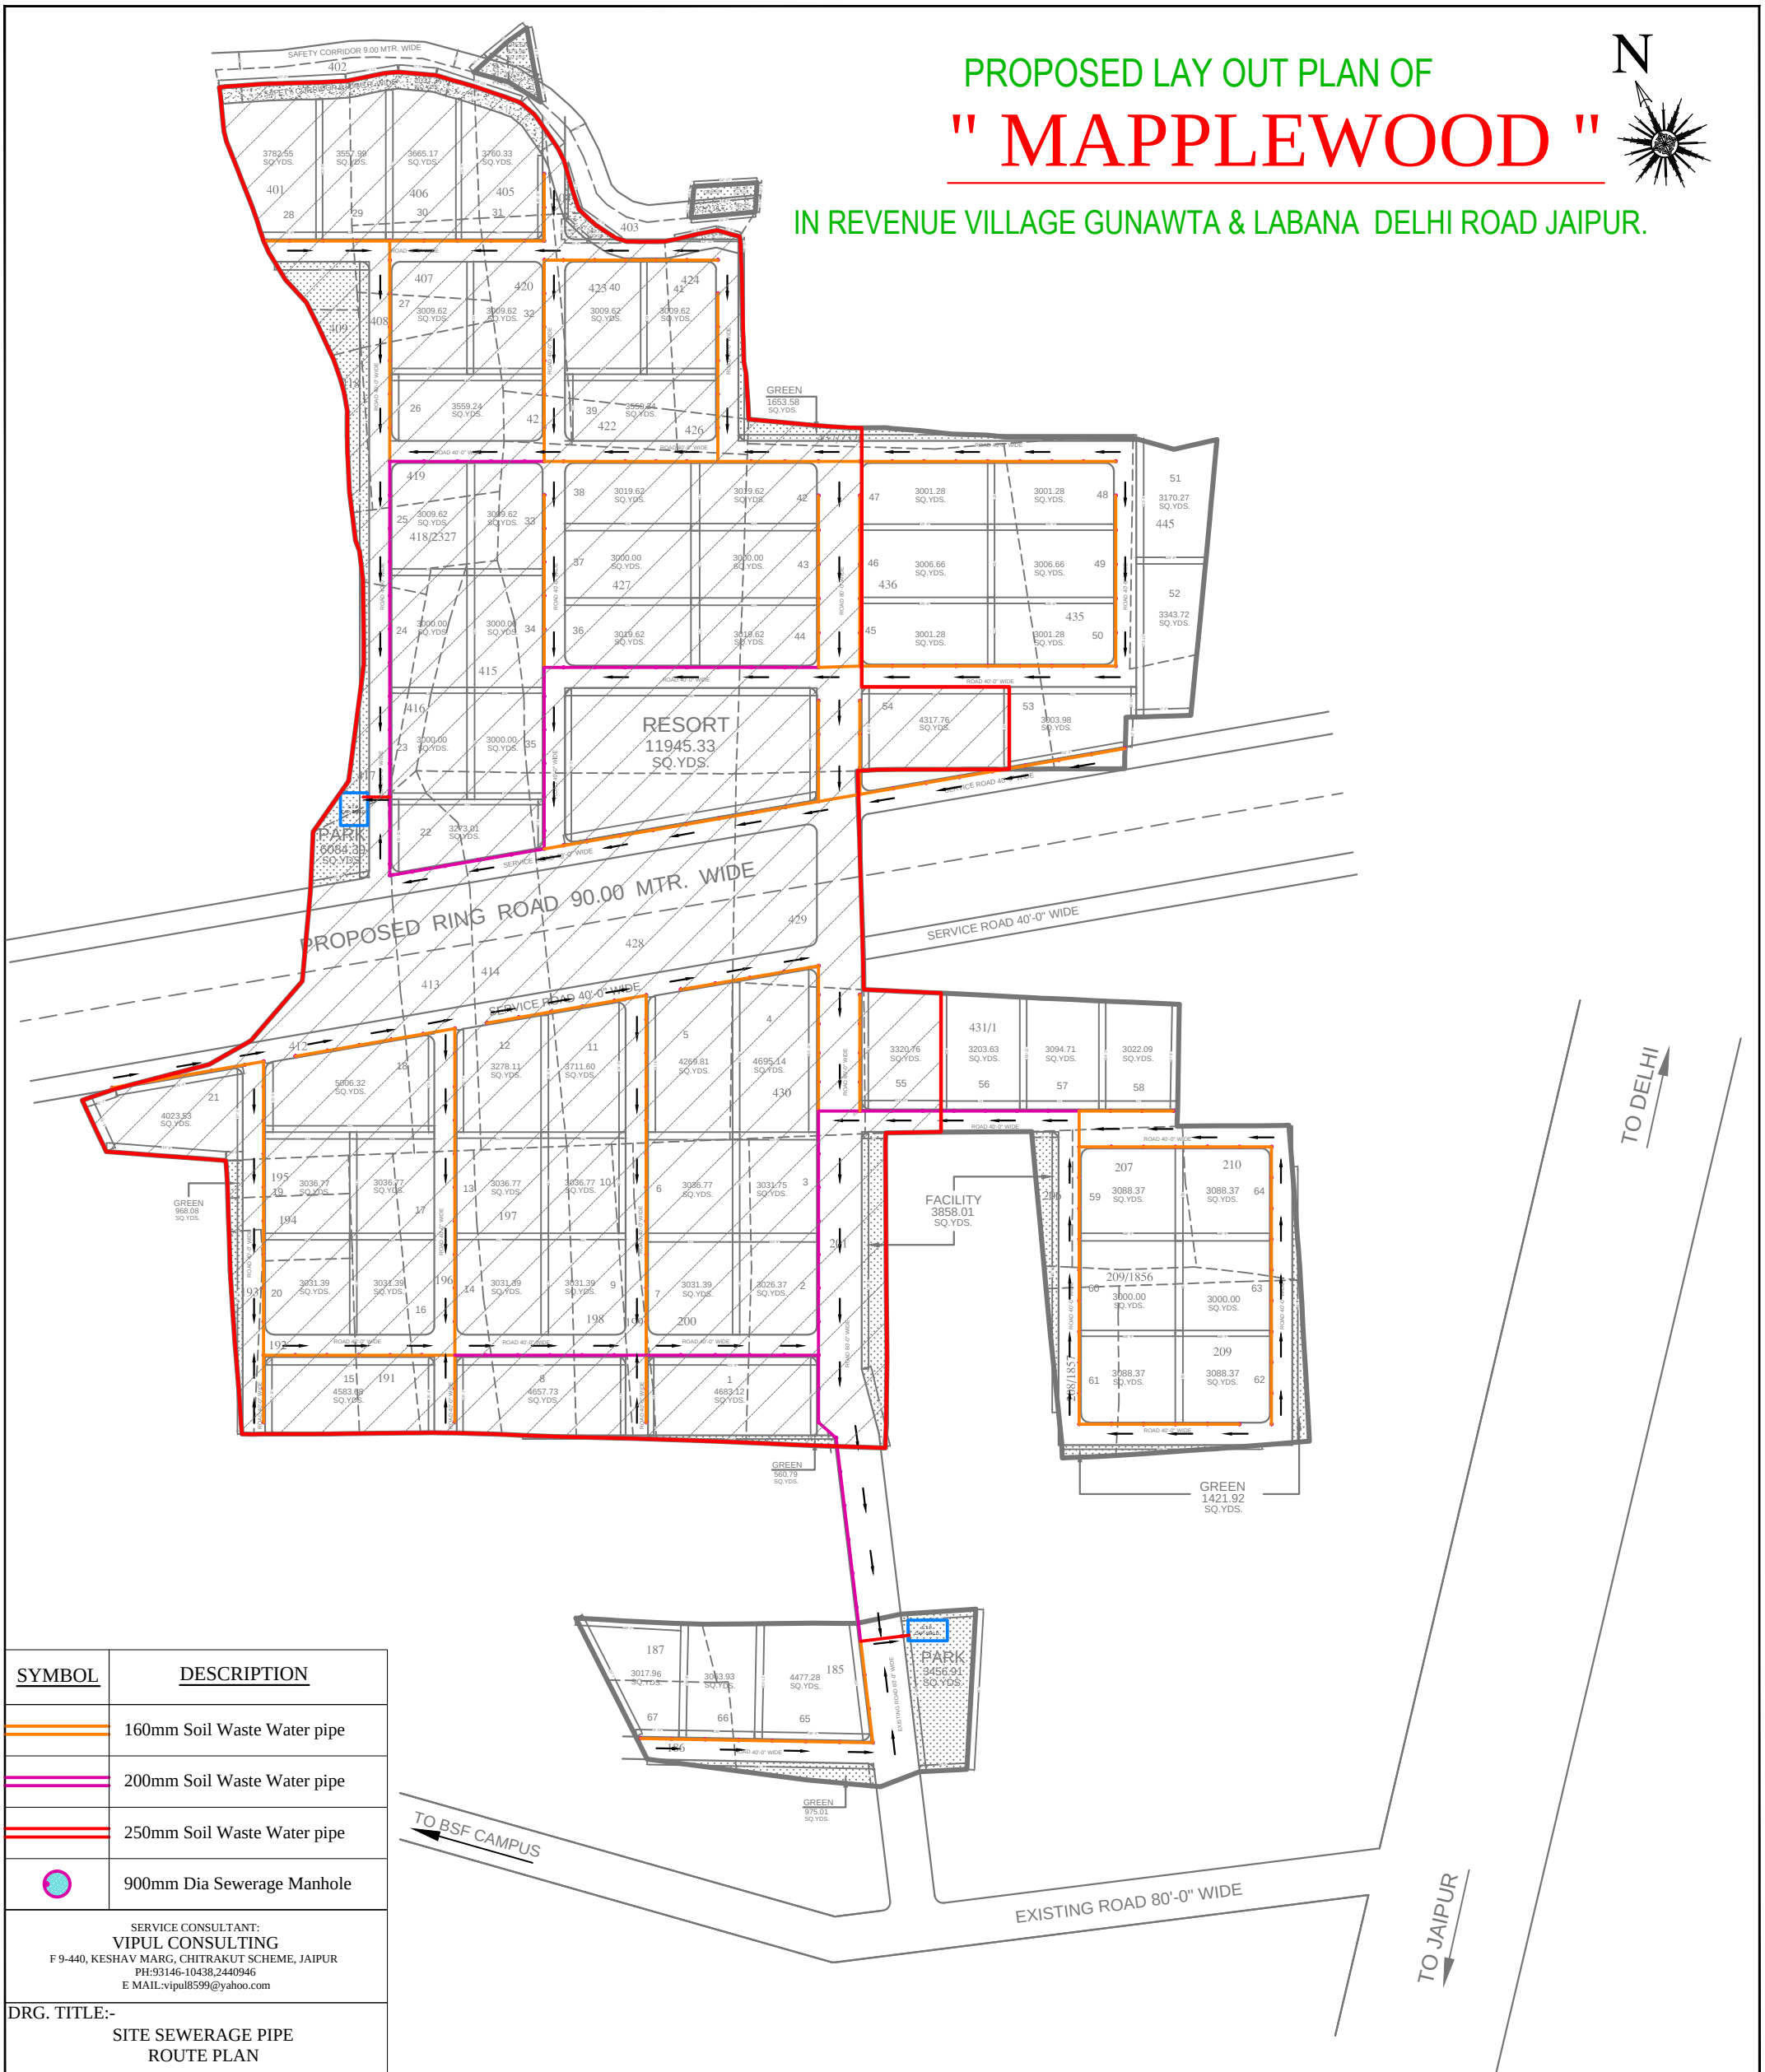

SYMBOL	DESCRIPTION
	160mm Soil Waste Water pipe
	200mm Soil Waste Water pipe
	250mm Soil Waste Water pipe
	900mm Dia Sewerage Manhole

SERVICE CONSULTANT:
VIPUL CONSULTING
F 9-440, KESHAV MARG, CHITRAKUT SCHEME, JAIPUR
PH:93146-10438,2440946
E MAIL:vipul8599@yahoo.com

DRG. TITLE:-
SITE SEWERAGE PIPE
ROUTE PLAN

J A I P U R , D E V E L O P M E N T , A U T H O R I T Y , J A I P U R

J.D.A.

dzekad	Hkw mi;ksx	(kS=Qy(S.Q.YDS.)	izfr'kr
1.	FARM HOUSE	222010.29	61.57 %
2.	RESORT	11945.33	03.31 %
3.	PARK / FACILITY	19218.96	05.33 %
4.	SAFETY CORRIDOR	3294.21	0.91 %
5.	RING ROAD	34890.52	09.68 %
6.	ROAD	69243.48	19.20 %
TOTAL SCHEME AREA		360602.79	100.00%
TOTAL SCHEME AREA		(30.15 HACT.) (119 BIGHA 4 BISVA)	

ekLVj fodkl ;kstuk 2025 ds vuqlkj Hkw mi;ksx Hkw[k.Mksa dh fuekZ.k %&

vkokl; vkS;ksfxd O;kolkf;d QkeZ gkml =

1- iw.kZ @ vkaf'kd fufeZr QkeZ gkml =

2- pkj nhokjh fufeZr QkeZ gkml =

3- [kkyh QkeZ gkml = dqy QkeZ gkml =

ekSds ds vuqlkj ;kstuk dk Hkw mi;ksx o rdfudh fo'ys"k.k

;kstuk dh Hkweh dh jk–Hkw–jk– vf/kfu;e dh /kkjk 90 , dh dk;Zokgh ,oa ekSds ij Hkwfe dk izek.khdj.k esjs }kjk fd;k x;kA ;kstuk dh iwjh Hkwfe izkf/kdj.k esa fufgr gks pqdh gSA

uke rglhynkj

uke mik;qDr tksu%&

ch–ih–lh@th– ,y– lh– dh cSBd la[;k fnukad dh vuqikyuk esa ;kstuk ekufp= Lohd'r dj tkjh fd;k x;kA

NAME OF SCHEME :-	" MAPPLEWOOD " AT VILLAGE GUNAWTA & LABANA TEH.AMER DELHI ROAD JAIPUR.		
ZONE NO. :- 13			
SCALE :-1"=100'	D.T.P. ZONE	D.T.P.	S.T.P.