



PROPOSED LAYOUT PLAN OF " SINDOOR VIHAR "

In Revenue Village- Chaksu(west), Teh.- Chaksu, Dist.- Jaipur

Kh. No. 11871

Public Health Engineering Department
(PHED)

नगर पालिका चाकसू

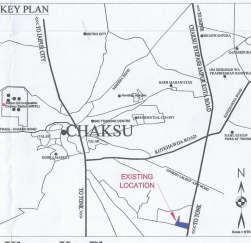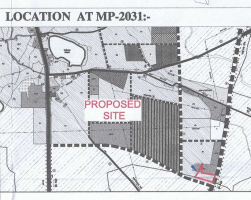

आवासीय भूखण्ड	100
EWS भूखण्ड	50
LIG भूखण्ड	42
मुख्य व्यवसायिक भूखण्ड	07
सुरक्षा व्यवसायिक भूखण्ड	24
कुल भूखण्ड	223

KHASRA DETAILS :-			
S.N.	KHASRA NO.	JAMABANDI AREA (Hec.)	
1.	11871	4.29	
	TOTAL	4.29	

AREA ANALYSIS'S :-			
SR.NO.	LAND USE	AREA (SQ.MTR.)	%
1	RESIDENTIAL AREA	14795.42	36.49
2	EWS/LIG PLOT	9060.00	11.82
3	MAIN COMMERCIAL	1910.13	4.45
4	RETAIL COMMERCIAL	666.34	1.55
5	FACILITY/PU	4519.44	10.53
6	SWM/MT AREA	69.33	0.16
7	ROAD	13773.52	31.64
8	PARK	2295.82	5.36
	TOTAL SCHEME	42900.00	100.01

SUBMITTED BY:
CADMAX INFRA TECH
[CMT] ENGINEERING CONSULTANTS - PLANNERS
Add: 5-34 Model Town, Jodhpur Road, Mansarovar, Jaipur - 302020
Mob: 09314239101 (C) 7728039982 E-mail: cmf@jaipur@gmail.com
NAME OF SCHEME:
" SINDOOR VIHAR "
Village - Chaksu (East), Tehsil- Chaksu, Dist.- Jaipur (Raj.)
SCALE: 1 CM : 7.5 MTR DRG. NO.


RESIDENTIAL PLOT DETAILS			
SR.NO.	PLOT NO.	AREA (SQ.MT.)	
1	1	265.50	
2	2	265.50	
3	3	265.50	
4	4	265.50	
5	5	244.28	
6	6	214.37	
7	7	140.00	
8	8	140.00	
9	9	140.00	
10	10	140.00	
11	11	140.00	
12	12	140.00	
13	13	140.00	
14	14	140.00	
15	15	140.00	
16	16	140.00	
17	17	140.00	
18	18	166.24	
19	19	146.09	
20	20	131.15	
21	21	124.79	
22	22	118.44	
23	23	108.35	
24	24	205.53	
25	25	152.40	
26	26	152.40	
27	27	152.40	
28	28	152.40	
29	29	152.40	
30	30	152.40	
31	31	152.40	
32	32	152.40	
33	33	152.40	
34	34	291.49	
35	35	281.10	
36	36	152.40	
37	37	152.40	
38	38	152.40	
39	39	152.40	
40	40	152.40	
41	41	152.40	
42	42	152.40	
43	43	152.40	
44	44	152.40	
45	45	165.72	
46	46	137.16	
47	47	137.16	
48	48	258.22	
49	49	248.75	
50	50	137.16	
51	51	137.16	
52	52	258.22	
53	53	129.54	
54	54	129.54	
55	55	129.54	
56	56	129.54	
57	57	129.54	
58	58	129.54	
59	59	129.54	
60	60	129.54	
61	61	129.54	
62	62	129.54	
63	63	129.54	
64	64	129.54	
65	65	129.54	
66	66	129.54	
67	67	129.54	
68	68	129.54	
69	69	129.54	
70	70	129.54	
71	71	247.01	
72	72	184.95	
73	73	114.30	
74	74	114.30	
75	75	114.30	
76	76	114.30	
77	77	114.30	
78	78	114.30	
79	79	114.30	
80	80	114.30	
81	81	186.75	
82	82	126.07	
83	83	114.30	
84	84	114.30	
85	85	114.30	
86	86	114.30	
87	87	114.30	
88	88	114.30	
89	89	114.30	
90	90	114.30	
91	91	182.56	
92	92	108.46	
93	93	108.46	
94	94	108.46	
95	95	108.46	
96	96	108.46	
97	97	108.46	
98	98	153.59	
	TOTAL	14797.15	

LIG PLOT DETAILS			
SR.NO.	PLOT NO.	AREA (SQ.MT.)	
1	L1	65.94	
2	L2	64.64	
3	L3	69.05	
4	L4	67.86	
5	L5	66.76	
6	L6	65.90	
7	L7	65.03	
8	L8	64.17	
9	L9	73.78	
10	L10	72.60	
11	L11	71.53	
12	L12	70.66	
13	L13	69.80	
14	L14	68.94	
15	L15	68.13	
16	L16	67.33	
17	L17	66.54	
18	L18	65.74	
19	L19	74.17	
20	L20	73.73	
21	L21	73.59	
22	L22	73.46	
23	L23	72.99	
24	L24	68.98	
25	L25	79.27	
26	L26	75.08	
27	L27	70.15	
28	L28	70.15	
29	L29	70.15	
30	L30	70.15	
31	L31	70.15	
32	L32	70.15	
33	L33	70.15	
34	L34	70.15	
35	L35	70.15	
36	L36	70.15	
37	L37	70.15	
38	L38	65.06	
39	L39	64.19	
40	L40	74.30	
41	L41	71.13	
42	L42	65.77	
43	L43	62.63	
44	L44	64.44	
45	L45	61.27	
46	L46	48.22	
	TOTAL	3148.13	

RETAIL SHOP DETAILS			
SR.NO.	PLOT NO.	AREA (SQ.MT.)	
1	S1	9.00	
2	S2	9.00	
3	S3	9.00	
4	S4	9.00	
5	S5	9.00	
6	S6	9.00	
7	S7	9.00	
8	S8	9.00	
9	S9	9.00	
10	S10	9.00	
11	S11	9.00	
12	S12	9.00	
13	S13	9.00	
14	S14	9.00	
15	S15	9.00	
16	S16	9.00	
17	S17	9.00	
18	S18	9.00	
19	S19	9.00	
20	S20	9.00	
21	S21	9.00	
22	S22	9.00	
23	S23	9.00	
24	S24	9.00	
25	S25	9.00	
26	S26	9.00	
27	S27	9.00	
28	S28	9.00	
	TOTAL	252.00	

EWS PLOT DETAILS			
SR.NO.	PLOT NO.	AREA (SQ.MT.)	
1	E1	45.00	
2	E2	45.00	
3	E3	45.00	
4	E4	45.00	
5	E5	45.00	
6	E6	45.00	
7	E7	45.00	
8	E8	45.00	
9	E9	45.00	
10	E10	45.00	
11	E11	45.00	
12	E12	45.00	
13	E13	45.00	
14	E14	45.00	
15	E15	45.00	
16	E16	45.00	
17	E17	45.00	
18	E18	45.00	
19	E19	45.00	
20	E20	45.00	
21	E21	45.00	
22	E22	45.00	
23	E23	45.00	
24	E24	45.00	
25	E25	45.00	
26	E26	45.00	
27	E27	45.00	
28	E28	45.00	
29	E29	45.00	
30	E30	45.00	
31	E31	45.00	
32	E32	45.00	
33	E33	45.00	
34	E34	45.00	
35	E35	45.00	
36	E36	45.00	
37	E37	45.00	
38	E38	45.00	
39	E39	45.00	
40	E40	45.00	
41	E41	45.00	
42	E42	45.00	
43	E43	45.00	
44	E44	45.00	
45	E45	45.00	
46	E46	45.00	
	TOTAL	2070.00	

MAIN COMMERCIAL PLOT DETAILS			
SR.NO.	PLOT NO.	AREA (SQ.MT.)	
1	C1	328.25	
2	C2	254.57	
3	C3	265.50	
4	C4	265.50	
5	C5	265.50	
6	C6	265.50	
7	C7	265.50	
	TOTAL	1910.12	

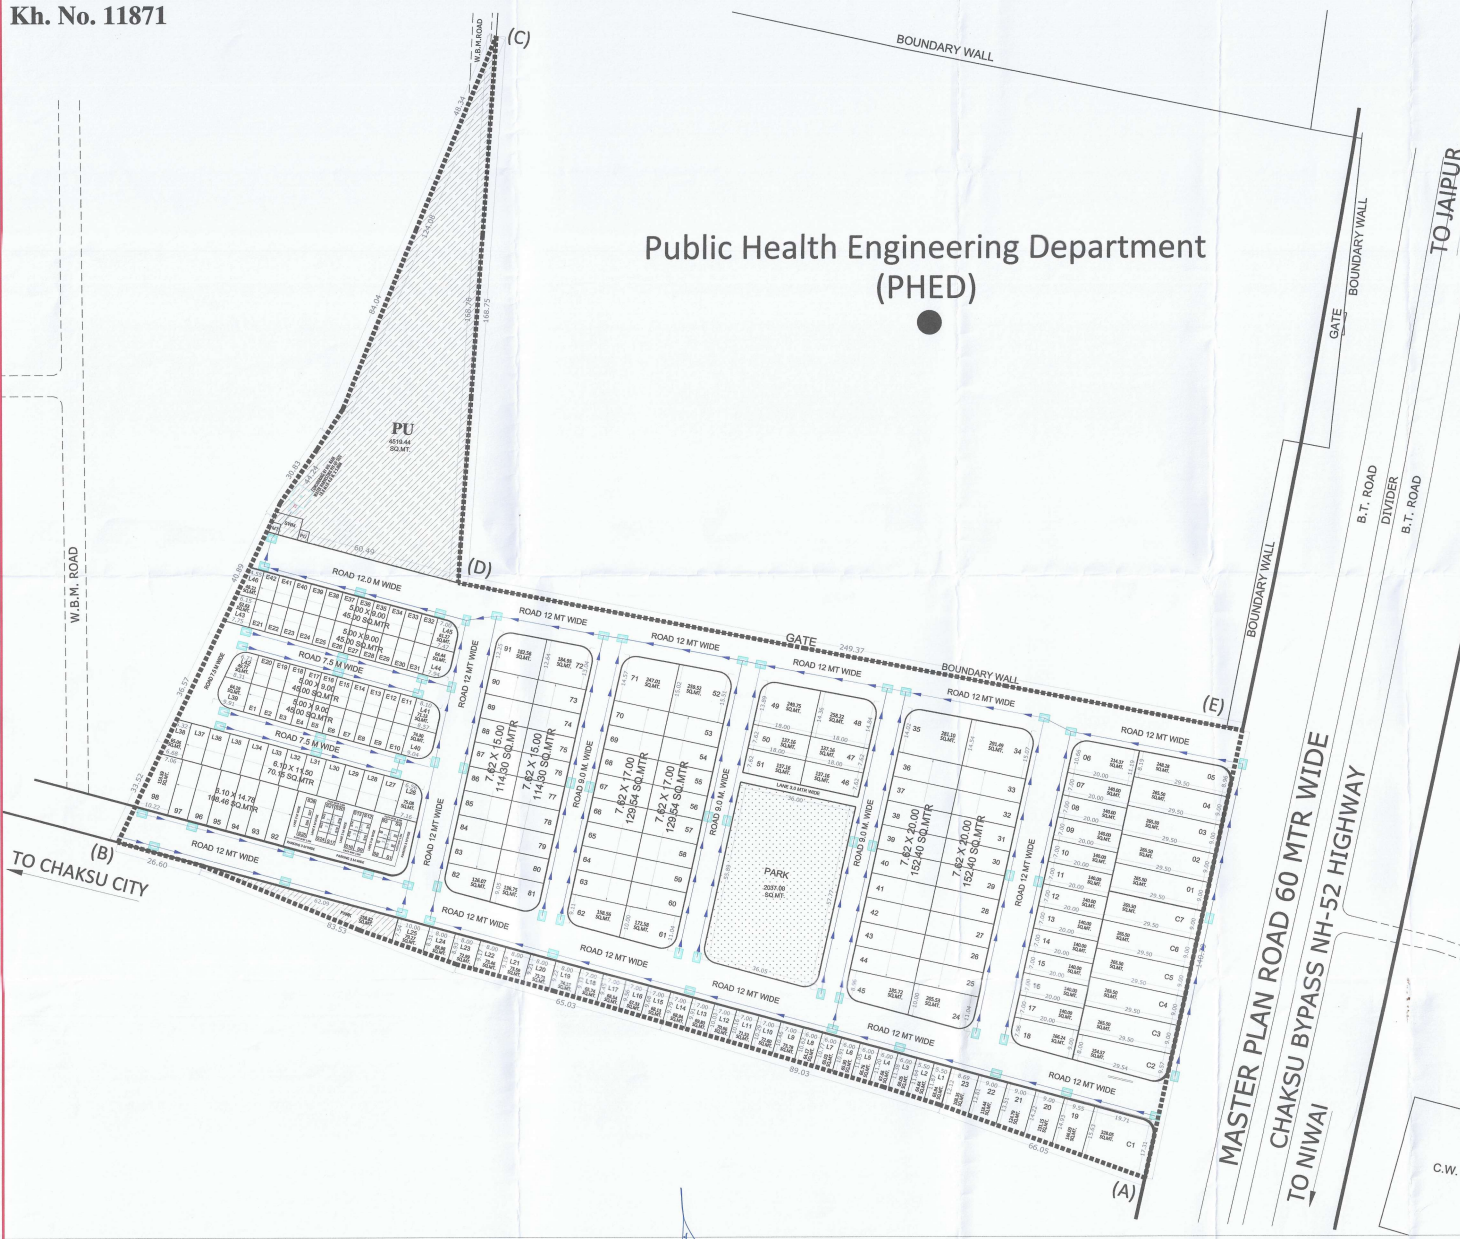

कनिष्ठ सहायक अभियन्ता
नगर पालिका चाकसू

वरिष्ठ प्राणिकार अभियन्ता, नगर नियोजक
नगर पालिका चाकसू

अभिधीन अभियन्ता
नगर पालिका चाकसू

अभिधीन अभियन्ता
नगर पालिका चाकसू