


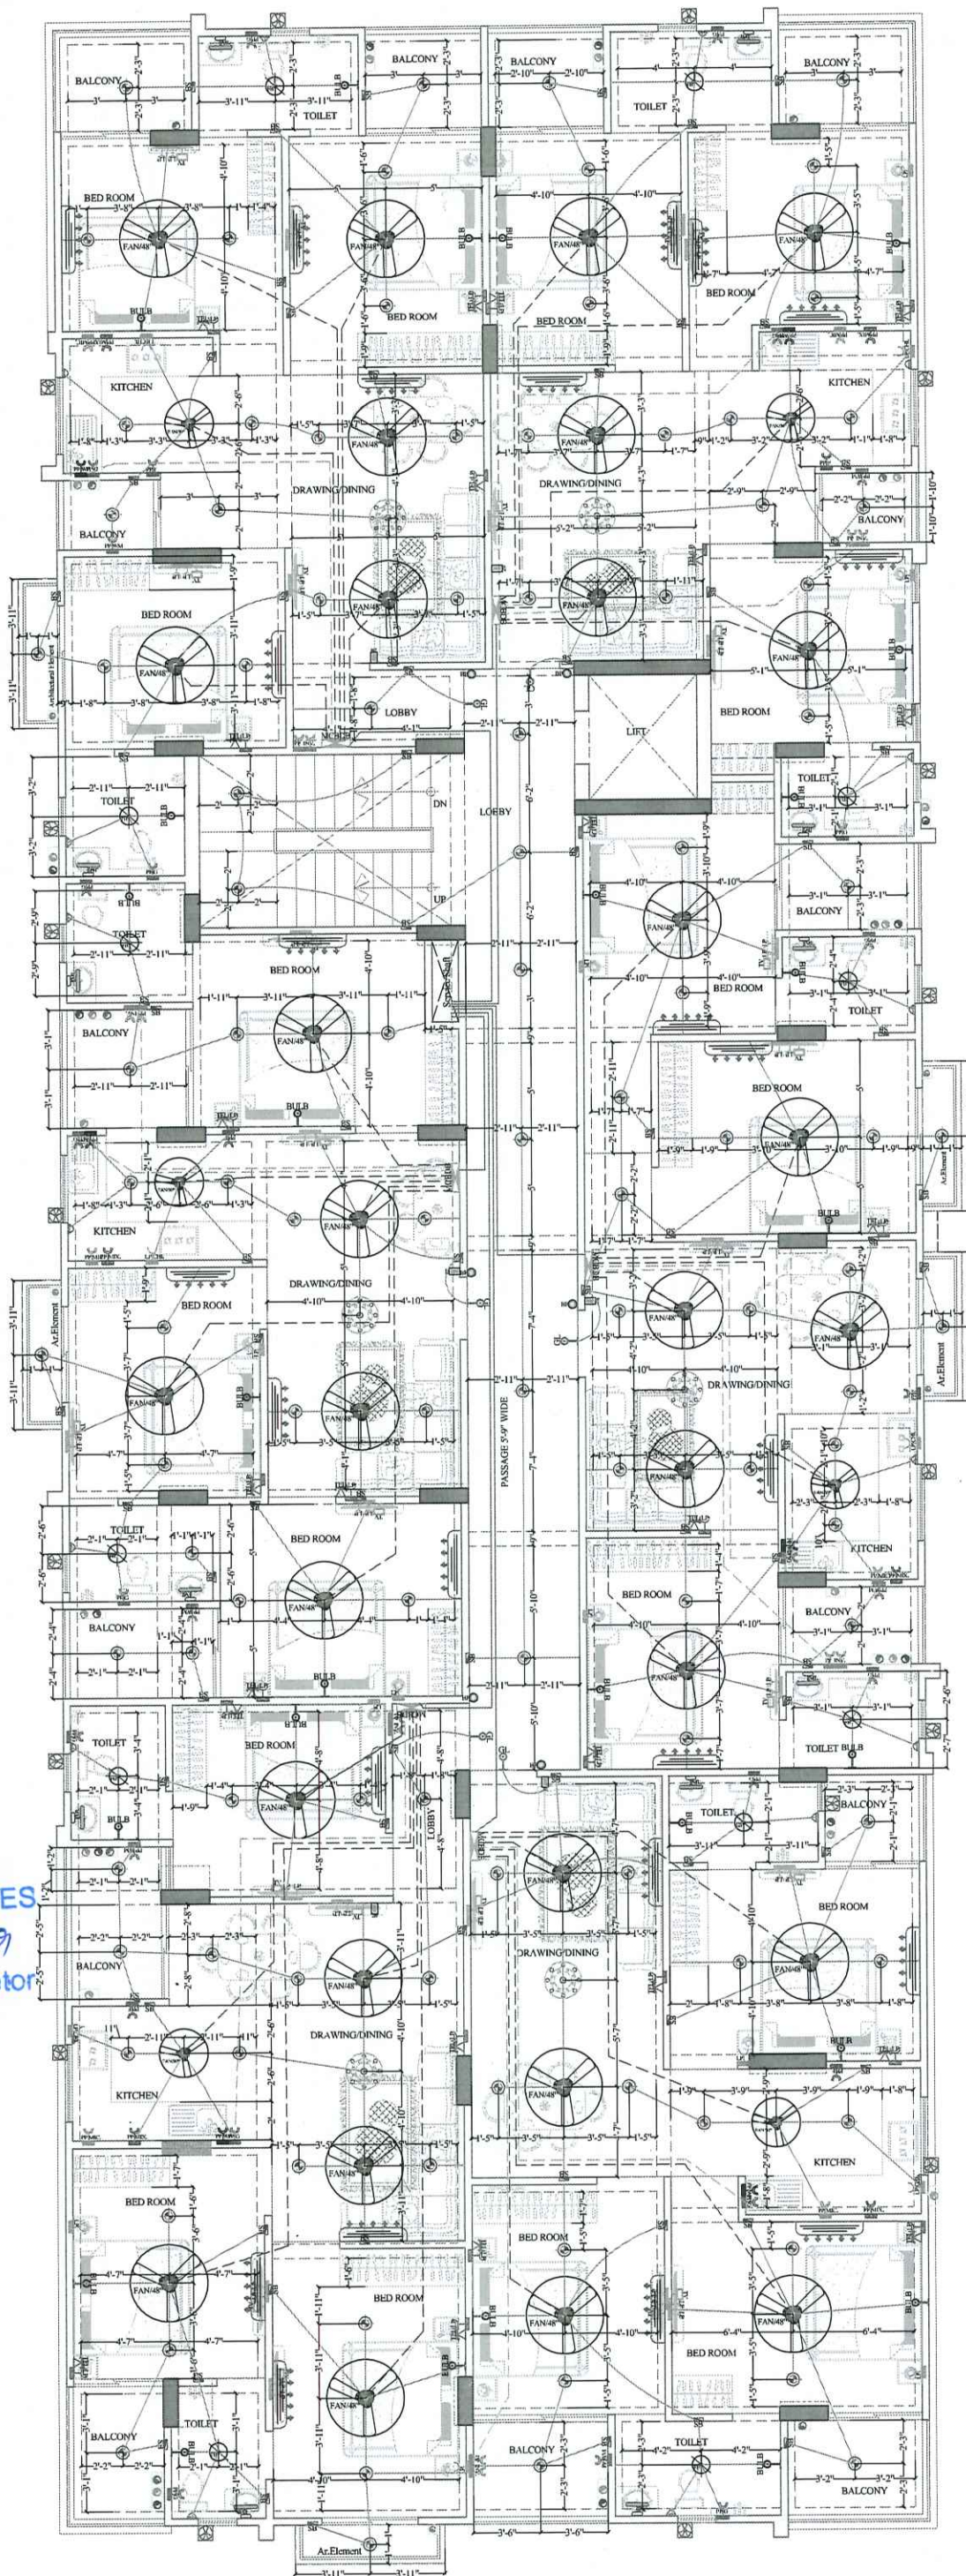

LAMBA REAL ESTATES
Himanshu
 Proprietor

LEGENDS:				
Mounting Height	No.	ID	Symbol	Description
IN RCC SLAB		CONDUIT		Rigid PVC 25mm dia. Conduit / 1.5 sqmm Wire For Light Points
IN RCC SLAB		CONDUIT		Rigid PVC 25mm dia. Conduit / 2.5 sqmm Wire For Light Circuits
IN RCC SLAB		CONDUIT		Rigid PVC 25mm dia. Conduit / 4.00 sqmm Wire For Power Circuits
IN RCC SLAB		CONDUIT		Submain Wire to DB From Main Panel on Ground Floor in Inos. 32mm dia Conduits
CEILING	31	FAN/48"		CEILING FAN 48"
CEILING	06	FAN/30"		CEILING FAN 30"
CEILING	12	FB		FAN BOX
CEILING	06	CH1		CHANDELIER
+90"	27	BULB		LED BULB 20W MAKE:- SYSKA LED CAT NO. SKC-20W 5.7K/3K
+90"	06	GL		WALL BRACKETS AS DESIGN FOR GANESH LIGHT
+78"	12	ML		12X2 LED MIRROR LIGHT MAKE:- SYSKA LED CAT NO.- FPL-12X2
CEILING	109	DL		LED 6" DOWN LIGHTER 20W (SURFACE MOUNTED) MAKE:- SYSKA LED CAT NO.- SDL-15W GLD 6.5K/4K
VENTILATOR HT.	18	CR		CEILING ROSE
VENTILATOR HT.	18	EXF		9" DIA FRESH AIR FAN
+42"	77	SB		SWITCH BOARD
+24"	24	TEL		TELEPHONE POINT
+24"	24	LP TEL		6 A PLUG POINT FOR TELEPHONE
+48"	24	TV		TV COAXIAL POINT
+48"	48	LP TV		6 A PLUG POINT FOR TV
+24"	11	LP		6 A PLUG POINT FOR SIDE TABLE
+72"	06	LP-CH		6 A PLUG POINT FOR CHIMNEY
+90"	24	SAC		SPLIT AC INDOOR UNIT
+42"	06	PP-MIX		16 A POWER POINT FOR MIXER
+42"	06	PP-MIC		16 A POWER POINT FOR MICROWAVE
+78"	18	PP-G		16 A POWER POINT FOR GEYSER
+54"	06	PP-F		16 A POWER POINT FOR FRIDGE
+78"	06	PP-WP		16 A POWER POINT FOR WATER PURIFIER
+48"	06	PP-WM		16 A POWER POINT FOR WASHING MACHINE
+12"	06	PP-INV.		16 A POWER POINT FOR INVERTOR
+60"	06	BP		6 A BELL PUSH
+90"	06	BZ		BUZZER FOR CALL BELL
+60"	06	MCB DB		MCB DISTRIBUTION BOARD

SERVICES CONSULTANT:
ASHI ASSOCIATES
 F 9 / 440 , Keshav Marg Chitrakut Scheme, Jaipur
 PH:91-0-93146-10438 , 0141-2440946 Mail:vipul8599@yahoo.com

DRN. BY: **HIMANSHU** CHECK. BY: **SANJAY**
 SCALE: **N.T.S.** DATE: **20-02-2024**

VIPUL AGARWAL
 M.E.P. CONSULTANT
 B.E. ELECTRICAL




PROJECT:
LAMBA HEIGHTS -II

PROMOTER:-
LAMBA REAL ESTATES

PROJECT ADDRESS :-
 PROPOSED RESIDENTIAL BUILDING AT
 PLOT NO. 175, KESAR GREEN,
 MOHANPURA, TECH-SANGANER,
 JAIPUR

DRAWING TYPE :-
**TYPICAL FLOOR ELECTRIC
 CONDUIT PLAN**

ARCHITECT :-
SPACE GRID
 C-49, VIDYA
 APARTMENT, PARAS MARG,
 BAPU NAGAR, NEAR JANTA
 STORE CIRCLE, JAIPUR-302015
 PH-09314918766, 0141-4005506 (O)
 Email:-info.spacegrid@gmail.com

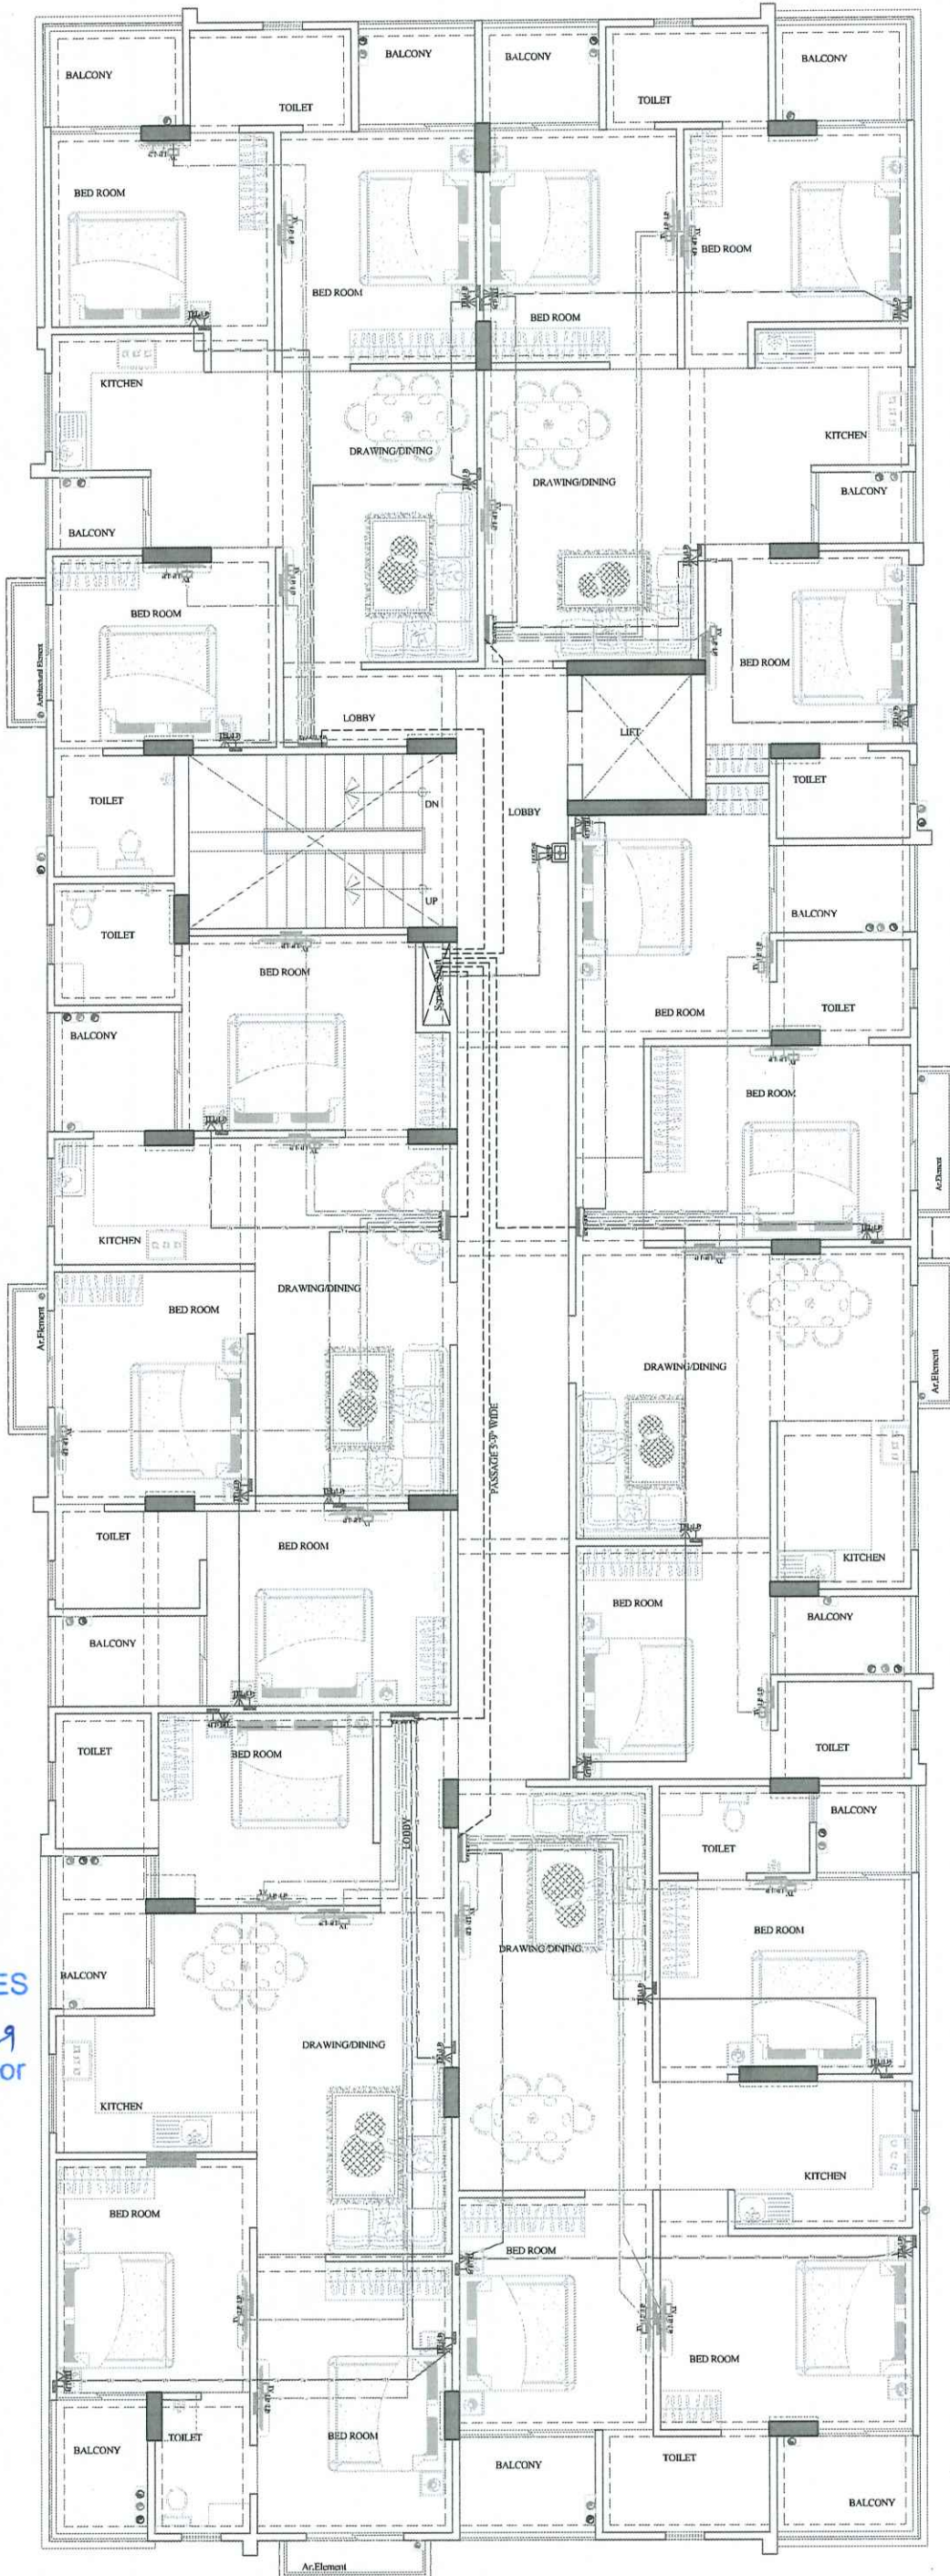

Vipul
VIPUL AGARWAL
M.E.P. CONSULTANT
B.E. ELECTRICAL

LEGENDS:

Mounting Height	No.	ID	Symbol	Description
IN FLOOR		CONDUIT	TEL	Rigid PVC 25mm dia. Conduit / 0.5mm 2 Pair Wire For Tel Wiring
IN FLOOR		CONDUIT	TV	Rigid PVC 25mm dia. Conduit / RG6 Cable For TV Wiring
IN RCC SLAB		CONDUIT		1 Nos. 32 mm dia Conduits From Flat LV System to Drop LV Shaft
IN RCC SLAB		CONDUIT	FIRE	Rigid PVC 25mm dia. Conduit / 2X1.5 sq. mm Copper Wire For Fire Alarm
+24"	24	TEL		TELEPHONE POINT
+24"	24	LP TEL		6 A PLUG POINT FOR TELEPHONE
+48"	24	TV		TV COAXIAL POINT
+48"	48	LP TV		6 A PLUG POINT FOR TV
+42"	01	MCP		MANUAL CALL POINT
+90"	01	HO		HOOTER POINT
+24"	06	LVJB		LV JOINT BOX

SERVICES CONSULTANT:

ASHI ASSOCIATES

F 9 / 440 , Keshav Marg Chitrakut Scheme, Jaipur
PH:91-0-93146-10438 , 0141-2440946 Mail: vipul8599@yahoo.com

DRN. BY:

HIMANSHU

CHECK. BY:

SANJAY

SCALE:

N.T.S.

DATE:

20-02-2024



PROJECT :

LAMBA HEIGHTS -II

PROMOTER:-

LAMBA REAL ESTATES

PROJECT ADDRESS :-

PROPOSED RESIDENTIAL BUILDING AT
PLOT NO. 175, KESAR GREEN,
MOHANPURA, TECH-SANGANER,
JAIPUR

DRAWING TYPE :-

TYPICAL FLOOR LV CONDUIT PLAN


ARCHITECT :-



C-49, VIDYA
APARTMENT, PARAS MARG,
BAPU NAGAR, NEAR JANTA
STORE CIRCLE, JAIPUR-302015
PH-09314918766, 0141-4005506 (O)
Email: info.spacegrid@gmail.com



LAMBA REAL ESTATES

Hanlambg
Proprietor

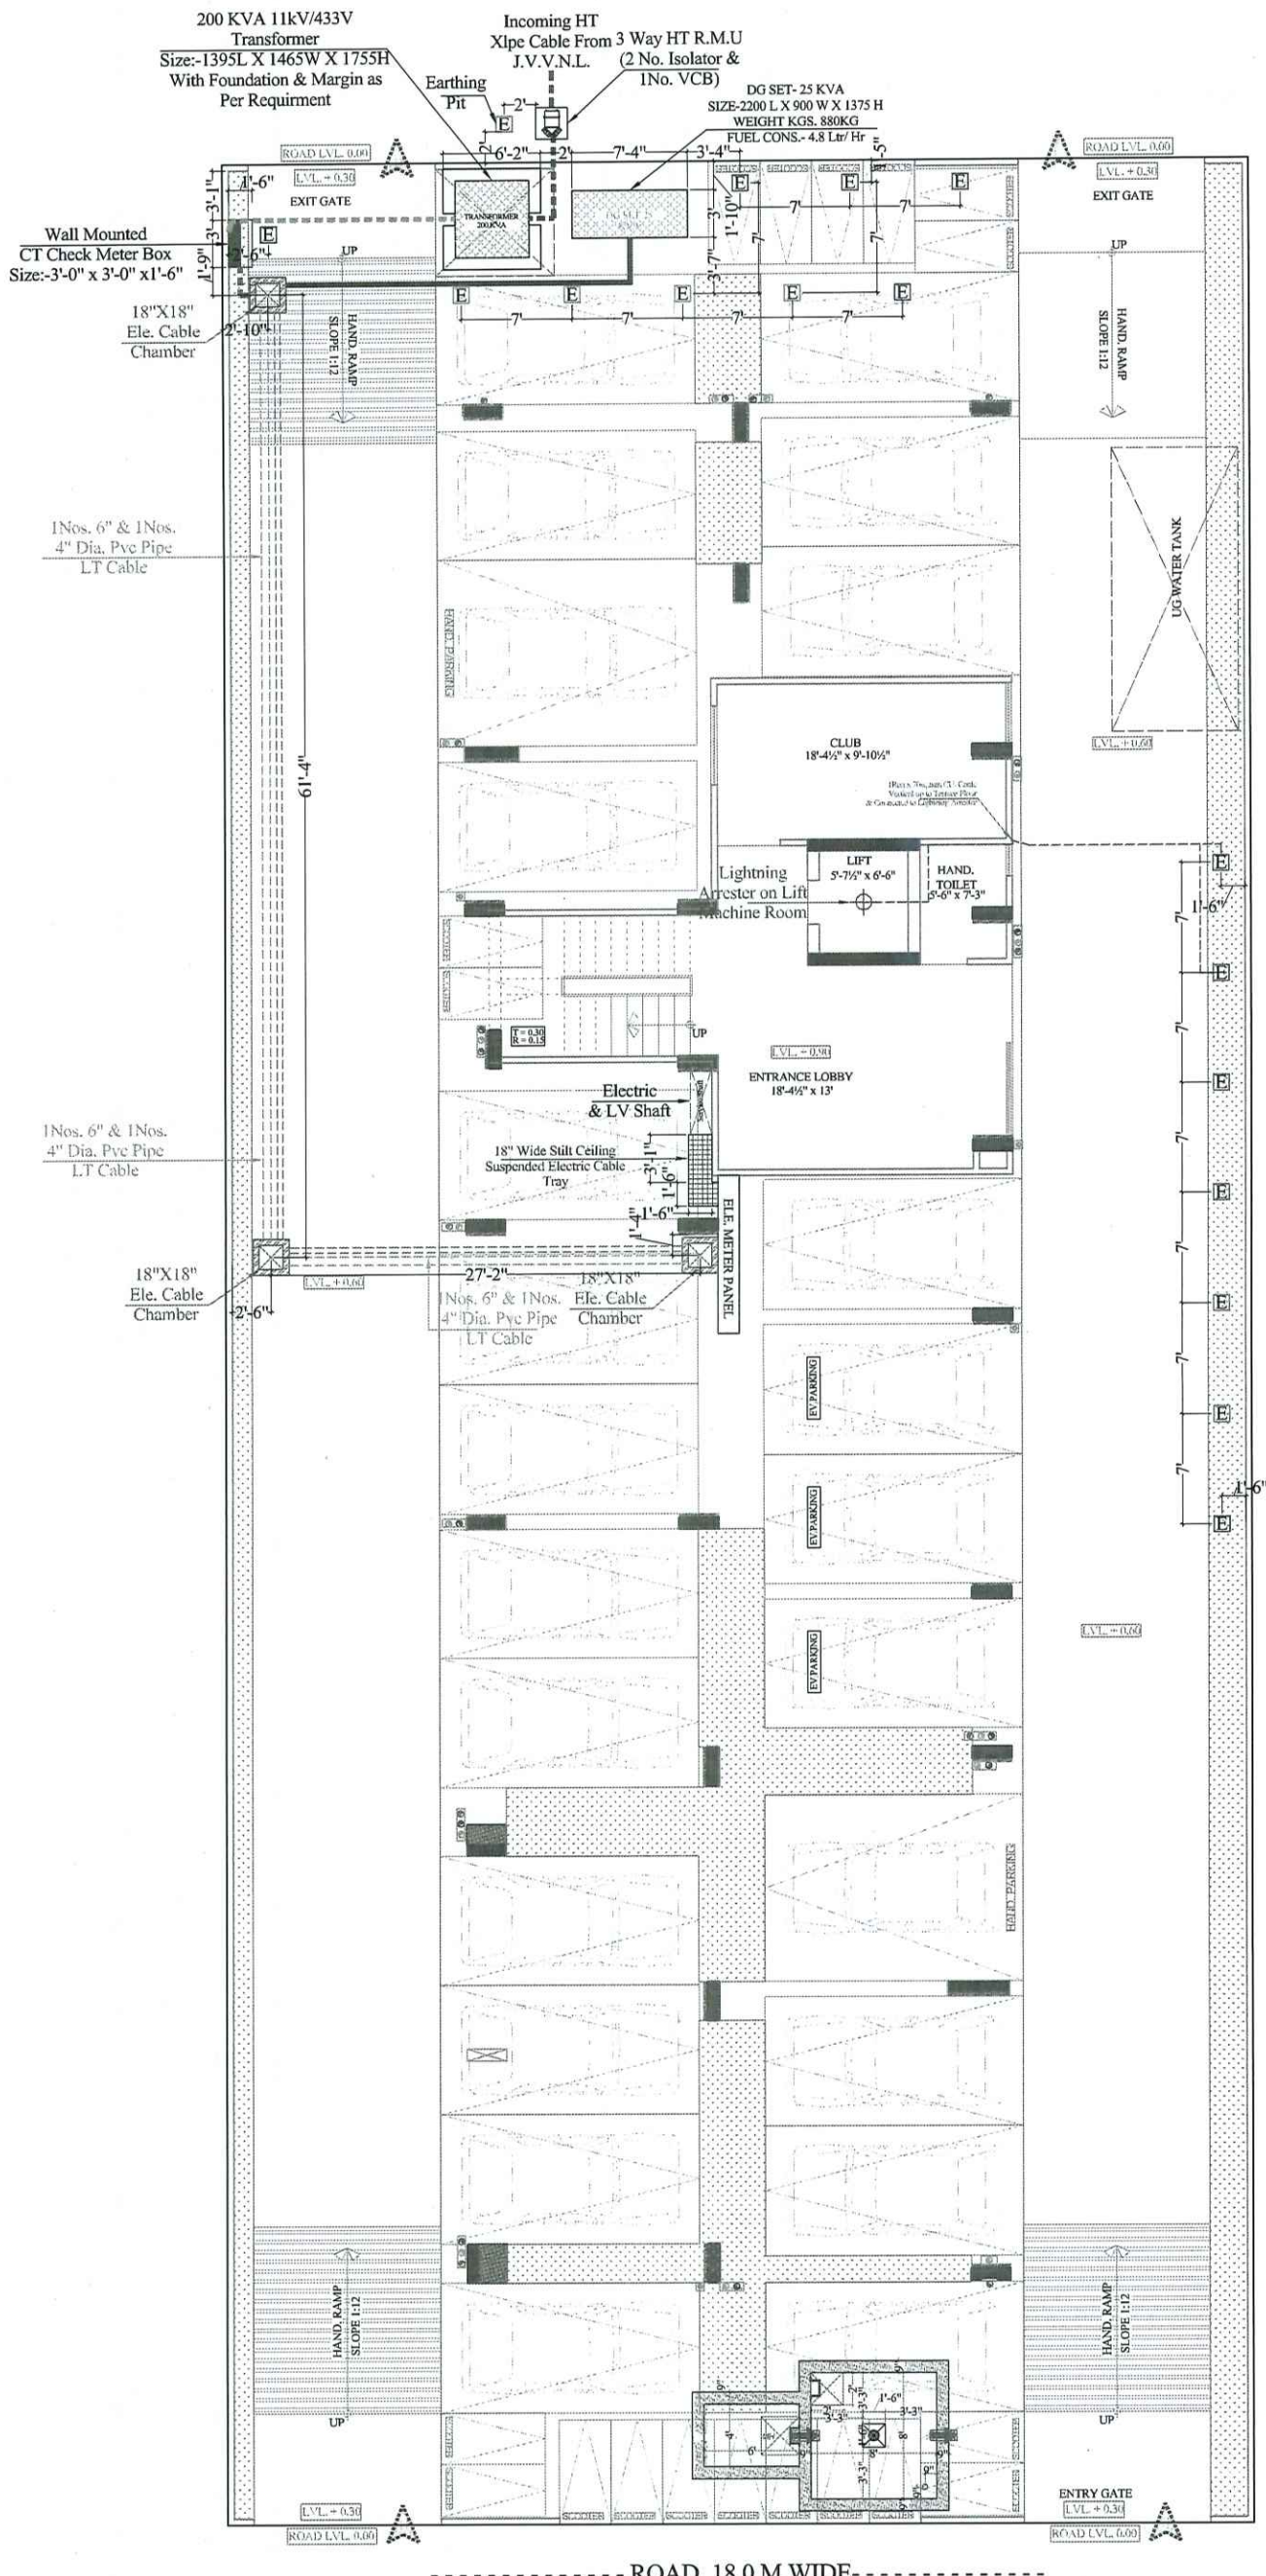

Lightning
Arrester

Model: Stormaster – ESE - 30
(Level 2/Medium Protection)
(Protection radius - 25M
Mast Height - 2 Mtr)

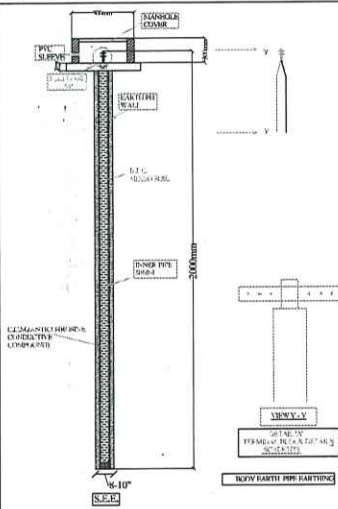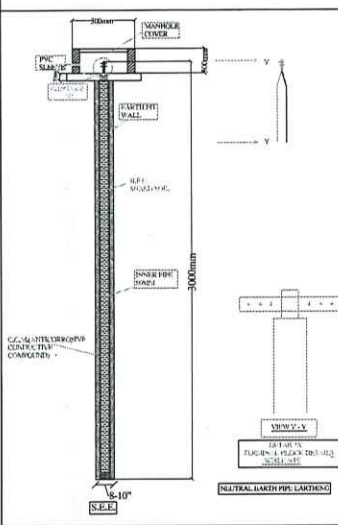

EARTHING DETAILS	
01	50MM PIPE(2METER) 3WAY HT R.M.U BODY EARTH
01	50MM PIPE(2METER) CT CHECK METER BOX BODY EARTH
01	50MM PIPE(2METER) TRANSFORMER BODY EARTH
02	50MM PIPE(3METER) TRANSFORMER NEUTRAL EARTH
02	50MM PIPE(2METER) DG SET BODY EARTH
02	50MM PIPE(3METER) DG SET NEUTRAL EARTH
02	50MM PIPE(2METER) LIGHTNING ARRESTER BODY EARTH
02	50MM PIPE(2METER) ELECTRIC PANEL BODY EARTH
01	50MM PIPE(2METER) TELEPHONE EXCH BODY EARTH
02	50MM PIPE(2METER) LIFT PANEL BODY EARTH

NOTES:
1. ALL NEUTRAL EARTHS TO BE CONNECTED 50 X 3 GI EARTH STRIP FROM EARTH PIT TO EQUIPMENT.
2. ALL BODY EARTHS TO BE CONNECTED 25 X 3 GI EARTH STRIP FROM EARTH PIT TO EQUIPMENT.

VIPUL AGARWAL
M.E.P. CONSULTANT
B.E. ELECTRICAL

SERVICES CONSULTANT:
ASHI ASSOCIATES
F-9, 440, Keshav Marg Chitrakoot Scheme, Jaipur
PH:91-053146-10438, 0141-2440946, Mail:vipul8559@gmail.com

DRN. BY:	CHECK. BY:
HIMANSHU	SANJAY
SCALE:	DATE:
N.T.S.	16-10-2024



PROJECT :
LAMBA HEIGHTS -II

PROMOTER:-
LAMBA REAL ESTATES

PROJECT ADDRESS :-
PROPOSED RESIDENTIAL BUILDING AT
PLOT NO. 175, KESAR GREEN,
MOHANPURA, TECH-SANGANER,
JAIPUR


DRAWING TYPE :-
STILT FLOOR
ELECTRIC SUB STATION,
CABLE CHAMBER PIPE ROUTE & LIGHTNING
ARRESTER PLAN

ARCHITECT :-
SPACE GRID
C-40/20/24
APARTMENT PARAS MARG,
BANI NAGAR, MOHANPURA,
STORE CHANCELL, JAIPUR-302015
PH:91-053146-10438, 0141-2440946
Email: info.spacegrid@gmail.com

LAMBA REAL ESTATES
Proprietor

LAMBA REAL ESTATES
Proprietor

STILT PLAN

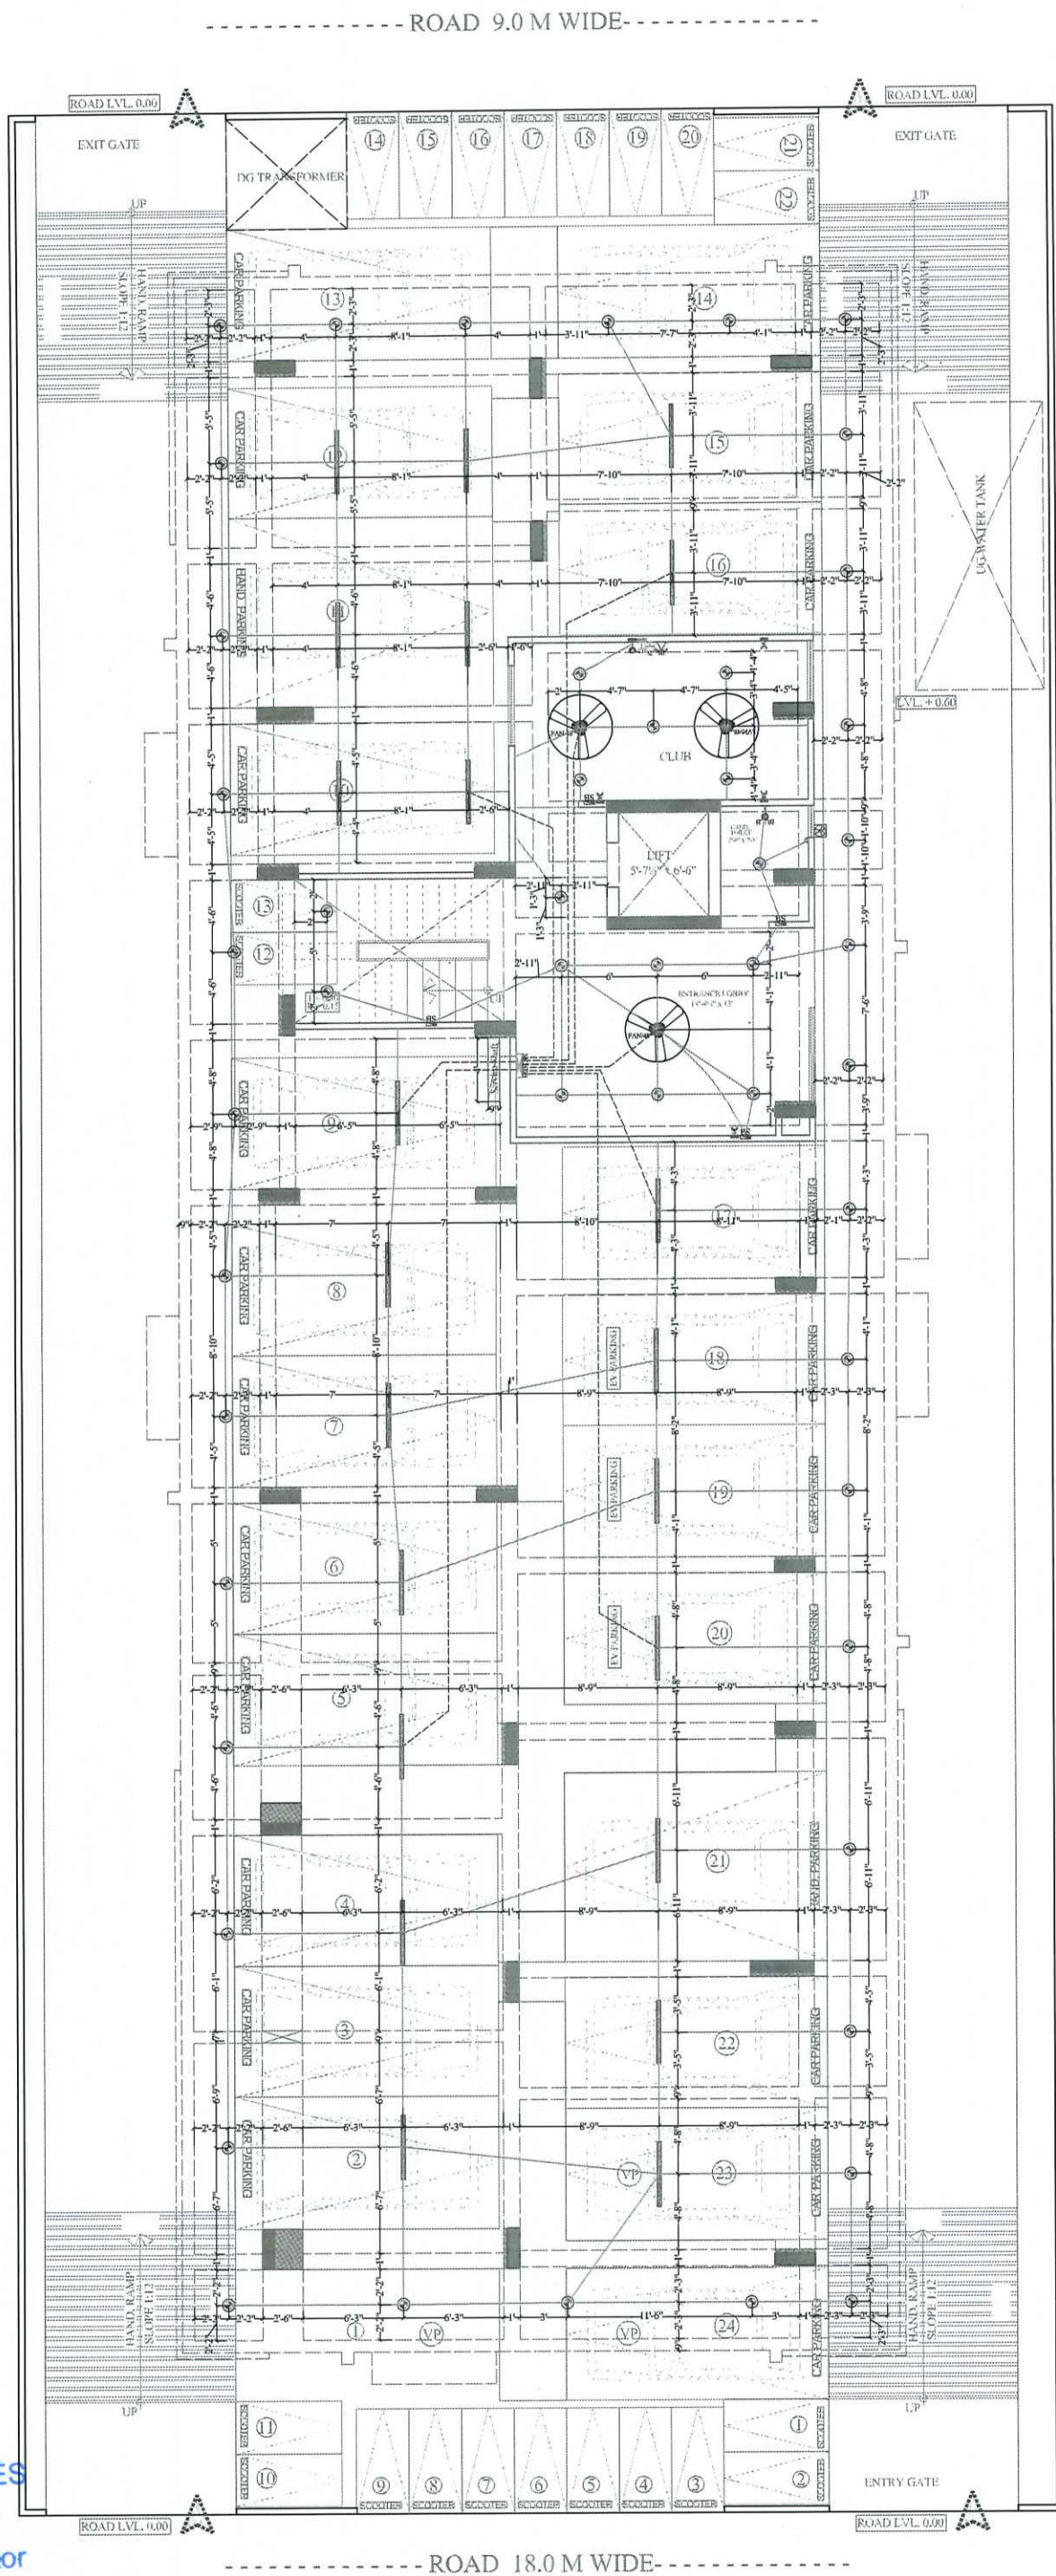

VIPUL AGARWAL
M.E.P. CONSULTANT
B.E. ELECTRICAL

LEGENDS:

Mounting Height	No.	ID	Symbol	Description
IN RCC SLAB		CUN		Rigid PVC 25mm dia. Conduit
IN RCC SLAB		CUN		7.5 sqmm Wire For Light Points
IN RCC SLAB		CUN		Rigid PVC 25mm dia. Conduit
IN RCC SLAB		CUN		7.5 sqmm Wire For Light Points
IN RCC SLAB		CUN		Submain Wire to DB From Main Panel on Ground Floor in 10mm 32mm dia Conduits
CEILING	03	FAN48"		CEILING FAN 48"
CEILING	50	CFL		LED 4" DOWNLIGHTER 15W (SURFACE MOUNTED) MAKE SYSCA LED CAT NO. SSK-15W GLD 6.5K/4K
CEILING	22	TLC		LED CEILING TUBE LIGHT MAKE SYSCA LED CAT NO. SSK-15-20W
180"	01	BULB		LED BULB 20W MAKE SYSCA LED CAT NO. SSK-20W 5.7K/3K
VENTILATOR HT.	01	CR		CEILING ROSE
VENTILATOR HT.	01	EXF		9" DIA FRESH AIR FAN
+24"	01	TEL		6 A PLUG POINT FOR TELEPHONE
+48"	01	TV		TV COAXIAL POINT.
+48"	02	LP TV		6 A PLUG POINT FOR TV
+48"	04	PP		15 A POWER POINT
+24"	01	SET		1No. Telephone Jack, 1No. TV Coaxial Jack, 1No. 6A Socket Connected by 1No. 6A Switch & 1No. 16A 2Pin Socket Connected by 1No. 16A Switch
+48"	04	SB		SWITCH BOARD
+60"	01	MCB DB		MCB DISTRIBUTION BOARD

SERVICES CONSULTANT:
ASHI ASSOCIATES
F-9 / 440 , Keshav Marg Chitrakuti Scheme, Jaipur
PH:91-0-93146-10438, 0141-2440946 Mail: vipul@ashiassociates.com

DRN. BY:	CHECK. BY:
KEDAR	SANJAY
SCALE:	DATE:
N.T.S.	01-02-2024



PROJECT :
LAMBA HEIGHTS -II

PROMOTER:-
LAMBA REAL ESTATES


PROJECT ADDRESS :-
PROPOSED RESIDENTIAL BUILDING AT
PLOT NO. 175, KESAR GREEN,
MOHANPURA, TECH-SANGANER,
JAIPUR

DRAWING TYPE :-
STILT FLOOR ROOF ELECTRIC CONDUIT PLAN

DRN. By: Sunil Kumar Saini

APPD. By: Shri Krishan Sharma

ARCHITECT :-
SPACE GRID
C-40 VIDYA
APARTMENT PARAS MARG,
BAPU NAGAR NEAR JANTA
STORE CIRCLE, JAIPUR-302015
PH: 0141 2418766, 0141-405506 (O)
Email: info@spacegrid@gmail.com

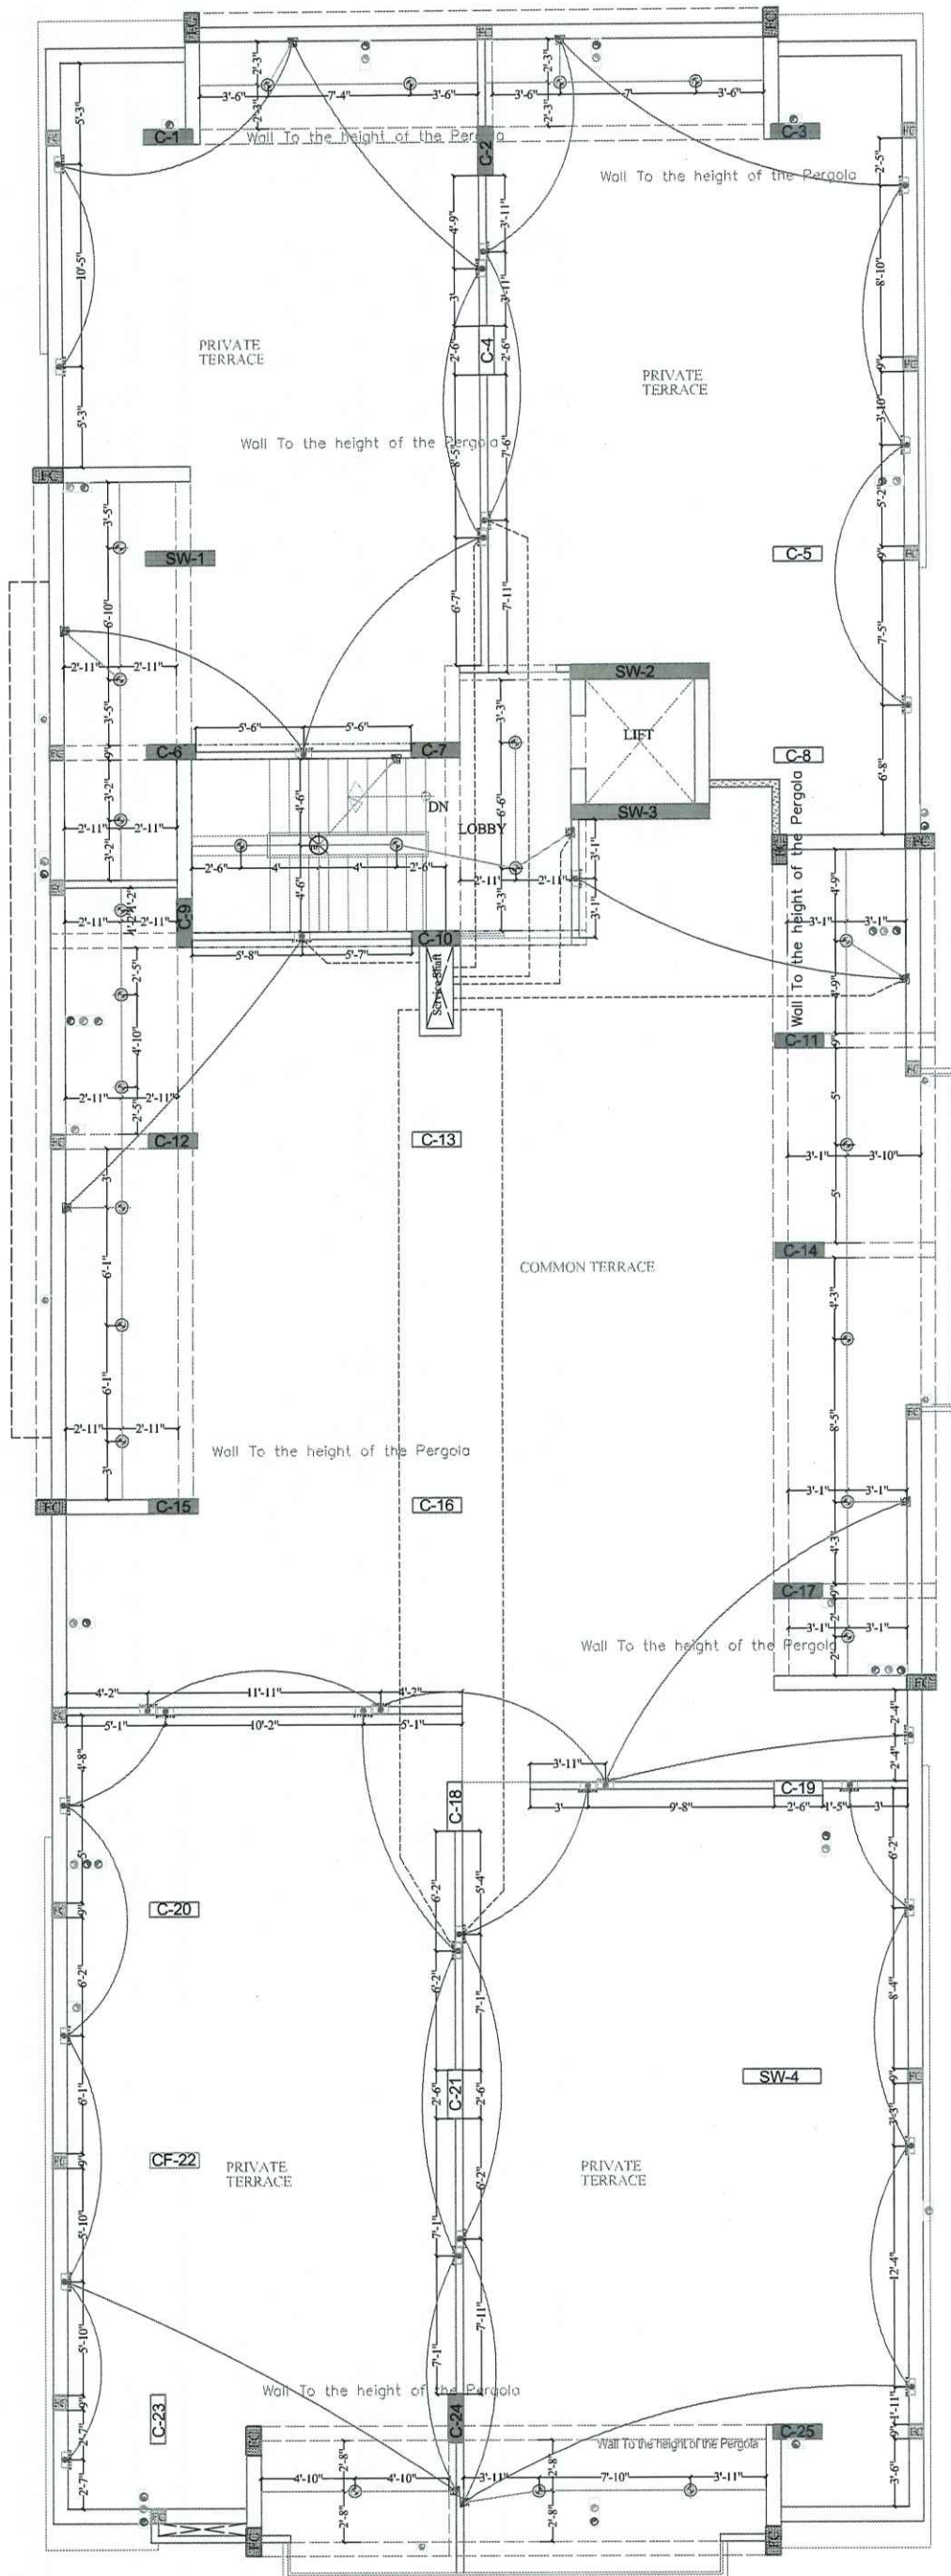

Vipul
VIPUL AGARWAL
M.E.P. CONSULTANT
B.E. ELECTRICAL

LEGENDS:

Mounting Height	NO.	ID	Symbol	Description
IN RCC SLAB		CONDUIT		Rigid PVC 25mm dia. Conduit /1.5 sqmm Wire For Light Points
IN FLOOR		CONDUIT		Rigid PVC 25mm dia. Conduit /2.5 sqmm Wire For Light Circuits
CEILING	01	FB		FAN BOX
CEILING	25	DL		LED 6" DOWN LIGHTER 20W (SURFACE MOUNTED) MAKE- SYSKA LED CAT NO.- SDL-15W GLD 6.5K/4K
+42"	10	SB		SWITCH BOARD
+18"	31	FL		FOOT LIGHT

SERVICES CONSULTANT:

ASHI ASSOCIATES

F 9 / 440 , Keshav Marg Chitrakut Scheme, Jaipur
PH:91-0-93146-10438 ,0141-2440946 Mail:vipul8599@yahoo.com

DRN. BY:

MAHENDRA

CHECK. BY:

SANJAY

SCALE:

N.T.S.

DATE:

03-05-2024



PROJECT :

LAMBA HEIGHTS -II

PROMOTER:-

LAMBA REAL ESTATES

PROJECT ADDRESS :-

PROPOSED RESIDENTIAL BUILDING AT
PLOT NO. 175, KESAR GREEN,
MOHANPURA, TECH-SANGANER,
JAIPUR

DRAWING TYPE :-

TERRACE FLOOR ROOF ELECTRIC
CONDUIT PLAN

ARCHITECT :-

SPACE GRID
C-49, VIDYA
APARTMENT, PARAS MARG,
BAPU NAGAR, NEAR JANTA
STORE CIRCLE, JAIPUR-302015
PH-09314918766, 0141-4005506 (O)
Email: info.spacegrid@gmail.com

LAMBA REAL ESTATES

Handwritten signature
Proprietor