


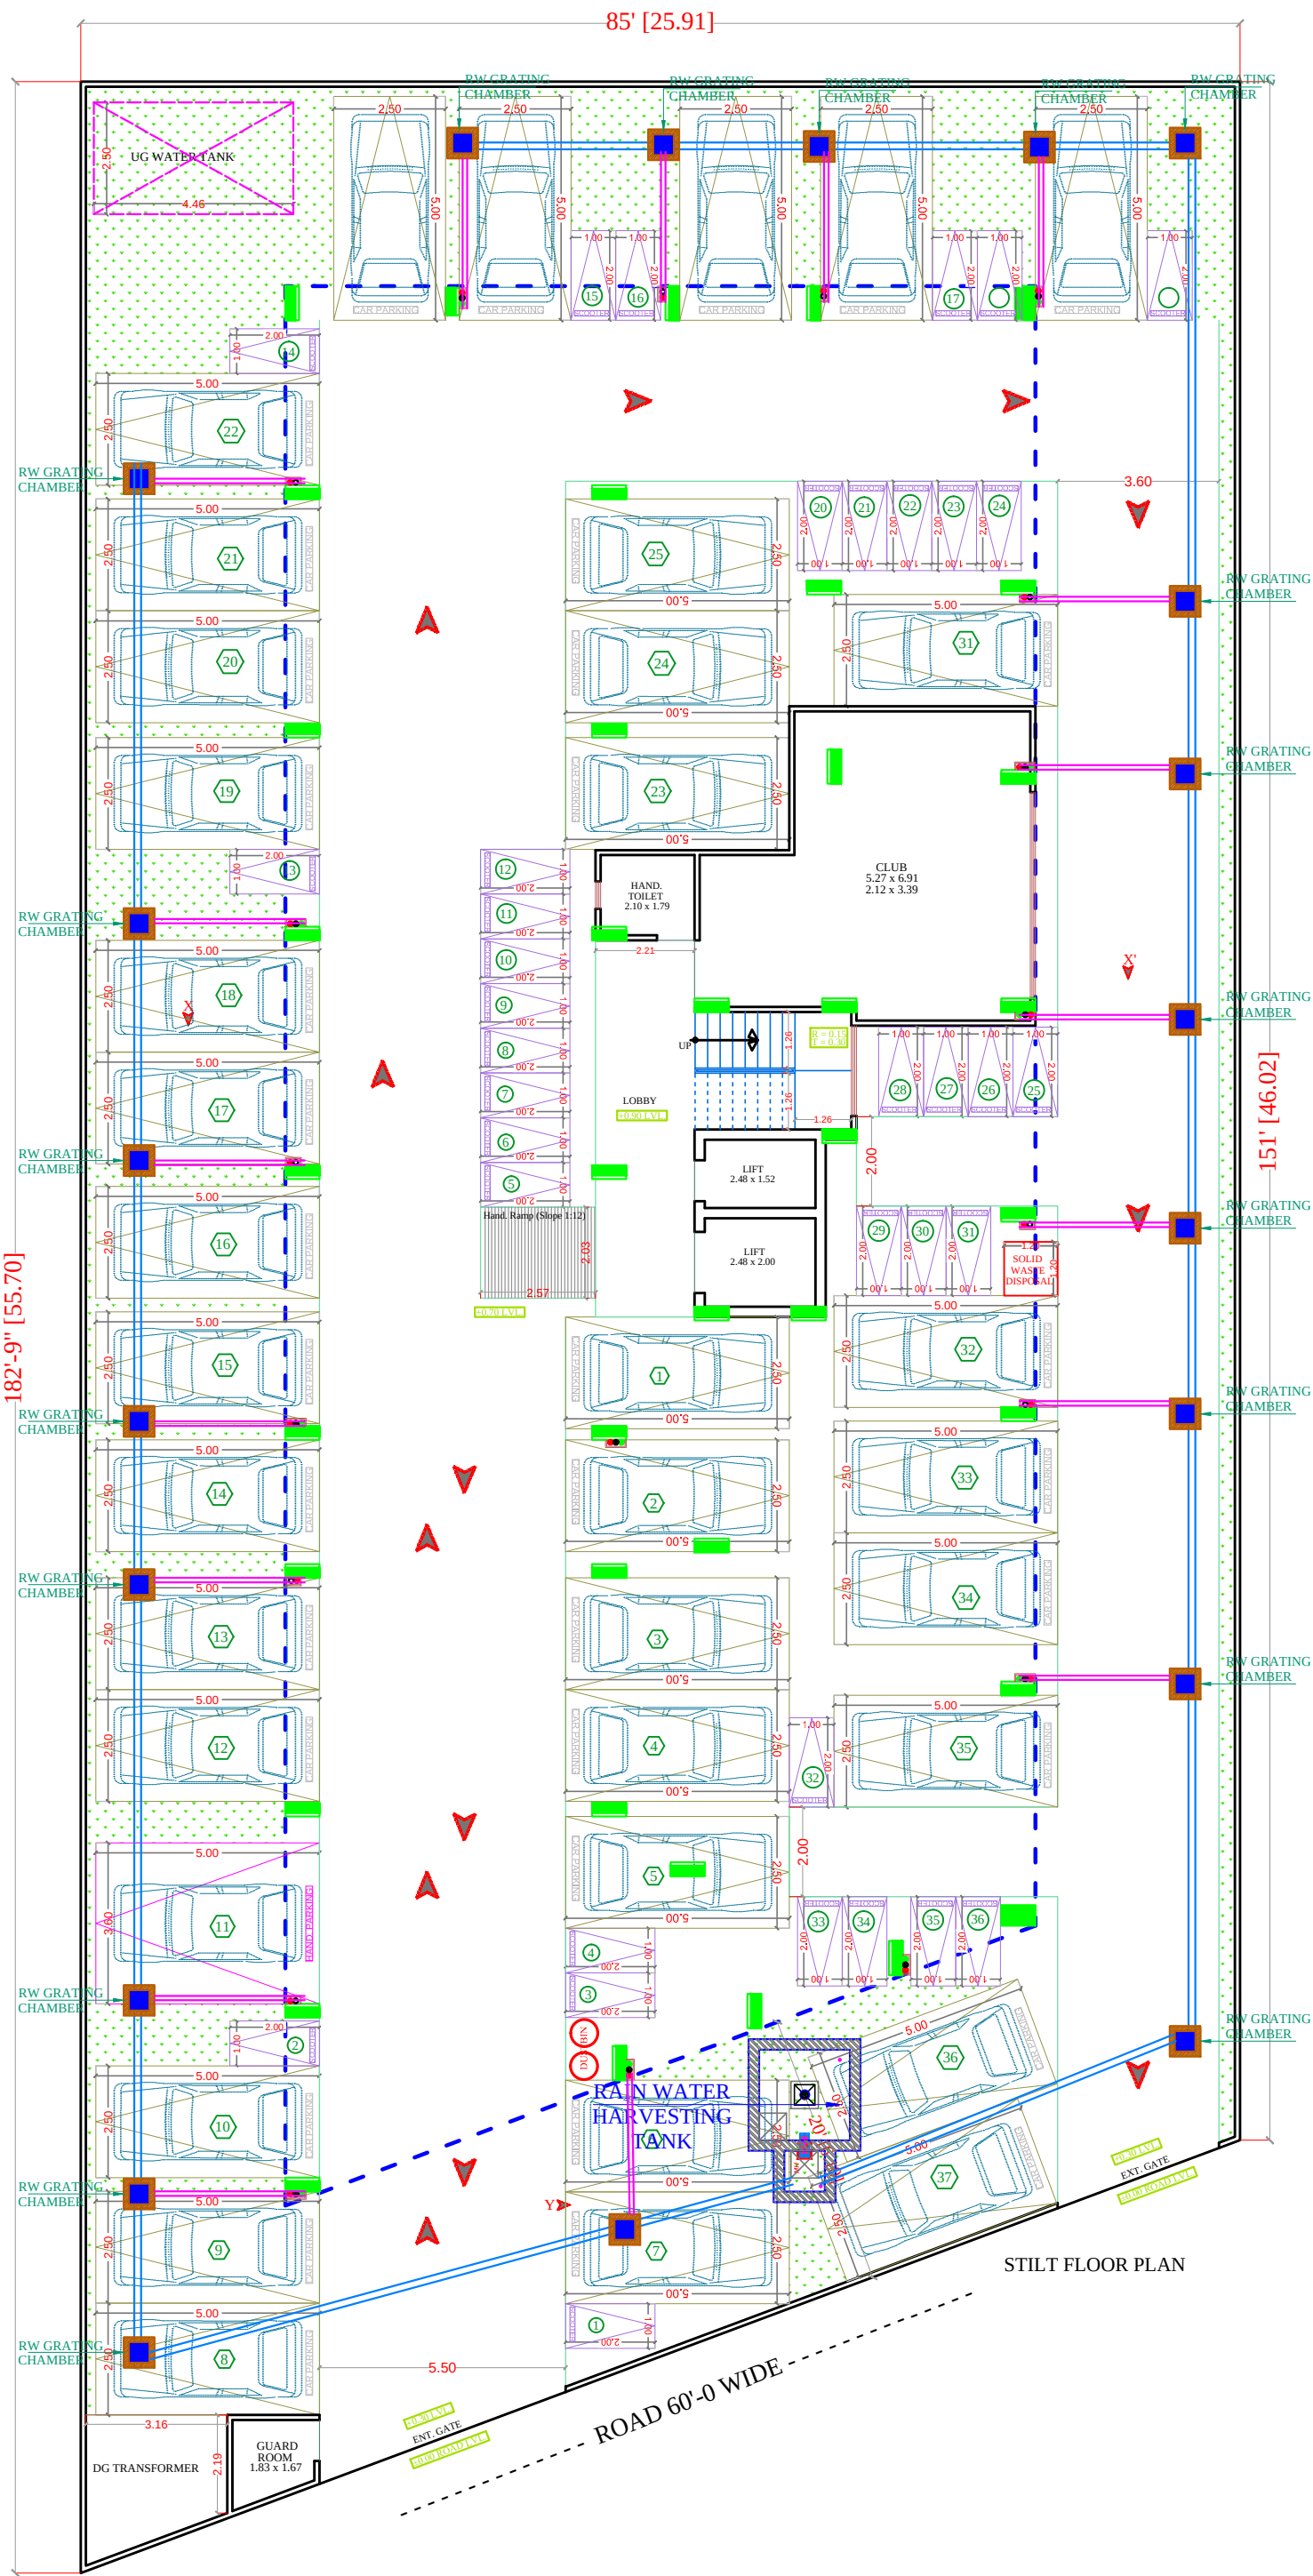

SYMBOL	DESCRIPTION
	Ø 110 mm Soil Waste Water Pipe
	Ø 110 mm Waste Water Pipe
	Ø 110 mm Rain Water Pipe
	Ø 160 mm Rain Water Pipe Slope 1:200
	Ø 110 mm Rain Water Pipe Slope 1:200
	RC-12"X12" Depth According to Slope
	RC-18"X18" Depth According to Slope
	RC-24"X24" Depth According to Slope
	Flow Direction

SIGN:-



SPACE CONSULTANT
PLOT-A-173, JAGDAMBA NAGAR, HEERAPURA
POWER HOWER, JAIPUR (RAJ.) 302024

ARCHITECT :-
 **FRANK SQUARE**
ARCHITECTURE | PLANNER | DESIGNER
C-49 VIDYA APARTMENT PARAS MARG,
BAPU NAGAR JAIPUR, (RAJ.)
Email-afranksquare@gmail.com
Mobile-9461302542


PROJECT :-
PROPOSED BUILDING AT PLOT NO.
31, KRISHNAM PEARL ESTATES,
GONER ROAD VILAGE RAM
CHANDRAPURA,JAIPUR

DRAWING:
STILT FLOOR
EXTERNAL STORM DRAIN
AND RAIN WATER CHAMBER
PIPE ROUTE FOR
RERA SUBMISSION PLAN

DATE

SCALE:-

N.T.S.

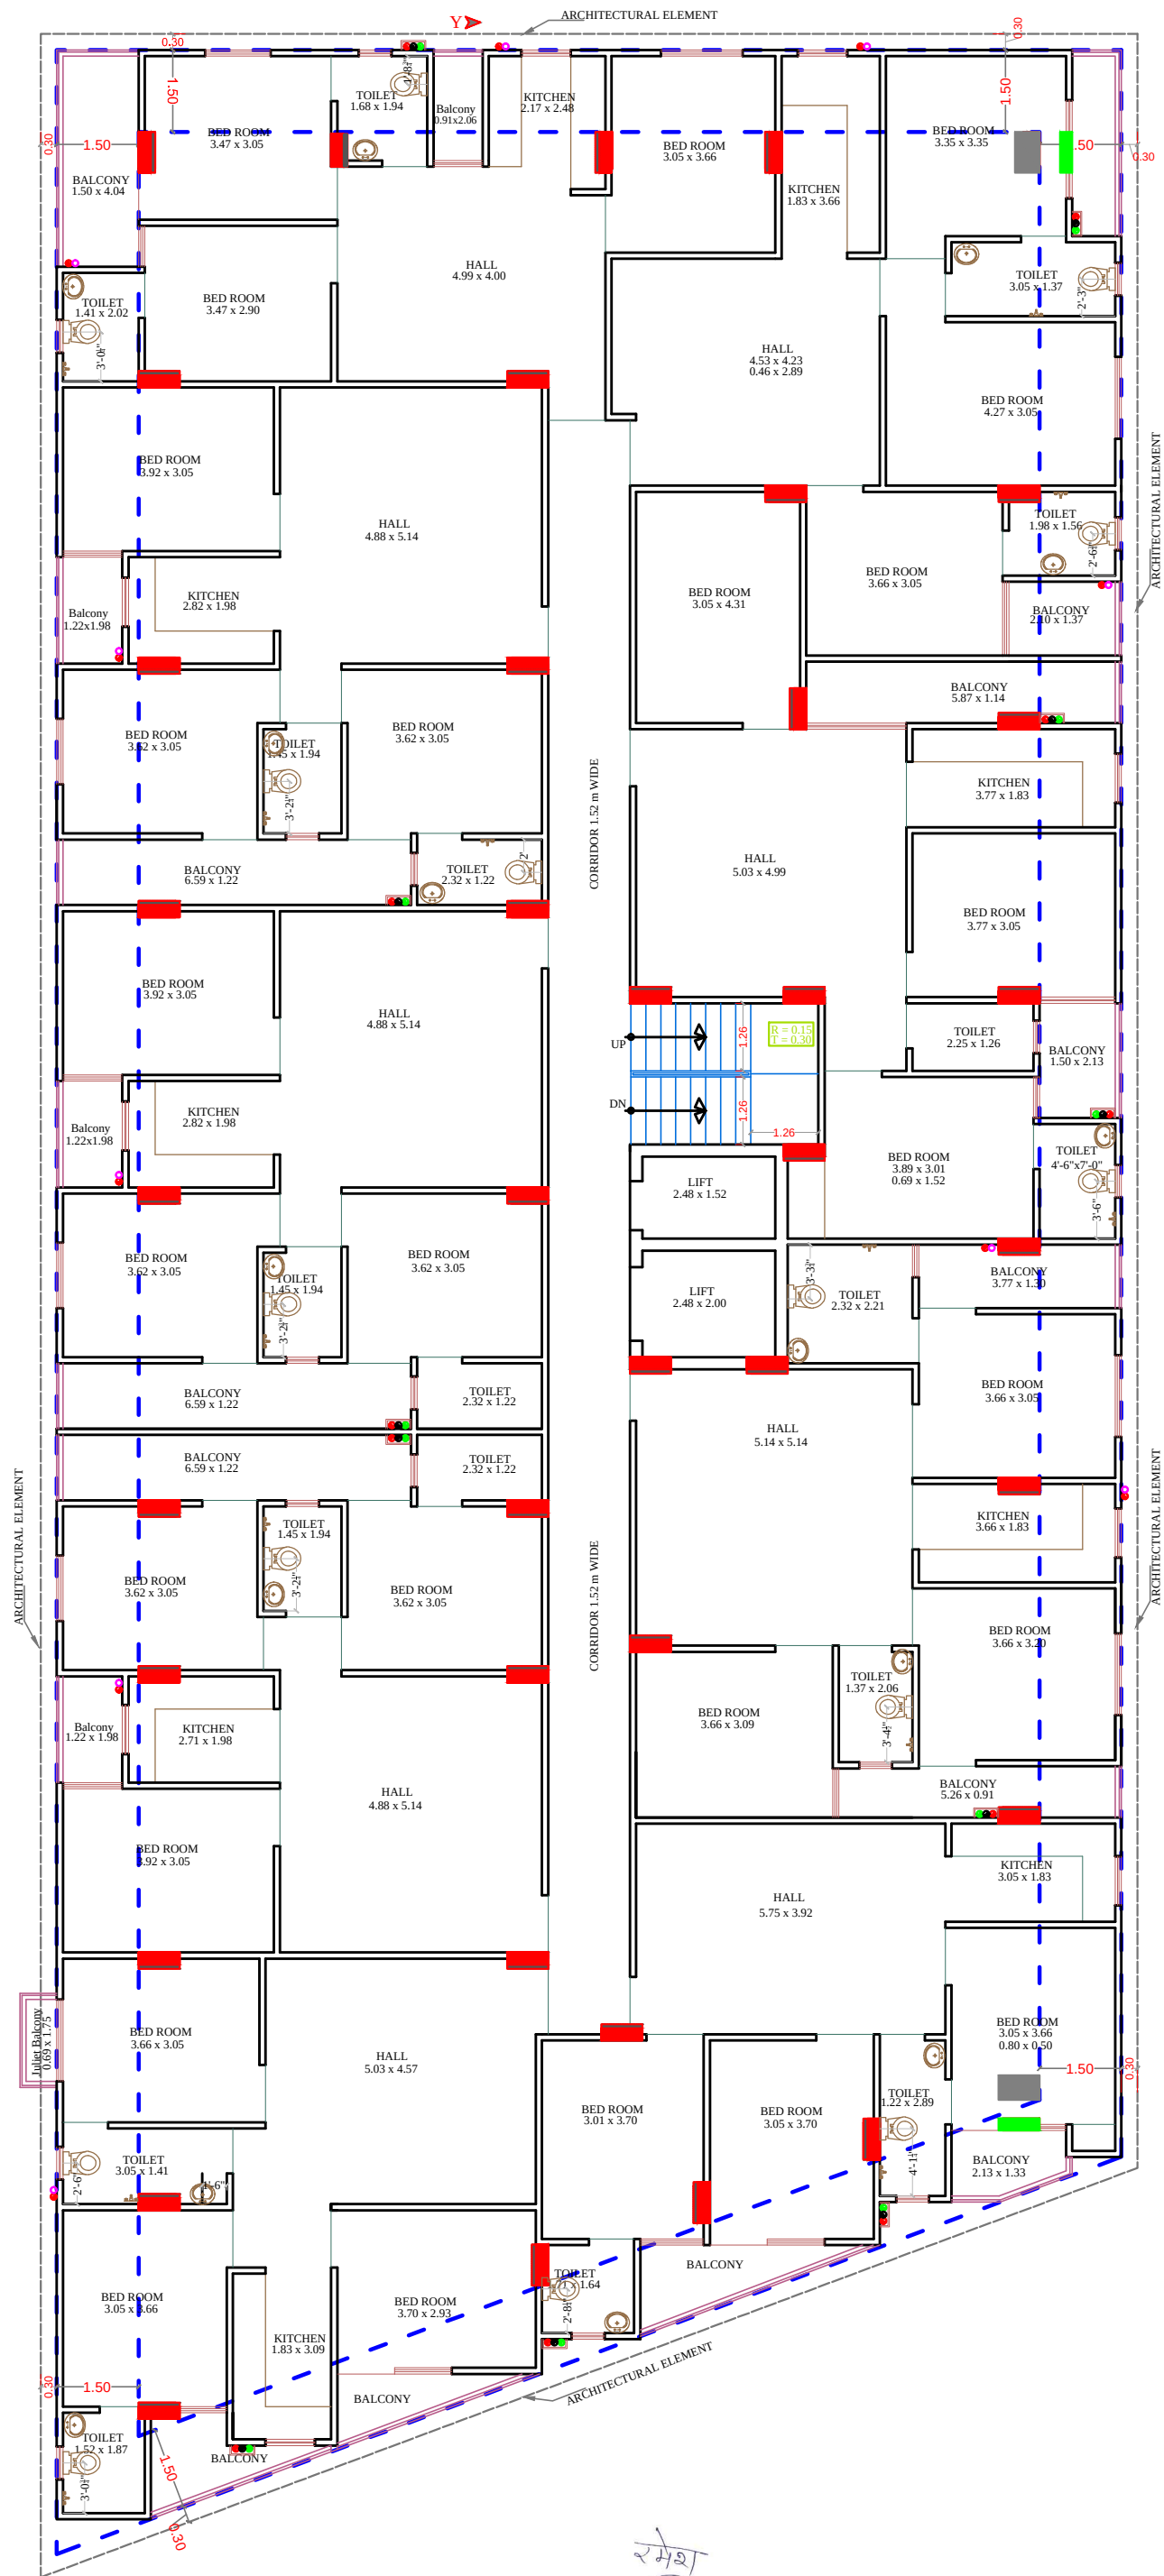

TYPICAL FLOOR SENITARY PLAN

PROJECT TITLE :- PROPOSED BUILDING AT PLOT NO. 31, KRISHNAM PEARL ESTATES, GONER ROAD VILAGE RAM CHANDRAPURA,JAIPUR	SERVICES CONSULTANT	DRN. BY		DATE	NORTH
		APPD. BY		REVISION	
		SCALE	N.T.S		