


LAYOUT PLAN OF ELECTRICAL NETWORK PLAN FOR " SWASTIK GREEN CITY -1st "

UNDER KHASRA NO.- 53,54,55/1,56/1,57/2,57/3,58/1,61,2075/2054,2074/2056,2072/2056,2058/83,
2060/85,2062/86,2064/89,2066/92,93TO106,535/1721,536 TO 539,545,546/1
AT VILLAGE - PANWALIYA, TEH.- SANGANER, JAIPUR.
PINCODE NO. - 302033

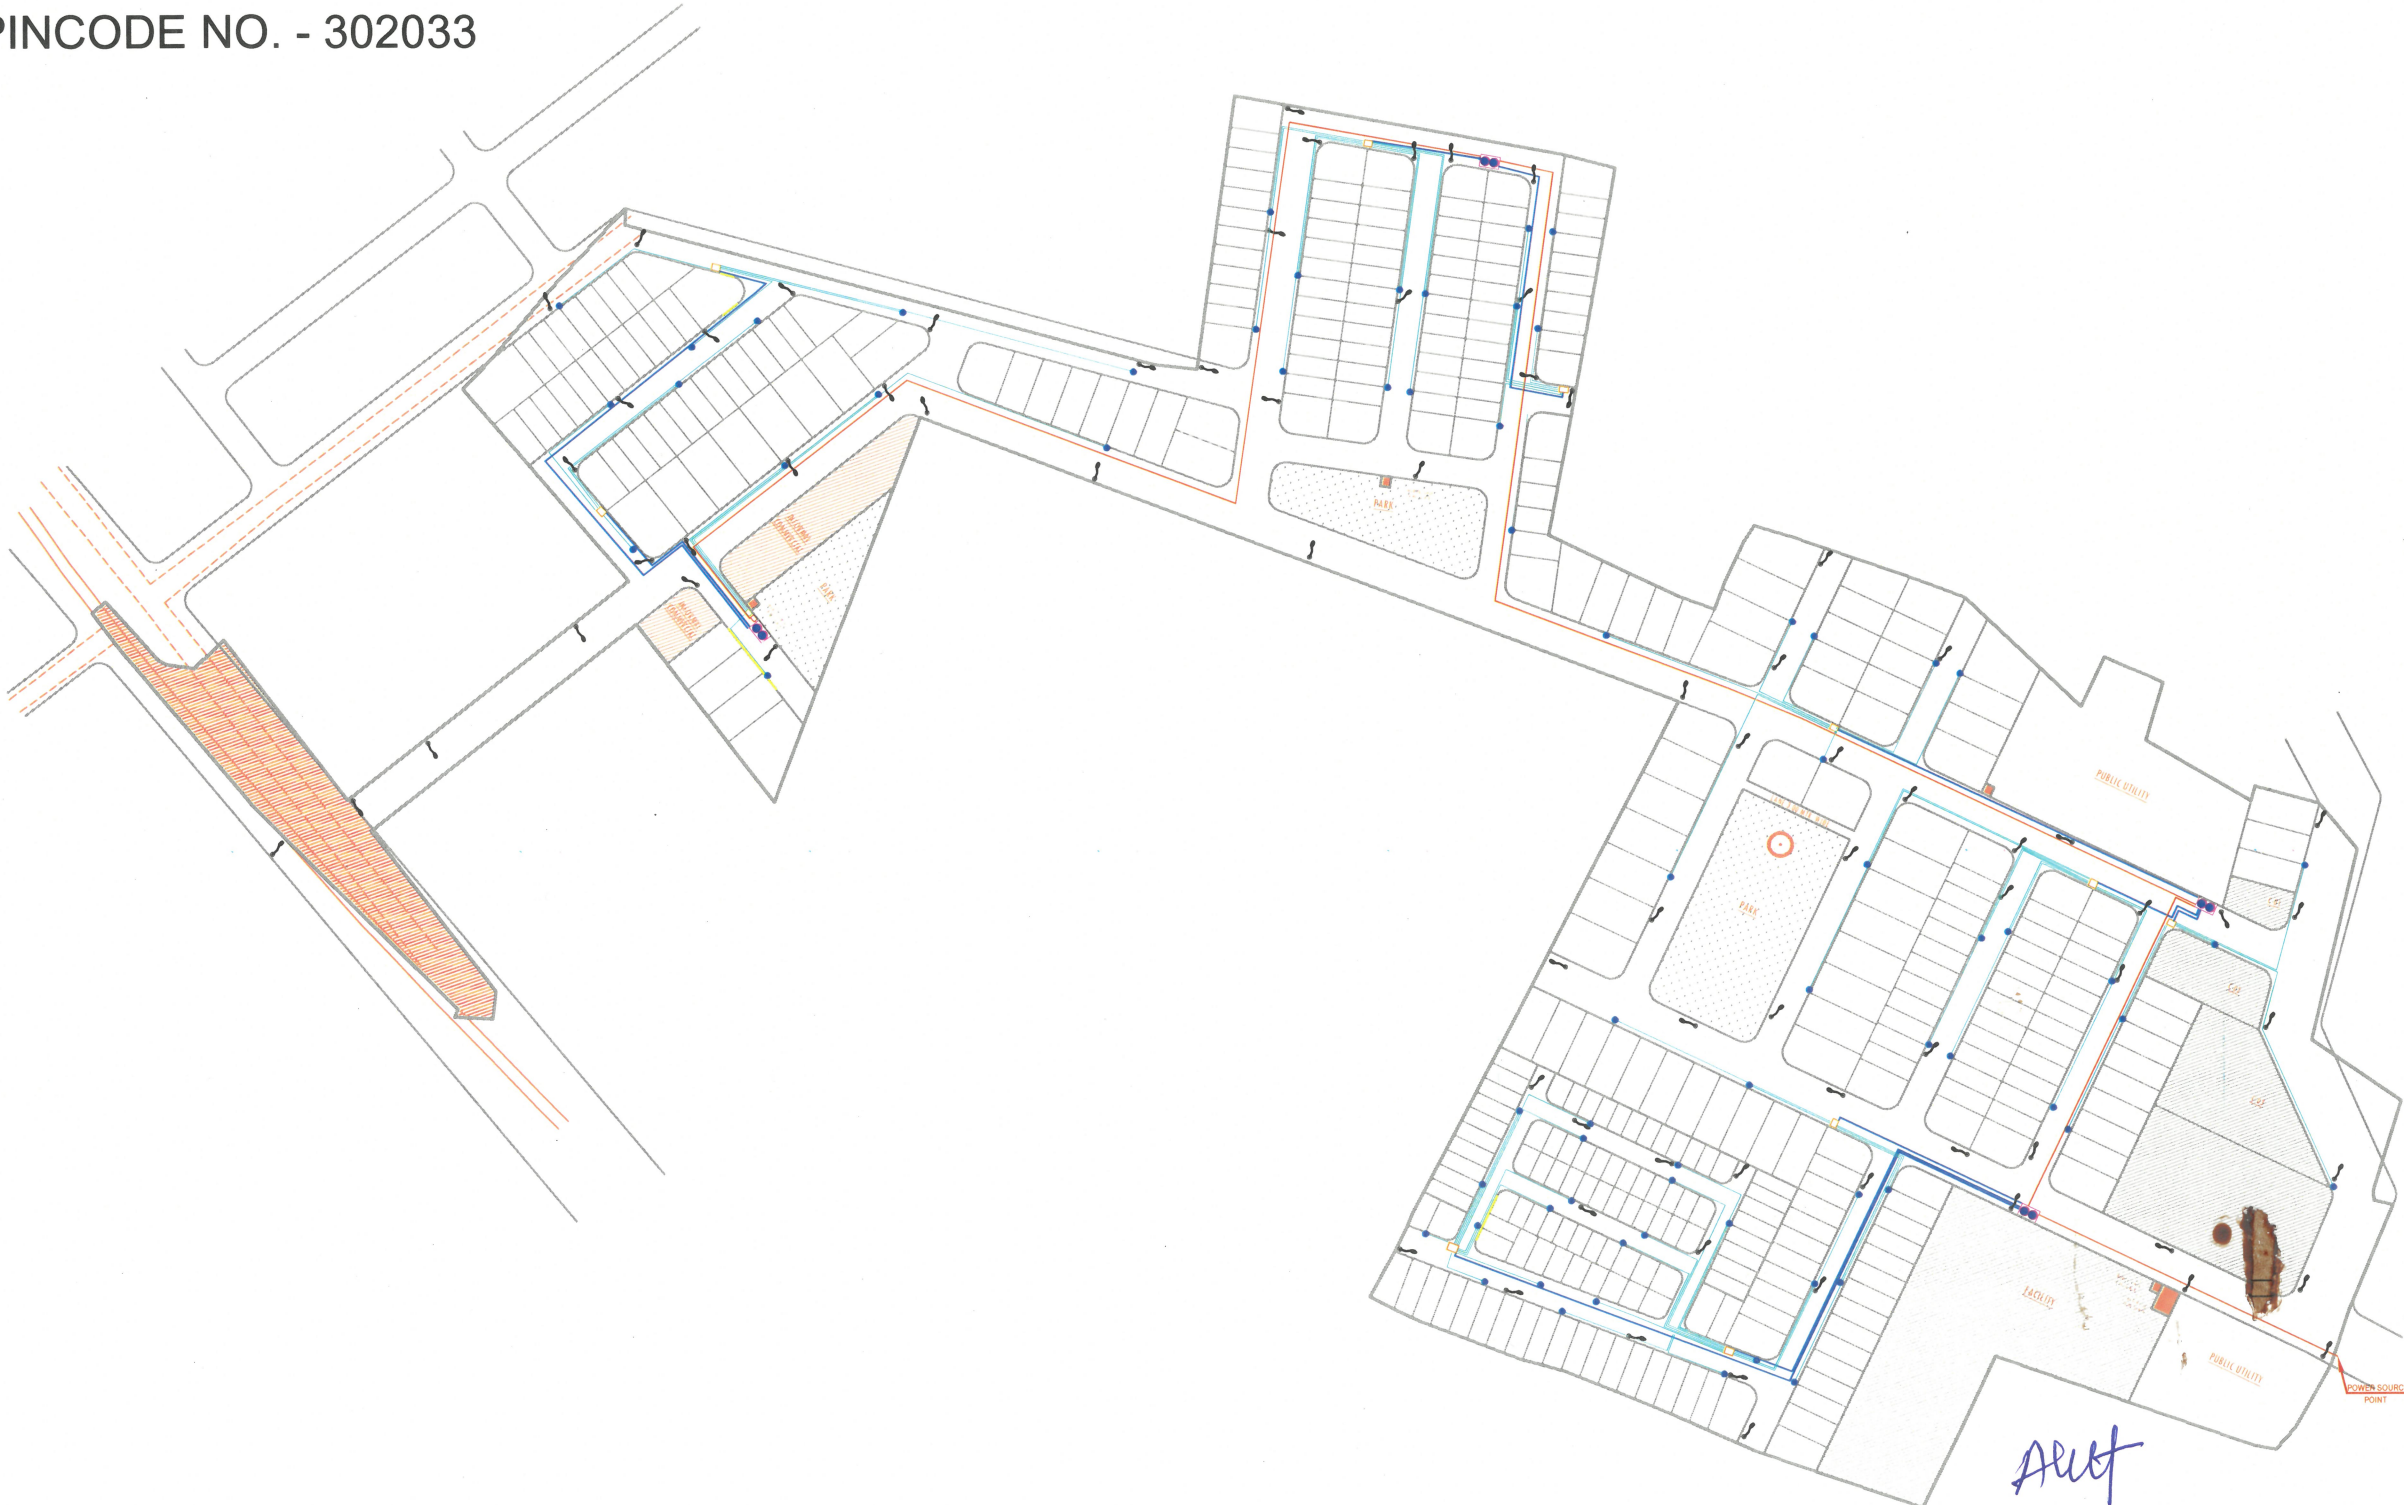

ANUJ SHARMA
B. Tech. (Civil)

LAY-OUT PLAN OF
(ROADS , ☐ ELECTRICALS , ☒ SEWER LINE ☐
WATER SUPPLY ☐ & RAIN WATER HARVESTING) ☐

Notes:-
1. ALL DIMENSIONS ARE IN METER & DIAMETERS ARE
IN MILLIMETER, UNLESS OTHERWISE SPECIFIED.
2. EARTH COVER PROVIDED ABOVE PIPE SHALL BE MINIMUM 1.0 M.
3. PIPE MATERIAL HDPE PIPE.

Notes:-
We have considered "FL" as a Top Finish Level of Road
FL: 0.000 Top Finish Level of Road

LEGENDS :-

SYMBOL	TYPE / NAME	SYMBOL	TYPE / NAME
	11 KV X LPE CABLE		FEEDER PANEL
	L.T X LPE WIG CABLE		UTILITY CROSSING
	L.T X LPE WIG CABLE		STREET LIGHT SINGLE
	11/0.4 KV D.P. STRUCTURE		HALF DP (CUT SUPPLY)
	LT DISTRIBUTION PANEL		
	FUTURE DP		

NAME OF SCHEME :-
" SWASTIK GREEN CITY -1st "
AT VILLAGE - PANWALIYA, TEH.- SANGANER, JAIPUR.

ENGINEERING CONSULTANT:-

351-352, Prithvi Tower Opp. Police Headquarter,
Laxmi Scheme, Tonk Road, JAIPUR (RAJ) 302015
Ph: 0141-4113111, Mob: 91-9802300002, 91-9829045031
Website: www.cadmax.co.in, e-mail: consultancy@cadmax.co.in

DRAWING TITLE:-
LAYOUT PLAN OF ELECTRICAL
NETWORK SYSTEM