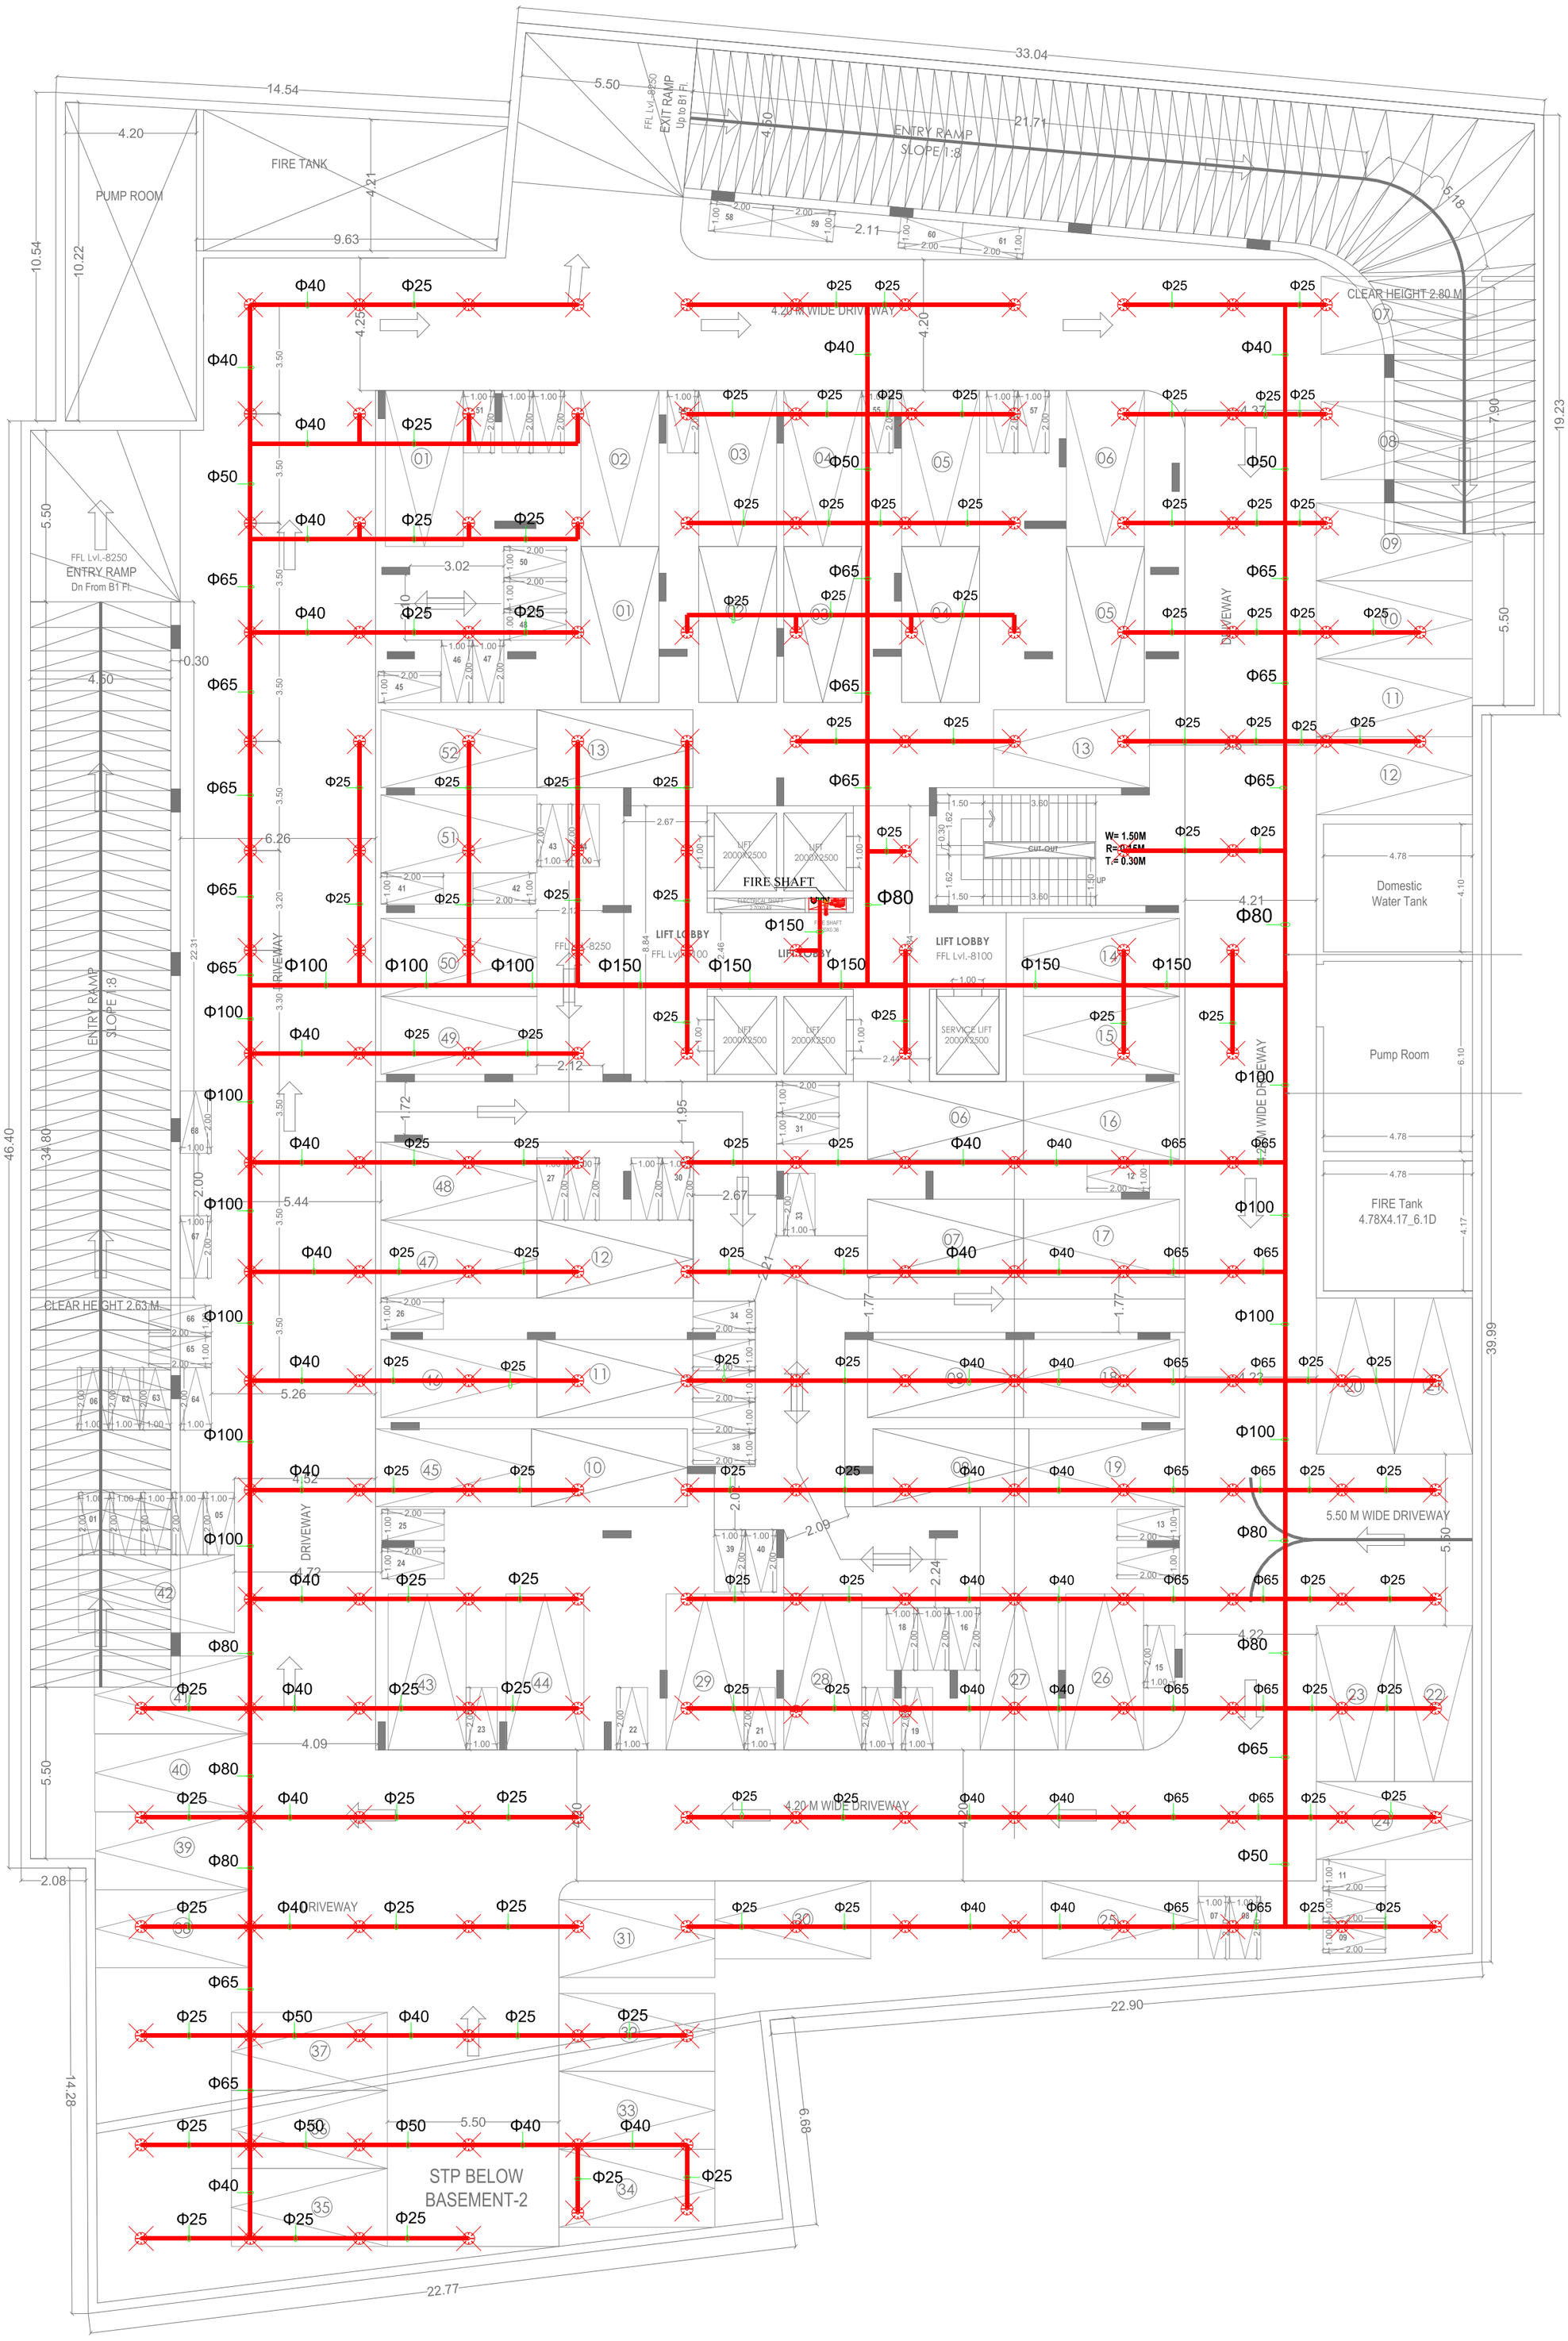


SUDHIR MATHUR
JAIPUR
SUDHIR MATHUR
M.E.P.F. CONSULTANT
B.E. MECHANICAL

REV. NO.	DESCRIPTION TO REVISION	REV. BY	DATE
-	-	-	-
-	-	-	-
-	-	-	-
-	-	-	-
-	-	-	-
-	-	-	-
-	-	--	-
-	-	-	-
-	-	-	-
-	-	-	-
-	-	-	-

ARCHITECT
MISHRA GARG & ASSOCIATES
ARCHITECTS,PLANERS & INTERIOR DESIGNER
C-35,LAJPAT MARG,C-SCHEME,JAIPUR.
TEL. : (0141) 2373274 , 5104986
Email-id :- mishra.garg@gmail.com,

PROJECT NAME
PROPOSED RESIDENTIAL APARTMENT PROJECT "THE MONARCH"


PROJECT ADDRESS
PROPOSED RESIDENTIAL APARTMENT PROJECT "THE MONARCH" ON KHASRA NO. 83,83/396,83/397,83/398,83/399, AT VILLAGE- MADRAMPURA, TEH- JAIPUR (RAJ.)

DWG TITLE
BASEMENT-2 FLOOR FIRE FIGHTING PLAN

DWG STATUS
FOR RERA SUBMISSION

MEP CONSULTANTS
SHRESHTHA
the heartbeat of your building
D-27, JANPATH,NEW SANGANER ROAD,SHYAM NAGAR,PILLAR NO.-107 JAIPUR, RAJ.-302019 | PH. 9829051828 |
E-MAIL : shreshtha.consultants@gmail.com/ design@shreshthaconsultants.com
| Web : www.shreshthaconsultants.com

DEALT BY:	CHECKED BY:		DIRECTION:
RAKESH	JITENDRA		N E S W
DRAWN NO.:	SCALE: 1:100	SHEET SIZE: A-1	DATE: 15.06.2026

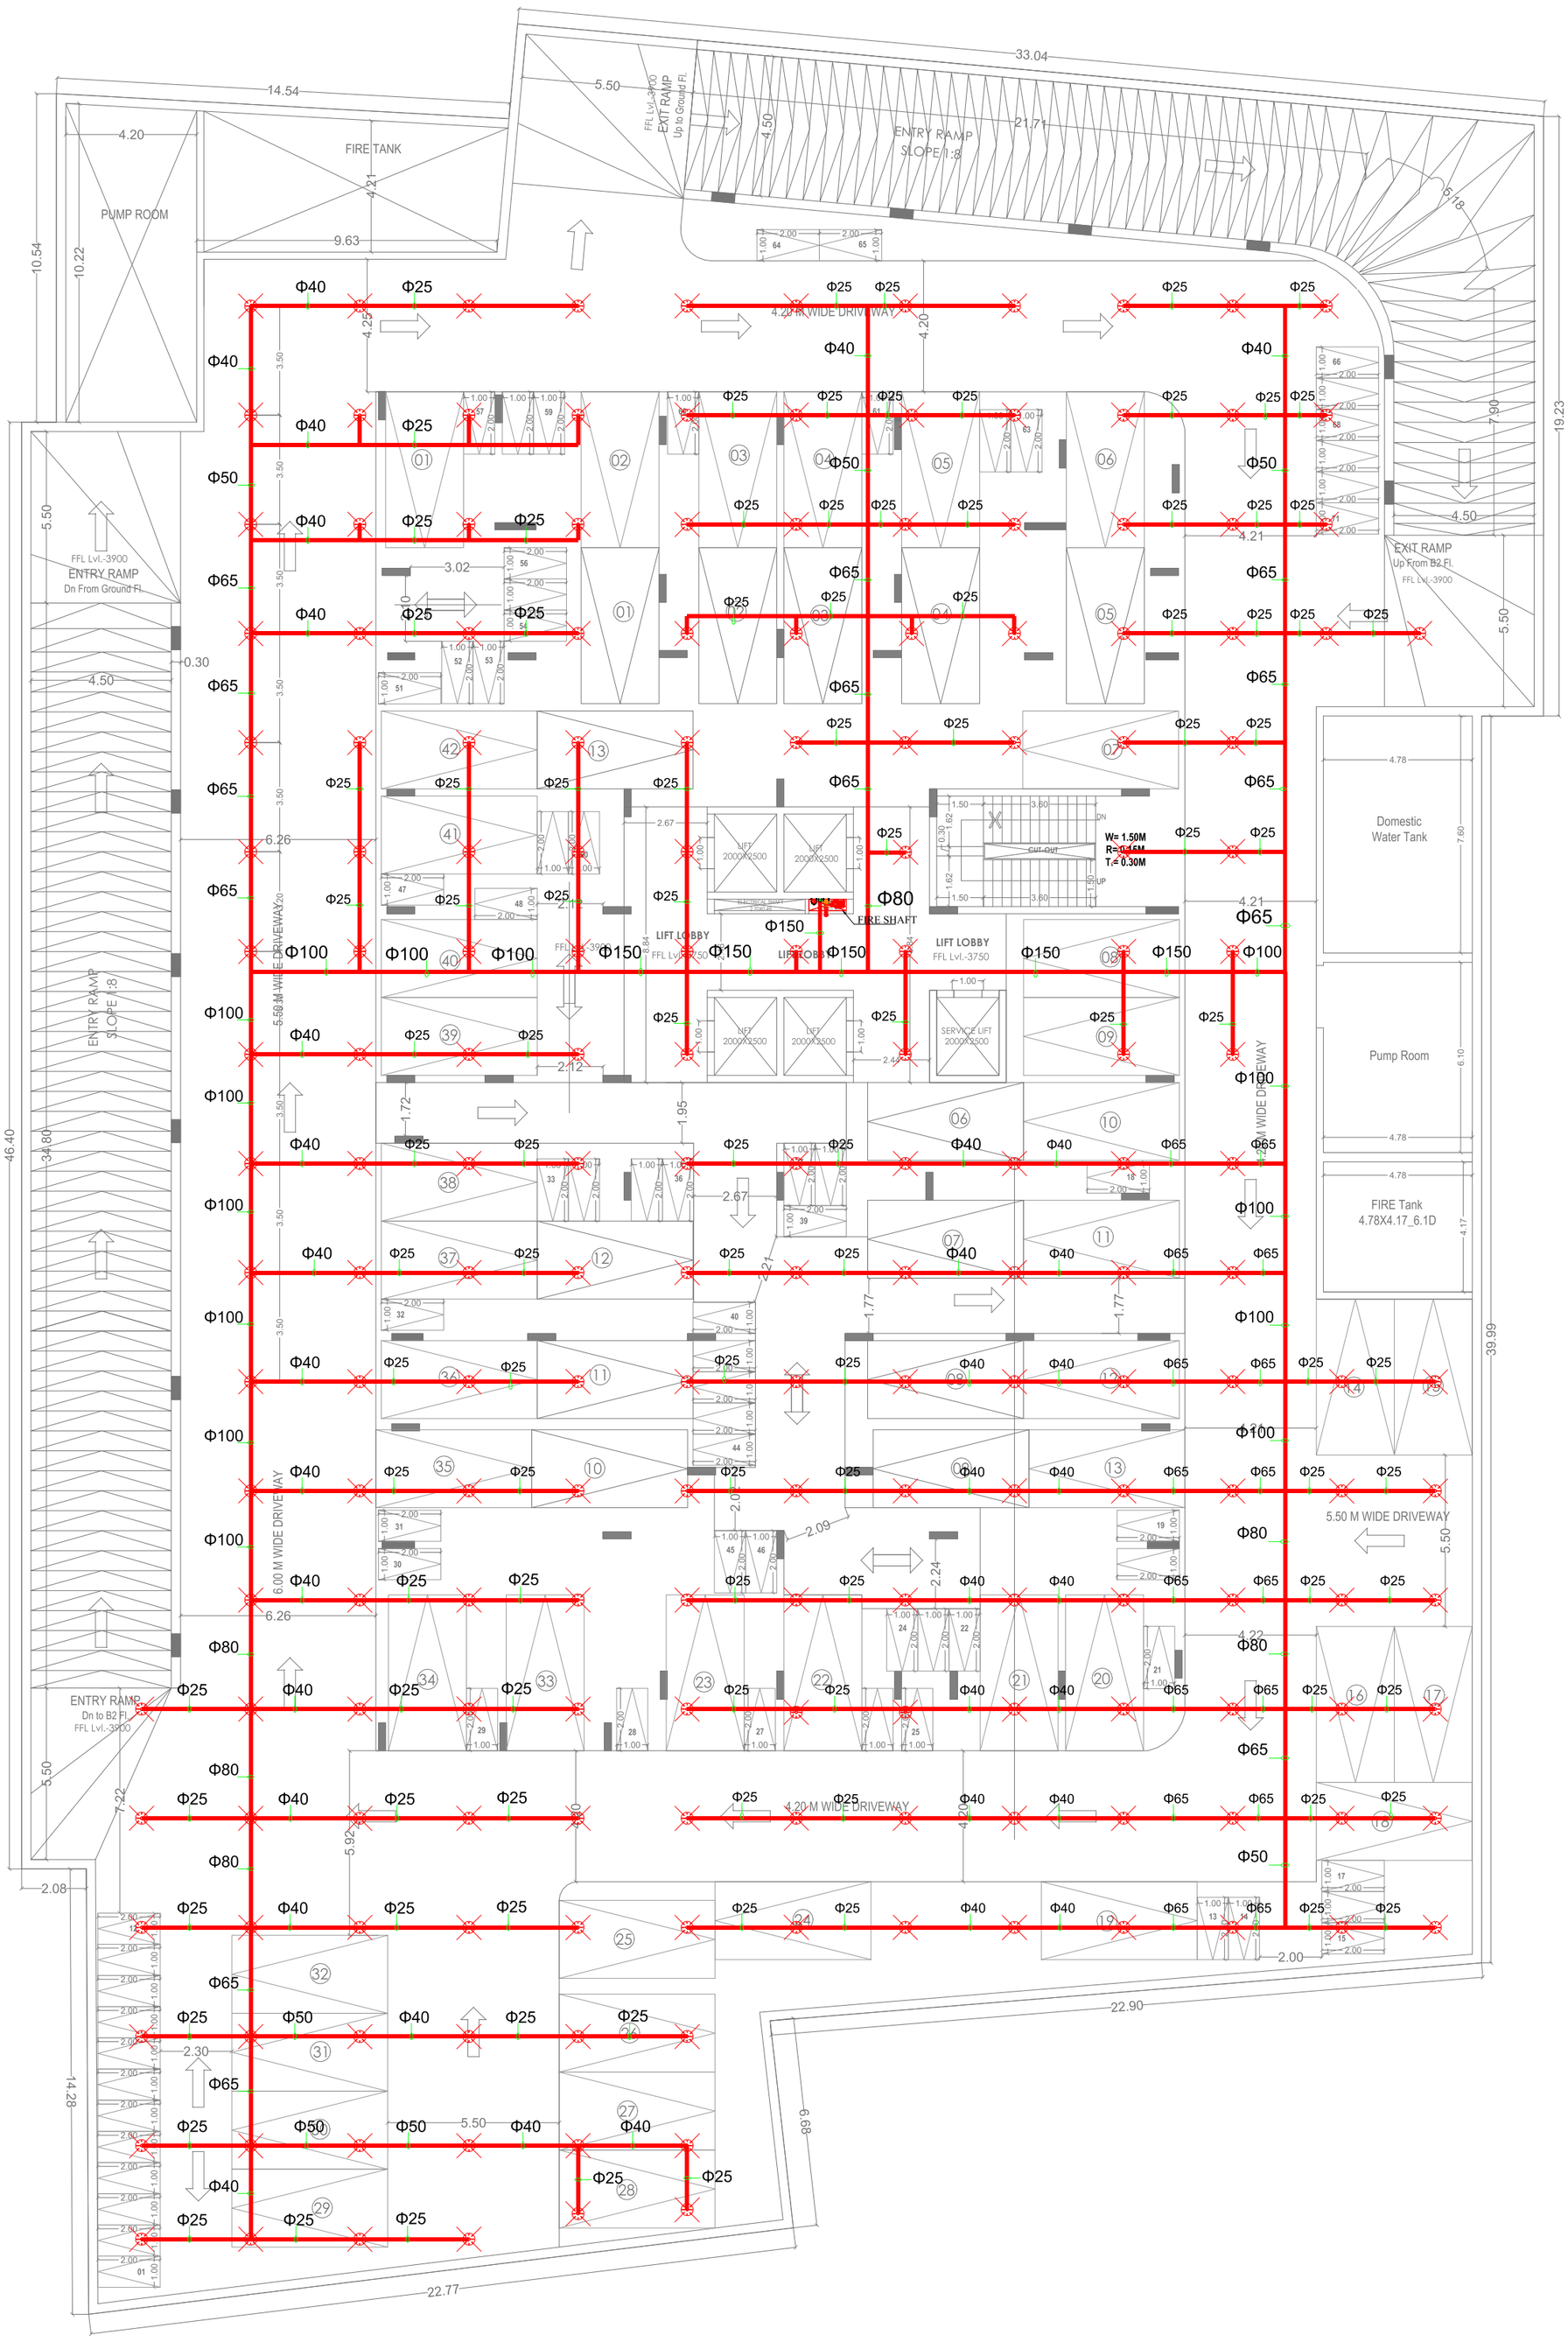

REV. NO.	DESCRIPTION TO REVISION	REV. BY	DATE
-	-	-	-
-	-	-	-
-	-	-	-
-	-	-	-
-	-	-	-
-	-	-	-
-	-	--	-
-	-	-	-
-	-	-	-
-	-	-	-
-	-	-	-

ARCHITECT

PROJECT NAME

PROPOSED RESIDENTIAL APARTMENT PROJECT "THE MONARCH"

PROJECT ADDRESS

PROPOSED RESIDENTIAL APARTMENT PROJECT "THE MONARCH" ON KHASRA NO. 83,83/396,83/397,83/398,83/399, AT VILLAGE- MADRAMPURA, TEH- JAIPUR (RAJ.)

DWG TITLE

BASEMENT-1 FLOOR FIRE FIGHTING PLAN

DWG STATUS:

FOR RERA SUBMISSION

MEP CONSULTANTS

SHRESHTHA
the heartbeat of your building

D-27, JANPATH,NEW SANGANER ROAD,SHYAM NAGAR,PILLAR NO.-107 JAIPUR, RAJ.-302019 | PH. 9829051828 | E-MAIL : shreshtha.consultants@gmail.com/ design@shreshthaconsultants.com | Web : www.shreshthaconsultants.com

DEALT BY:	CHECKED BY:			DIRECTION:
RAKESH	JITENDRA			N W E S
DRAWN NO.:	SCALE: 1:100	SHEET SIZE: A-1	DATE: 15.06.2026	

SUDHIR MATHUR
M.E.P.F. CONSULTANT
B.E. MECHANICAL



REV. NO.	DESCRIPTION TO REVISION	REV. BY	DATE
-	-	-	-
-	-	-	-
-	-	-	-
-	-	-	-
-	-	-	-
-	-	-	-
-	-	--	-
-	-	-	-
-	-	-	-
-	-	-	-
-	-	-	-

ARCHITECT

PROJECT NAME

PROPOSED RESIDENTIAL APARTMENT PROJECT "THE MONARCH"

PROJECT ADDRESS

PROPOSED RESIDENTIAL APARTMENT PROJECT "THE MONARCH" ON KHASRA NO. 83,83/396,83/397,83/398,83/399, AT VILLAGE- MADRAMPURA, TEH- JAIPUR (RAJ.)

DWG TITLE

STILT FLOOR FIRE FIGHTING PLAN

DWG STATUS:

FOR RERA SUBMISSION

MEP CONSULTANTS:

SHRESHTHA
the heartbeat of your building

D-27, JANPATH,NEW SANGANER ROAD,SHYAM NAGAR,PILLAR NO.-107 JAIPUR, RAJ.-302019 | PH. 9829051828 | E-MAIL : shreshtha.consultants@gmail.com/ design@shreshthaconsultants.com | Web : www.shreshthaconsultants.com

DEALT BY:	CHECKED BY:			DIRECTION:
RAKESH	JITENDRA			N W E S
DRAWN NO.:	SCALE:	SHEET SIZE:	DATE:	
	1:100	A-1	15.06.2026	

SUDHIR MATHUR
JAIPUR
SUDHIR MATHUR
M.E.P.F. CONSULTANT
B.E. MECHANICAL