
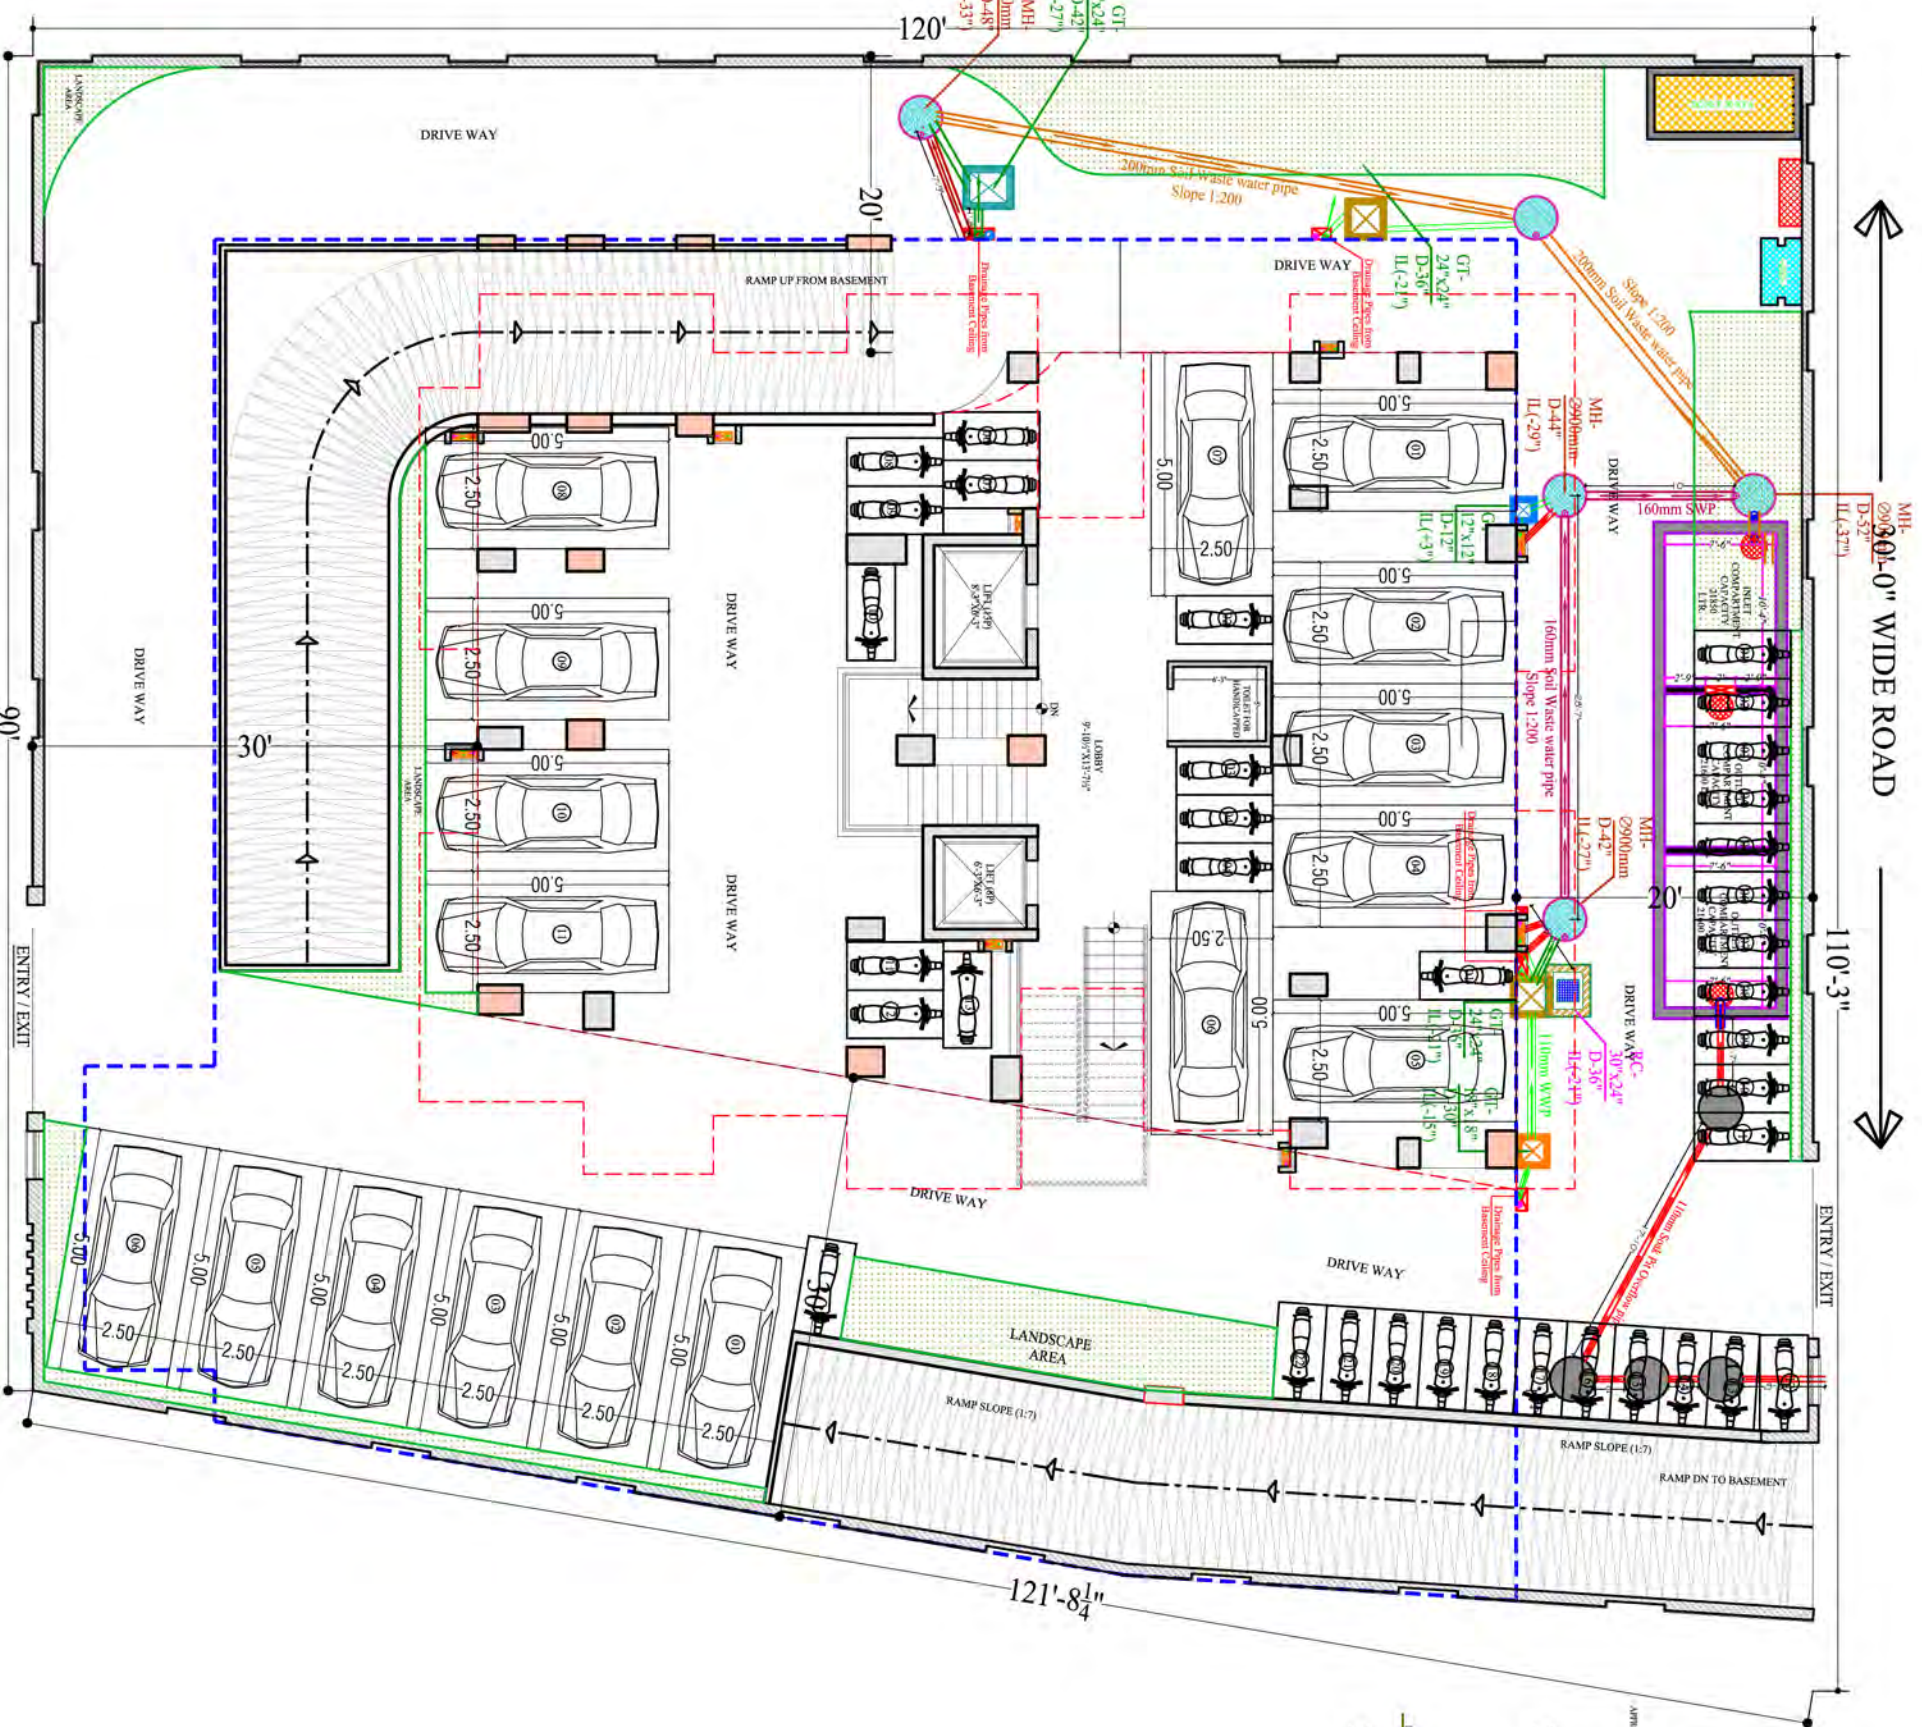
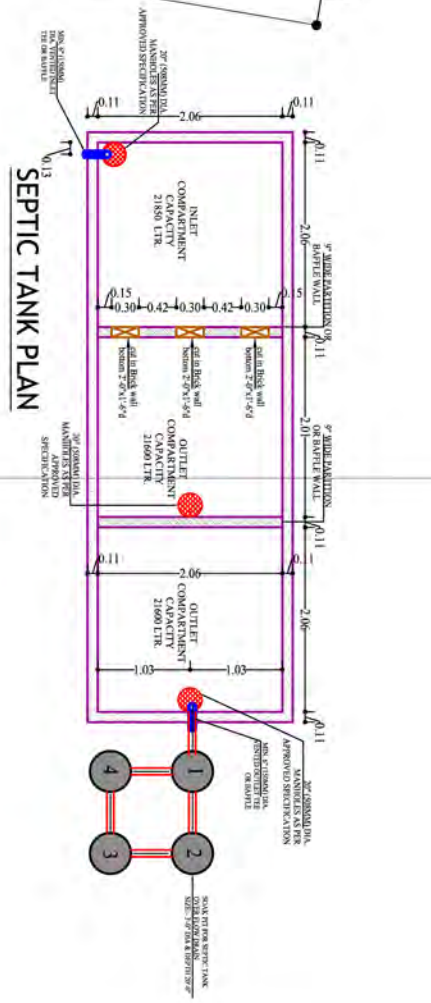


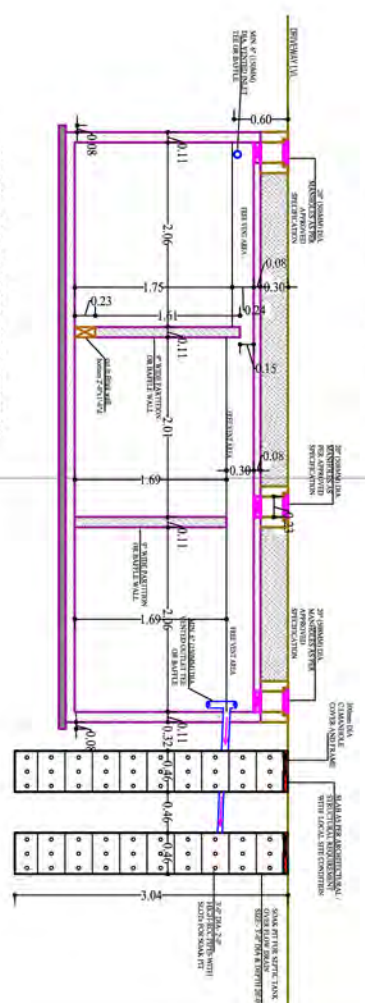

SEPTIC TANK SECTION

SEPTIC TANK PLAN

LEGENDS:-

	GULLY TRAP 300X300 MM
	GULLY TRAP 450X450 MM
	MANHOLE 450X450
	MANHOLE 600X600
	MANHOLE 900X800
	MANHOLE 900 MM Ø
	RAIN WATER CHAMBER 300X300 MM
	RAIN WATER CHAMBER 450X450 MM
	RAIN WATER CHAMBER 750X600 MM
	RAIN WATER HARVESTING PIT

PIPES & SLOPE DETAIL :-

	RAIN WATER PIPE SLOPE 1:200
	SOIL WATER PIPE SLOPE 1:150
	WASTE WATER PIPE SLOPE 1:180

DRAWING TITLE:-
EXTERNAL DRAINAGE &
SEPTIC TANK DETAIL

SITE ADDRESS:-
PROPOSED APARTMENT AT PLOT NO. Q-1, Q-2, Q-3
R-5, R-6, R-7 IN NANDAN VIHAR (NIJI KHATADAR)
MAHAL ROAD, JAIPUR

ARCHITECTURE | URBAN PLANNING | INTERIORS
ideas
124, HIMMAT NAGAR, TONK ROAD, JAIPUR - 302018 RAJ. INDIA
PHONE - 0141-2706227, 2712377, 2705580
E-mail : ideasjaipur@gmail.com, Website : www.ideasjaipur.com

SCALE 1:100
NORTH POINT

OWNER ARCHITECT