


LAYOUT PLAN OF WATER HARVESTING NETWORK PLAN FOR " SHYAMASHISH BRIJ VATIKA "

UNDER KHASRA NO.- 210/125
AT VILLAGE.- GAJADHARPURA, TEH.KALWAR, DIST.JAIPUR
PINCODE NO. - 302012

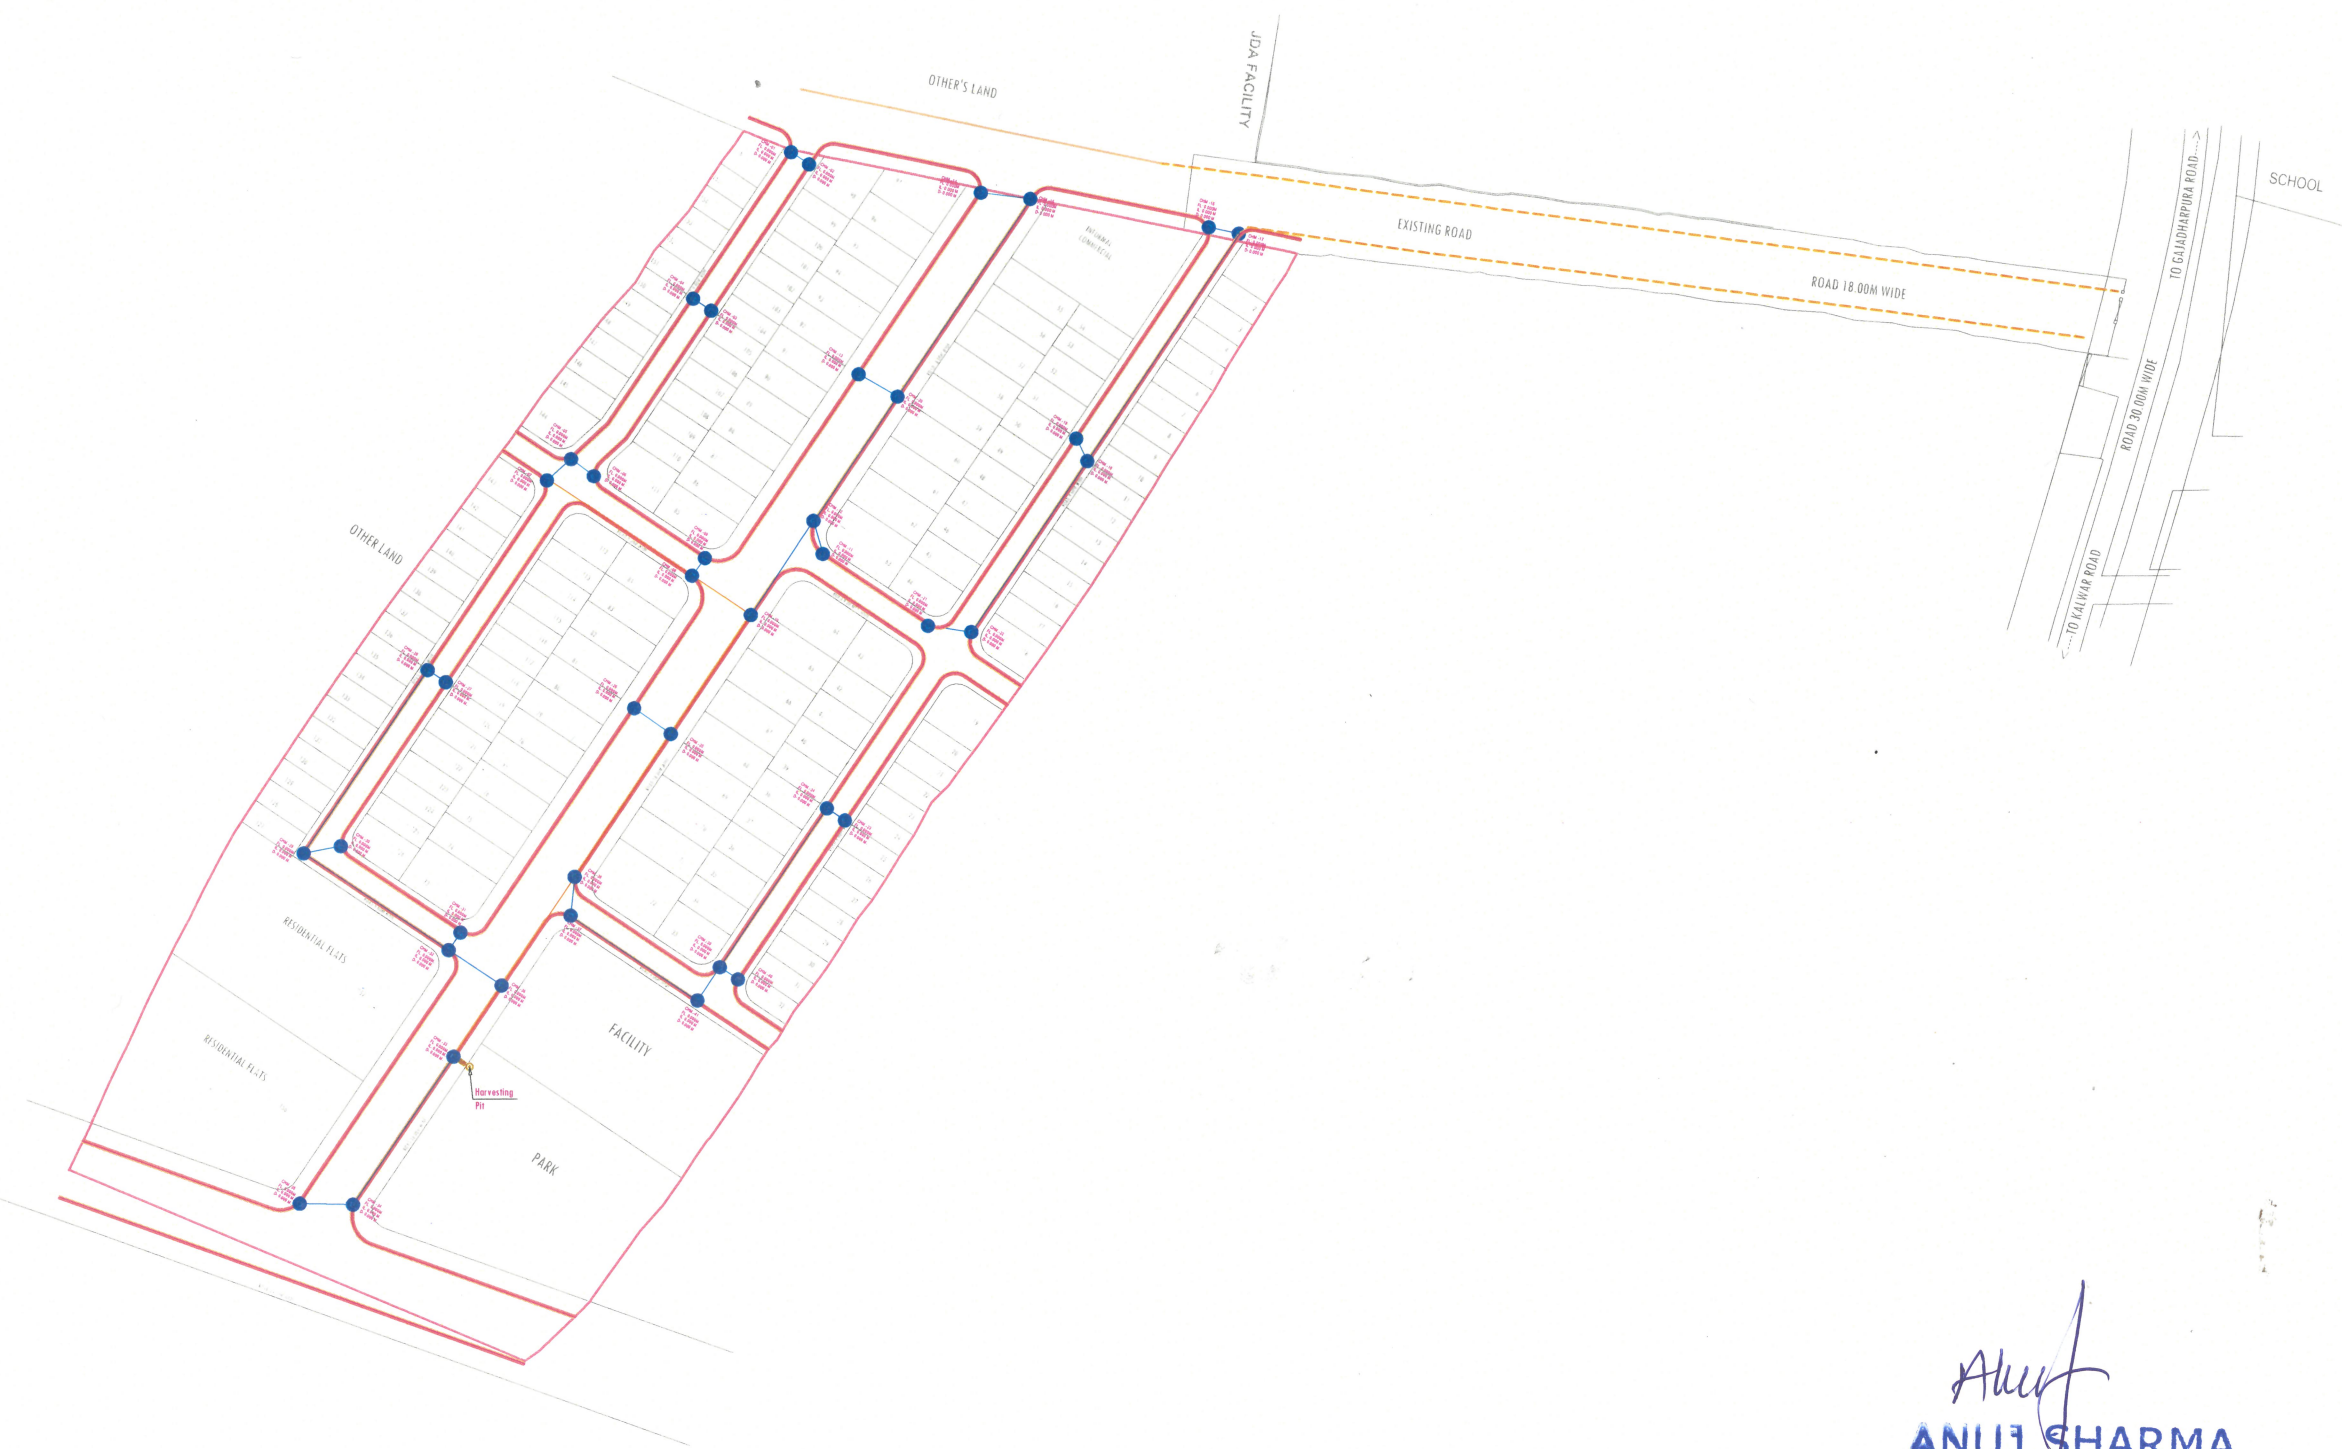


Anuj
ANUJ SHARMA
B. Tech. (Civil)

LAY-OUT PLAN OF

(☐ ROADS, ☐ ELECTRICALS, ☐ SEWER LINE,
☐ WATER SUPPLY & ☒ RAIN WATER HARVESTING)

LEGENDS :-

	QTY. 0.0 Mtr.	150 MM DIA DWC RAIN WATER HARVESTING WITH FLOW DIRECTION
	QTY. 0.0 Mtr.	200 MM DIA DWC RAIN WATER HARVESTING WITH FLOW DIRECTION
	NOS.=41	CHAMBER
	NOS.=01	RAIN WATER HARVESTING STRUCTURE

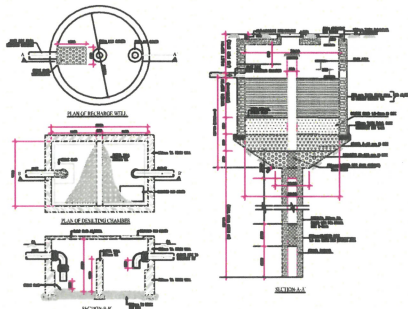

RAIN WATER HARVESTING TANK

ENGINEERING CONSULTANT:-



Cad max
Consultancy (P) Ltd.
301-302, Prism Tower, Opp. Police Headquarter,
LaKothi scheme, Tonk Road JAIPUR (RAJ.) 302015
PH.: 0141-4113111, Mob.: 91-9602360000, 91-9829045031
Website: www.cadmax.co.in, e-mail: consultancy@cadmax.co.in

LEGEND:-

SCHEME BOUNDARY -

SCHEME CORNER POINT- (A,B,C,D,E)

SCALE :-

NORTH :-

