
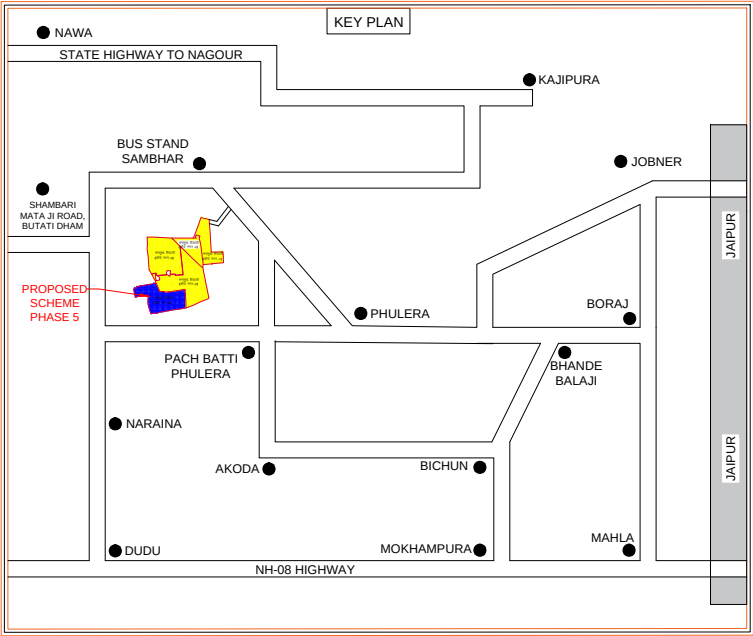


PROPOSED LAYOUT PLAN OF RAINWATER HARVESTING / RECHARGING

मनसुख रियल्टी (शौर्य नगर -5)

KH. NO.- 2606, 2608, 2610, 1314, 1315, 1322, 1321 AT SAMBHAR LAKE, JAIPUR (RAJ.)

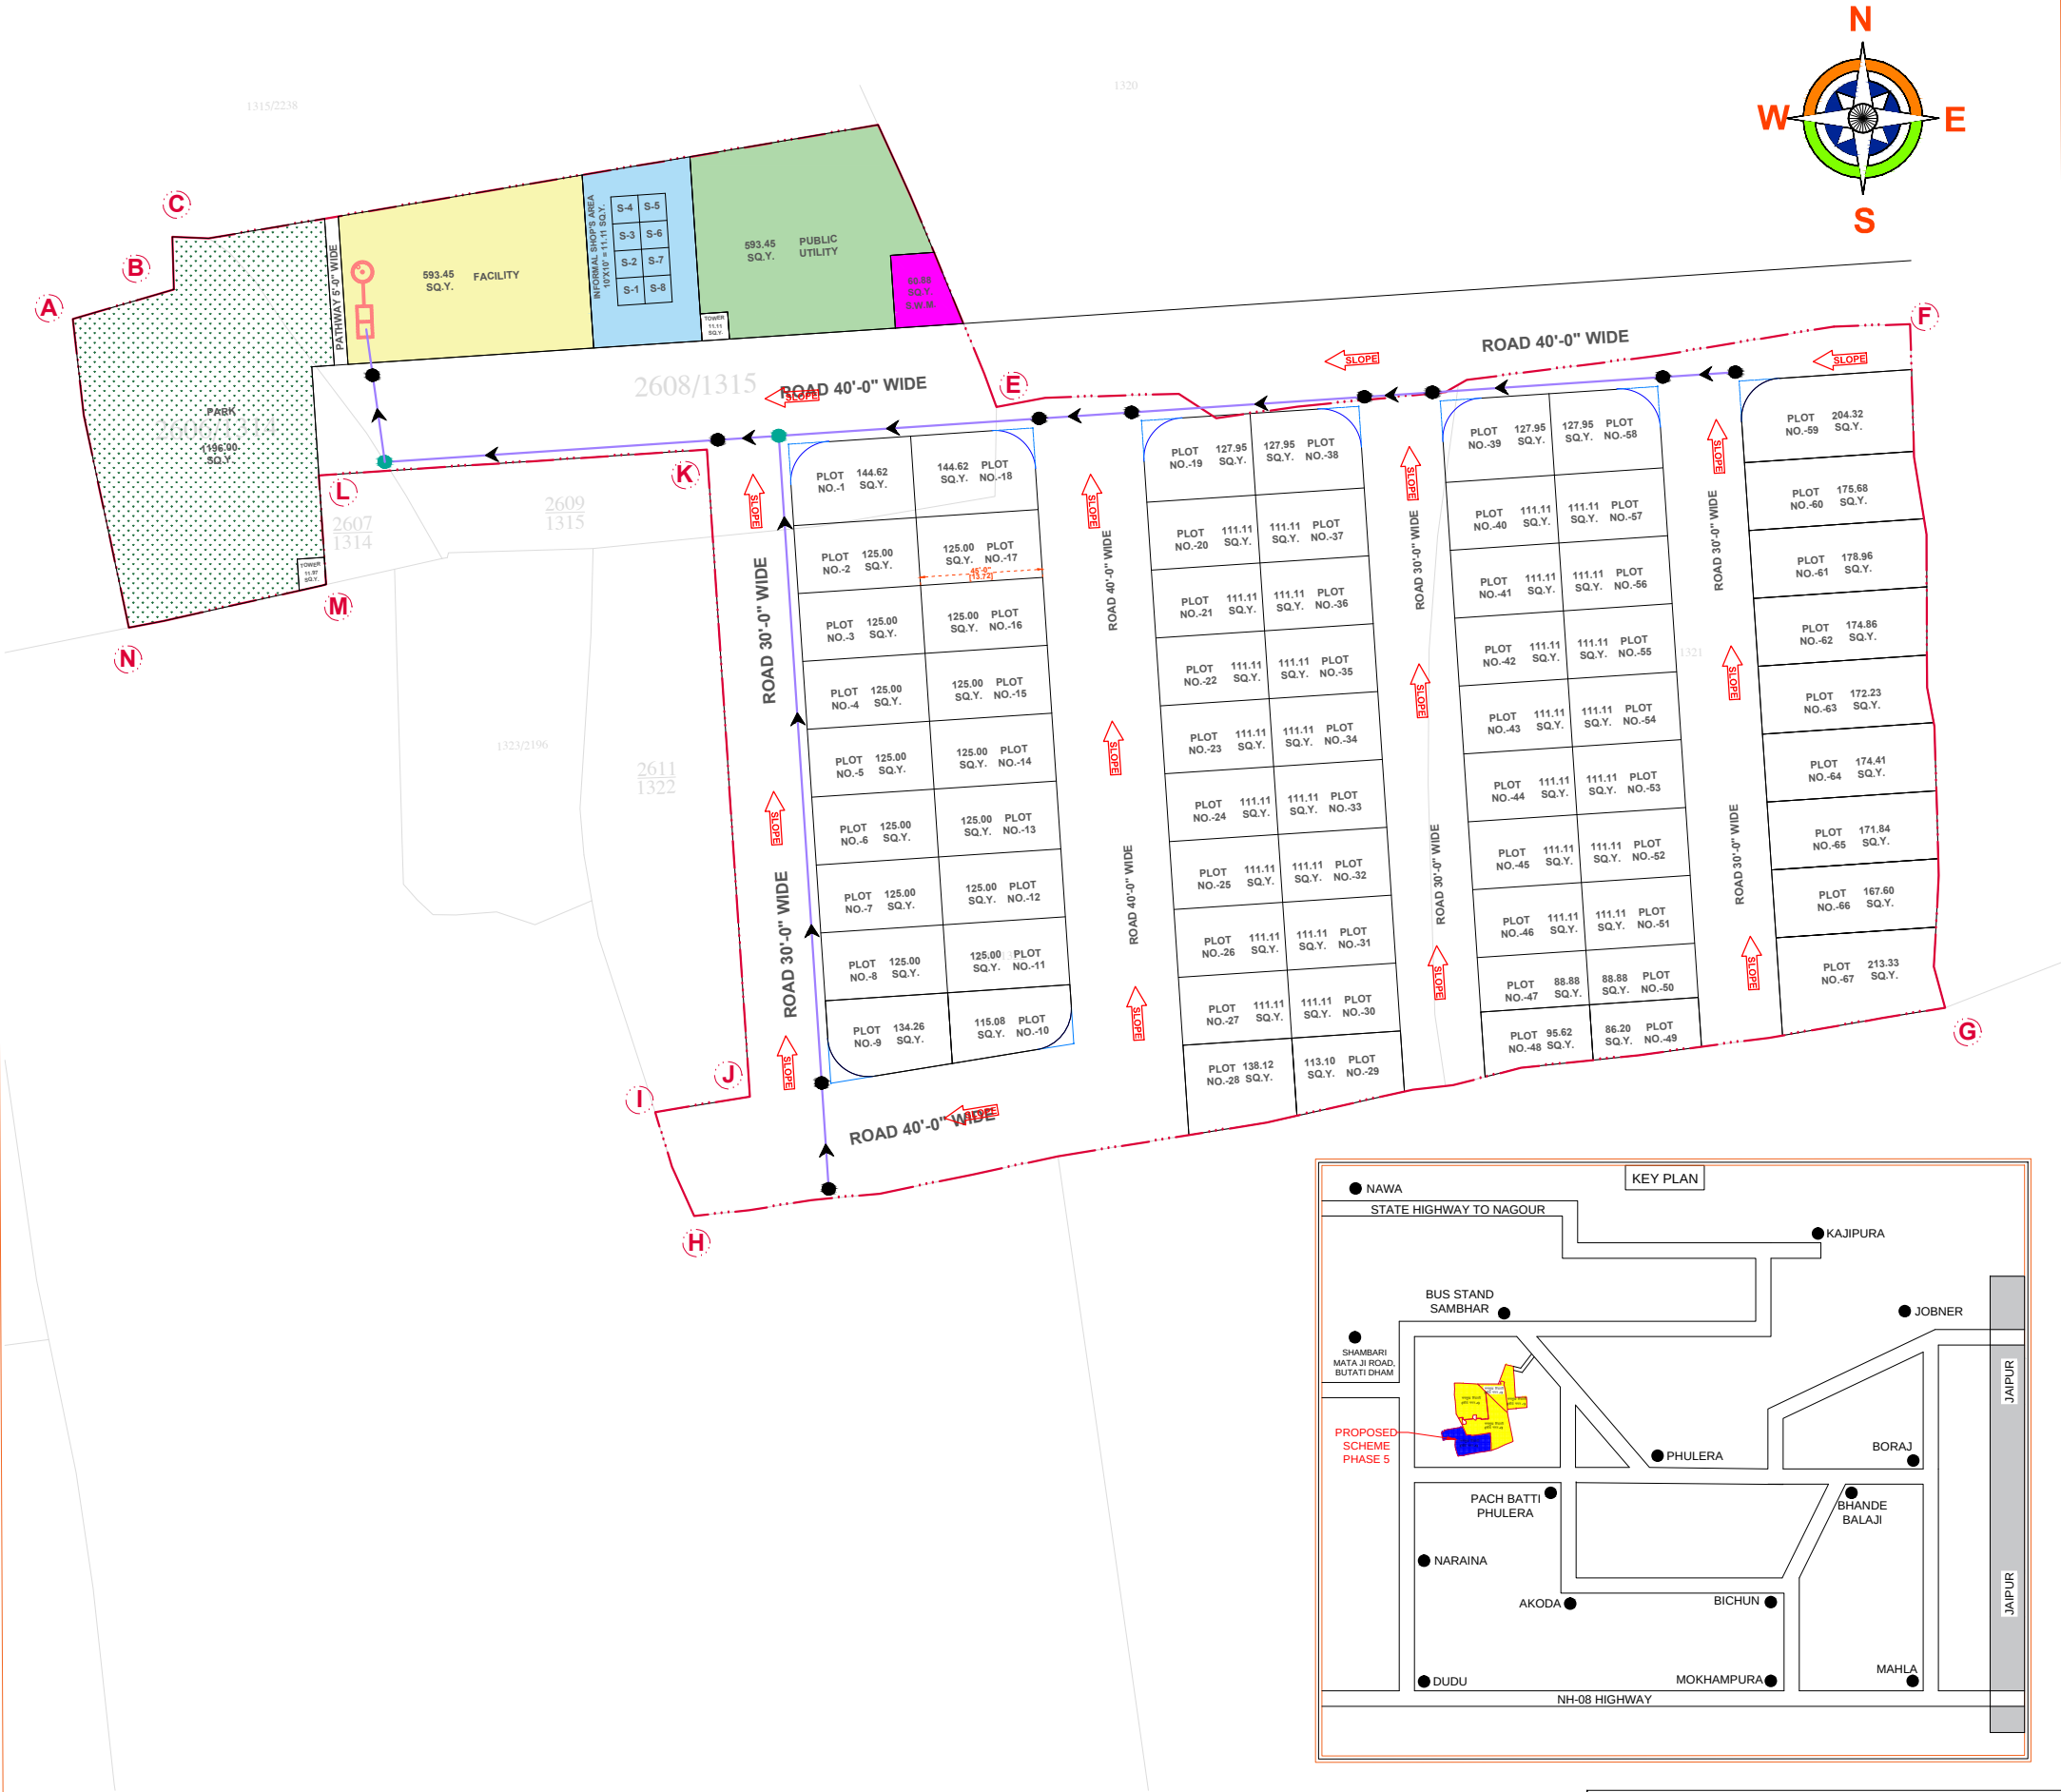

LEGENDS	
DESCRIPTION	SYMBOL
160 MM HDPE PIPE	
Manhole 450 X 450 X 1500/	
Manhole 450 X 450 X 1000	
FLOW DIRECTION	
Rainwater Harvesting Collection Pit	

AREA-		
PARTICULARS	AREA (SQ.Y.)	%
RESIDENTIAL AREA	8,377.71 SQ.Y.	56.47%
INFORMAL SHOPS AREA	292.14 SQ.Y.	1.97%
PARK AREA	1196.00 SQ.Y.	8.06%
PUBLIC UTILITY AREA	593.45 SQ.Y.	4.00%
FACILITY AREA	593.45 SQ.Y.	4.00%
S.W.M. AREA	60.88 SQ.Y.	0.41%
TOWER AREA	23.08 SQ.Y.	0.16%
ROAD AREA	3,699.55 SQ.Y.	24.93%
TOTAL AREA	14,836.26 SQ.Y.	100.00%
LOCATION KHASARA NO.- 2606, 2608, 2610, 1314, 1315, 1322, 1321 SAMBHAR LAKE, DIST. JAIPUR (RAJ.)		
AGENCY MUNICIPAL BOARD OF SAMBHAR LAKE		