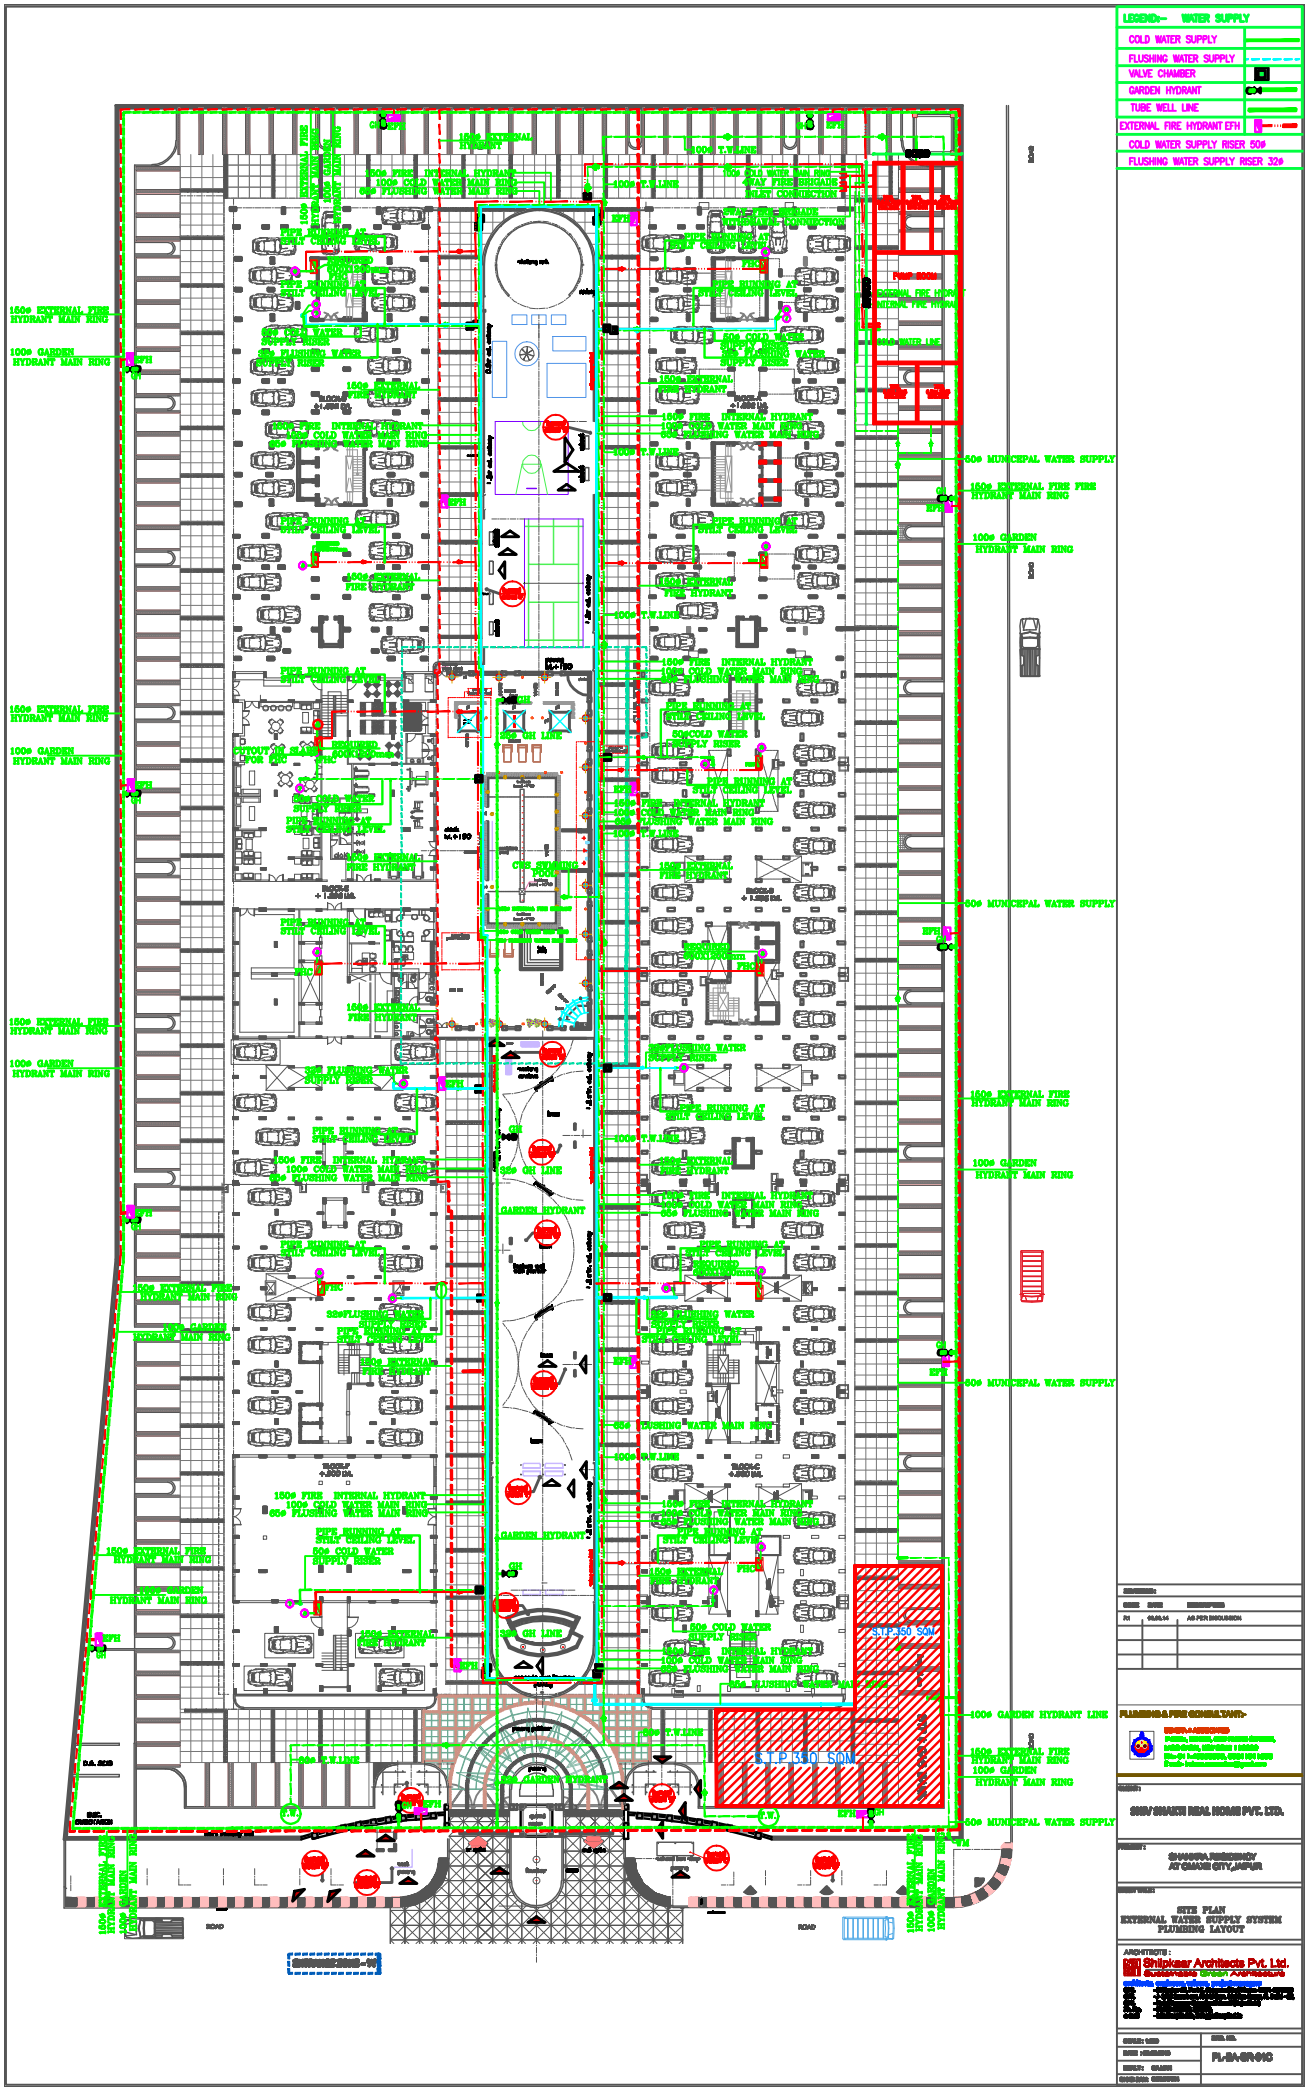

LEGENDS– WATER SUPPLY
COLD WATER SUPPLY
FLUSHING WATER SUPPLY
VALVE CHAMBER
GARDEN HYDRANT
TUBE WELL LINE
EXTERNAL FIRE HYDRANT EFH
COLD WATER SUPPLY RISER 50ø
FLUSHING WATER SUPPLY RISER 32ø
150ø EXTERNAL FIRE HYDRANT MAIN RING
100ø GARDEN HYDRANT MAIN RING
80ø MUNCIPAL WATER SUPPLY
STP 350 SQM
SHIV SHAKTI REAL HOMES PVT. LTD.
SITE PLAN
EXTERNAL WATER SUPPLY SYSTEM
PLUMBING LAYOUT
Shilpkaar Architects Pvt. Ltd.
PLM-SR01C