


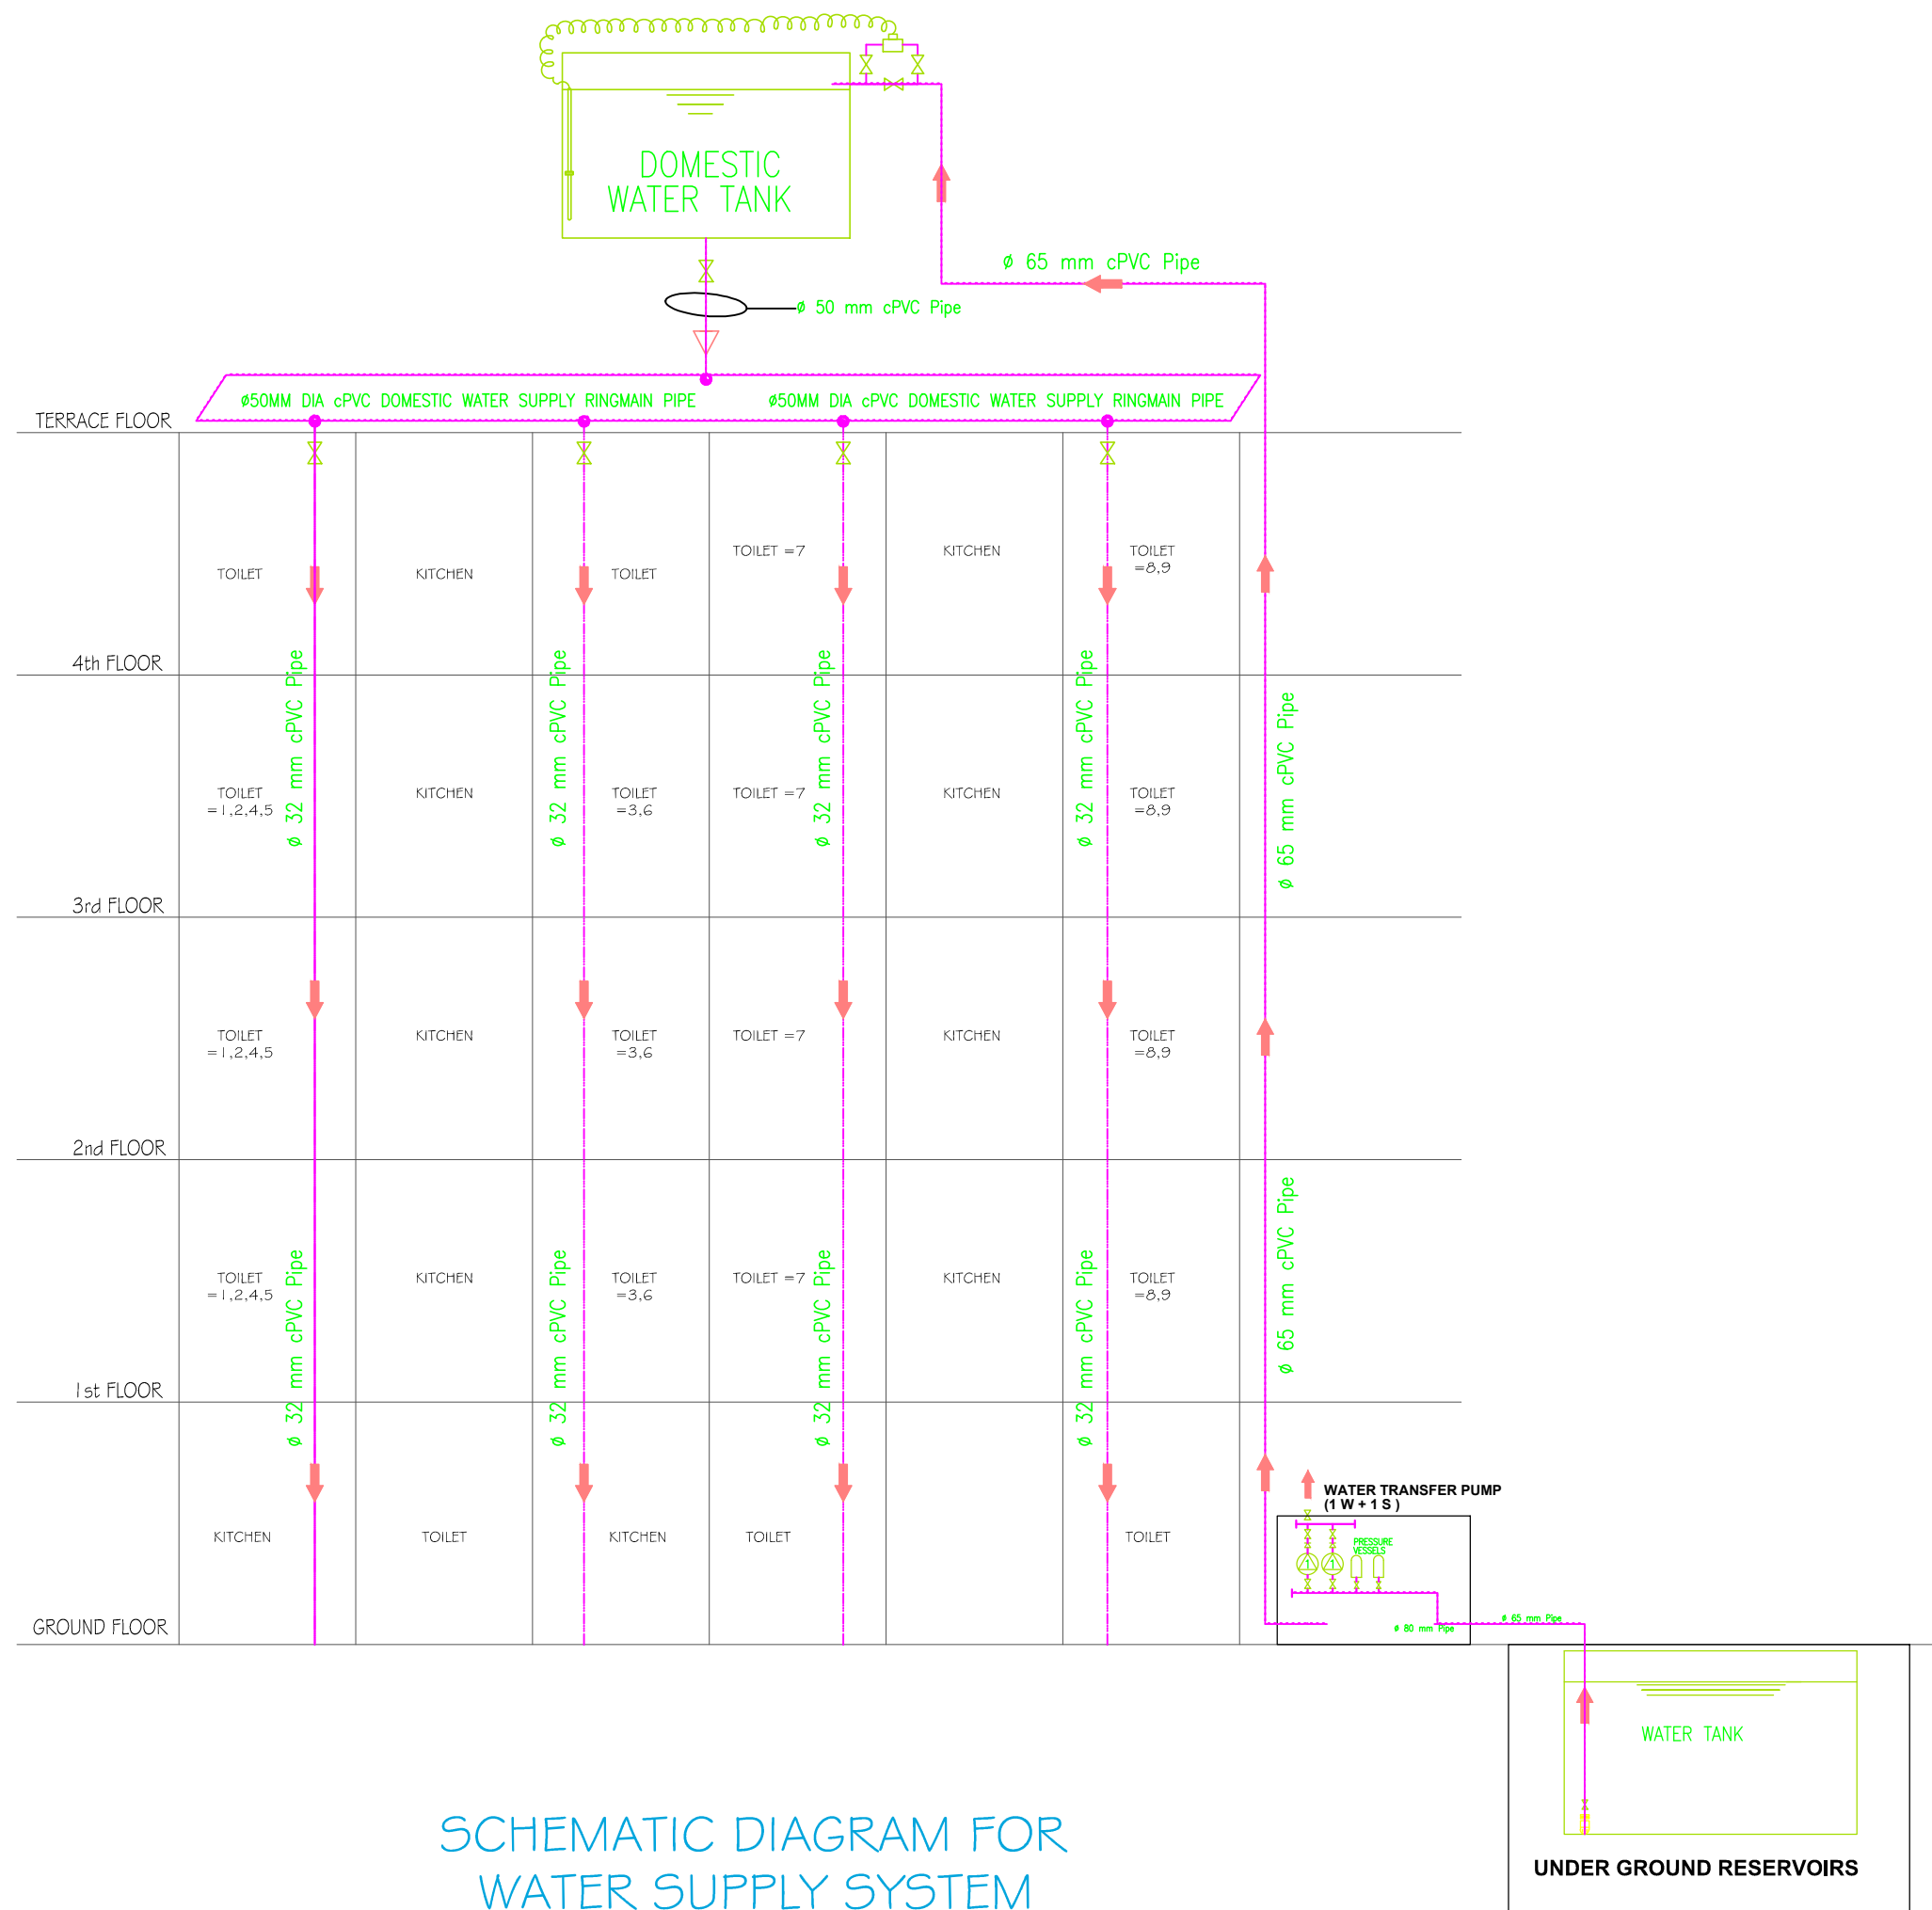

REVISION-0

NOS.	DATE	PRINT ISSUED TO	
REVISIONS:-			
S.No.	DATE	REMARKS	
PROJECT:- PROPOSED SU-PREM APARTMENT AT PLOT NO D-100 A, MEERA MARG, BANIPARK, JAIPUR, (RAJ)			
CLIENT:- MS. SSBC GROUP			
DRAWING TITLE:- SCHEMATIC DIAGRAM FOR WATER SUPPLY SYSTEM			
DATE:- 06-08-16			DRG. NO.
DEALT:- KAPIL			
DRAWN:- ASHOK			
PROJECT CONSULTANTS			
			
KAPPRI'S INNOVATION			
35 NEHI NAGAR EXT., SHRI PATHI, VAISHALI NAGAR, JAIPUR. Phone- 0141-4002369 E-Mail- kapprisinnovation@gmail.com Web- www.kapprisinnovation.com			