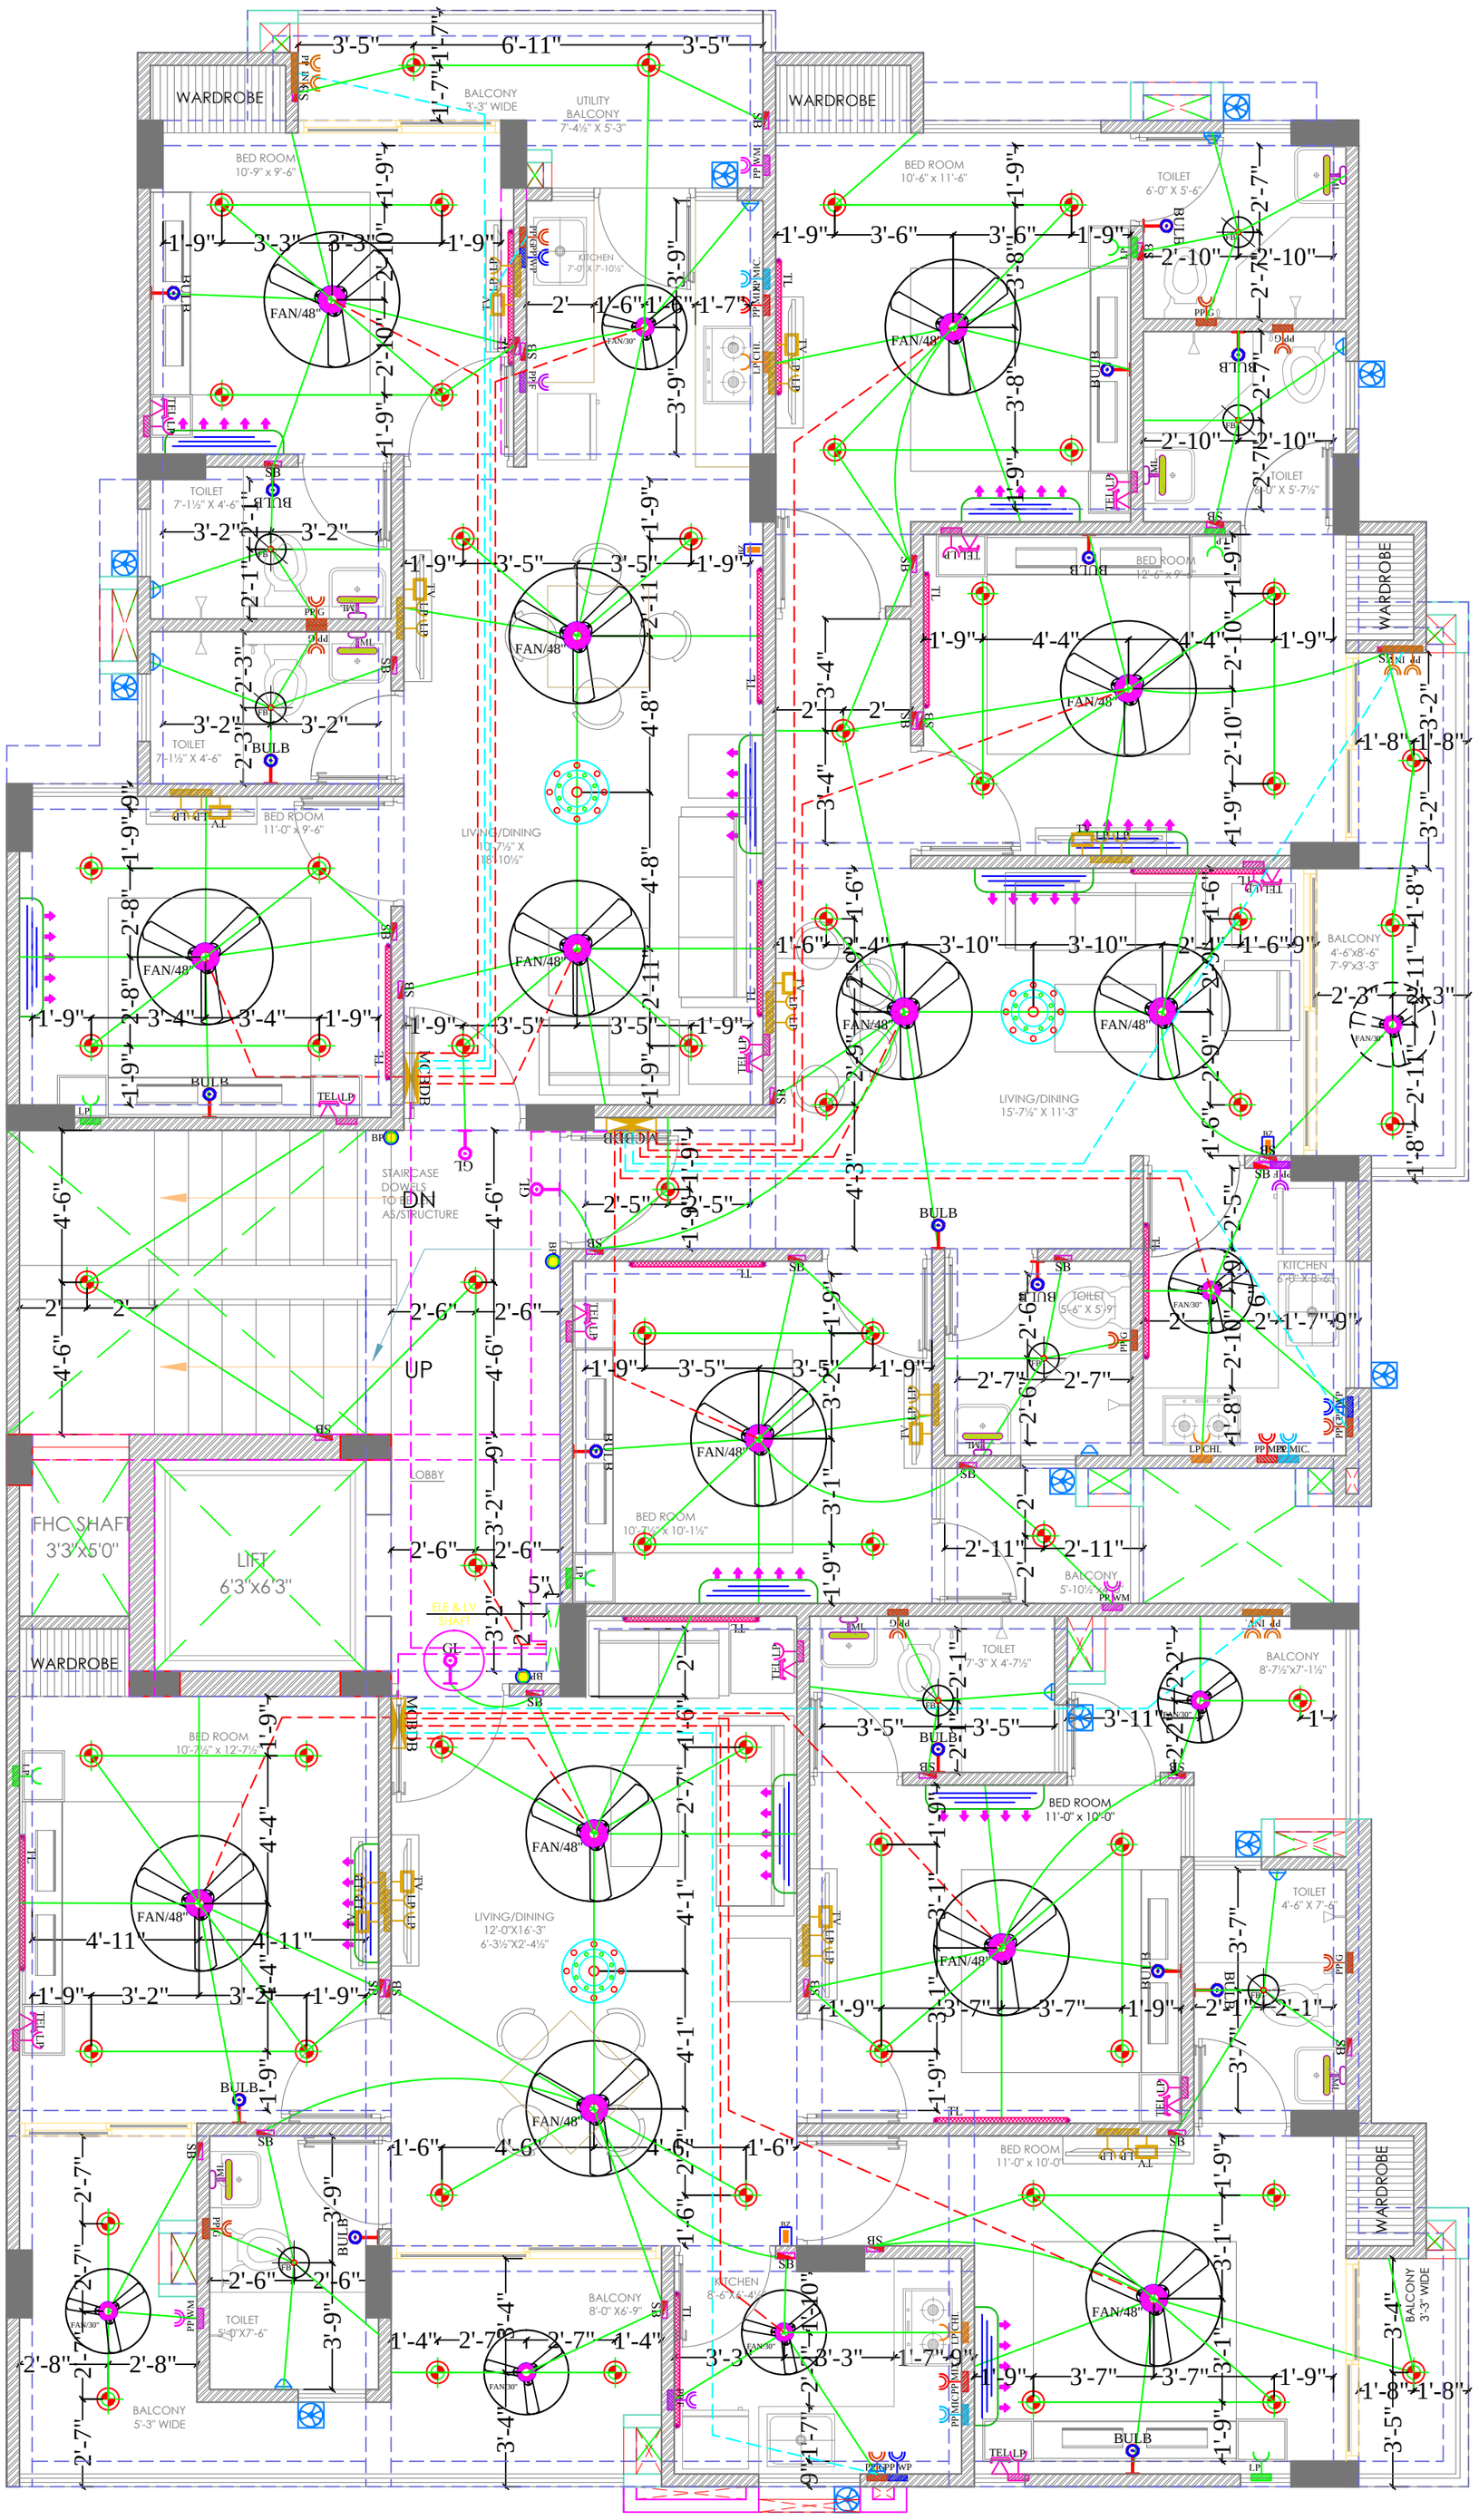


REV NO.	DATE	REMARKS

LEGENDS:

Mounting Height	No.	I D	Symbol	Description
IN RCC SLAB		CONDUIT		Rigid PVC 25mm dia. Conduit /1.5 sqmm Wire For Light Points
IN RCC SLAB		CONDUIT		Rigid PVC 25mm dia. Conduit /2.5 sqmm Wire For Light Circuits
IN RCC SLAB		CONDUIT		Rigid PVC 25mm dia. Conduit / 4.00 sqmm Wire For Power Circuits
IN RCC SLAB		CONDUIT		Submain Wire to DB From Main Panel on Ground Floor in 1 nos. 32 mm dia Conduits
CEILING	14	FAN/48"		CEILING FAN 48"
CEILING	07	FAN/30"		CEILING FAN 30"
CEILING	08	FB		FAN BOX
CEILING	03	CH1		CHANDELIER
+90"	13	TL/W		Led Wall Tube Light Make:- Syska Led Cat no.- SSK-T5-20W
+90"	16	BULB		Led Bulb 20W Make:- Syska Led Cat no. SKC-20W 5.7K/3K
+90"	03	GL		WALL BRACKETS AS DESIGN FOR GANESH LIGHT
+78"	08	ML		12x2 Led Mirror Light Make:- Syska Led Cat no.- FPL-12x2
CEILING	61	DL		Led 6" Down Lighter 20W (Surface Mounted) Make:- Syska Led Cat no.:- SDL-15W GLD 6.5K/4K
VENTILATOR HT.	11	CR		CEILING ROSE
VENTILATOR HT.	11	EXF		9" DIA FRESH AIR FAN
+42"	34	SB		SWITCH BOARD
+24"	11	TEL		TELEPHONE POINT
+24"	11	LP TEL		6 A PLUG POINT FOR TELEPHONE
+48"	11	TV		TV COAXIAL POINT
+48"	22	LP TV		6 A PLUG POINT FOR TV
+24"	06	LP		6 A PLUG POINT FOR SIDE TABLE
+72"	03	LP-CH		6 A PLUG POINT FOR CHIMNEY
+90"	11	SAC		SPLIT AC INDOOR UNIT
+42"	03	PP-MIX		16 A POWER POINT FOR MIXER
+42"	03	PP-MIC		16 A POWER POINT FOR MICROWAVE
+78"	11	PP-G		16 A POWER POINT FOR GEYSER
+54"	03	PP-F		16 A POWER POINT FOR FRIDGE
+78"	03	PP-WP		16 A POWER POINT FOR WATER PURIFIER
+48"	03	PP-WM		16 A POWER POINT FOR WASHING MACHINE
+12"	06	PP-INV.		16 A POWER POINT FOR INVERTOR
+60"	03	BP		6 A BELL PUSH
+90"	03	BZ		BUZZER FOR CALL BELL
+60"	03	MCB DB		MCB DISTRIBUTION BOARD

SERVICES CONSULTANT:
VIPUL CONSULTING,
F 9 / 440 , Keshav Marg Chitrakut Scheme,Jaipur
PH:91-0-93146-10438 ,0141-2440946 Mail:vipul8599@yahoo.com

REV. NO. 000 DATE: 27-09-2019

DRN BY:-	CKD BY:-	APPD.:-
PAWAN	SANJAY	VIPUL AGARWAL

PROJECT TITLE

PROPOSED RESIDENTIAL APARTMEMENTS AT PLOT NO. 271 SHRI RAM VIHAR JAIPUR

ARCHITECT

Ricky Mathur & Associates
architects interior designers planners
33, Dhuleshwar Garden,
Jaipur. (RAJ.) India. 302 001
Tel: 91-141-236 2688, 512 5444
Fax: 91-141-400 8700
e-mail: ricky@rickymathur.com

DRAWING TITLE

TYPICAL FLOOR ELECTRIC CONDUIT PLAN (1st To 4th Floor)

SCALE	1"=8'-0"	DATE	27-09-2019
DEALT BY		STATUS	CONCEPT

NORTH	DRG NO.	REVISION
N		