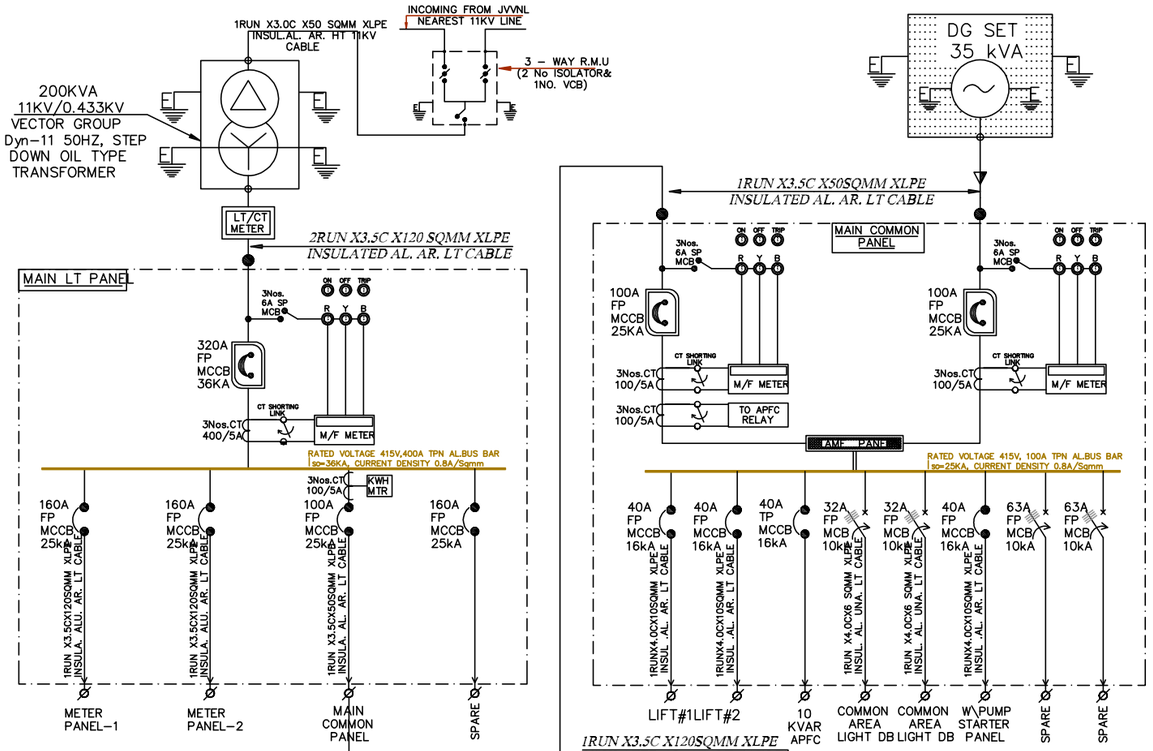

NOTE: –
THIS SLD HAS BEEN PREPARED AS PER CONCEPT STAGE DATA AVAILABLE WITH US. KINDLY CONTACT US FOR FINAL&SLD DETAILS BEFORE PLACING ORDER FOR FABRICATION.WE SHALL NOT BE RESPONSIBLE , IF THE PANELS ARE UNDER UTILISED OR OVER LOADED AT ANY STAGE.

SKYLAND INFRASTRUCTURES
C–161,AHILYA MARG , HANUMAN NAGAR ,VAISHALI NAGAR
JAIPUR , RAJASTHAN (302021)
PHONE: +91–7742340601

PROJECT DETAILS:

PROPOSED BUILDING AT PLOT NO. A-3-1 SCHEME- BANI PARK , JAIPUR

ADDRESS: JAIPUR,RAJASTHAN

ARCHITECT:

SRAJAANA
ARCHITECTS AND CIVIL CONTRACTORS
128- SHRI NARSINGH ENCLAVE JAGATPURA JAIPUR
MO-9413749323

REFRENCES:

S-00	S-02	S-03

DRAWN BY: VIKAS

CHECKED BY: YUGANT KUMAR

FILE LOCATION:

COPYRIGHT: SKYLAND INFRASTRUCTURES

SHEET TITLE:

MAIN LT PANELS & METER PANELS

DATE	-	20/07/2026
DRG. NO.	-	S-01
SHEET	-	00
REVISION	-	00

STAMP :

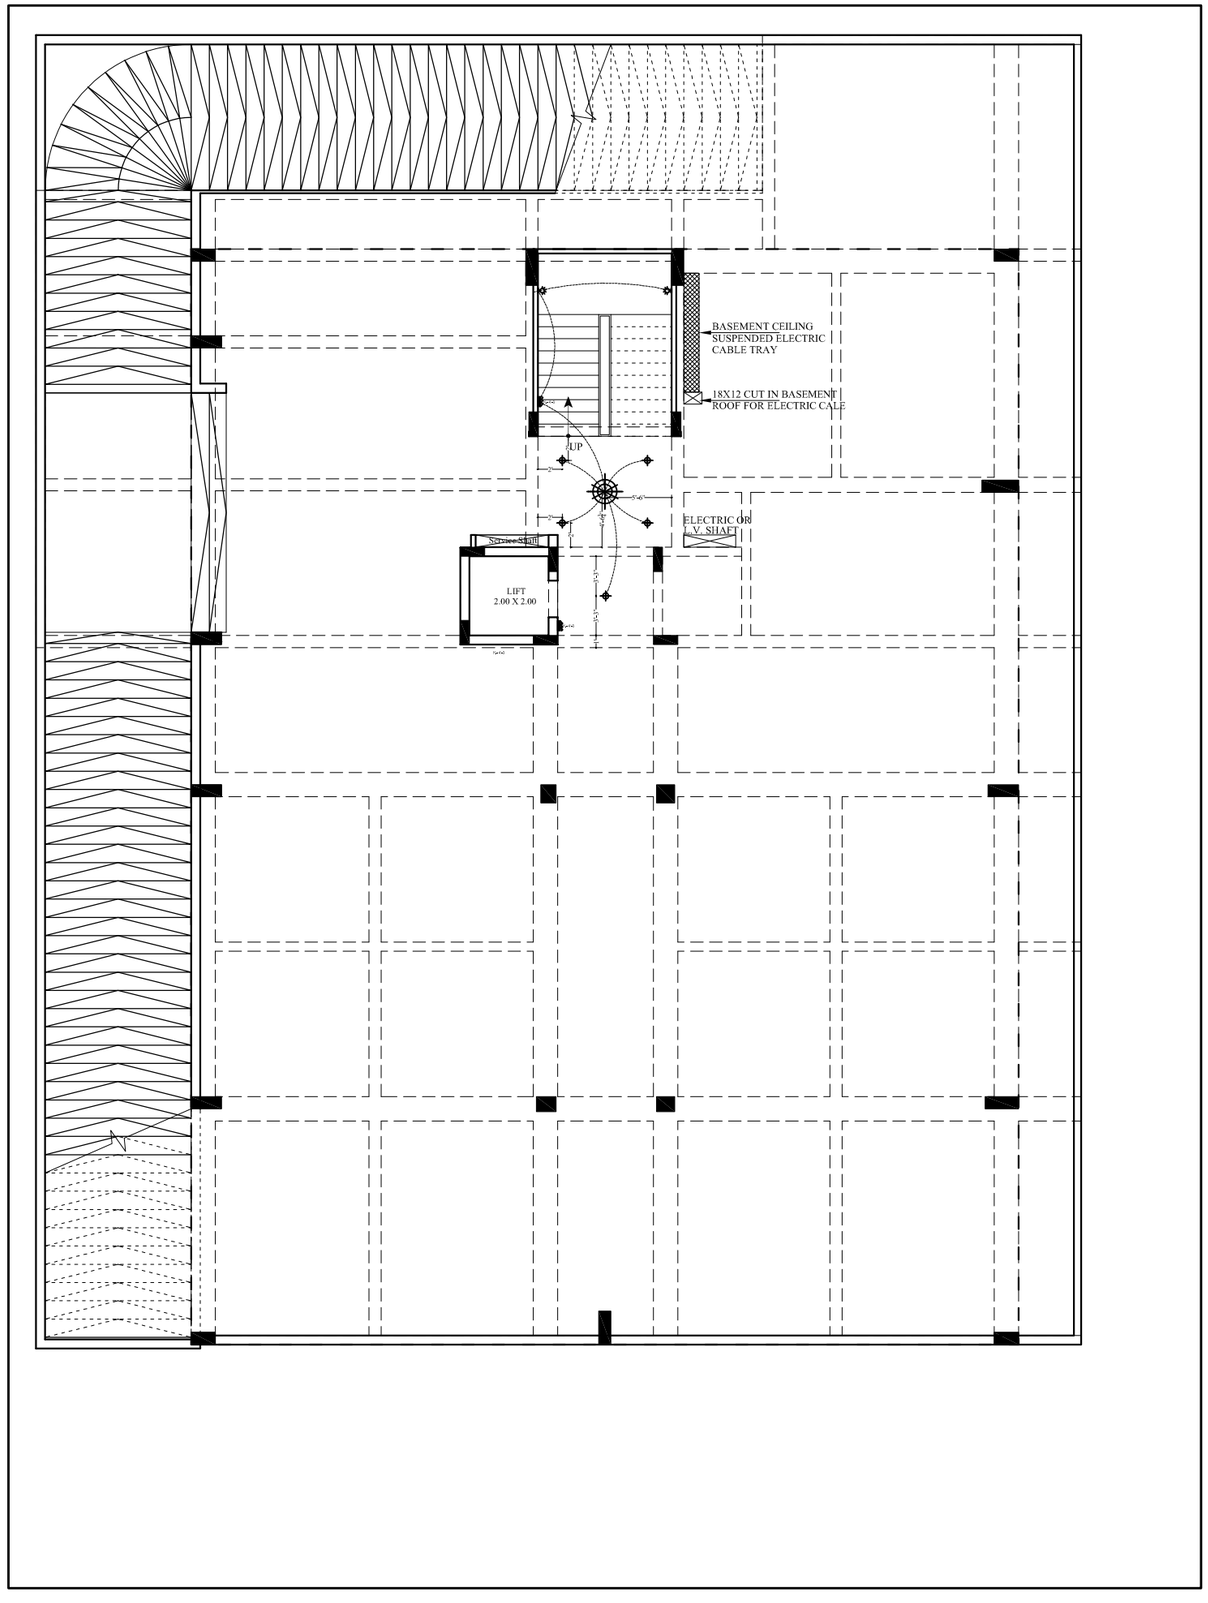

SKYLAND INFRASTRUCTURES
C-161,AHILYA MARG ,
HANUMAN NAGAR ,VAISHALI NAGAR
JAIPUR , RAJASTHAN (302021)
PHONE: +91-7742340601

PROJECT DETAILS:

PROPOSED BUILDING AT PLOT NO.
A-3-1 SCHEME- BANI PARK , JAIPUR

ADDRESS:
JAIPUR,RAJASTHAN

ARCHITECT:

SRAJAANA
ARCHITECTS AND CIVIL CONTRACTORS
128- SHRI NARSINGH ENCLAVE JAGATPURA JAIPUR
MO-9413749323

REFRENCES:

S-00	S-02	S-03

DRAWN BY: VIKAS

CHECKED BY: YUGANT KUMAR

FILE LOCATION:

COPYRIGHT:
SKYLAND INFRASTRUCTURES

SHEET TITLE:

BASEMENT FLOOR SUSPENDED CABLE TRAY PLAN

DATE	-	20/07/2026
DRG. NO.	-	S-01
SHEET	-	00
REVISION	-	00

STAMP :

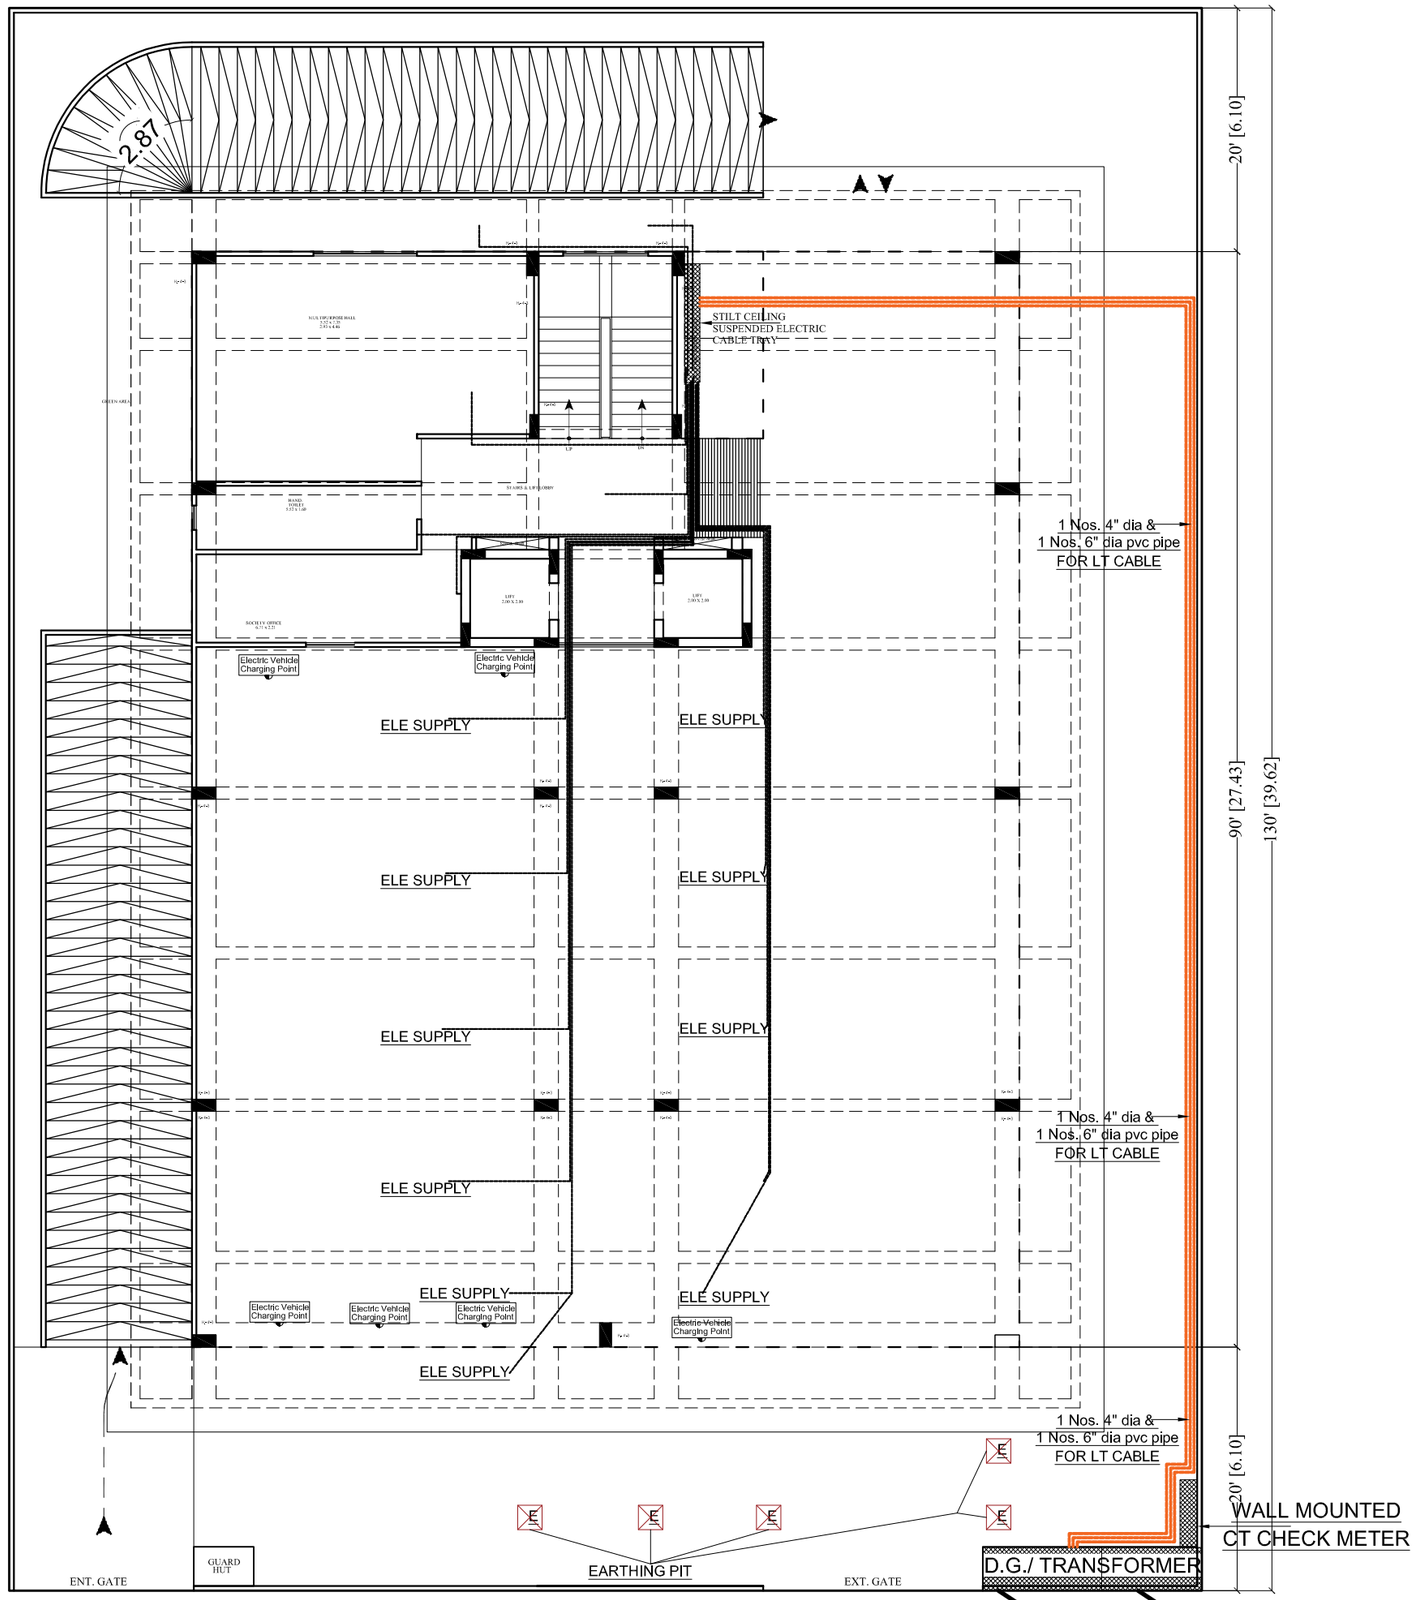

SKYLAND INFRASTRUCTURES
C-161,AHILYA MARG ,
HANUMAN NAGAR ,VAISHALI NAGAR
JAIPUR , RAJASTHAN (302021)
PHONE: +91-7742340601

PROJECT DETAILS:

PROPOSED BUILDING AT PLOT NO.
A-3-1 SCHEME- BANI PARK , JAIPUR

ADDRESS:
JAIPUR,RAJASTHAN

ARCHITECT:

SRAJAANA
ARCHITECTS AND CIVIL CONTRACTORS
128- SHRI NARSINGH ENCLAVE JAGATPURA JAIPUR
MO-9413749323

REFRENCES:

S-00	S-02	S-03

DRAWN BY: VIKAS

CHECKED BY: YUGANT KUMAR

FILE LOCATION:

COPYRIGHT:
SKYLAND INFRASTRUCTURES

SHEET TITLE:
STILT FLOOR
ELECTRICAL SUB
STATION LAYOUT PLAN

DATE	-	20/07/2026
DRG. NO.	-	S-01
SHEET	-	00
REVISION	-	00

STAMP :

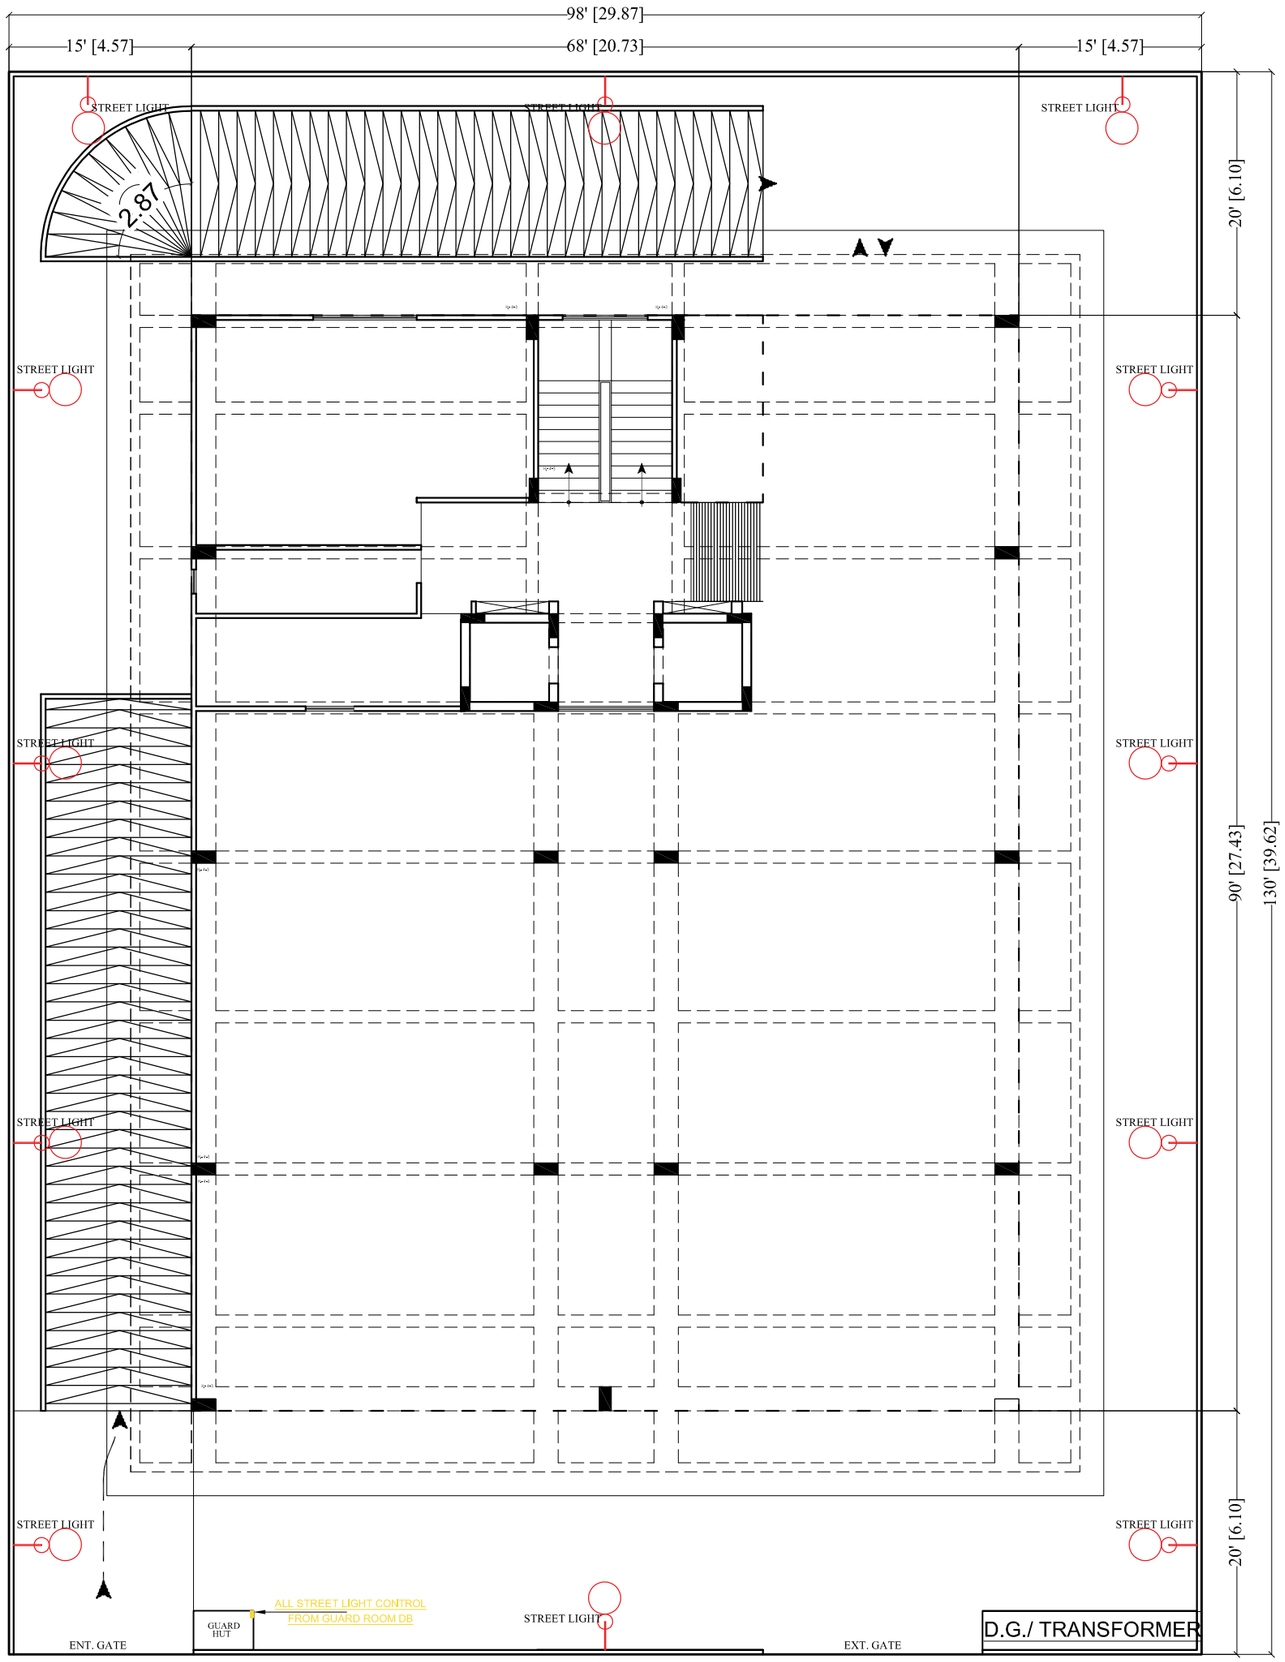

SKYLAND INFRASTRUCTURES
C-161,AHILYA MARG ,
HANUMAN NAGAR ,VAISHALI NAGAR
JAIPUR , RAJASTHAN (302021)
PHONE: +91-7742340601

PROJECT DETAILS:

PROPOSED BUILDING AT PLOT NO.
A-3-1 SCHEME- BANI PARK , JAIPUR

ADDRESS:
JAIPUR,RAJASTHAN

ARCHITECT:

SRAJAANA
ARCHITECTS AND CIVIL CONTRACTORS
128- SHRI NARSINGH ENCLAVE JAGATPURA JAIPUR
MO-9413749323

REFRENCES:

S-00	S-02	S-03

DRAWN BY: VIKAS

CHECKED BY: YUGANT KUMAR

FILE LOCATION:

COPYRIGHT:
SKYLAND INFRASTRUCTURES

SHEET TITLE:

STILT FLOOR STREET LIGHT PLAN

DATE	-	20/07/2026
DRG. NO.	-	S-01
SHEET	-	00
REVISION	-	00

STAMP :