



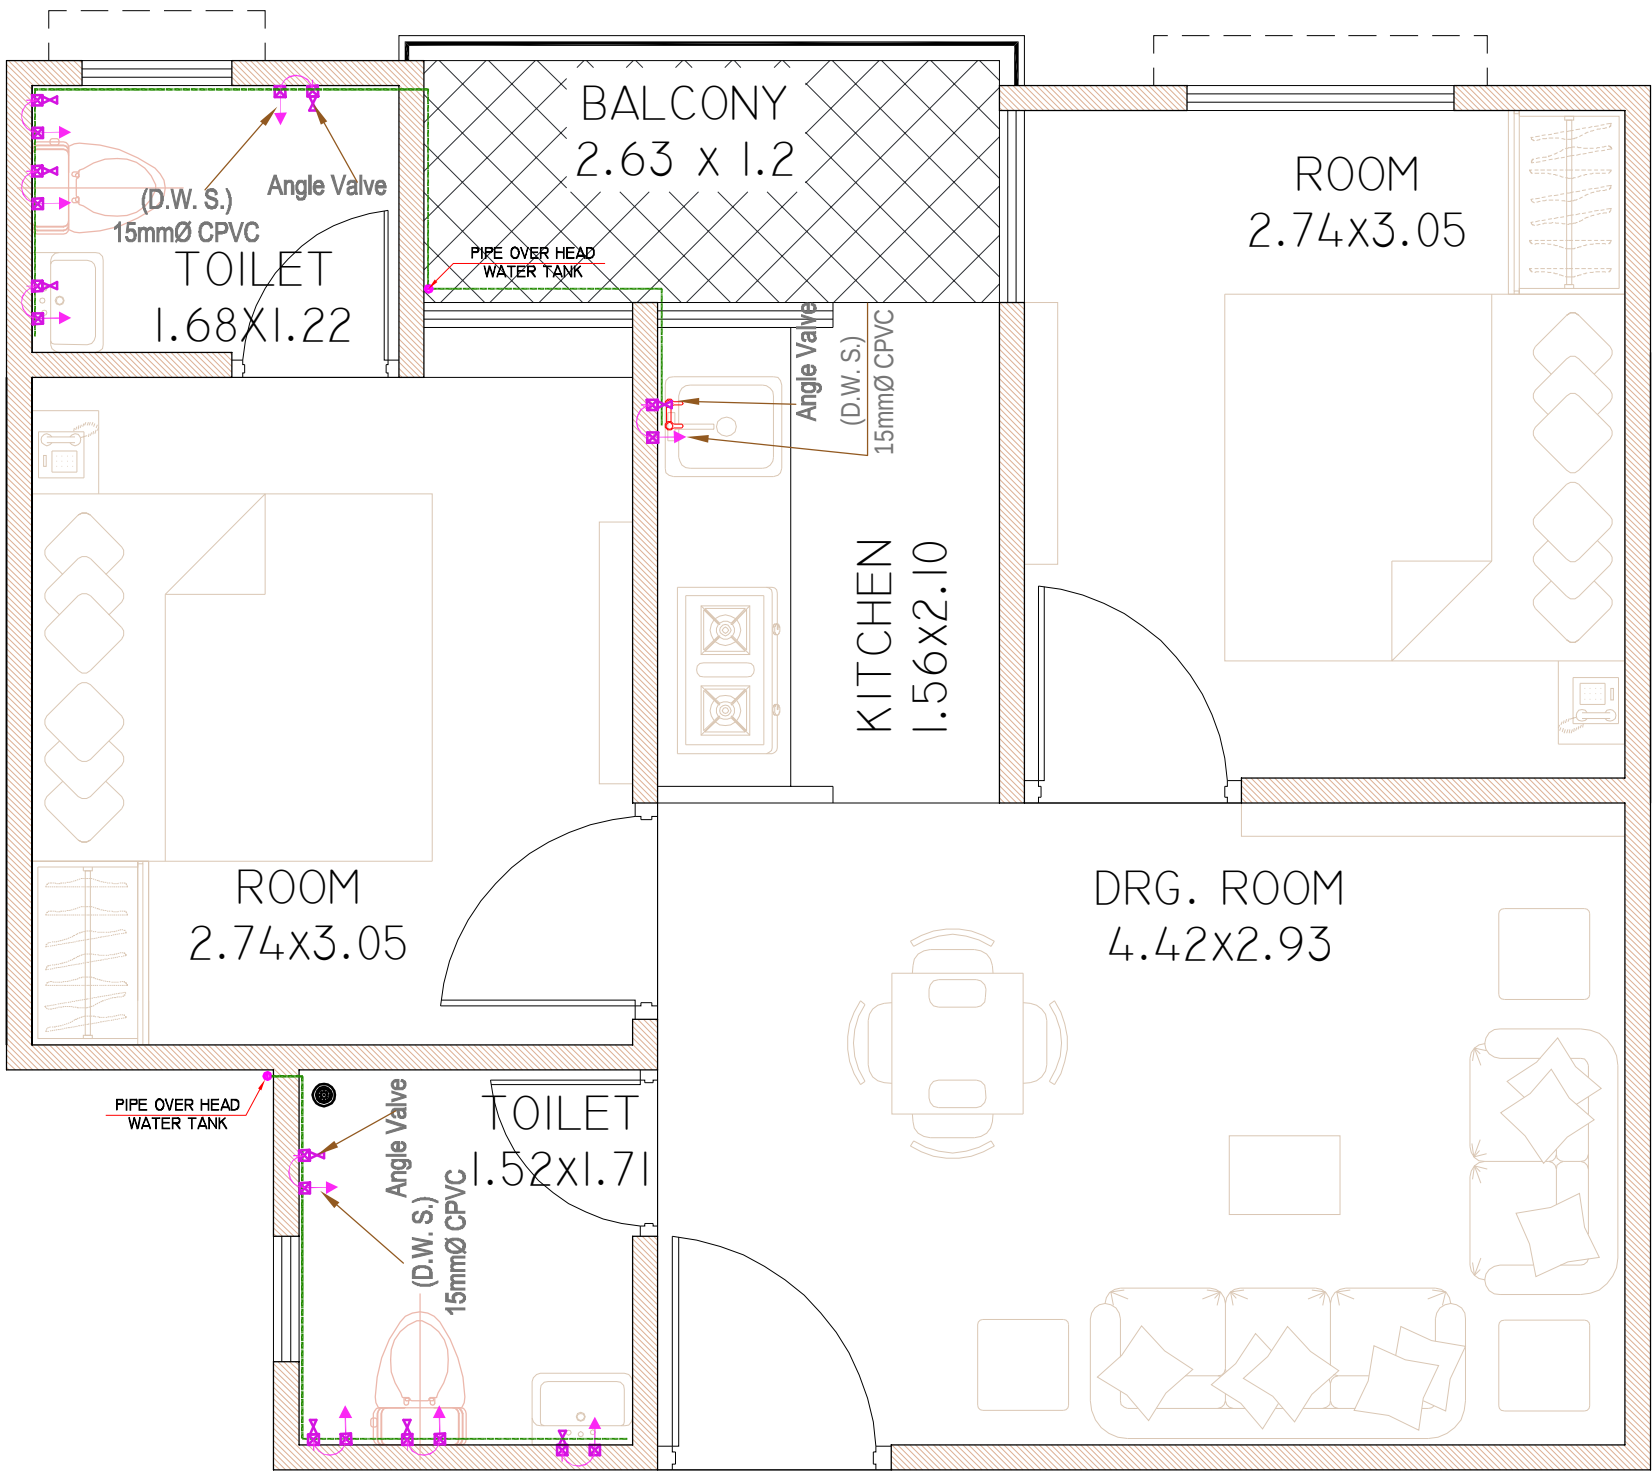

LIG

TYPICAL LIG UNIT WATER SUPPLY LAYOUT PLAN

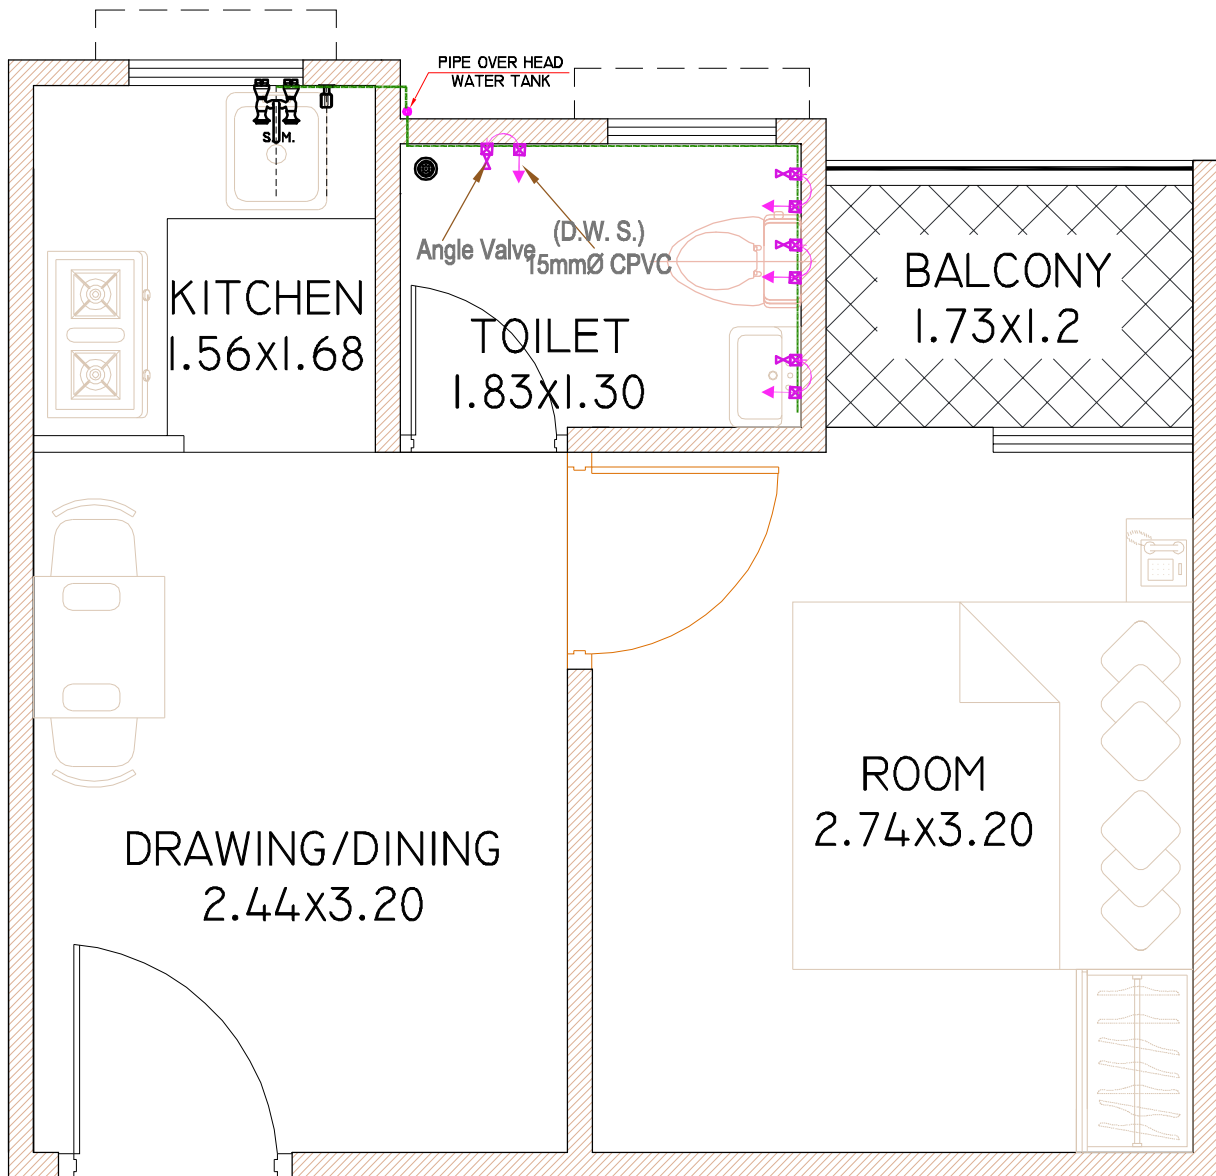

EWS

TYPICAL EWS UNIT WATER SUPPLY LAYOUT PLAN

LEGEND

- 110mm Ø SOIL PIPE
- 110mm Ø WASTE PIPE
- 20mm Ø DOMESTIC SUPPLY FROM OHT
- 15mm Ø DOMESTIC SUPPLY
- ANGLE VALVE

GENERAL NOTES

- ALL DIMENSIONS ARE IN FEET & INCHES, UNLESS SPECIFIED OTHERWISE.
- THE DIMENSIONS ARE TO BE READ ONLY AND NOT TO BE MEASURED.
- ANY DISCREPANCY IN THE DRAWING SHOULD BE BROUGHT IN THE NOTICE OF THE ARCHITECT.

REVISIONS

PROJECT

VAISHALI JEWELS, JAIPUR
PROPOSED AFFORDABLE HOUSING UNDER
PROVISION 3A OF "CHIEF MINISTER JAN
AAWAS YOJNA" AT KHASRA NO. 1595, 1669
1593, VILL.-SIRSI, TEH. & DIST. -JAIPUR

ARCHITECT

SURYA PRAKASH DESIGN STUDIO
ARCHITECTS. INTERIOR DESIGNERS. ENGINEERS
Ph.: +91-9783600926
E-Mail: spdsjaipur@gmail.com

LIG & EWS UNIT- WATER
SUPPLY LAYOUT PLAN

SH.NO. DATE : 28-03-2018

04 SCALE:

NOTE

THIS DRAWING IS THE SOLE PROPERTY OF SURY PRAKASH DESIGN STUDIO AND IS NOT TO BE COPIED, USED OR REPRODUCED FOR ANY PURPOSE OTHER THAN FOR WHICH IT HAS BEEN LOANED.

FILE PATH

SPDS/2017/JAIPUR/VAISHALI JEWELS

