
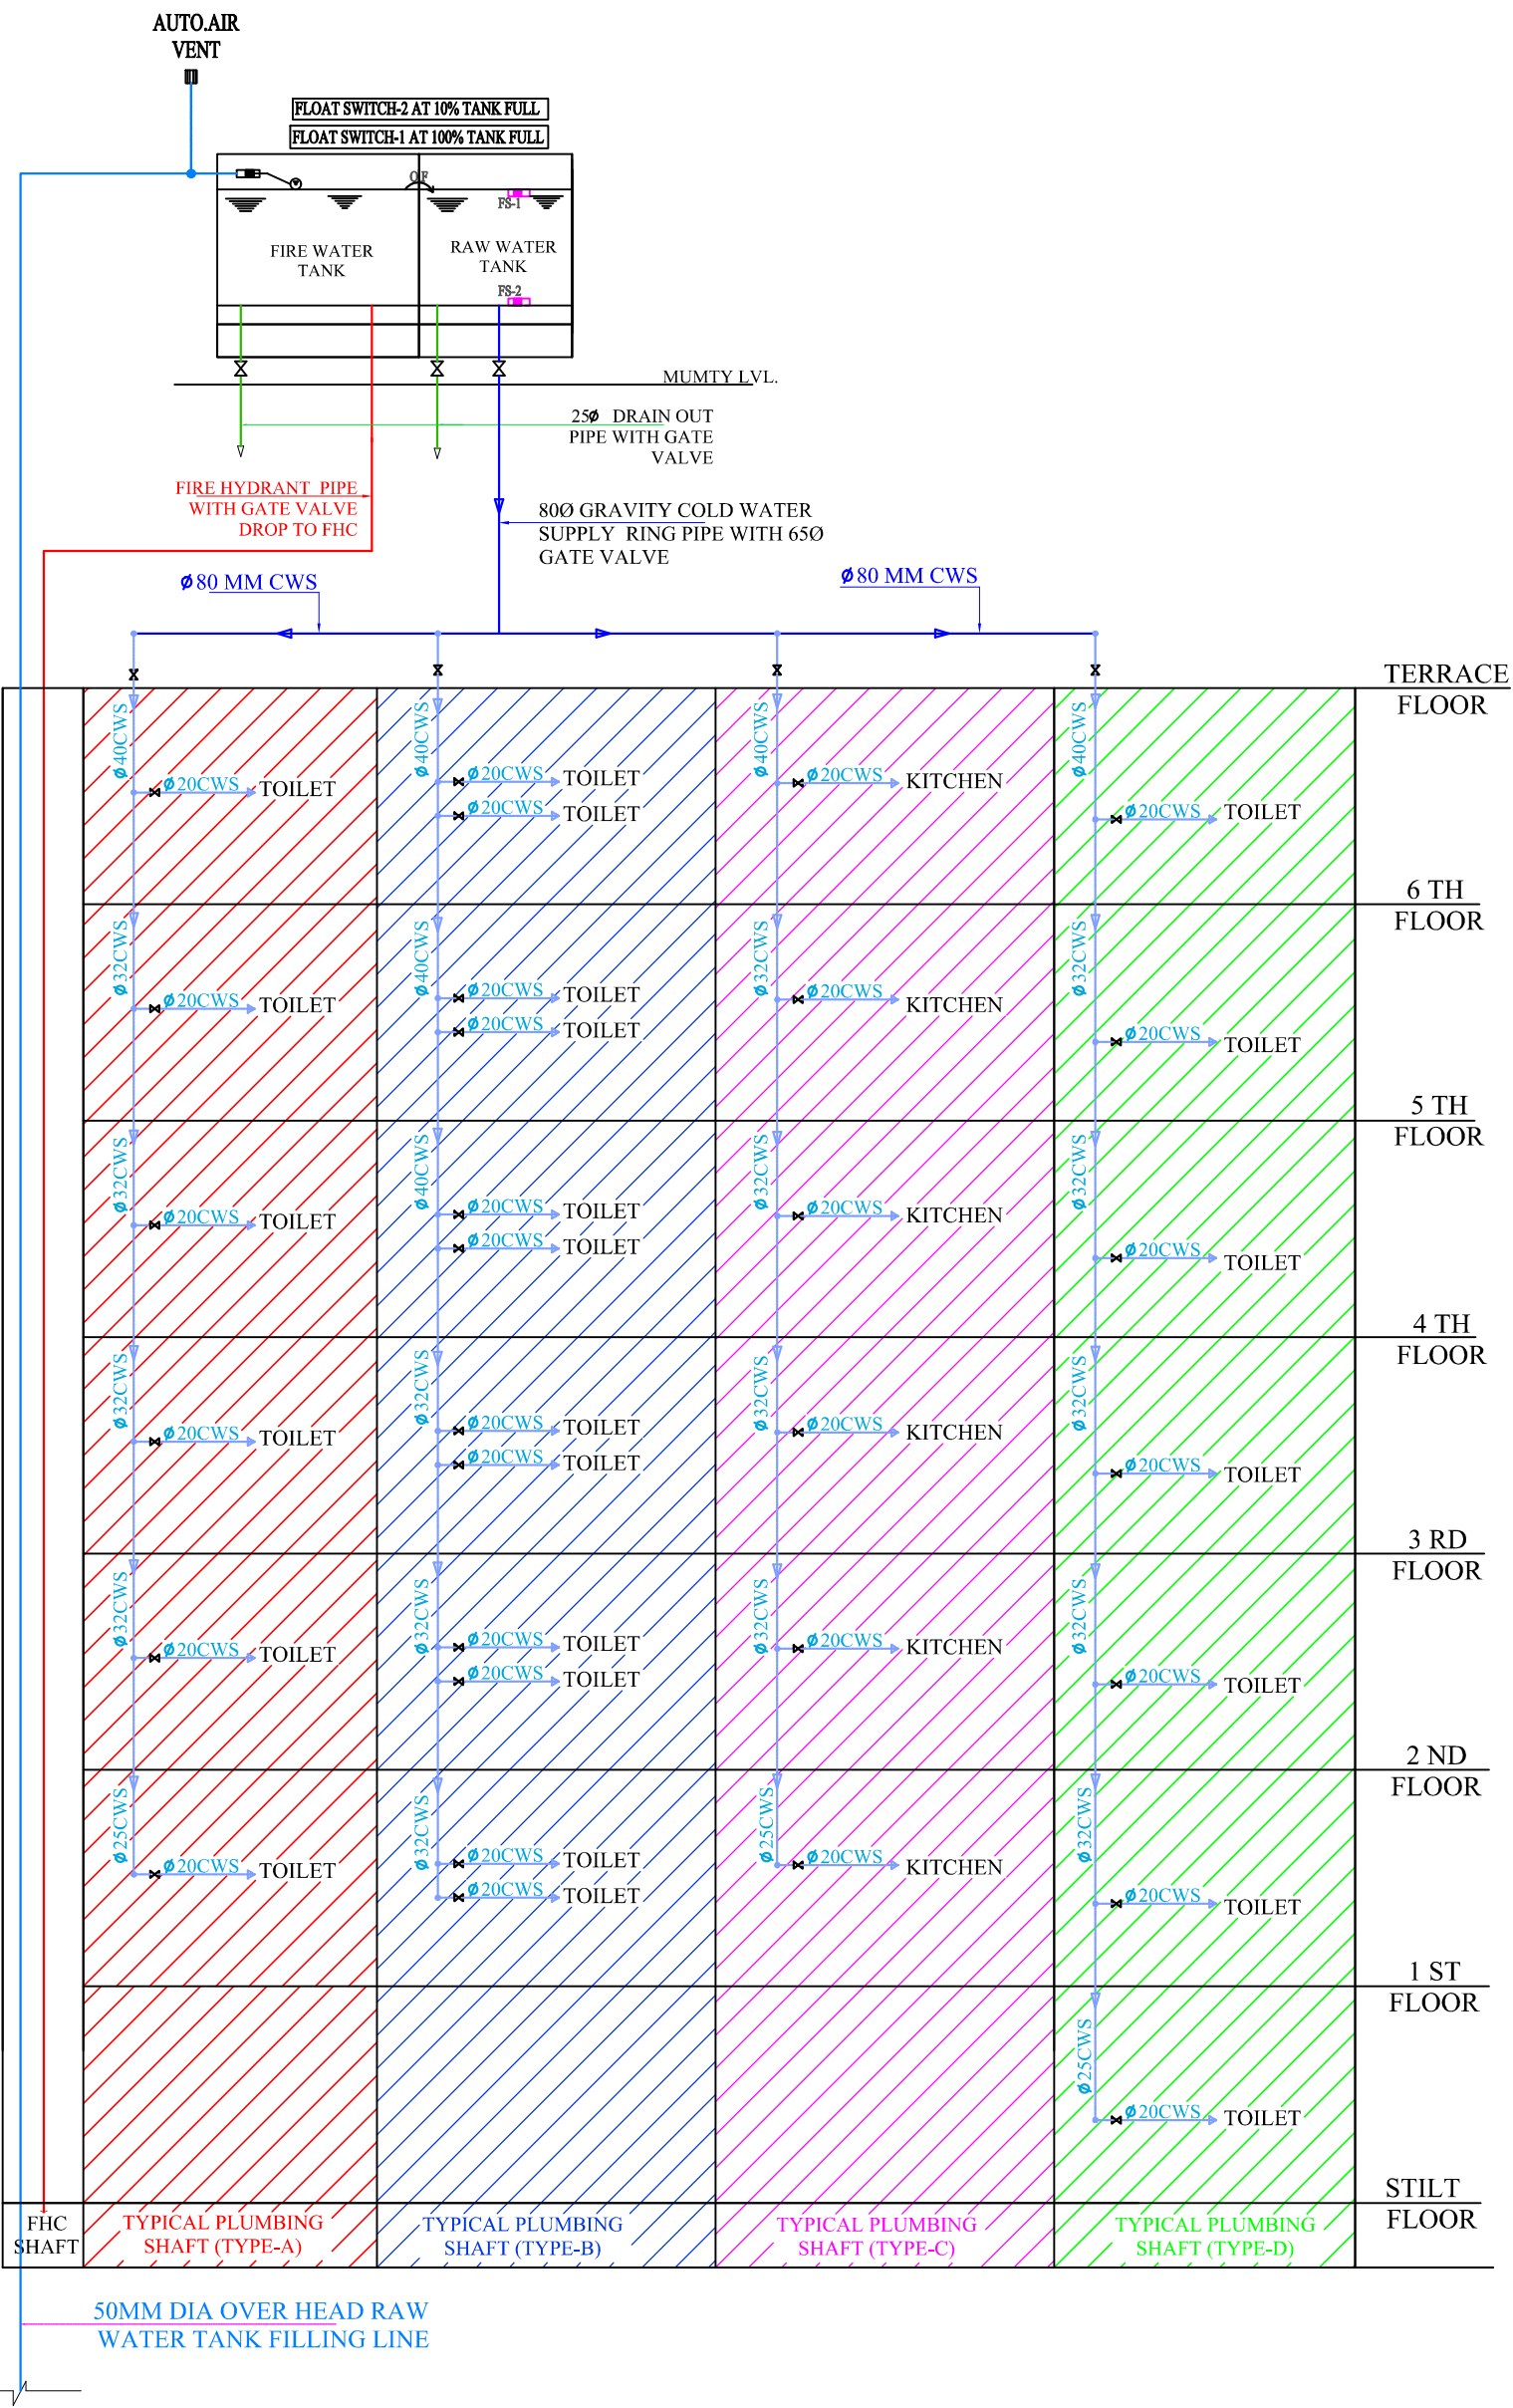


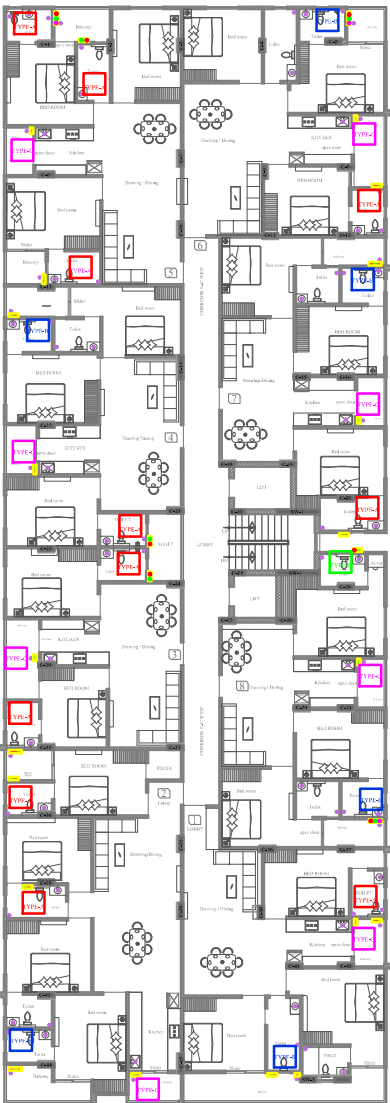

VIPUL AGARWAL
M.E.P. CONSULTANT
B.E. ELECTRICAL

SERVICES CONSULTANT:
ASHI ASSOCIATES
F 9 / 440 , Keshav Marg Chitrakut Scheme,Jaipur
PH:91-0-93146-10438 ,0141-2440946 Mail:vipul8599@yahoo.com

PROMOTER:-
ASHISH GUPTA

PROJECT NAME:-
THE MANSION BY AVENUE

PROJECT ADDRESS:-
**KHASRA NO- 2533/760, 2536/2479
,IN VILLAGE- SIRSI, JAIPUR**

DRAWING:-
**WATER SUPPLY
SCHEMATIC DIAGRAM**

ARCHITECT :-
SPACE GRID
C-49,vidya Apartment,paras Marg,
Bapu Nagar,near Janta Store Circle,
Jaipur-302015
Ph-09314918766,0141-4005506 (o)
Email:-info.spacegrid@gmail.com