WATER HARVESTING PLAN OF

REVISED LAYOUT PLAN OF SCHEME *NATHULAL KAROL ENCLAVE*
AT KHASRA-1140,1141,946/1229,1135/1230, VILLAGE :- KALYANPURA URF KHATIPURA
TEHSIL-SANGANER, JAIPUR

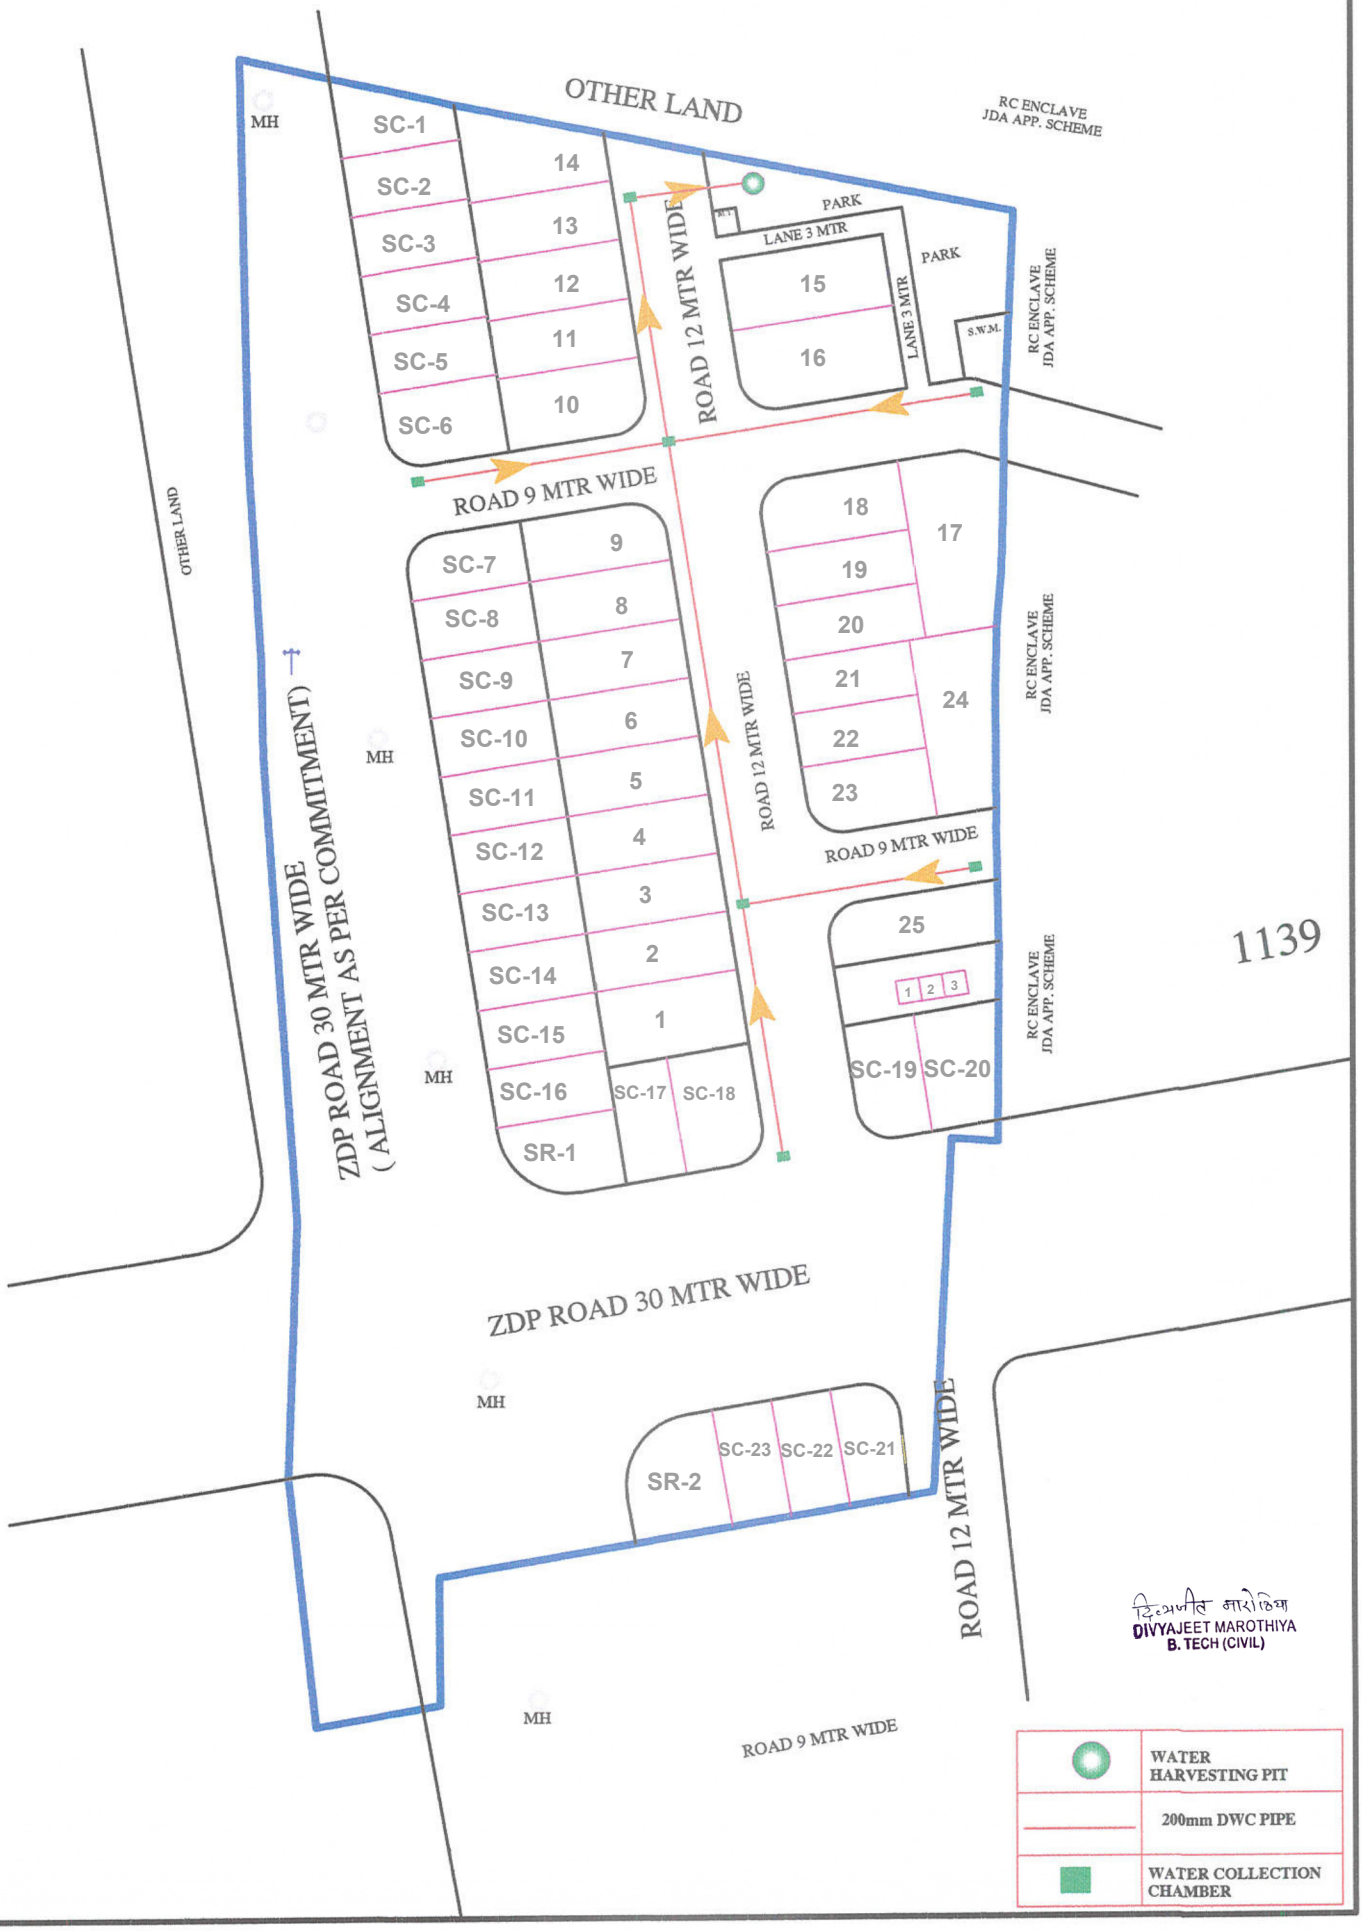

दिव्यजीत मारोठिया
DIVYAJEET MAROTHIYA
B. TECH (CIVIL)