


# WATER SUPPLY SCHEMATIC DIAGRAM

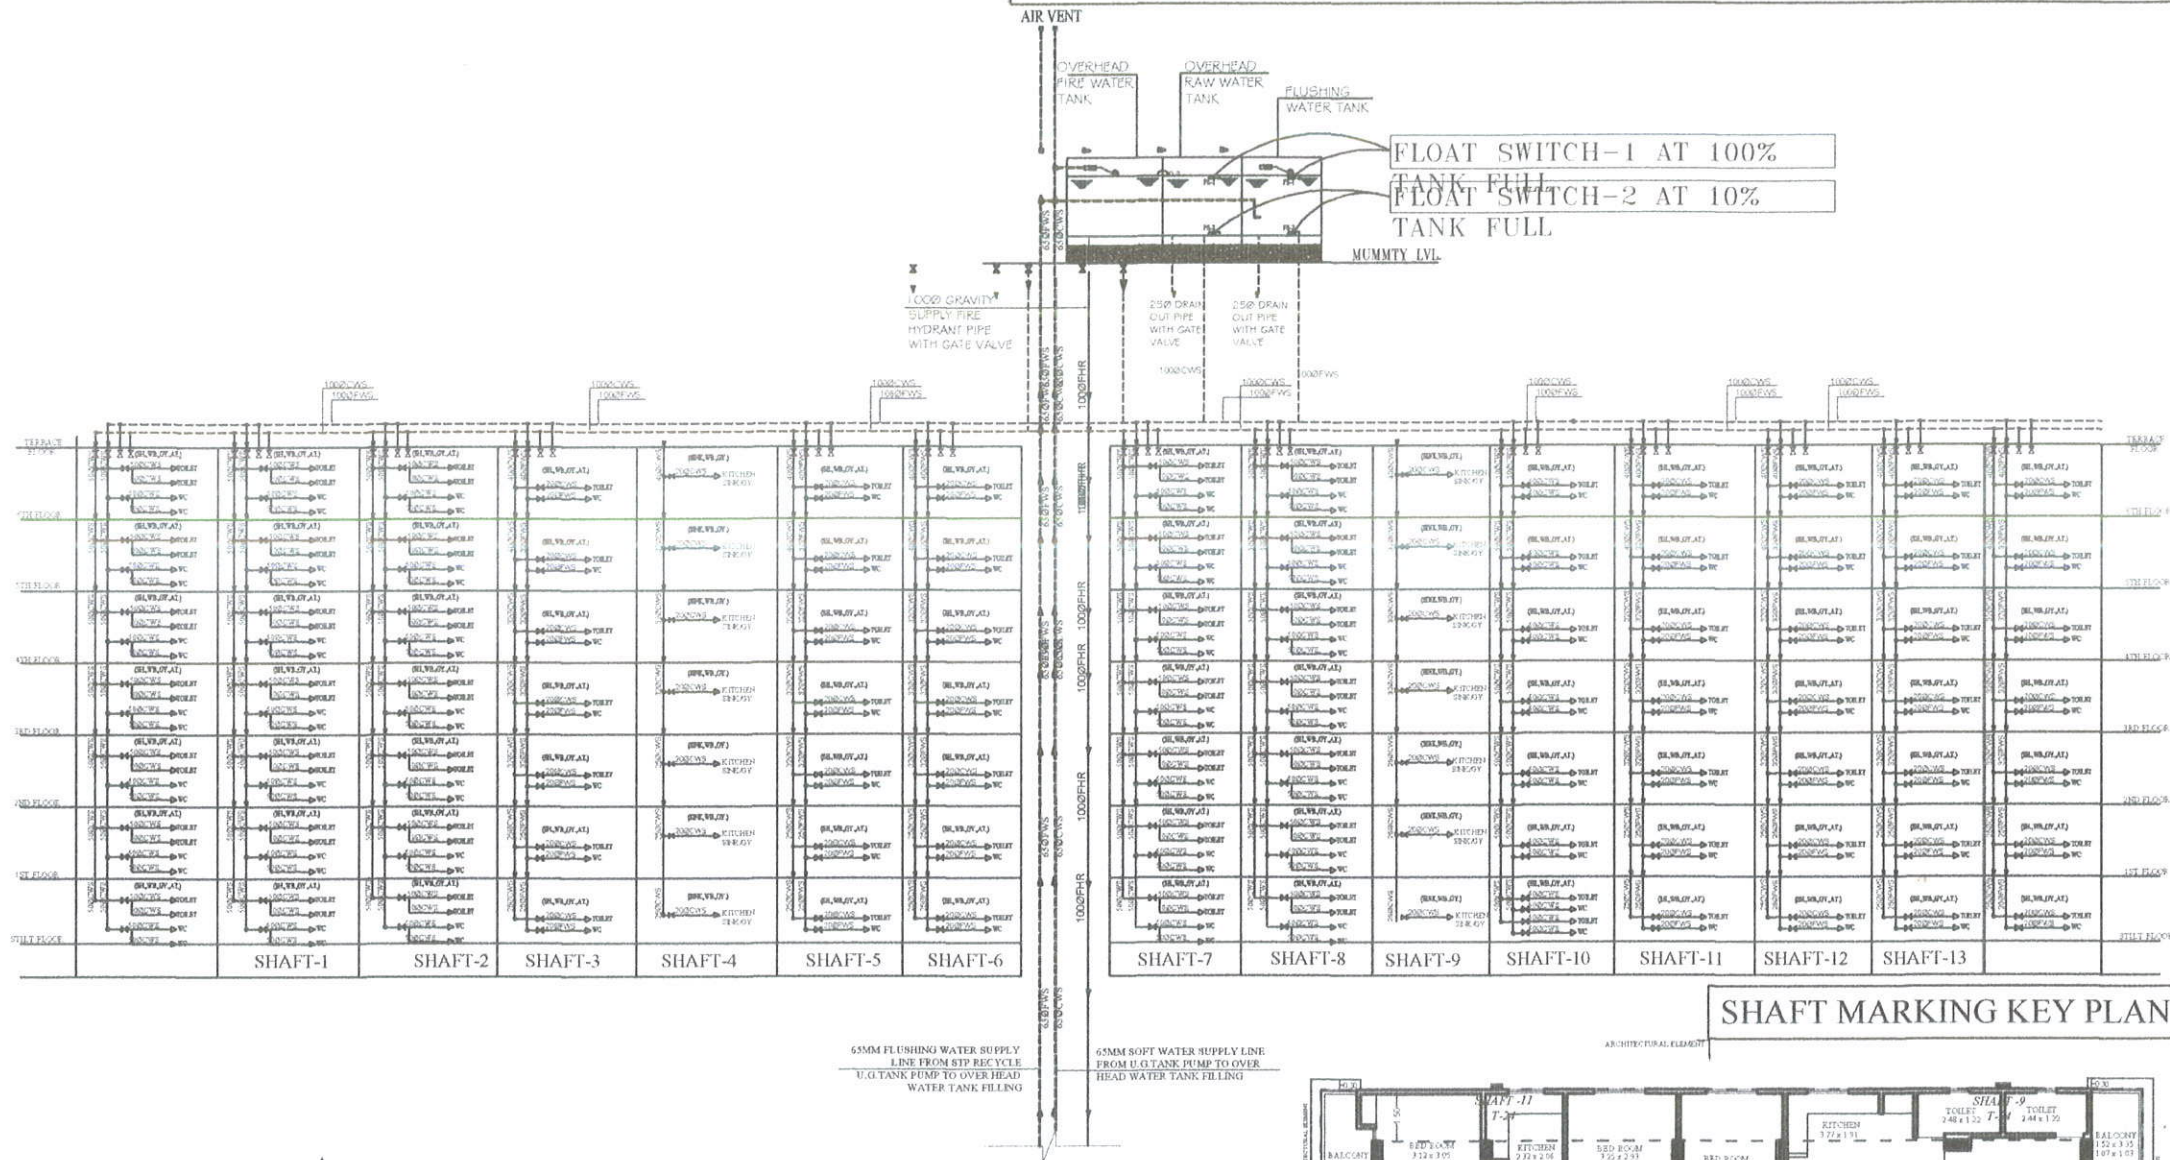

SERVICES CONSULTANT:  
PLOT-A-173, JAGDAMBA NAGAR, HEERAPURA  
POWER HOWER, JAIPUR (RAJ) 302024

ARCHITECTS:-  
**FRANK SQUARE**  
ARCHITECTURE | PLANNER | DESIGNER  
C-49 VIDYA APARTMENT PARAS MARG,  
BAPU NAGAR JAIPUR, (RAJ.)  
Email-afnanksquare@gmail.com  
Mobile-9461302542

Project:  
PROPOSED BUILDING AT PLOT  
NO-A-211,A-212,A-213,A-214,A-215,  
A-216,A-217,A-218,A-219 & A-  
220,NARAYAN VATIKA, JAIPUR

Drawing:  
WATER SUPPLY SCHEMATIC  
DIAGRAM

DRN BY: CHCKD BY:

APPRVD BY: DATE:-



M/s SUNFLOWER REAL ESTATE

3200K 3200K  
Partner

