PRODUCED BY AN AUTODESK EDUCATIONAL PRODUCT

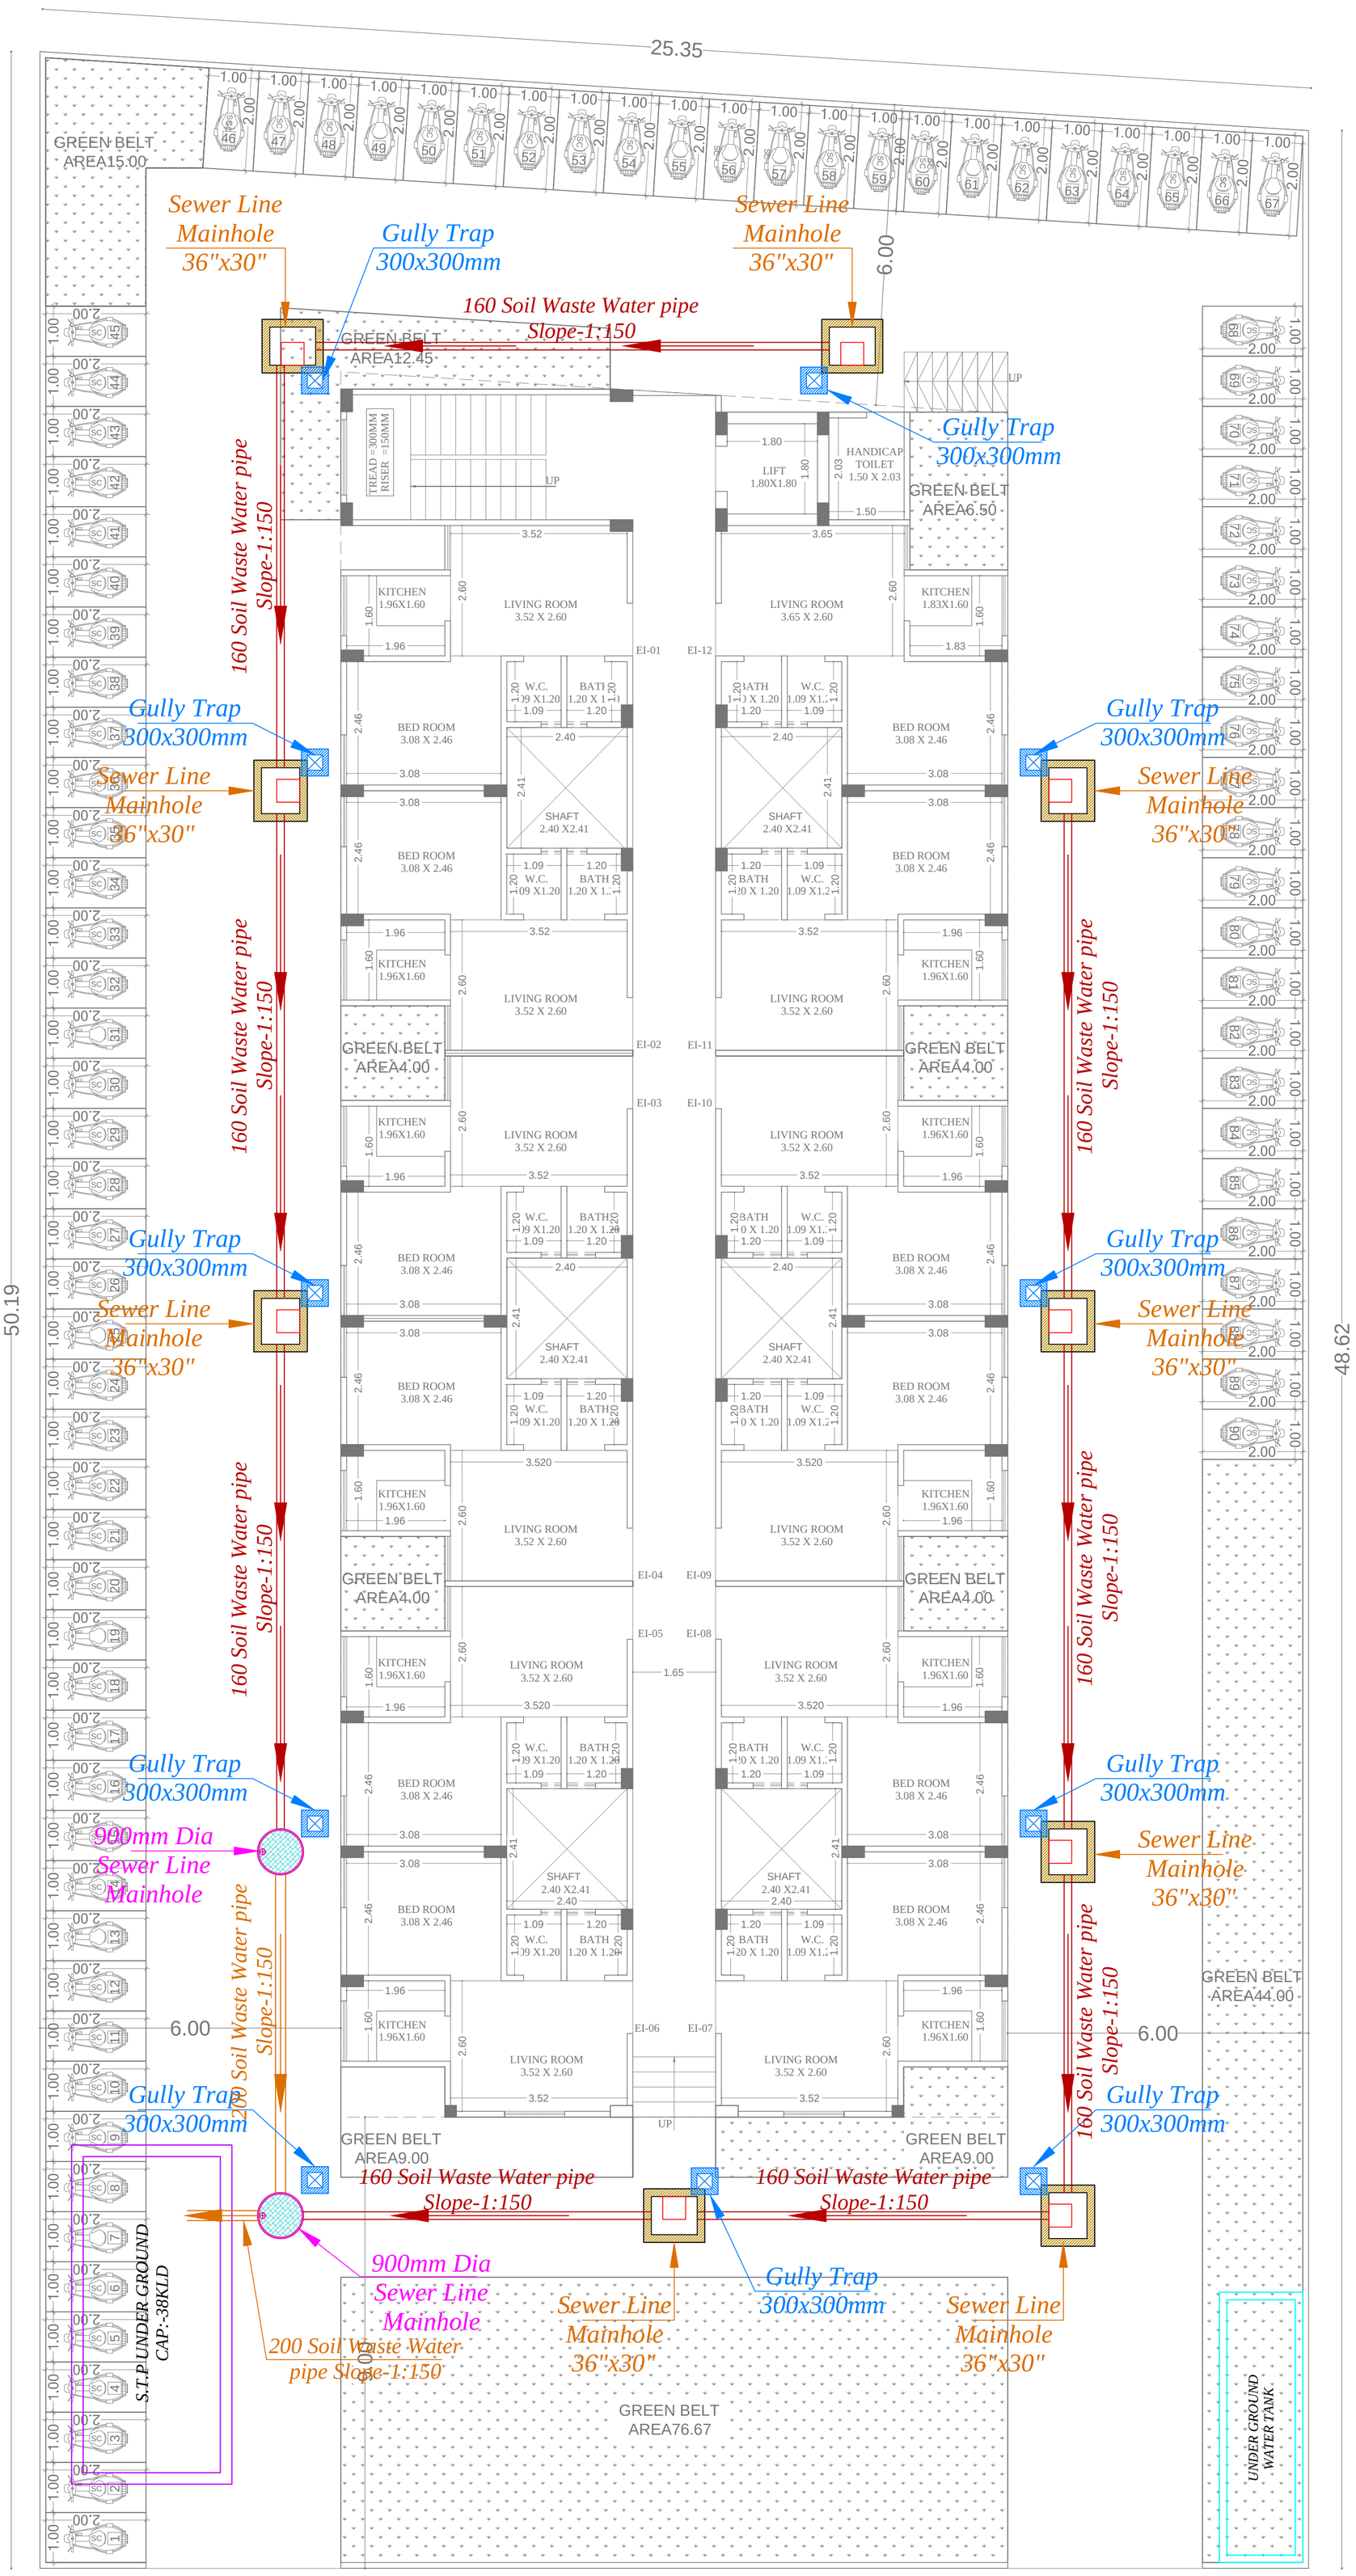

GROUND FLOOR PLAN

SERVICES CONSULTANT:
VIPUL CONSULTING,
F 9 / 440 , Keshav Marg Chitrakut Scheme,Jaipur
PH:91-0-93146-10438 ,0141-2440946
Mail:vipul8599@yahoo.com
REV. NO. 00,Date:-26-07-2017

TITLE:- SUBMISSION DRAWING

EXTERNAL SEWERAGE CHAMBER & PIPE ROUTE LAYOUT

DATE :- 26-07-2017

SCALE :- 1 = 100

NORTH:- N

PROJECT:-

PROPOSED RESIDENTIAL EWS GROUP HOUSING AT HANUMAN VATIKA SCHEME PLOT No.17,VILL. SALIGRAMPURA, TEH.SANGANER, JAIPUR

ARCHITECTS:-

Tushar Sogani Designs Pvt. Ltd.
architects n designers
F-72, 105, "SURYODAY", '105' ,Subhash Marg,
Bagadiya Bhawan, C-Scheme,Jaipur.
TEL:+91-141-4004560,4004537,
email : studio@tsdplarch.com
website : www.tsdplarch.com

OWNER

ARCHITECTS

PRODUCED BY AN AUTODESK EDUCATIONAL PRODUCT

PRODUCED BY AN AUTODESK EDUCATIONAL PRODUCT

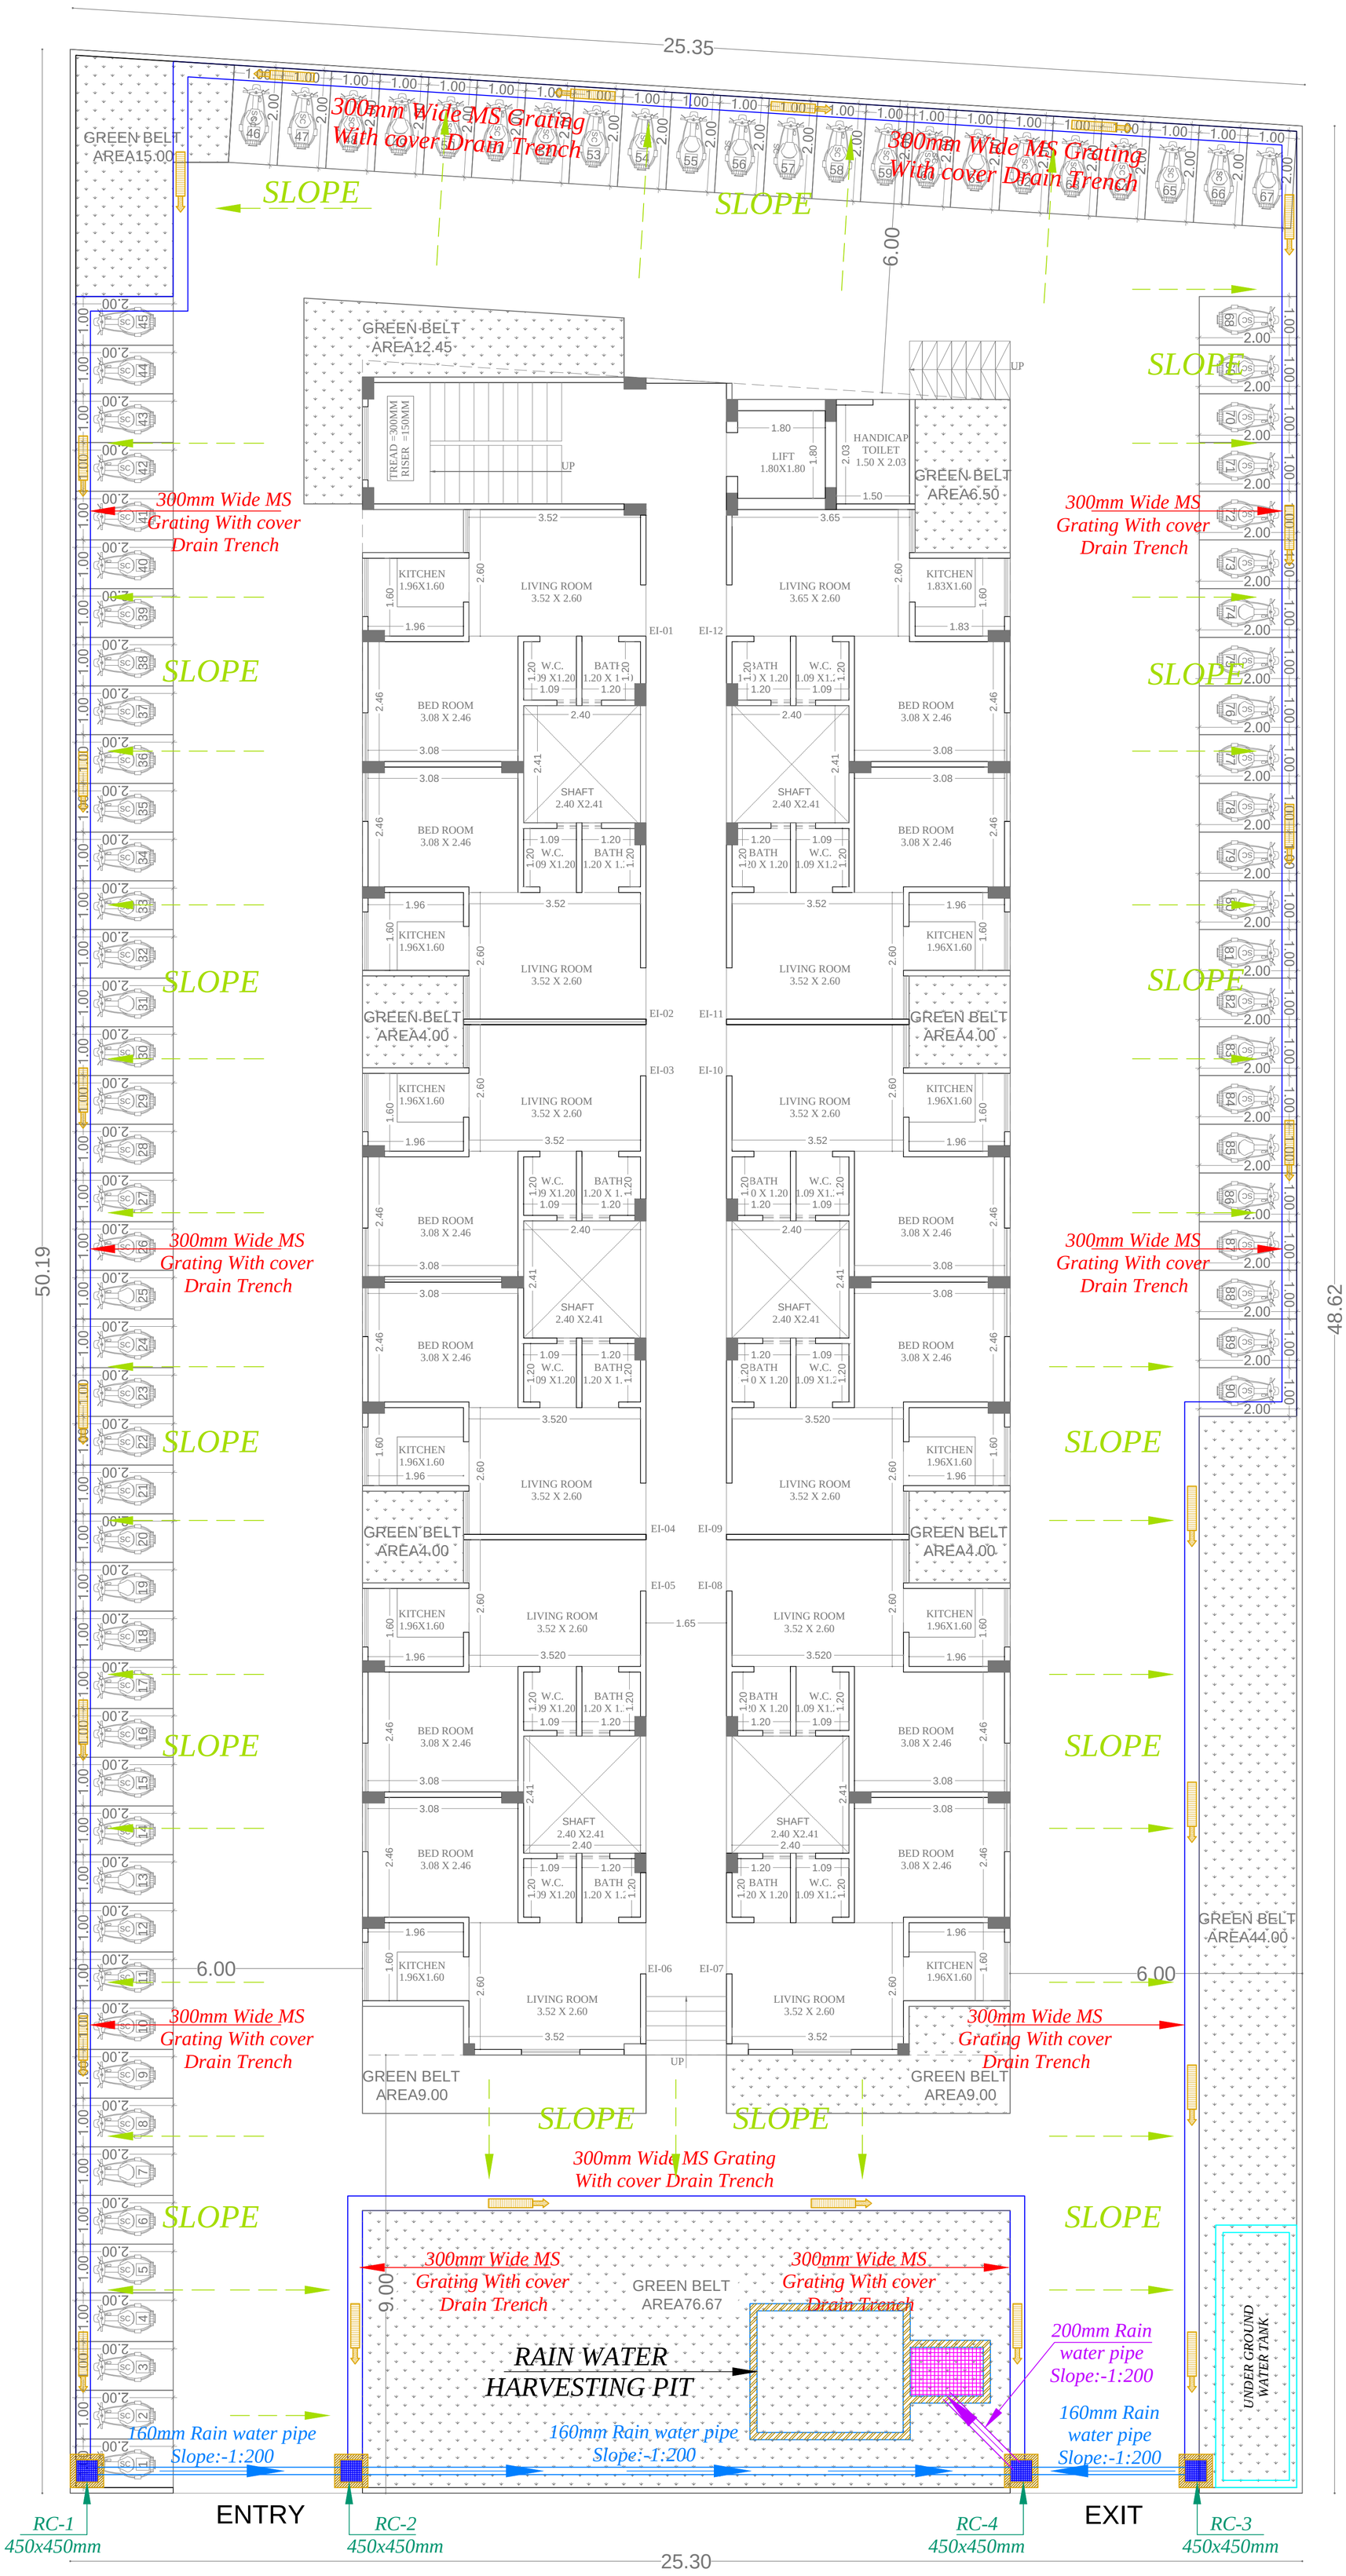

GROUND FLOOR PLAN

SERVICES CONSULTANT:
VIPUL CONSULTING,
F 9 / 440 , Keshav Marg Chitrakut Scheme,Jaipur
PH:91-0-93146-10438 ,0141-2440946
Mail:vipul8599@yahoo.com
REV. NO. 00,Date:-26-07-2017

TITLE:- SUBMISSION DRAWING

EXTERNAL STROM DRAIN & CHAMBER WITH PIPE ROUTE LAYOUT

DATE :- 26-07-2017

NORTH:- N

SCALE :- 1 = 100

PROJECT:-

PROPOSED RESIDENTIAL EWS GROUP HOUSING AT HANUMAN VATIKA SCHEME PLOT No.17,VILL. SALIGRAMPURA, TEH.SANGANER, JAIPUR

ARCHITECTS:-

Tushar Sogani Designs Pvt. Ltd.
architects n designers
F-72, 105, "SURYODAY", '105' ,Subhash Marg,
Bagadiya Bhawan, C-Scheme,Jaipur.
TEL:+91-141-4004560,4004537,
email : studio@tsdplarch.com
website : www.tsdplarch.com

OWNER

ARCHITECTS

PRODUCED BY AN AUTODESK EDUCATIONAL PRODUCT