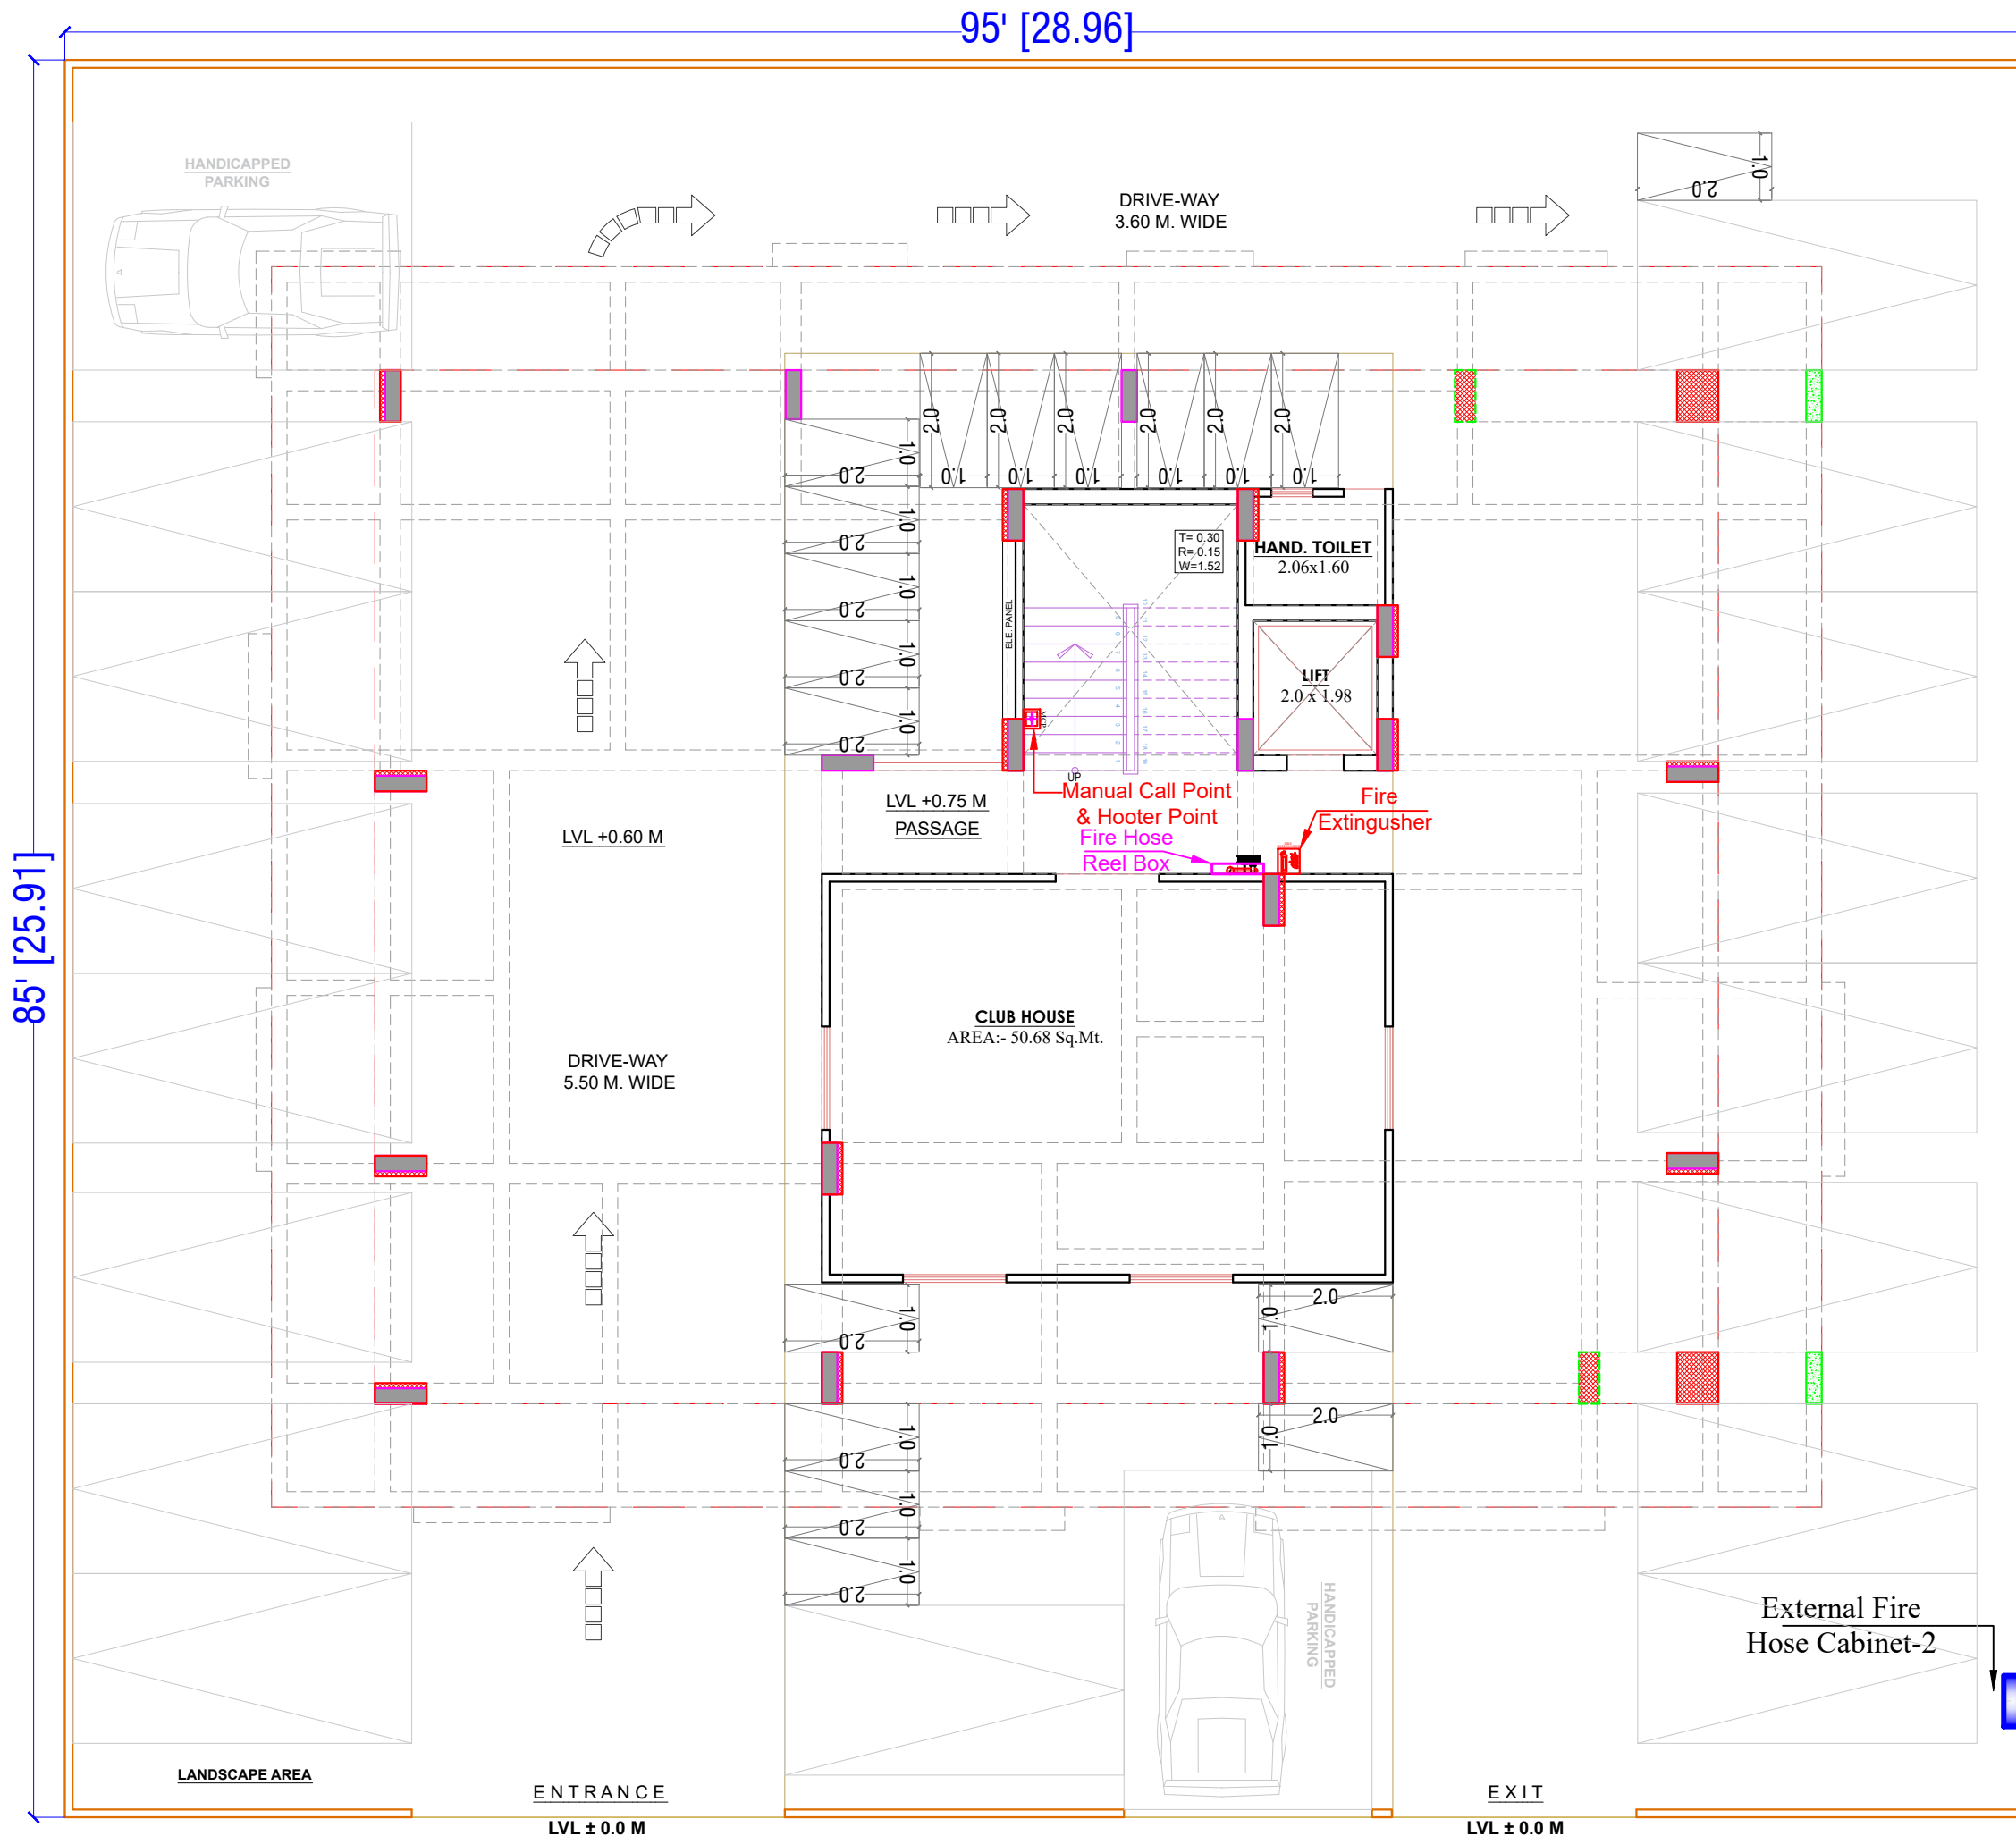


LEGENDS:		
No.	Symbol	Description
06		FIRE EXTINGUISHER
06		MANUAL CALL POINT
06		HOOTER POINT
06		63mmØ FABRIC LINED CANVAS FIRE HOSE (15mtr. Each) WITH COUPLING

PROJECT

PROPOSED RESIDENTIAL BUILDING
"SAMRIDDHI AASHIYANA III" BY M/S. MAA
HEIGHTS AT PLOT NO. C-714 & C-715,
SCHEME-4C, MOTI BHAWAN GNSS,
MACHEDA, JAIPUR, RAJ.

ARCHITECT

WIDEFRAME DESIGNS

ARCHITECTS. ENGINEERS. INTERIOR DESIGNERS.
B-22, GROUND FLOOR, GANESH MARG, BAPU NAGAR,
NEAR JAIN TEMPLE, JAIPUR-302015

Ph : +91141 4820461

Mob : +91 9413042673/+91 9928894029

E-Mail : wideframedesigns@gmail.com

STILT FLOOR FIRE PLAN

WORKING DRAWING

SH.NO. DATE : 09-06-2025

01 SCALE:



NOTE

THIS DRAWING IS THE SOLE PROPERTY OF
WIDEFRAME DESIGNS AND IS NOT TO BE COPIED,
USED OR REPRODUCED FOR ANY PURPOSE OTHER
THAN FOR WHICH IT HAS BEEN LOANED.

FILE PATH

WD/2024/12

NAMAN YADAV
Naman Yadav
B.Tech (Service Consultant)

M/s MAA HEIGHTS
Partner

M/s MAA HEIGHTS
Partner