


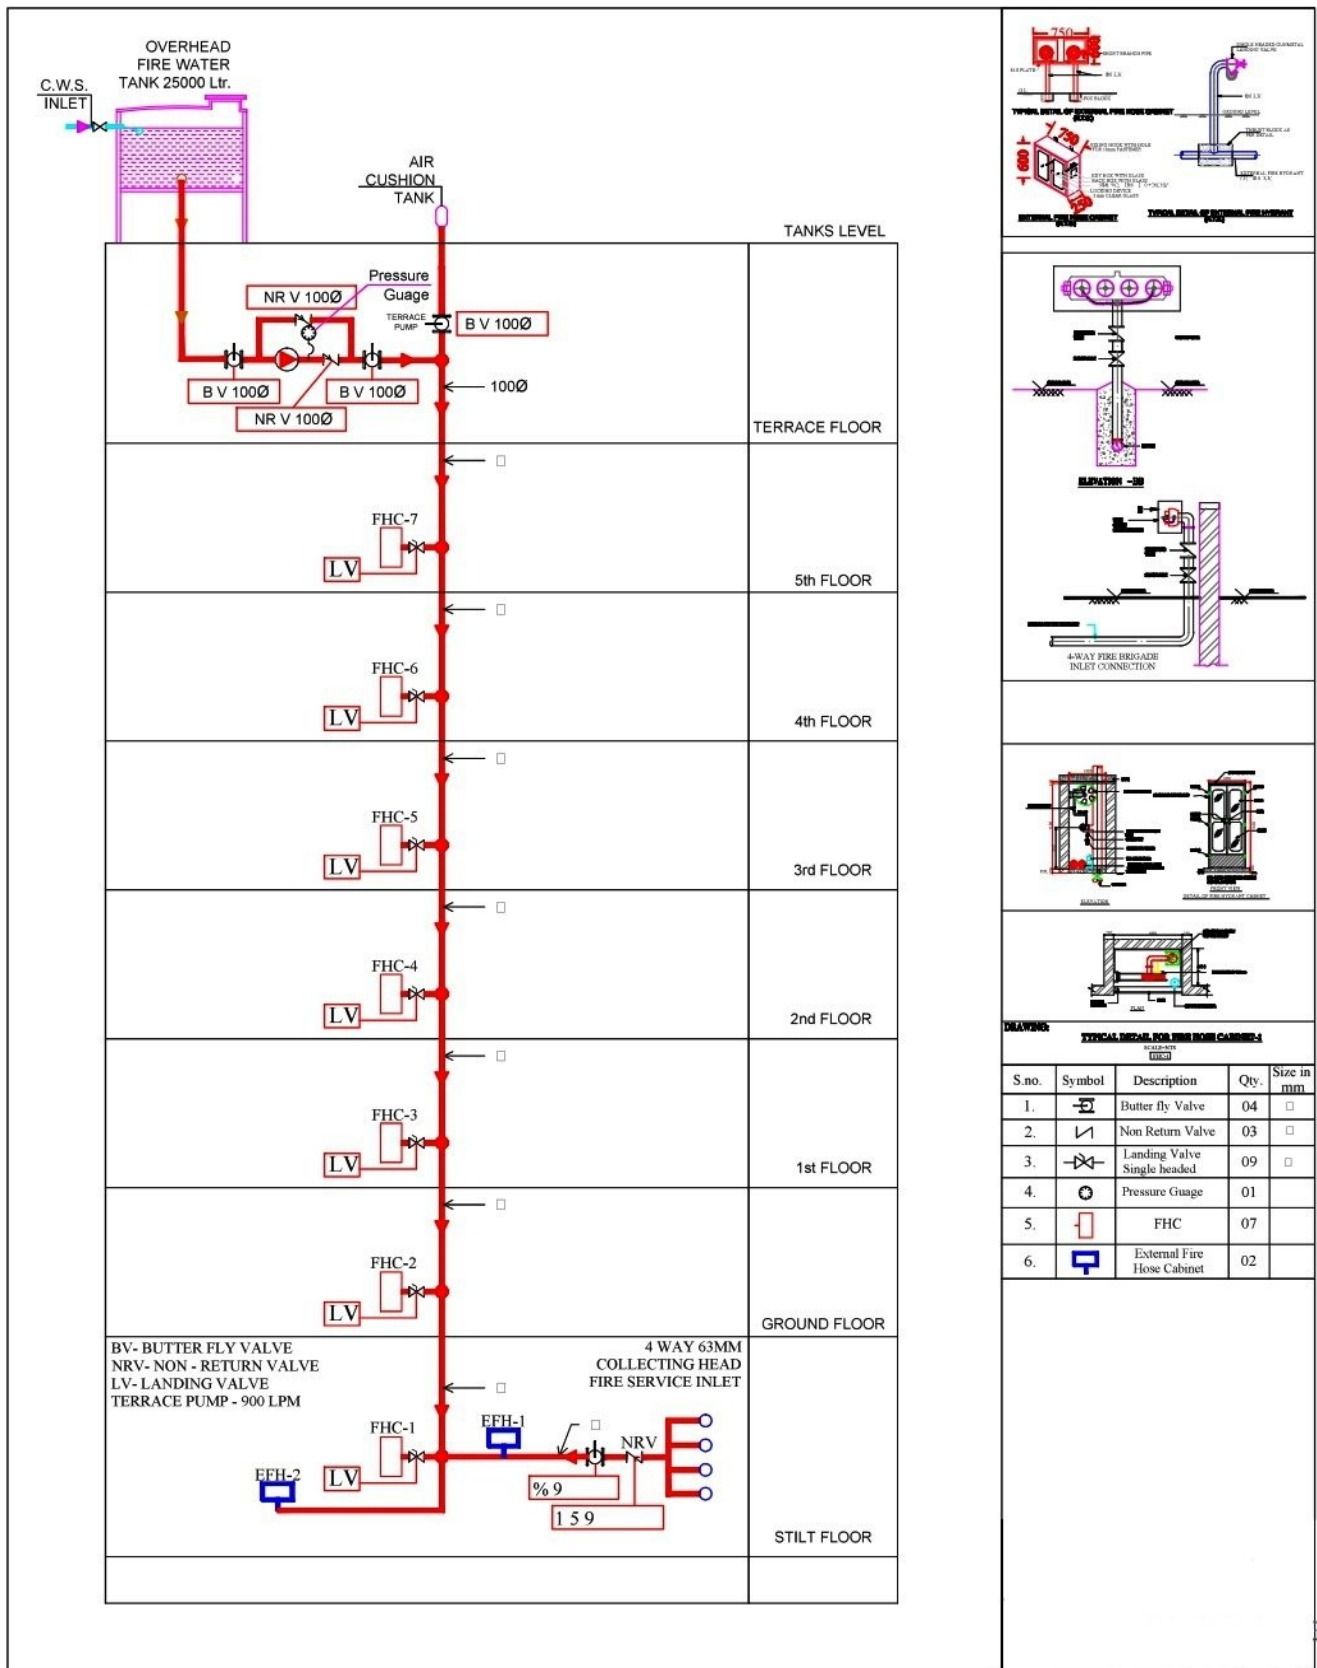

PROJECT TITLE **KRISHNA KUNJ HEIGHTS 1**

PROMOTOR- **KRISHNA KUNJ HEIGHTS 1**

DRAWING TITLE

FIRE SCHEMATIC LAY OUT

NORTH



SHEET NO.

DATE:- 21/04/2026

DEALT BY:-

CHECKED BY:-

SERVICE CONSULTANT:-

SANJAY KADAV
B.TECH (CIVIL)