
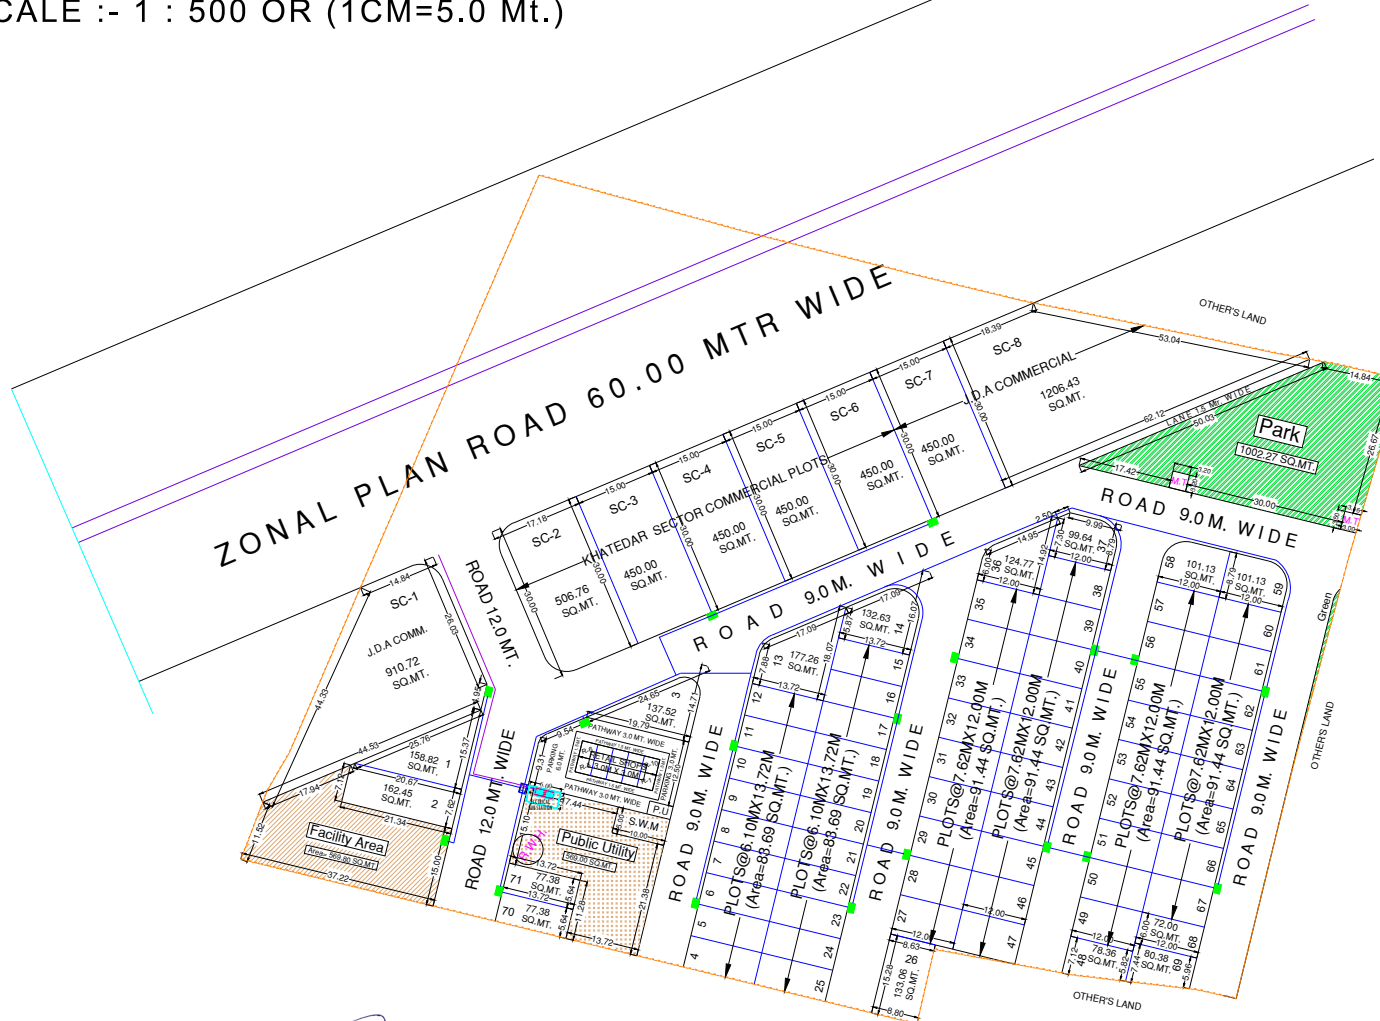


# PROPOSED LAY OUT PLAN OF ELECTRICAL NETWORK OF "SILVER SANDS"

IN KHASRA NO.- 730, 728, 130, 127, 128, 129, 176, 612, 203, 204, 732/205  
AT VILLAGE:- TILAWAS, TEHSIL - SANGANER, JAIPUR. (RAJ.)  
SCALE :- 1 : 500 OR (1CM=5.0 Mt.)

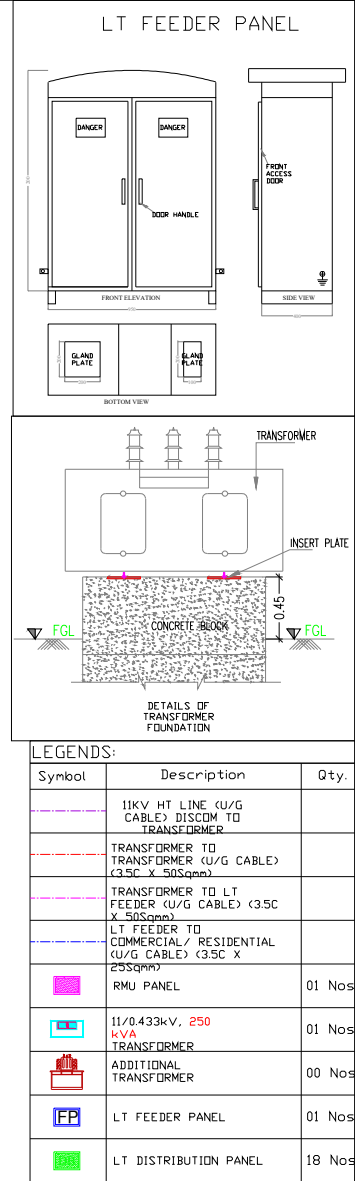

## NOTES:-

- ALL DIMENSIONS ARE IN METER & DIAMETERS ARE IN MILLIMETER, UNLESS OTHERWISE MENTIONED.
- ALL INSTALLATION SHALL BE DONE AS PER SITE CONDITION.

SERVICES CONSULTANT:  
**ASHI ASSOCIATES,**  
F 9 / 440 , Keshav Marg Chitrakut  
Scheme, Jaipur  
PH:91-0-93146-10438, 0141-2440946  
Mail:vipul8599@yahoo.com

NAME OF SCHEME :

**"SILVER SANDS"**

LAYOUT PLAN IN KHASRA NO.-  
730/130,728/127,128,129,176,  
202/612,203,204,732/205 AT  
VILLAGE :-TILAWAS, TEHSIL-  
SANGANER, JAIPUR (RAJ.)

DRG. TITLE:-

LAYOUT PLAN OF  
ELECTRICAL CABLE  
NETWORK PLAN

Scale: N.T.S

AS SHOWN

Date:-

15-04-2026

DRN BY- S.S

CKD BY- V.A.

D.NO. -

R -1