

ROAD 30'-0" WIDE




ROAD 40'-0" WIDE

M/s SUNFLOWER REAL ESTATE
अशोक कुमार
Partner

LEGENDS:

Qty.	ID	Symbol	Description
14	PL		STREET LIGHT

SIGN:-
रमेश

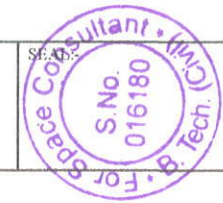

SPACE CONSULTANT

PLOT-A-173, JAGDAMBA NAGAR, HEERAPURA
POWER HOWER, JAIPUR (RAJ) 302024

ARCHITECT :-

FRANK SQUARE

ARCHITECTURE | PLANNER | DESIGNER
C-49 VIDYA APARTMENT PARAS MARG,
BAPU NAGAR JAIPUR, (RAJ.)
Email-afranksquare@gmail.com
Mobile-9461302542

PROJECT :-

PROPOSED BUILDING AT PLOT
NO-A-211,A-212,A-213,A-214,A-215,
A-216,A-217,A-218,A-219 & A-
220,NARAYAN VATIKA, JAIPUR

DRAWING:


STILT FLOOR
EXTERNAL STREET LIGHT
FOR RERA SUBMISSION PLAN

DATE
18-08-2023

SCALE:-
N.T.S.

Earthing Pit For
Lightning Arrester


ROAD 30'-0" WIDE

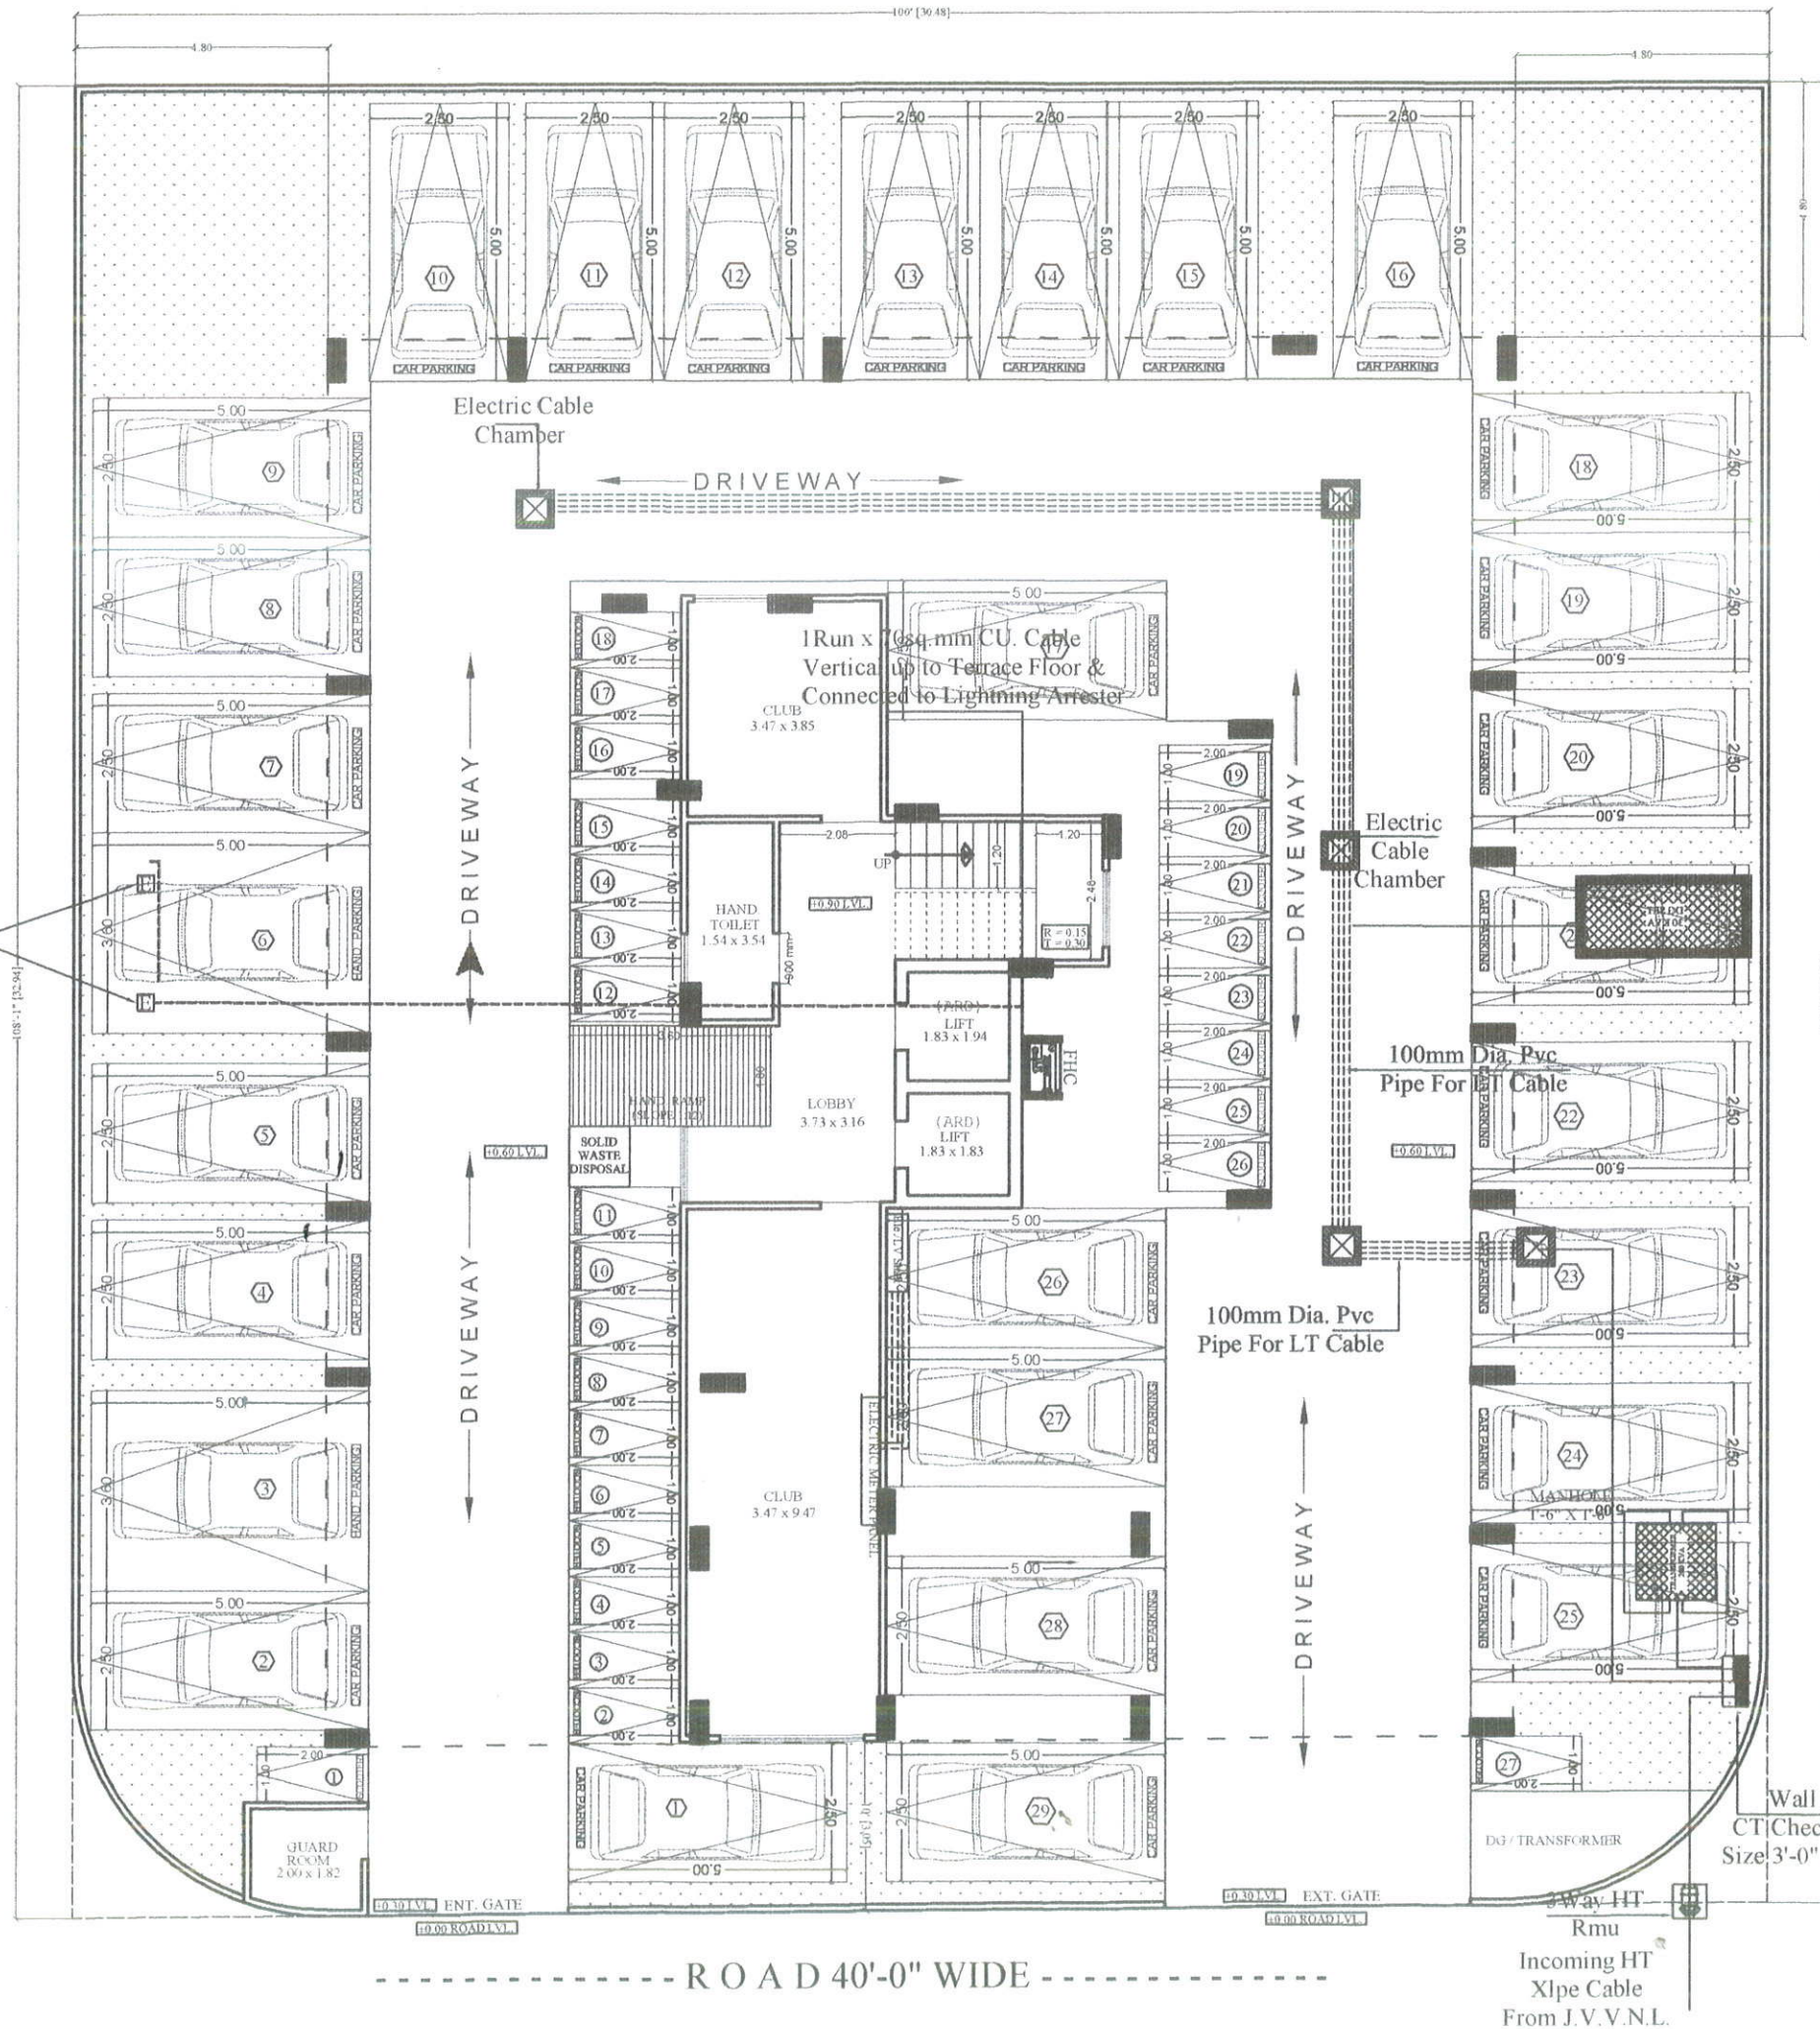

Lightning
Arrester



Model: Stormaster – ESE
- 30 (Level 2/Medium
Protection)
(Protection radius - 25M,
Mast Height - 2 Mtr)

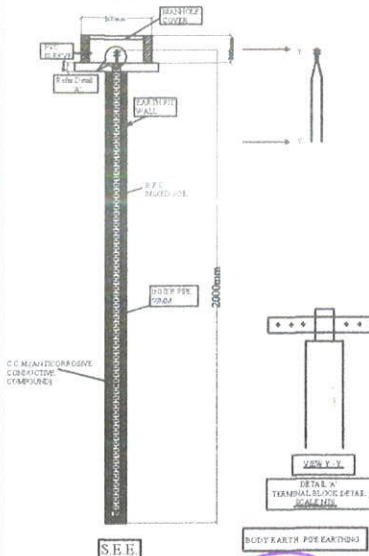

SIGN:-

SEAL:-

2/2/2



SPACE CONSULTANT

PLOT-A-173, JAGDAMBA NAGAR, HEERAPURA
POWER HOWER, JAIPUR (RAJ) 302024

ARCHITECT :-

FRANK SQUARE

ARCHITECTURE | PLANNER | DESIGNER
C-49 VIDYA APARTMENT PARAS MARG,
BAPU NAGAR JAIPUR, (RAJ.)
Email-afranksquare@gmail.com
Mobile-9461302542

PROJECT :-

PROPOSED BUILDING AT PLOT
NO-A-211,A-212,A-213,A-214,A-215,
A-216,A-217,A-218,A-219 & A-
220,NARAYAN VATIKA, JAIPUR

DRAWING:

STILT FLOOR
ELECTRIC SUB STATION,
CABLE ROUTE &
LIGHTNING ARRESTER FOR
RERA SUBMISSION PLAN

DATE


18-08-2023

SCALE:-

N.T.S.

M/s SUNFLOWER REALESTATE

अशोक कुमार
Partner

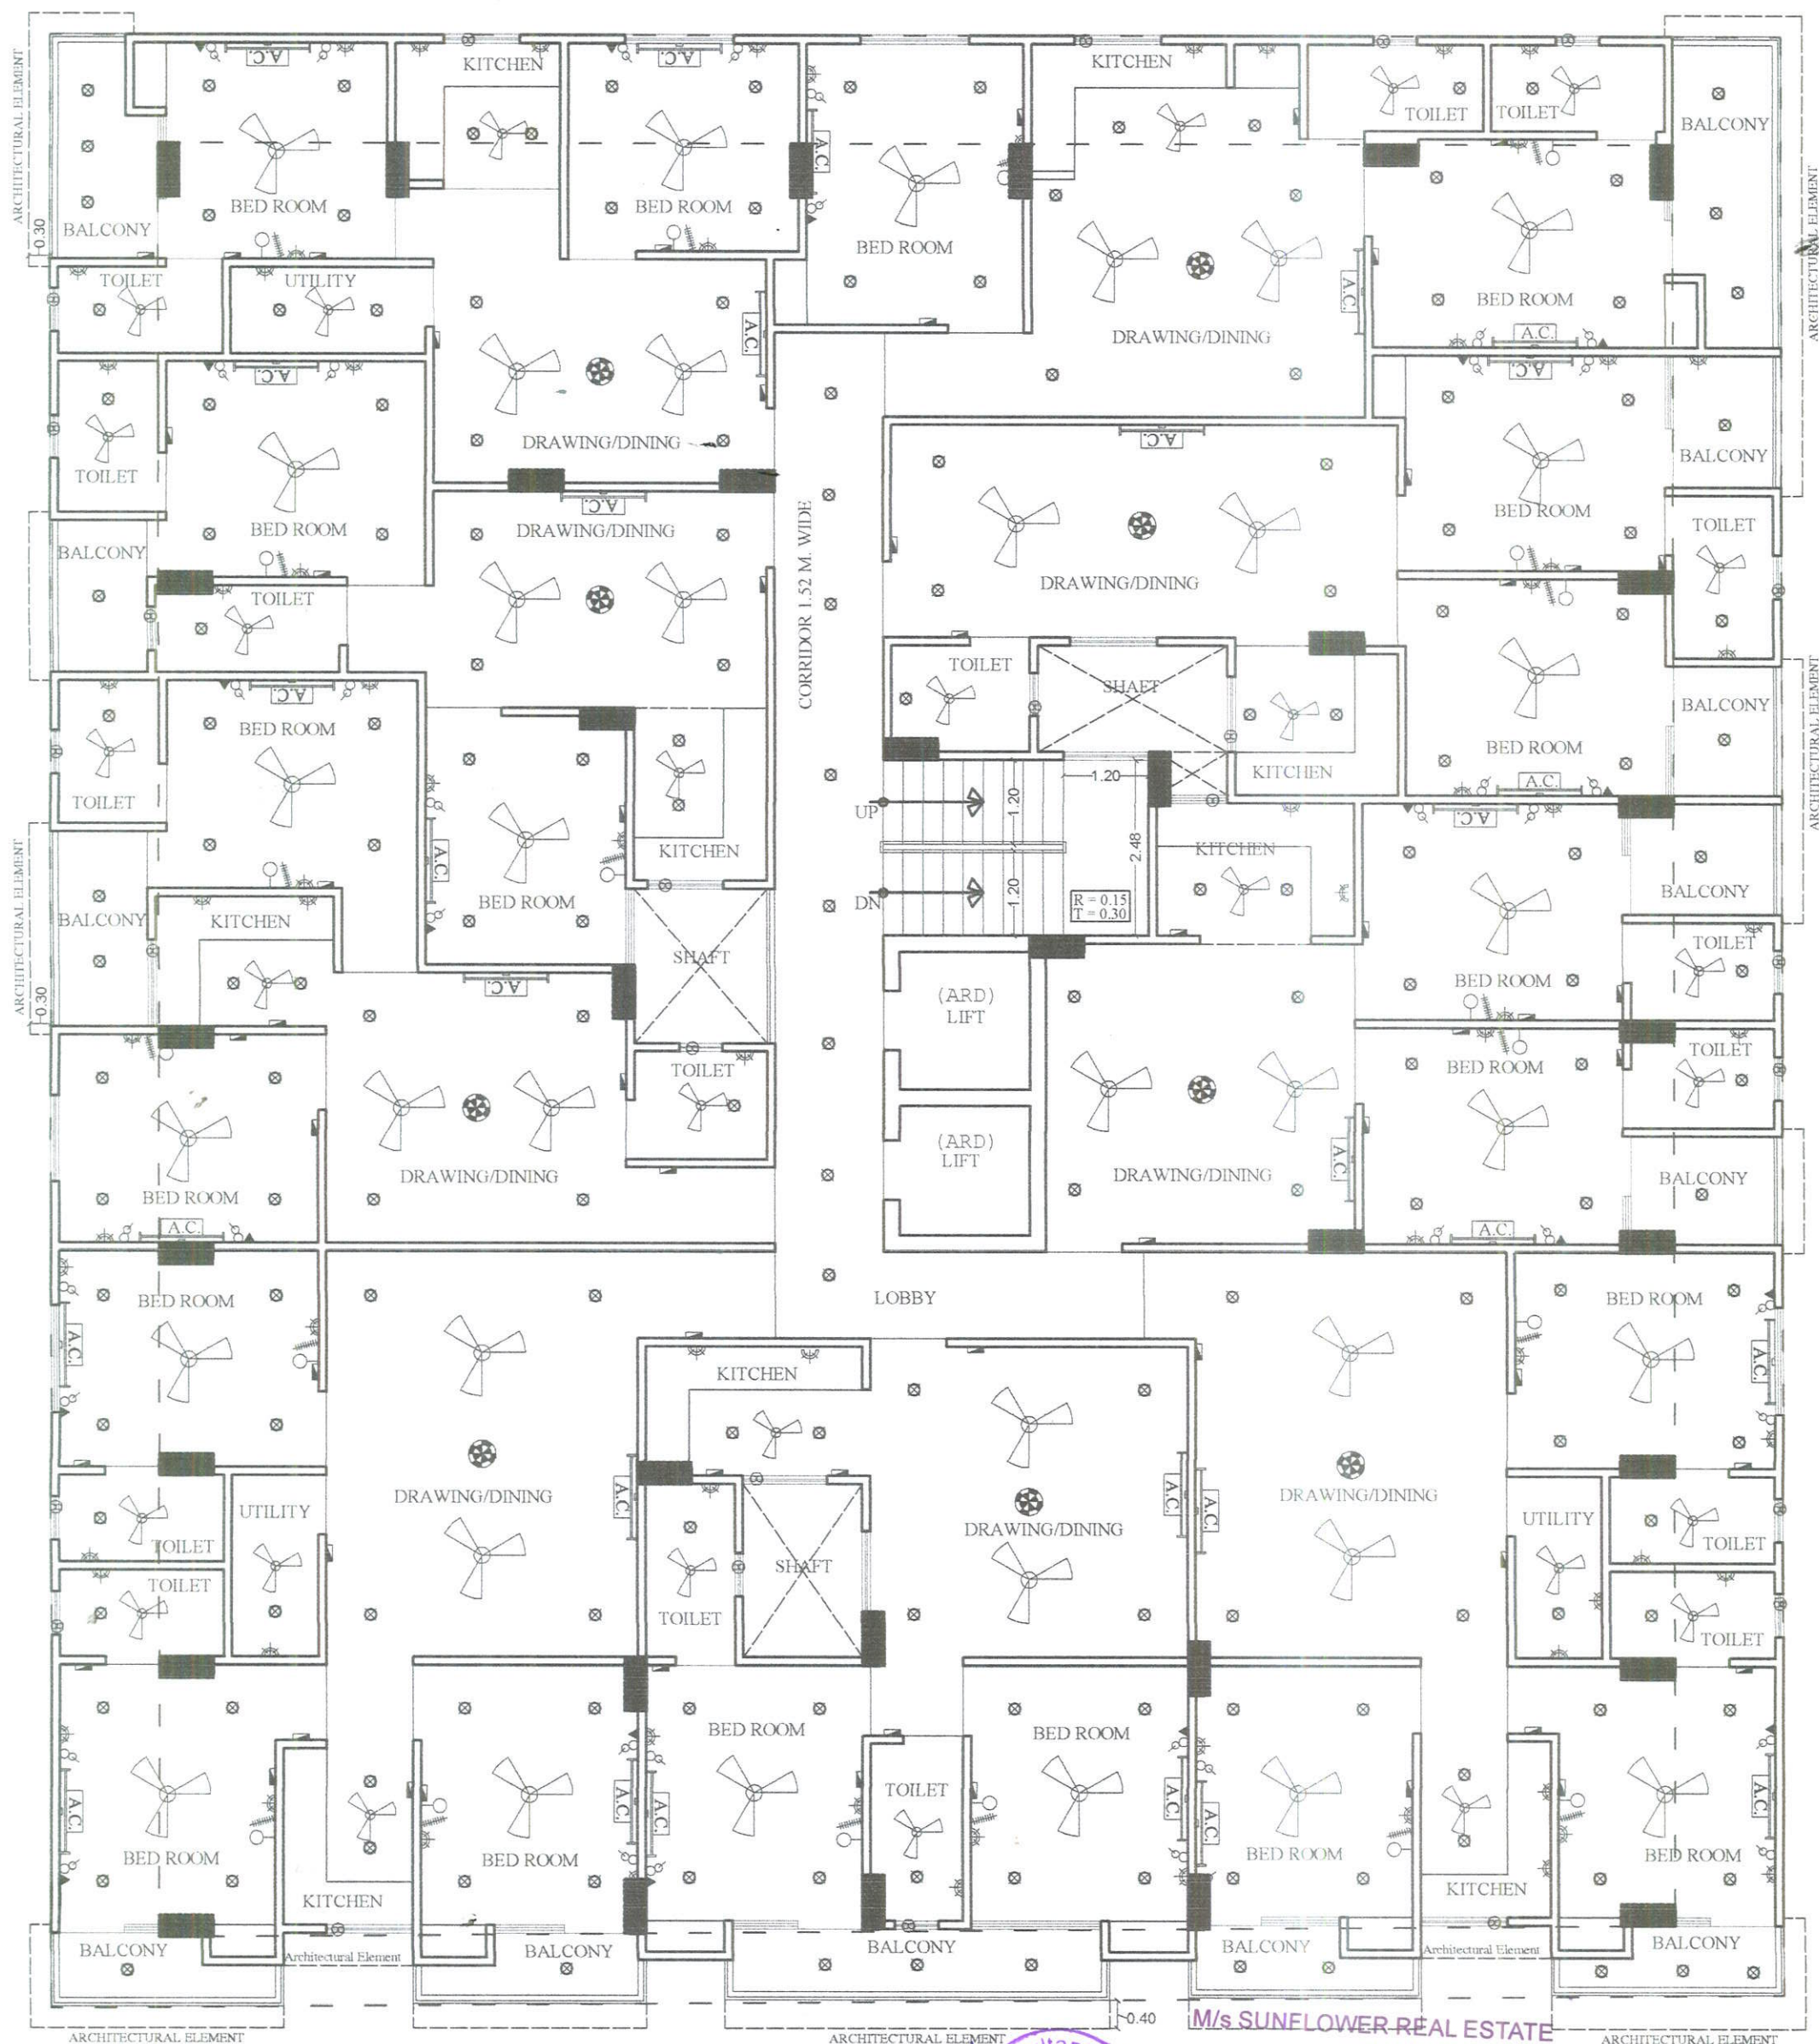

TYPICAL FLOOR LIGHT PLAN

<p>PROJECT TITLE :-</p> <p>PROPOSED BUILDING AT PLOT NO-A-211,A-212,A-213,A-214,A-215, A-216,A-217,A-218,A-219 & A-220,NARAYAN VATIKA, JAIPUR</p>	<p>SPACE CONSULTANT</p> <p>PLOT-A-173, JAGDAMBA NAGAR, HEERAPURA POWER HOWER, JAIPUR (RAJ) 302024</p>	<p>DRN. BY</p> <p>APPD. BY</p> <p>SCALE</p>	<p>M/s SUNFLOWER REAL ESTATE</p> <p>अशोक कुमार</p> <p>Partner</p> <p>DATE</p> <p>REVISION</p>	<p>NORTH</p>
---	--	---	---	--------------