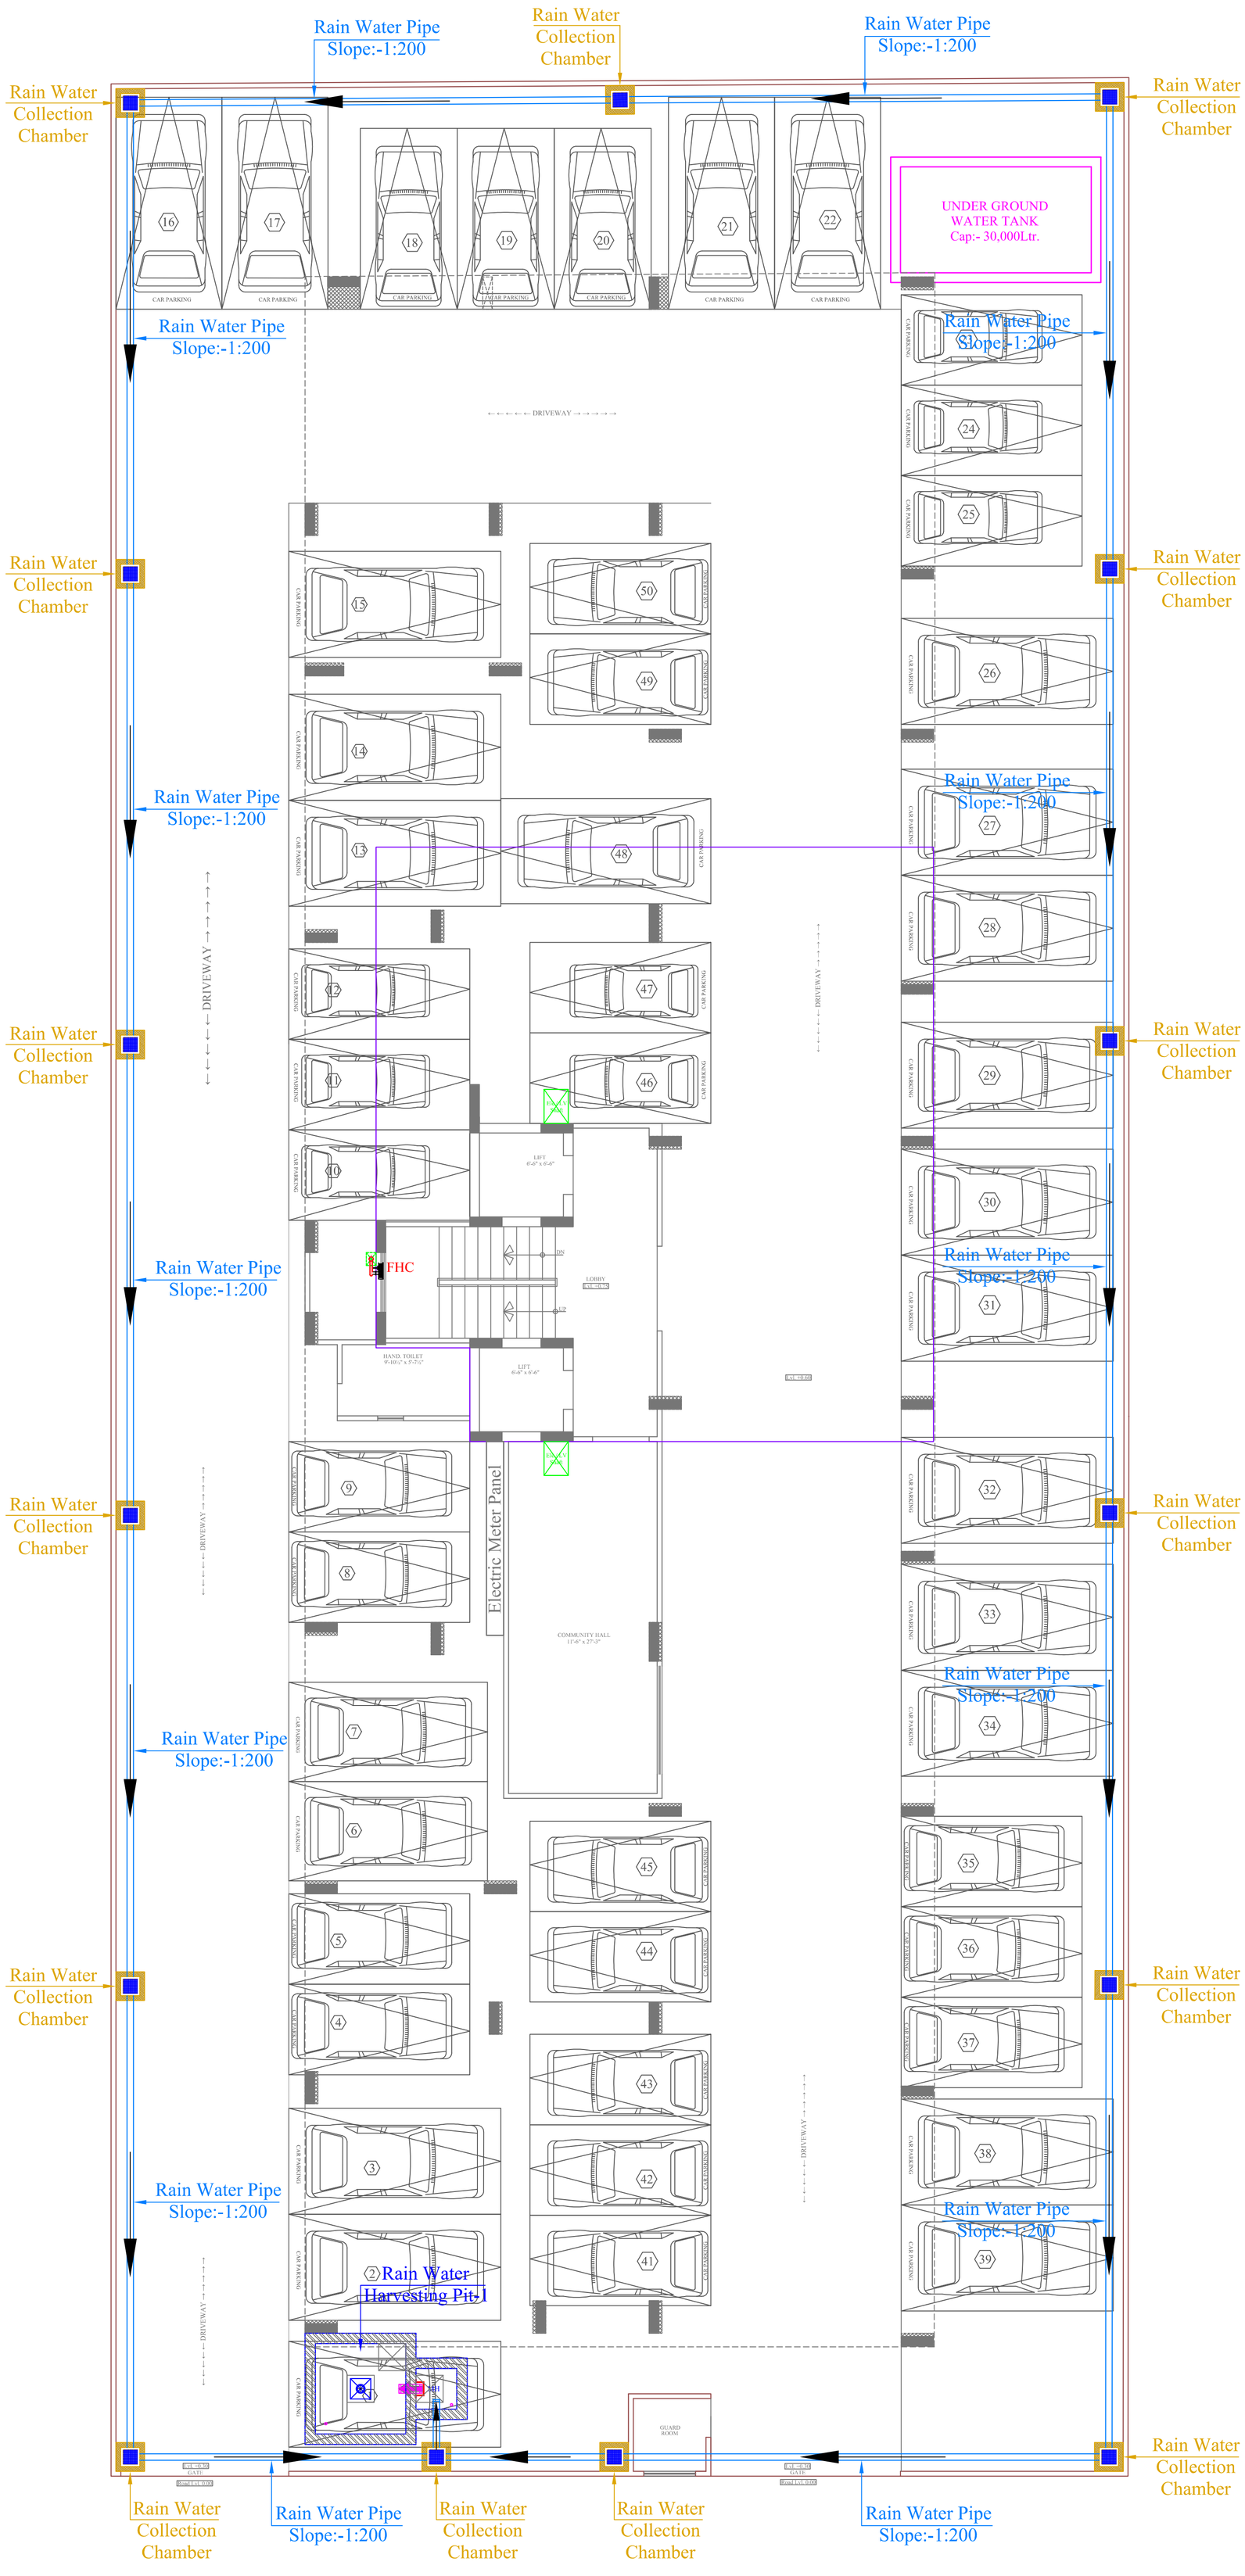
Rain Water Pipe Slope:-1:200
Rain Water Collection Chamber
Rain Water Pipe Slope:-1:200
Rain Water Collection Chamber
Rain Water Collection Chamber
UNDER GROUND WATER TANK Cap:- 30,000Ltr.
CAR PARKING
LINEAR PARKING
Rain Water Pipe Slope:-1:200
Rain Water Pipe Slope:-1:200
DRIVEWAY
Rain Water Collection Chamber
Rain Water Collection Chamber
Rain Water Pipe Slope:-1:200
Rain Water Pipe Slope:-1:200