


SITE LAYOUT & CALCULATION TABLE OF " TOURISM UNIT - RESORT "

KHA. NO. 114 TO 123, 126/2, 127, 125/2

IN REVENUE VILLAGE - KOLYANA TEH.- JAMWA RAMGARH, JAIPUR

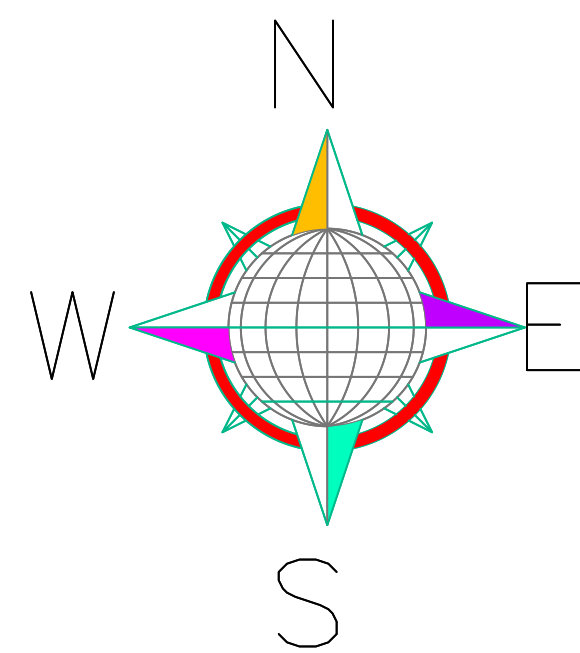

LIGHTING LEGEND

SR.NO.	SYMBOL	DESCRIPTION
1		TRANSFORMER WITH MAIN LT PANEL
2		STREET LIGHT
3		FEEDER PILLAR
4		RING MAIN UNIT
5		ELECTRICAL CHAMBER
6		BOLLARD LIGHTS

DRAWING TITLE

SITE 'A'

ELECTRICAL
LAYOUT

NAME OF SOCIETY

NIJI KHATEDAR

NAME OF SCHEME

RESORT

SAURABH YADAV

ORIGINATORS

ARCHITECT

F-4, 85 VIVEK VIHAR

NEW SANGANER RD., SODALA


JAIPUR- 320019, RAJASTHAN

9829191691

saurabh.arch@gmail.com

SCALE 1:250

NORTH POINT

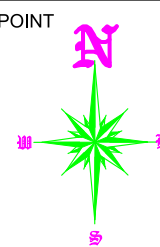

Dr. Ravi Kant Pareek
M. Tech (Civil)
Ph.d (Environment)

AR. SAURABH YADAV
C.O.A. No. CA/2963/2077

OWNER

ARCHITECT