




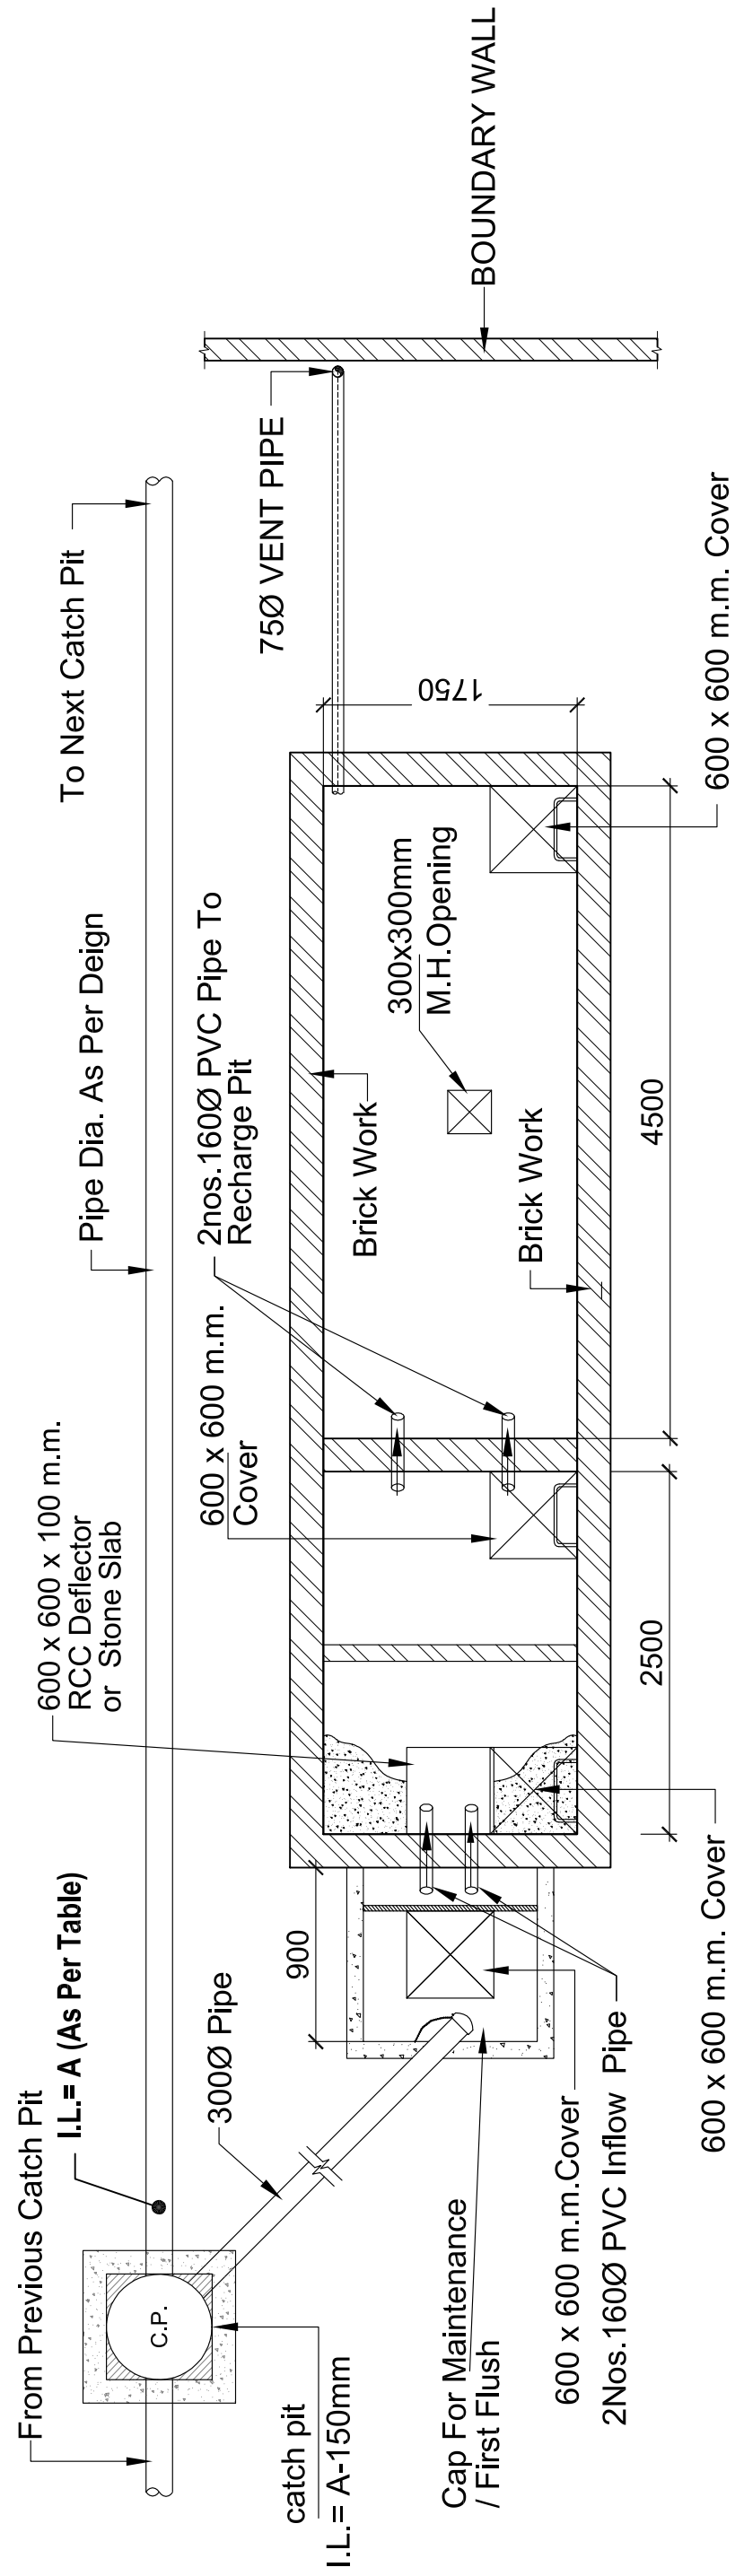

M.S. Screen Detail :

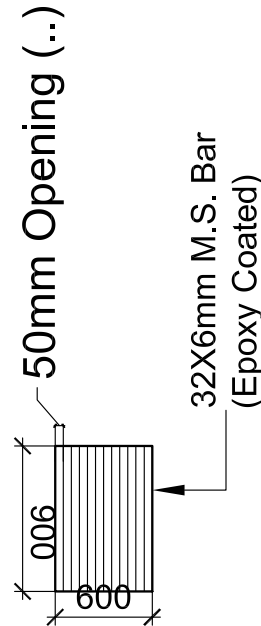

Plan
Dessilting / Settling Chamber & Recharge Pit

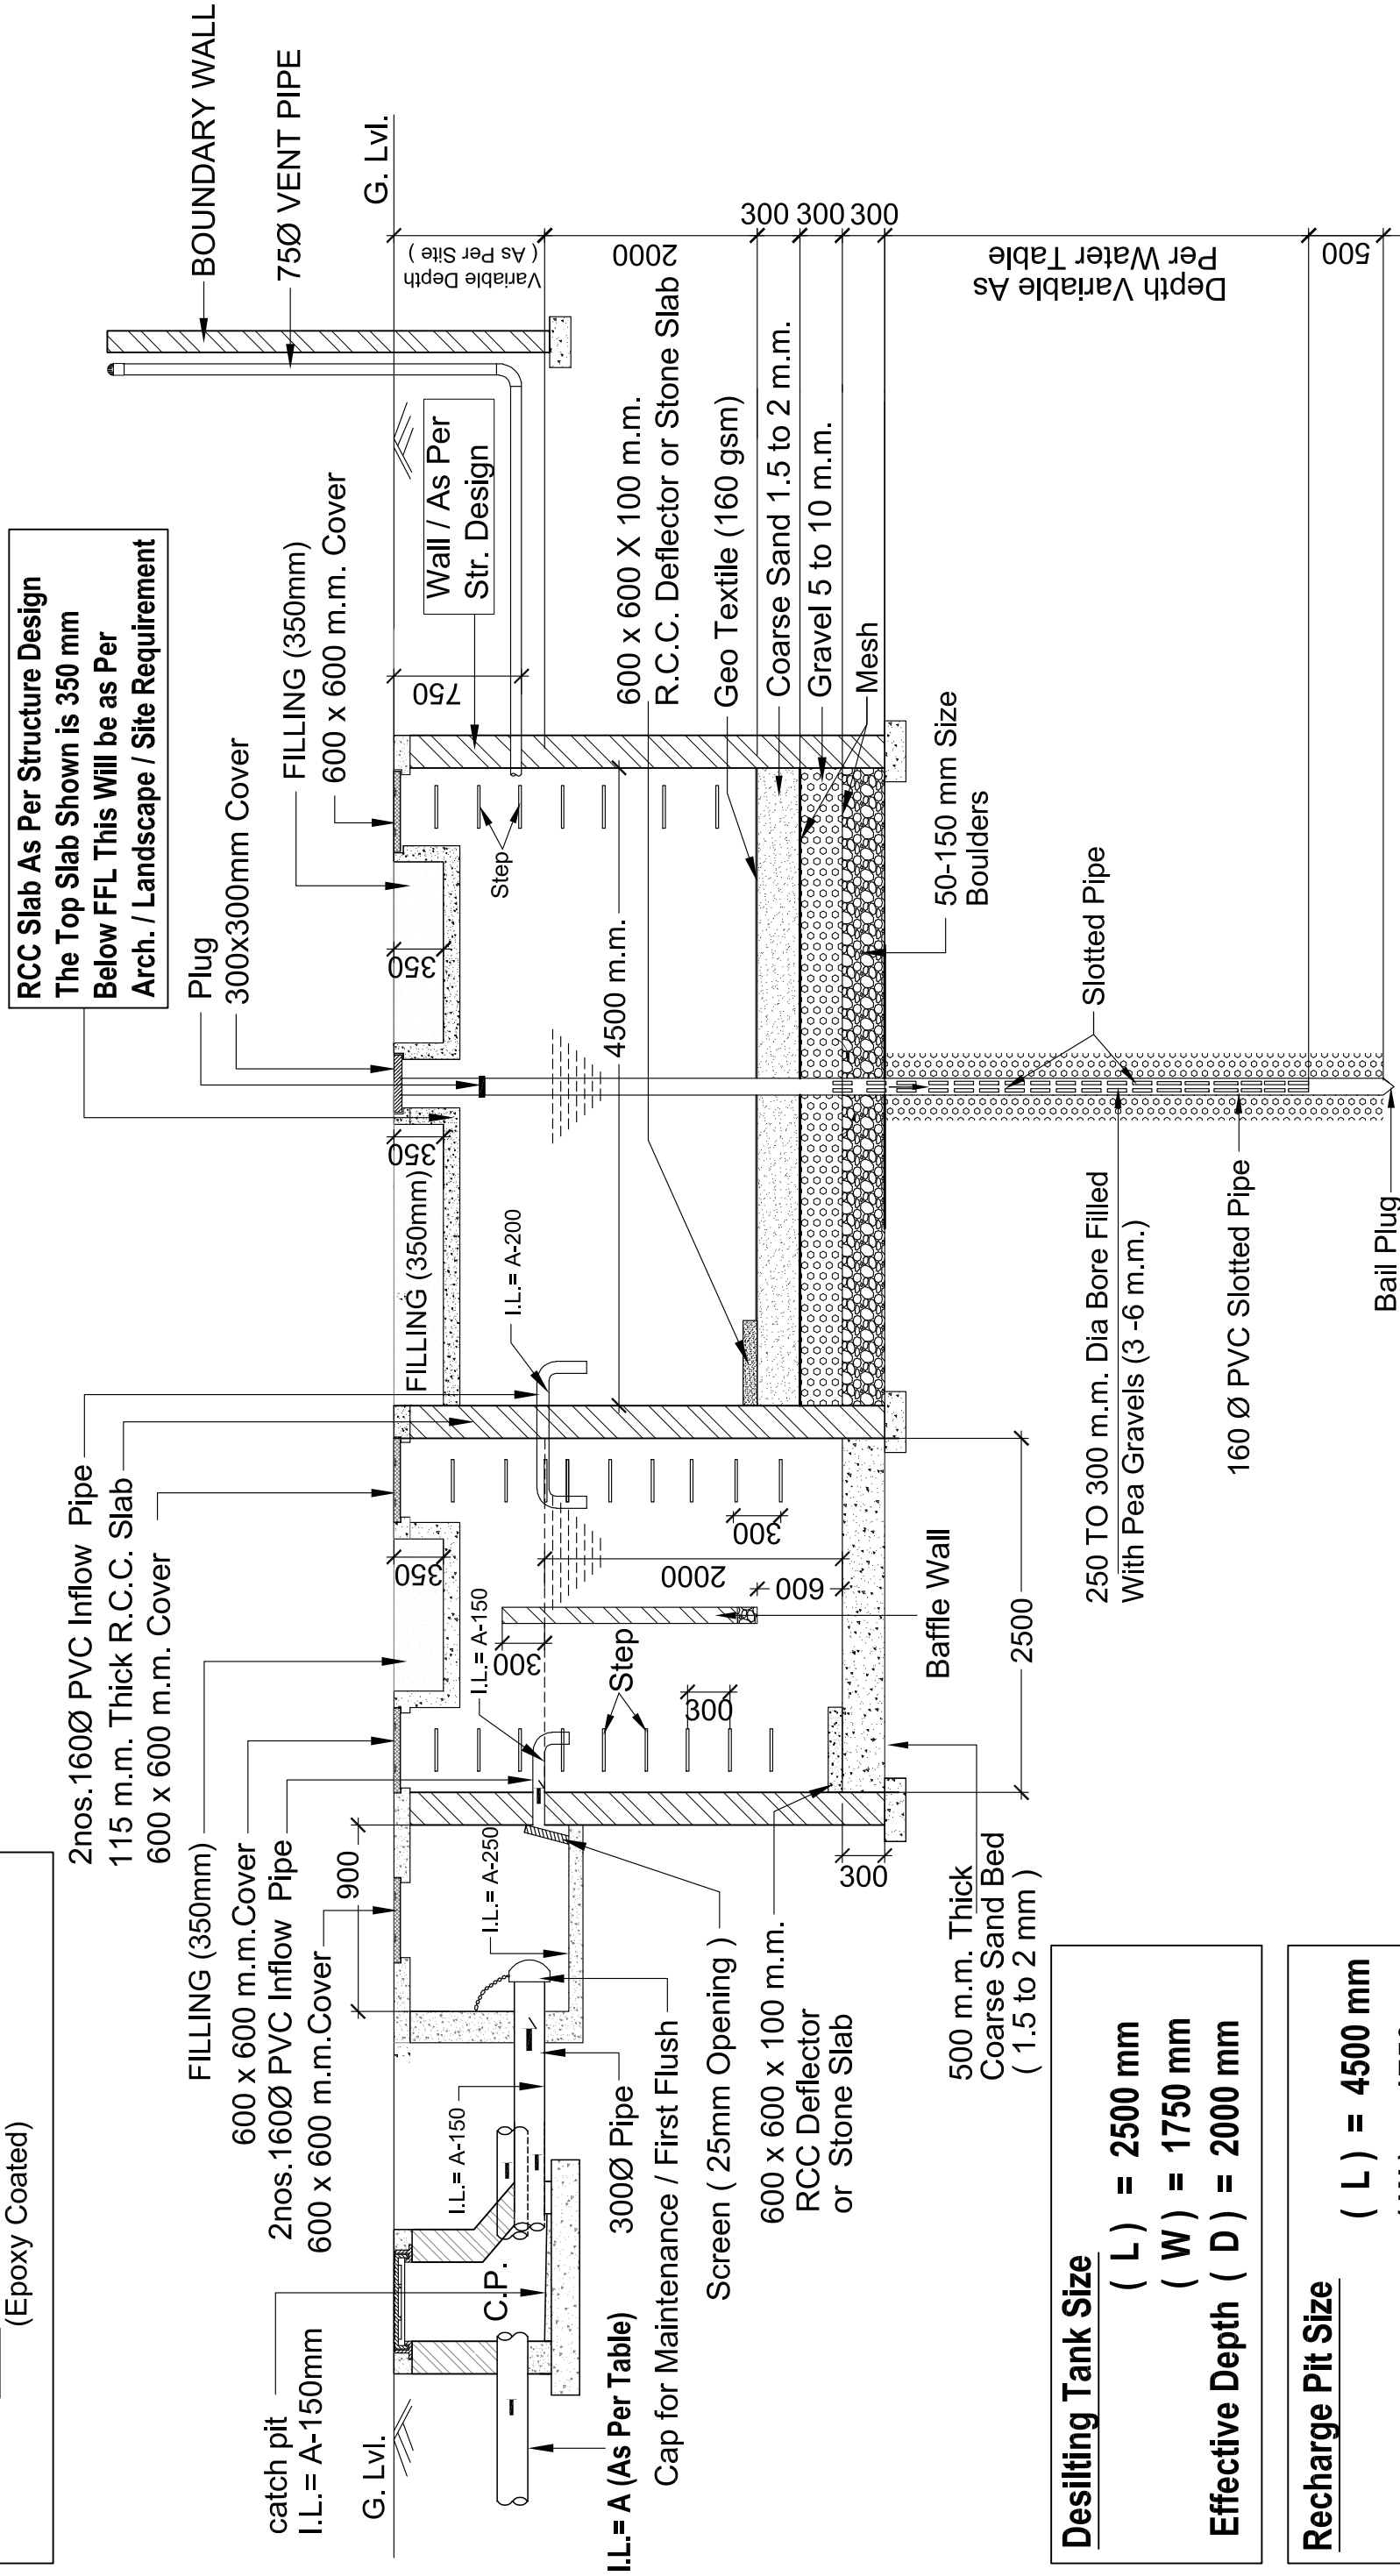

Dessilting Tank Size

(L) = 2500 mm
(W) = 1750 mm
Effective Depth (D) = 2000 mm

Recharge Pit Size

(L) = 4500 mm
(W) = 1750 mm
Effective Depth (D) = 2000 mm

Note:

- 1) All Wall of RWH Shall Be Strictly As Per Structure Consultants Design & Detail.
- 2) The Bore Well Pipe of Recharge Pit Should Be Left At Least 5 m Above The Known Highest Water Table To Avoid Any Possible Pollution To The Aquifer.

RWH Detail For Parking
Total Number of RWH = --

..	..	..	..	..
Rev. No.	Date	Revision		

Project :

"AIR" The Residential Apartment
@ Ratnapuri, Jaipur

Drawing Released For :

- ☐ ADVANCE COPY ☐ SUBMISSION
☒ APPROVAL ☐ CONSTRUCTION

Architects :



GRAPHITE DESIGN STUDIO
ARCHITECTS, INTERIOR DESIGNERS, PLANNERS . PLOT NO 68,
JANAK PURH, IMLIWALA PAHTAK, JAIPUR-302005
CONTACT NO. :+91-9928334414, 0141-2594414
email: akshit@graphitedesignstudio.com

Title :

TYPICAL DETAIL

Subtitle :

RAIN WATER HARVESTING DETAIL

Drg. No :

RWH - 01

Scale :

1 : 80

Drawn By :

Imran

Design By : Shakir Shabbir

Date :

May 2016

Ckd By : Anand Havelia

services consultant

Consummate Engineering Services (P) Ltd.

Noida Office : B - 67, Sector - 67, Noida - 201 301
Lko. Office : R 006, Rohtas Plumeria, Gomti Nagar, Lucknow
Tel : (0120) 6943500 (24 Lines)
e mail : mail@cespl.in, website : www.cespl.in

